


MATERIALS.

- Roof.....The 50 degree pitched roof to be clad with matching plain roof tiles as for the main roof to the house.
The barge board to the two gables to be painted to match existing.
- Walls.....The walls we be constructed in facing brickwork to match the main house.
The side wall, East, facing the house will in the main have a large glazed section of double glazed units with Oak structural mullions.
- Doors.....The main access doors will Oak with exposed steel feature hinges. The door/s will be power operated either as an up and over or each leaf opening outwards. The doors in the side elevation opposite the access to the main house will be bi-folding or sliding.

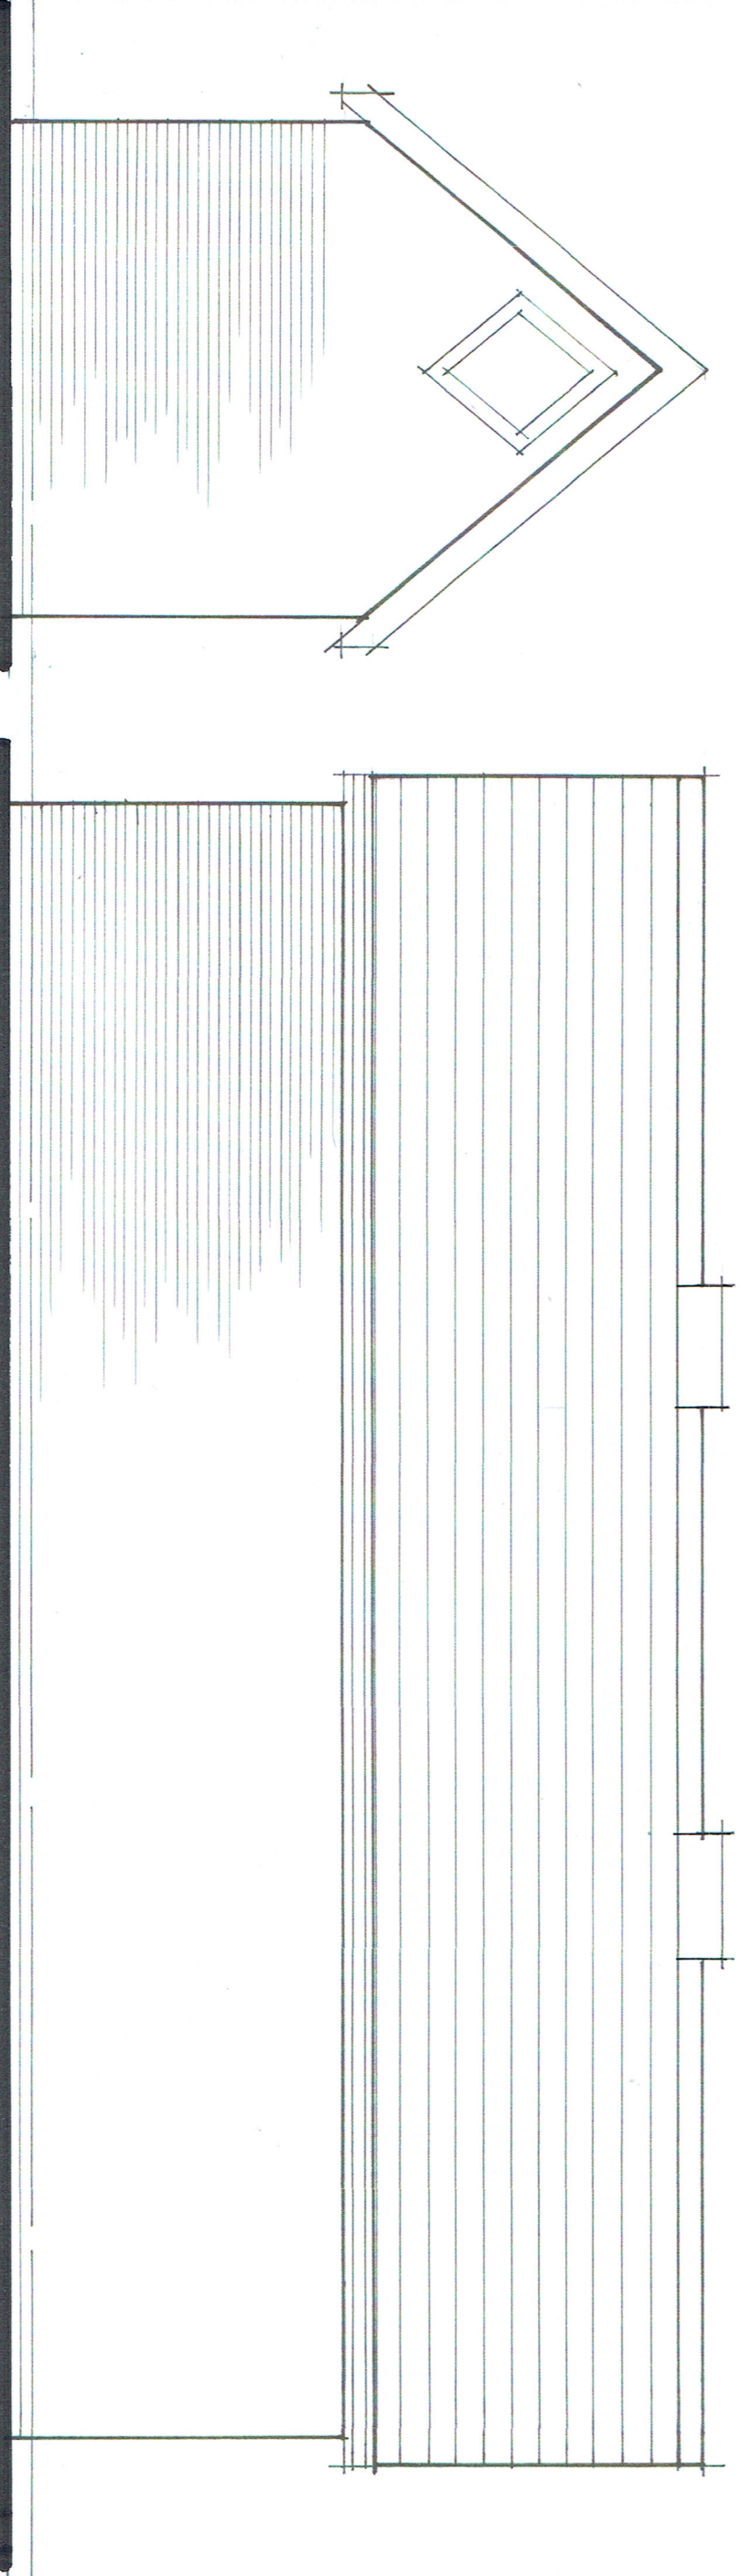


NORTH-

REAR ELEVATION

WEST-

SIDE ELEVATION

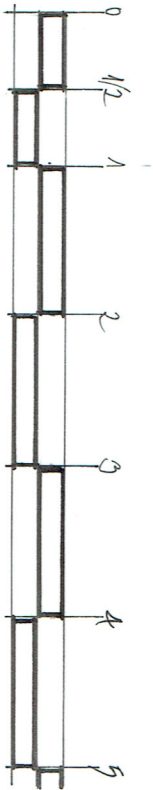

SCALE 1:50 D.A.3.

PLANNING APPLICATION-23/00349/HOU

KEITH REYNOLDS ASSOCIATES. WOODSIDE, THE GROVE, HAMPTON in ARDEN, SOLIHULL B92 0HD

CLIENT Mr. N. Sharpe. PROJECT. New Tandem Garage

LOCATION 63 Church Walk, Shackerstone, Leicestershire, CV13 6DP

TITLE West & North Elevations DWG No 2022/134/03 SCALE 1:50. DATE 14/04/2023. REV...A DATE 28/06/23