




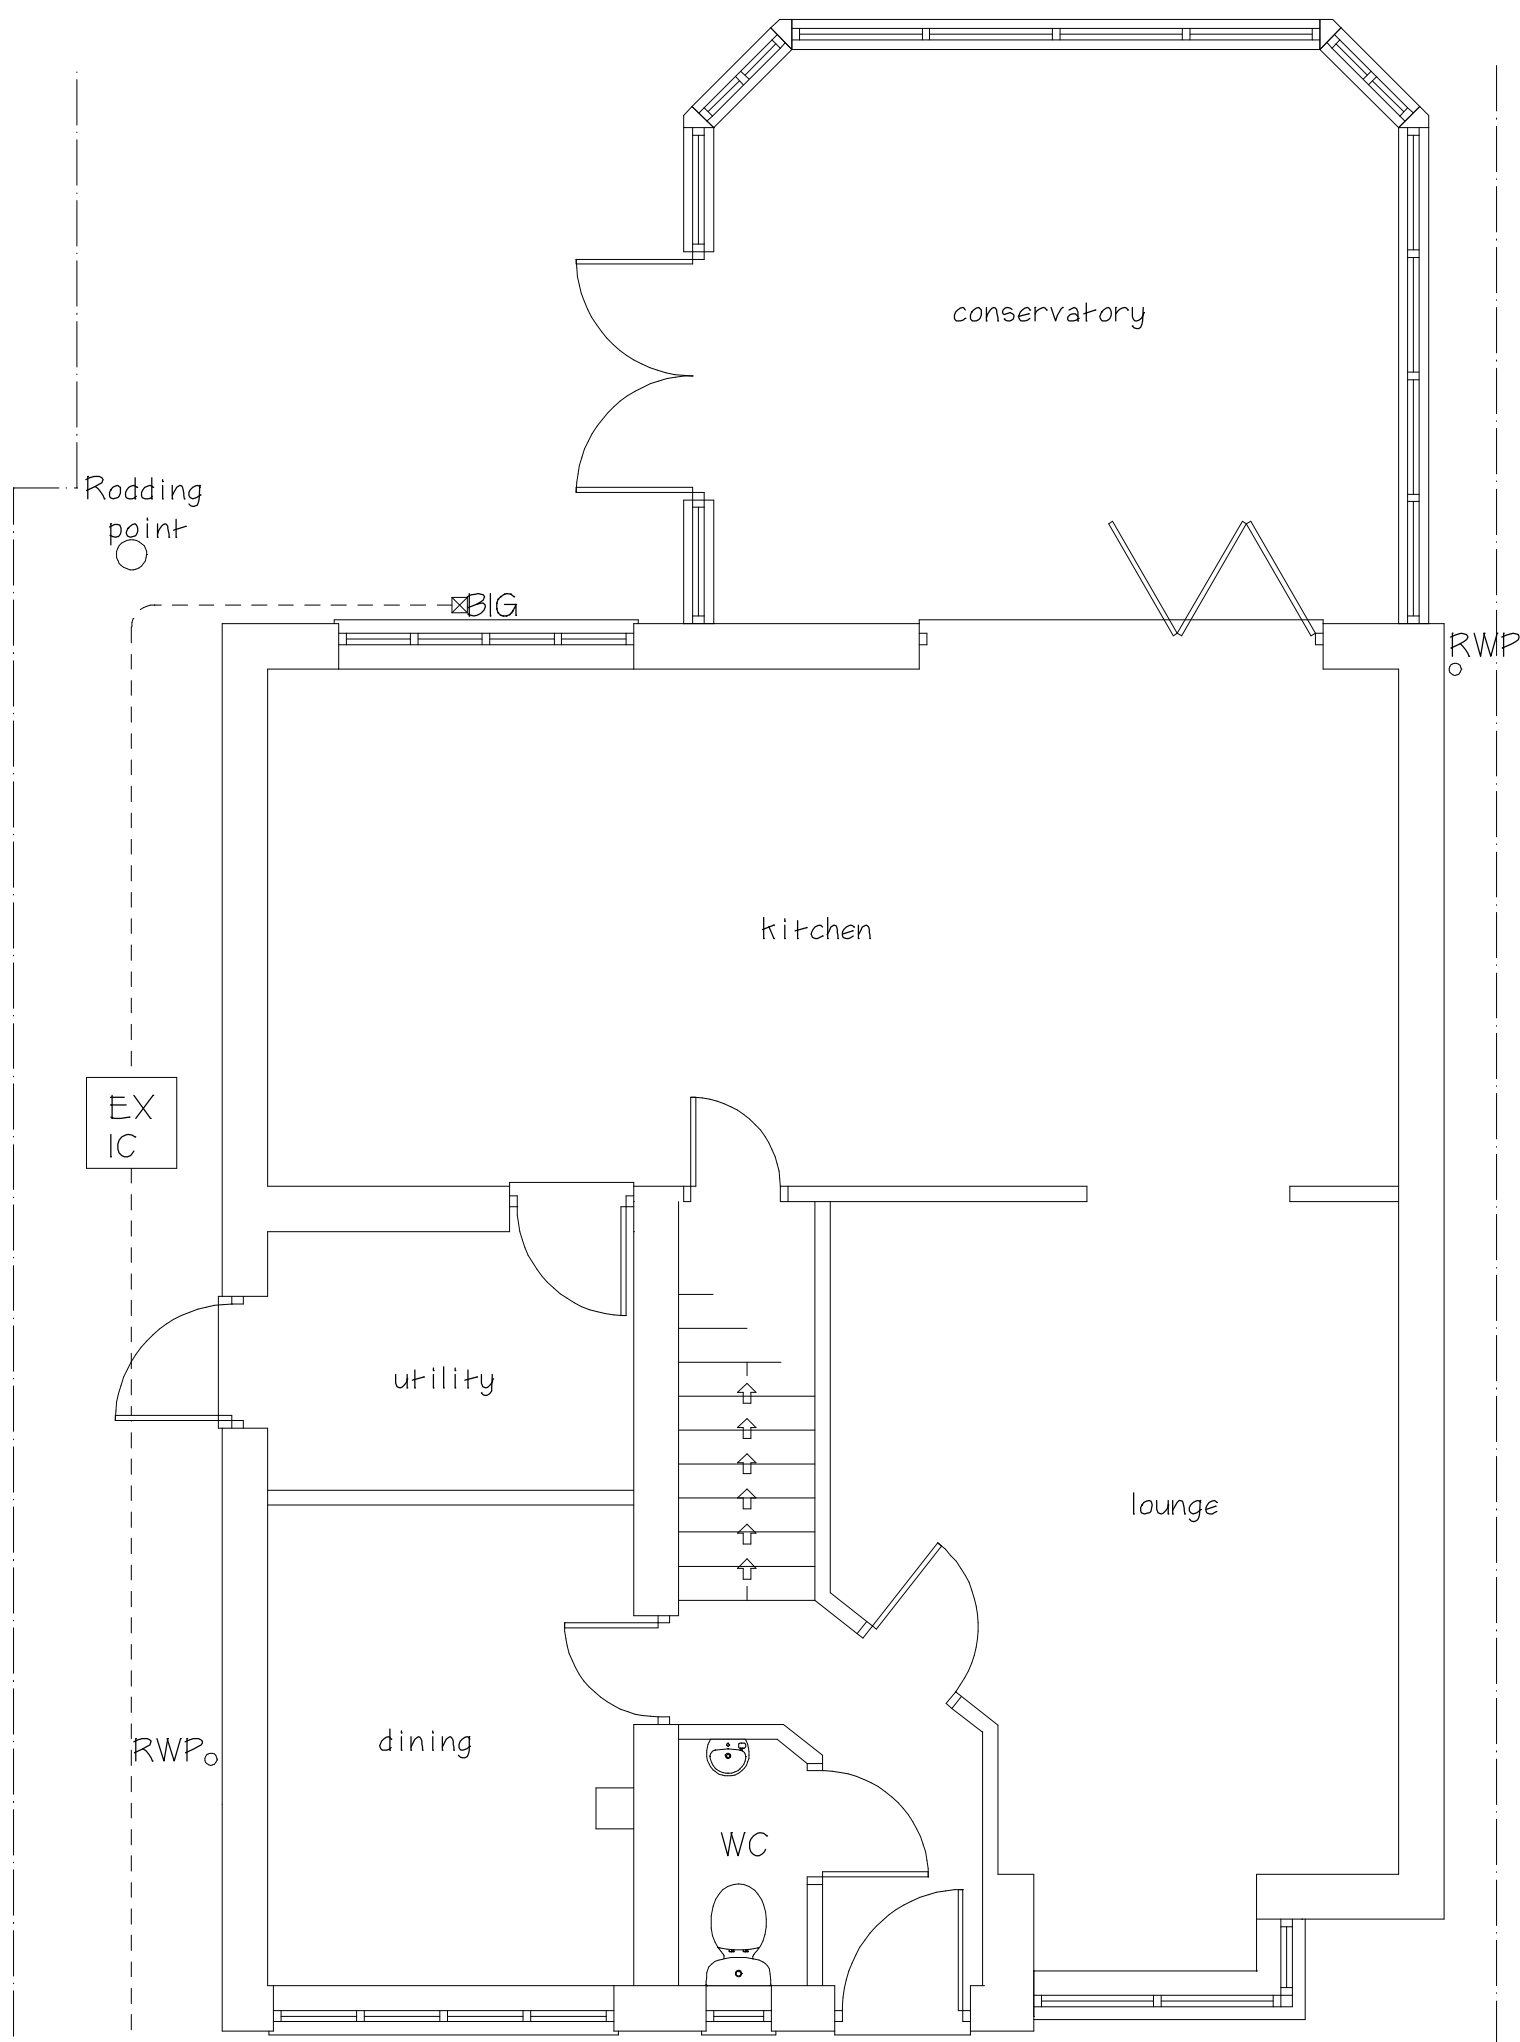


Existing Ground Floor Plan

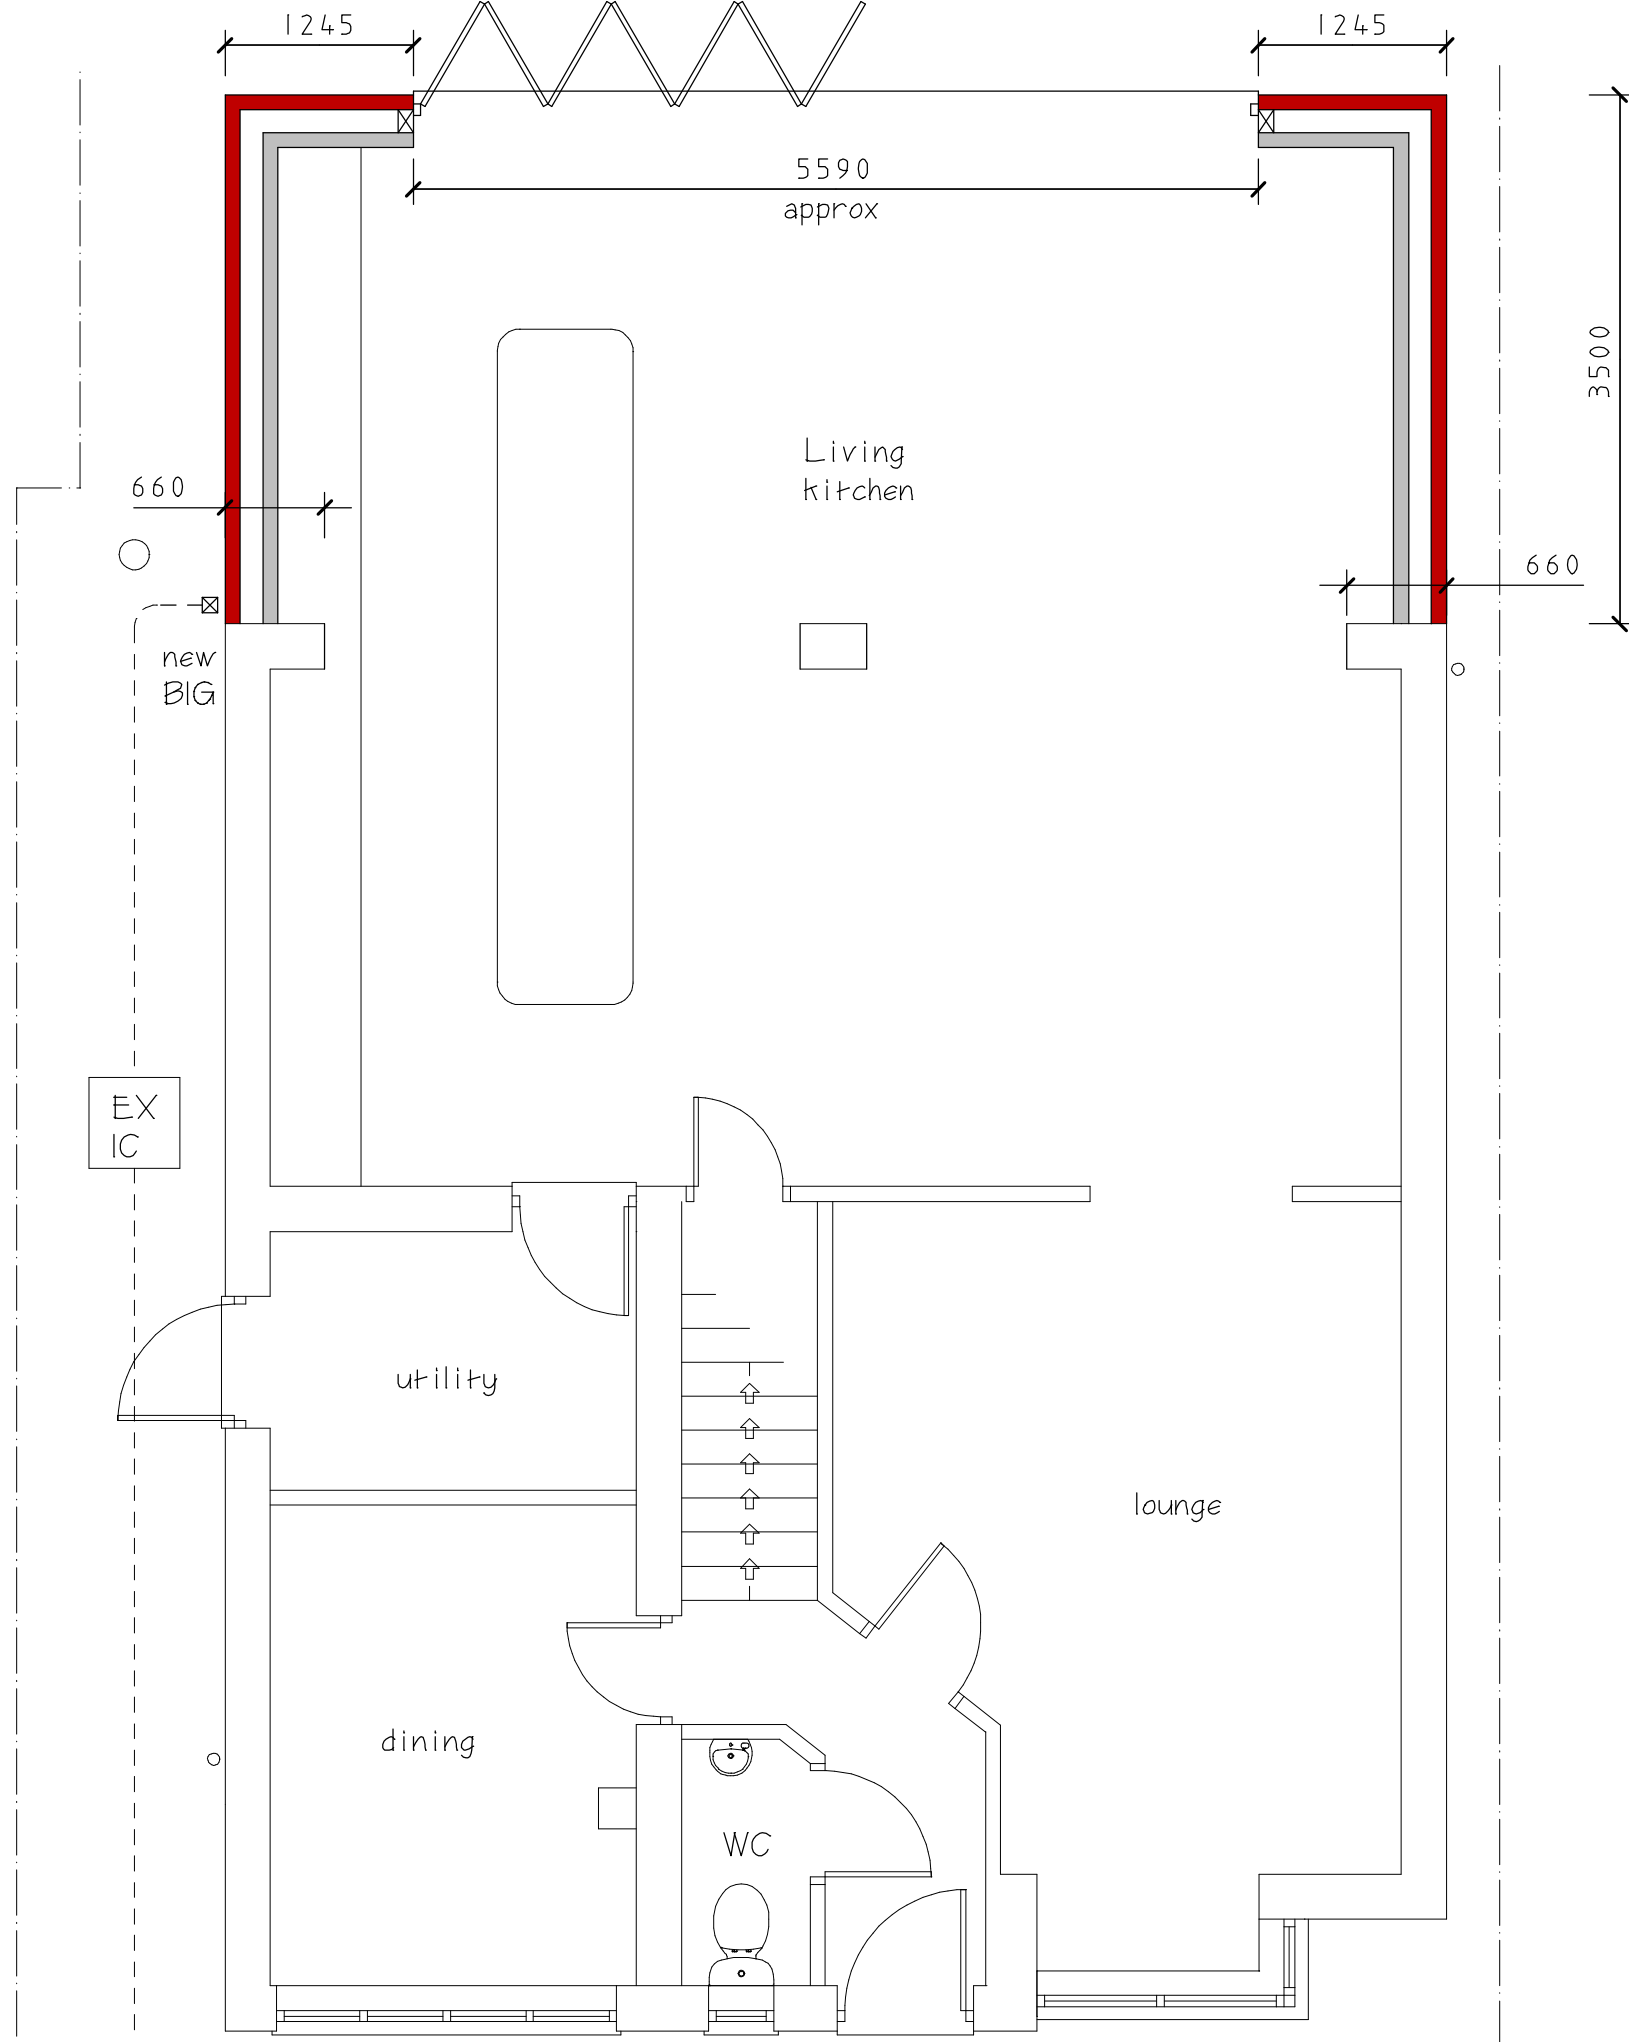

Proposed Ground Floor Plan

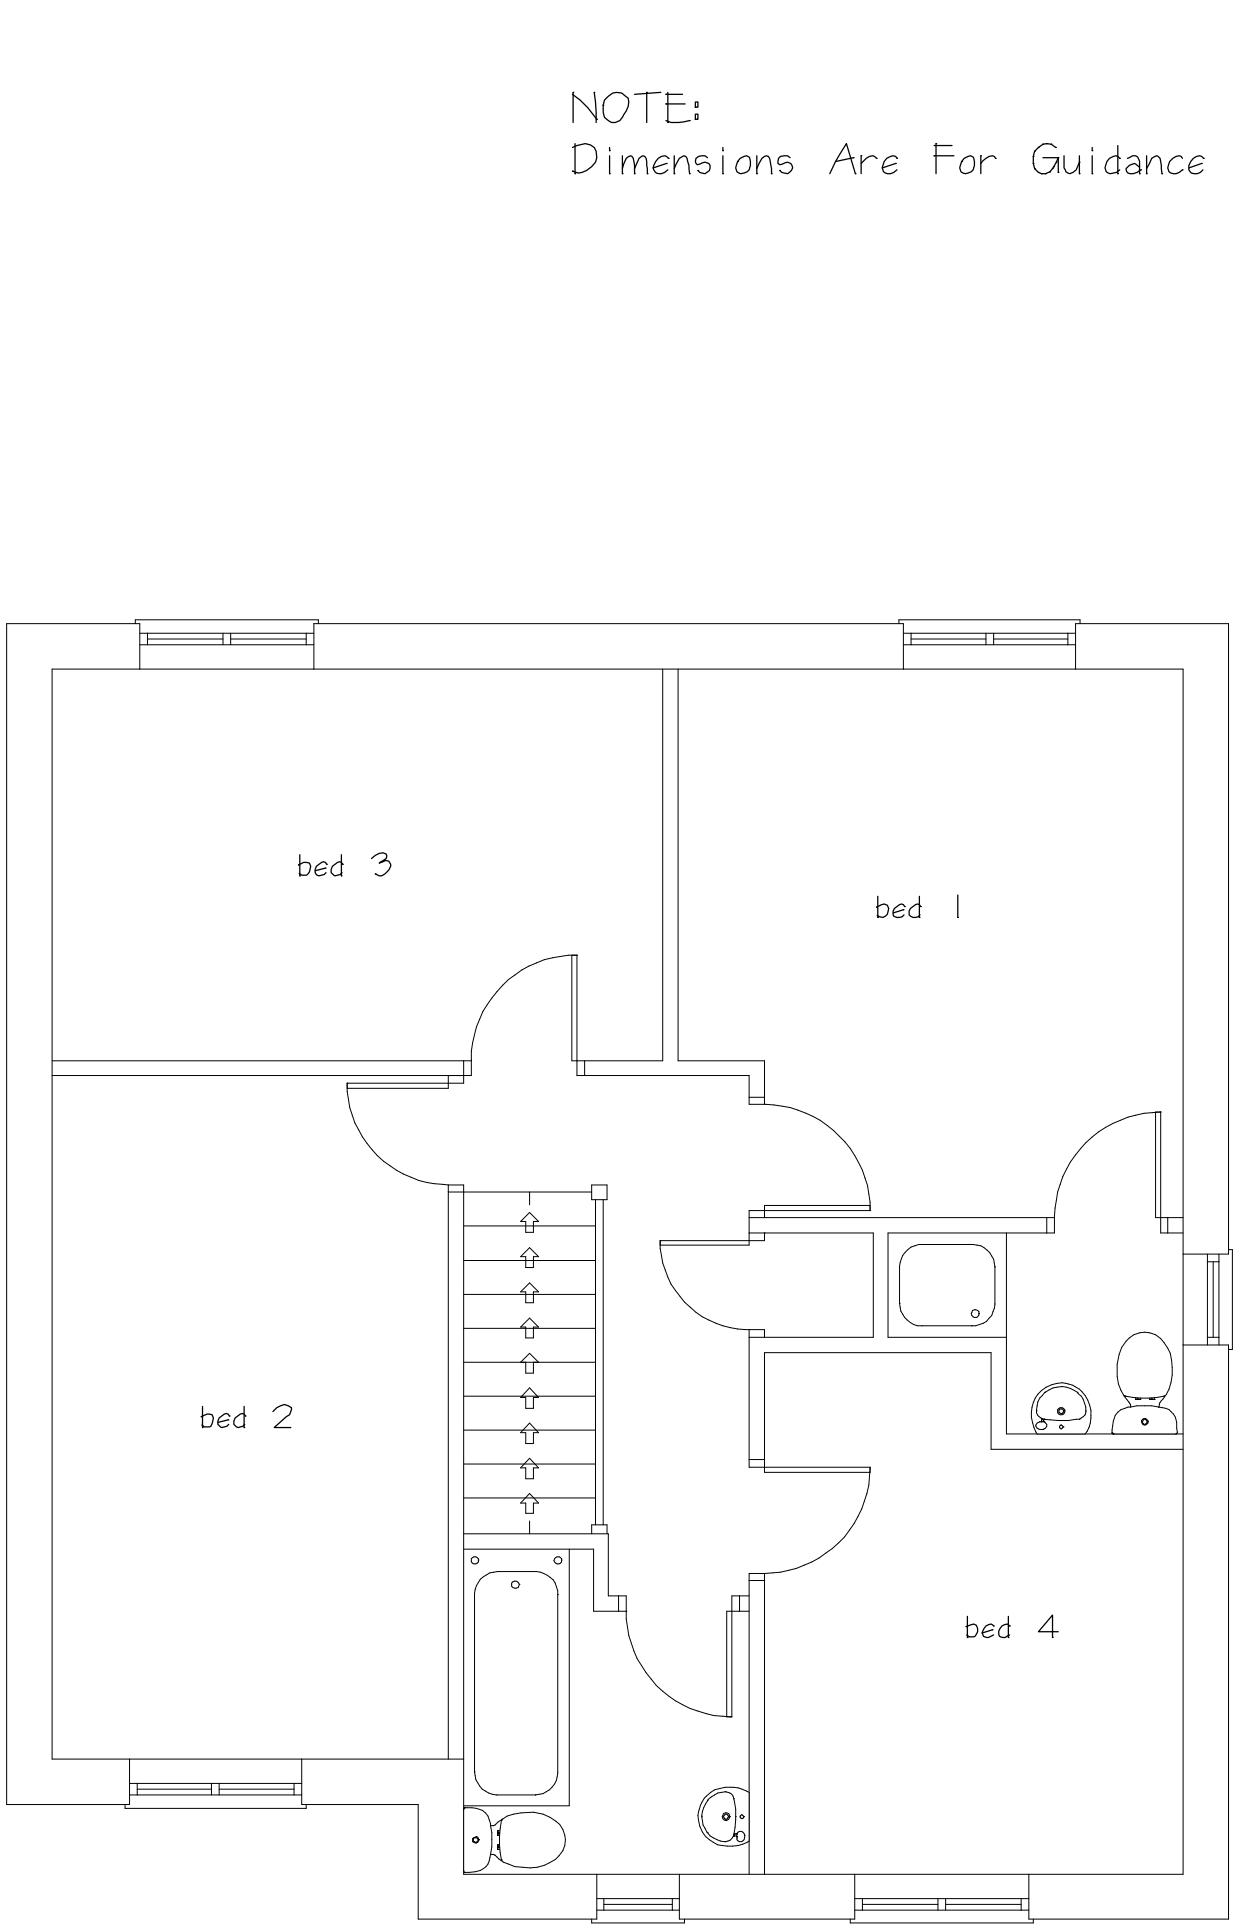

Existing First Floor Plan

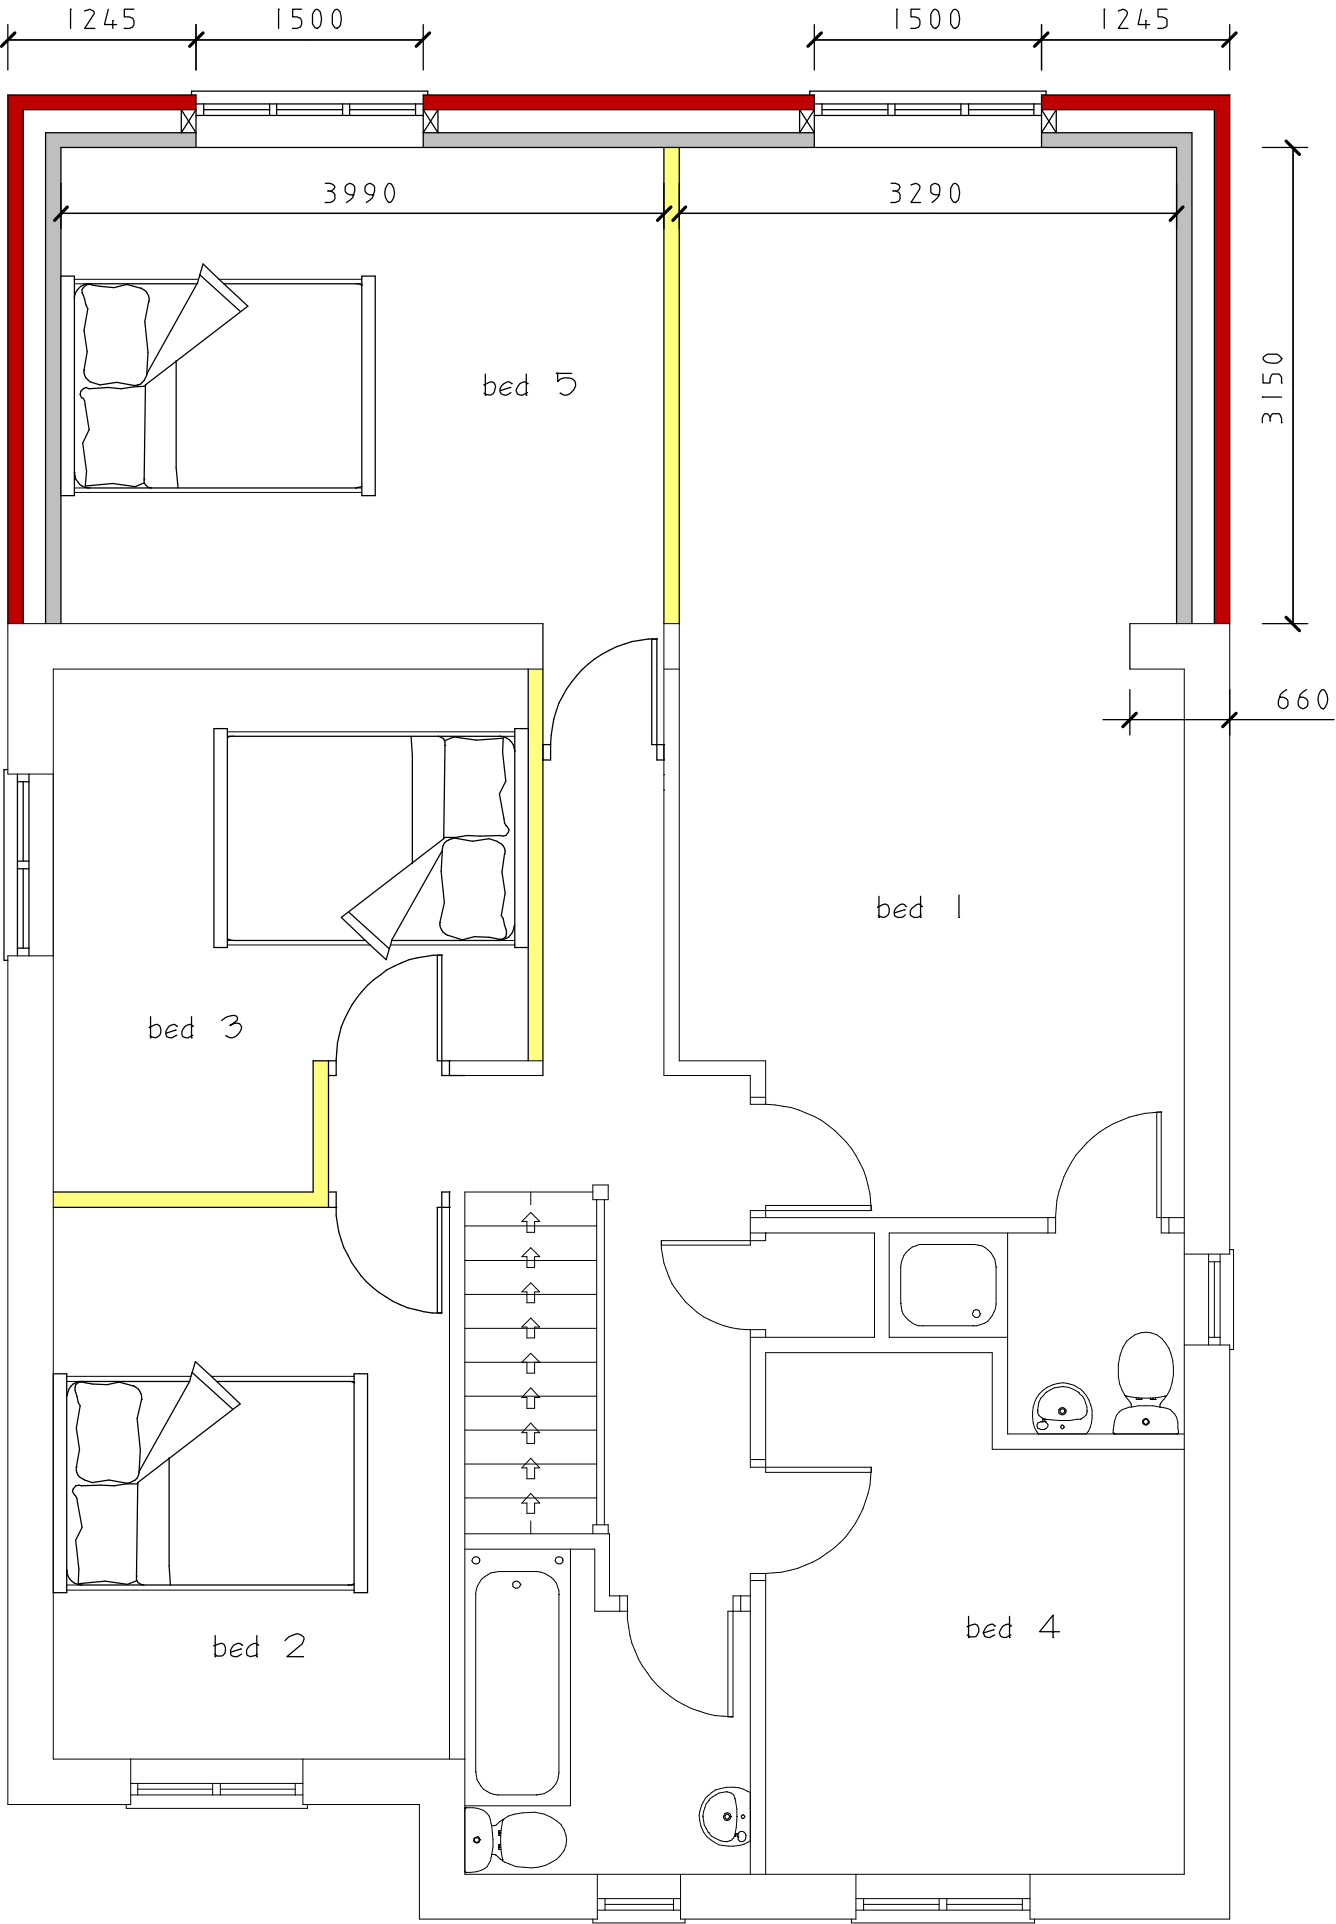


Proposed First Floor Plan


NOTE:
Dimensions Are For Guidance Only




Existing Rear Elevation

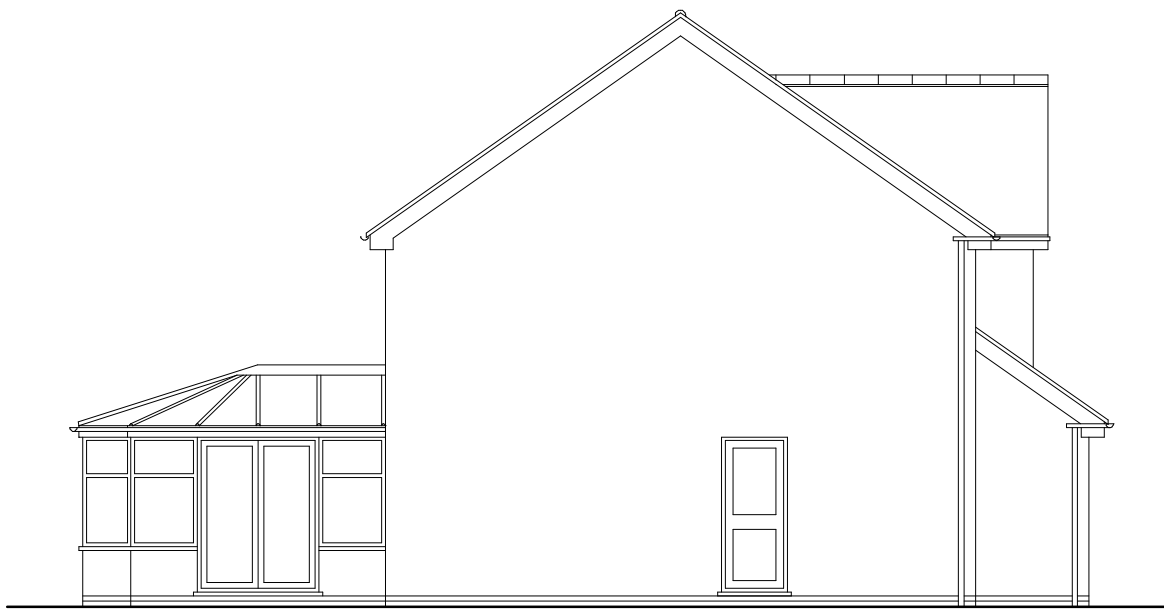

Existing Elevation To No 20

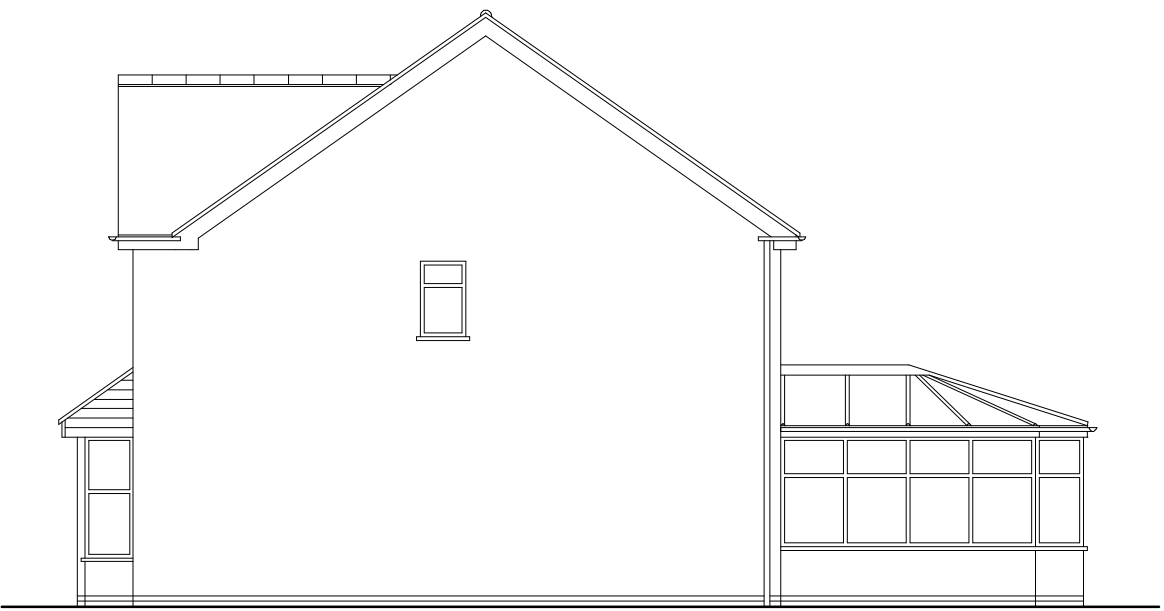

Existing Elevation To No 16

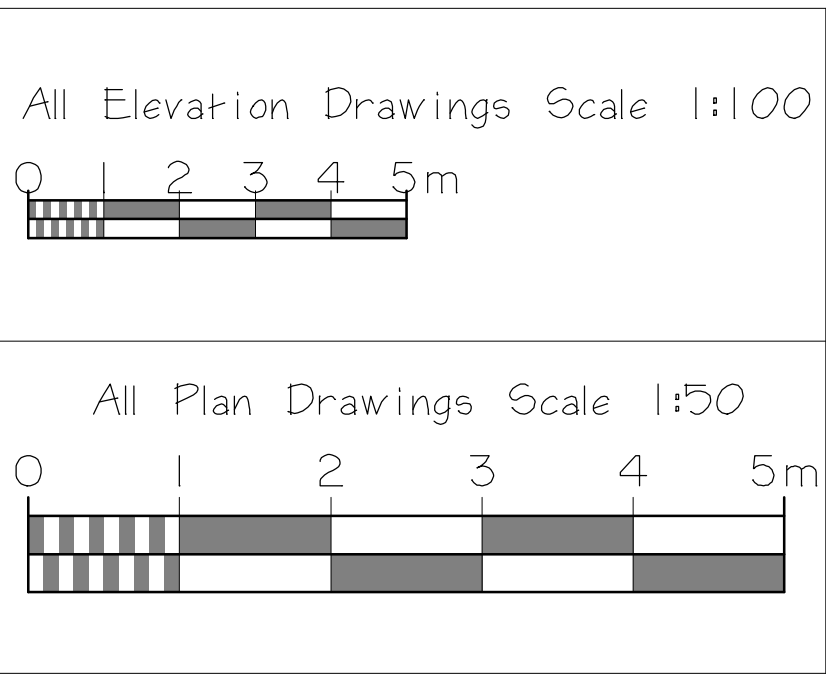


Scale Bars



Proposed Rear Elevation



Proposed Elevation To No 20

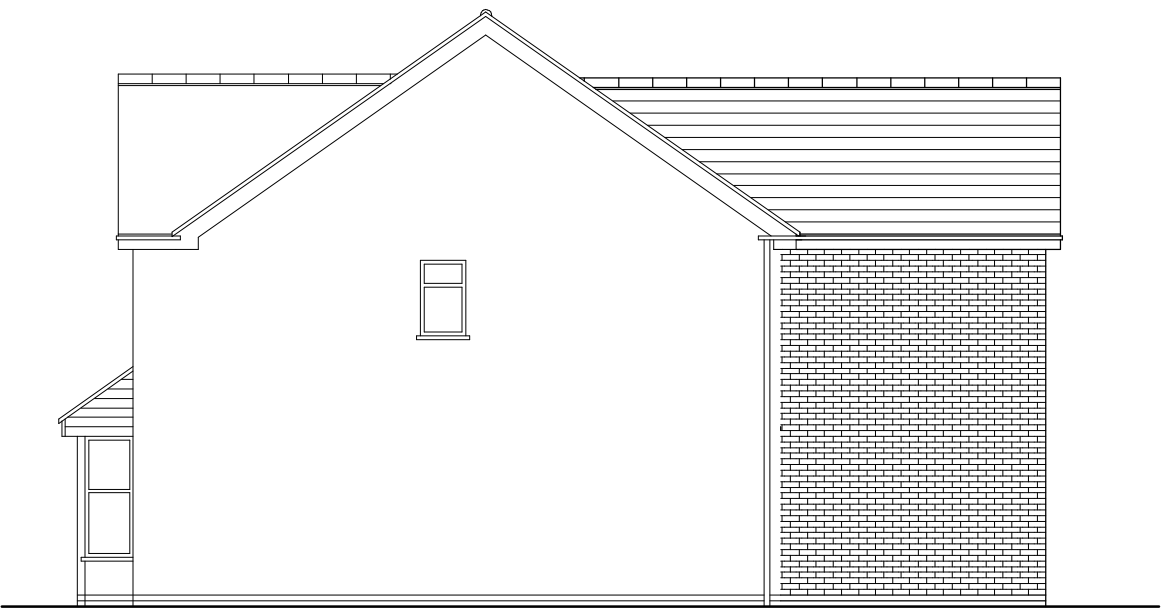

Proposed Elevation To No 16

Drawings prepared for the purpose of Planning Permission and/or Building Regulations approval.

All dimensions are to be checked on site before works commence.

Actual boundary lines to be confirmed on site between parties concerned prior to start of work and no part of the new construction can project over the boundary.

Underground services have been assumed and therefore need to be located exactly prior to start of work

CLIENT

JOB TITLE

18 Jubilee Drive
Earl Shilton
Leicester
LE9 7JF

DRAWING TITLE

Proposed Extension
To The Rear Of
Detached House

SCALE	SHEET	DATE	DRAWN BY
1:50 & 1:100	A1	Oct Dc 2024	A Moore

ANDREW MOORE
ARCHITECTURAL SERVICES
Tel; 07973397765
Email;andrewmoore@workmail.com

DRG NO	SHEET NO
1671	1