



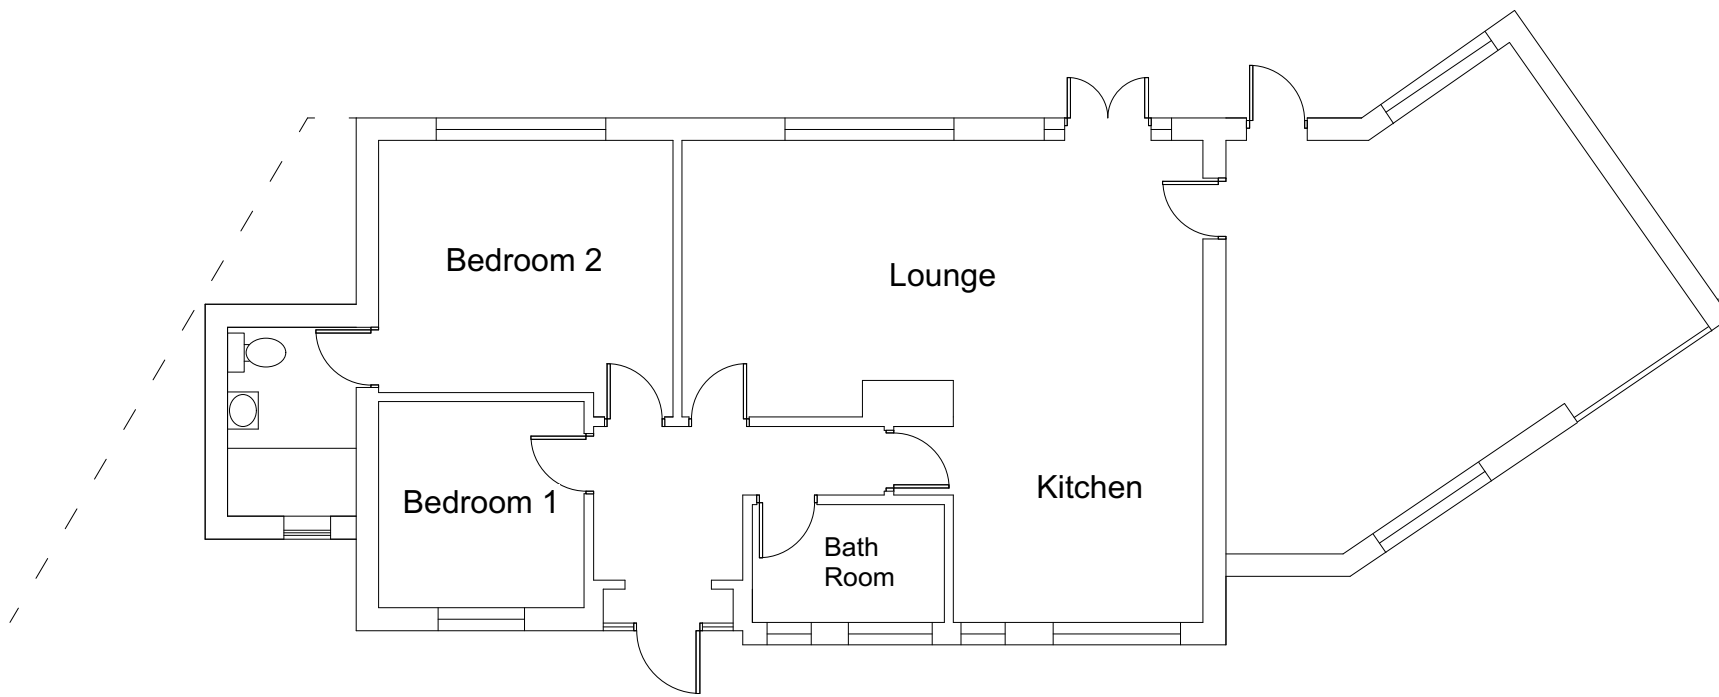

Existing Ground Floor Plan

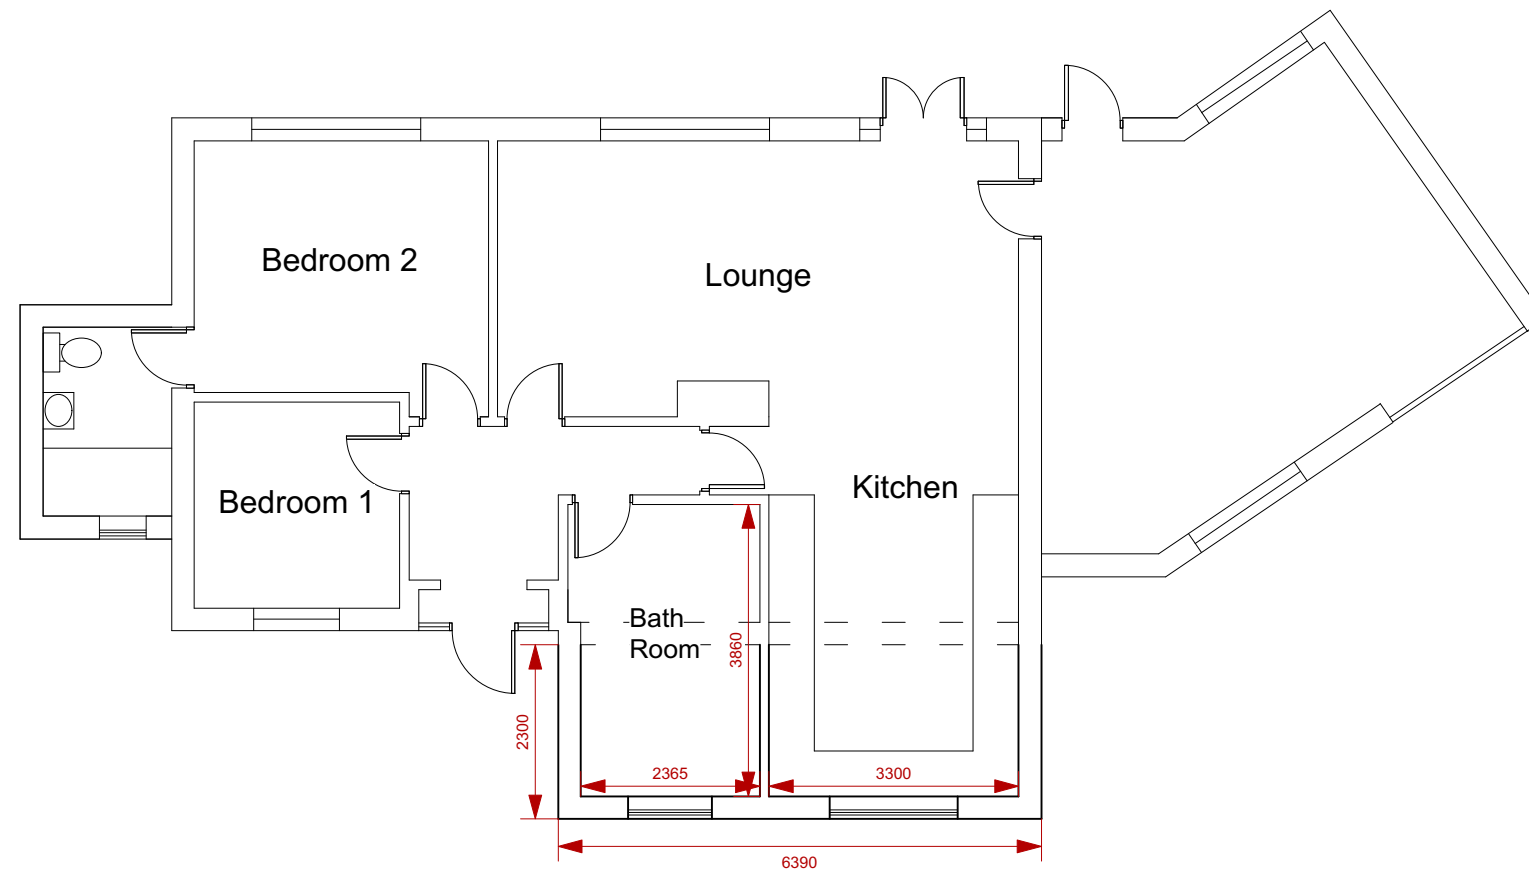

Proposed Ground Floor Plan

SI Designs

Project

Proposed single storey front extension at:

32 Woodbank Rd, Groby, Leicester LE6 0BN

Sheet number 1

Existing and proposed floor plans

Scale 1:100

Please reply to:
Greenacre Drive
Leicester
LE5 6TE

Mobile: 07969919528
Email: sajjad@sidesigns.co.uk

All dimensions to be checked on site and not scaled off this drawing.