



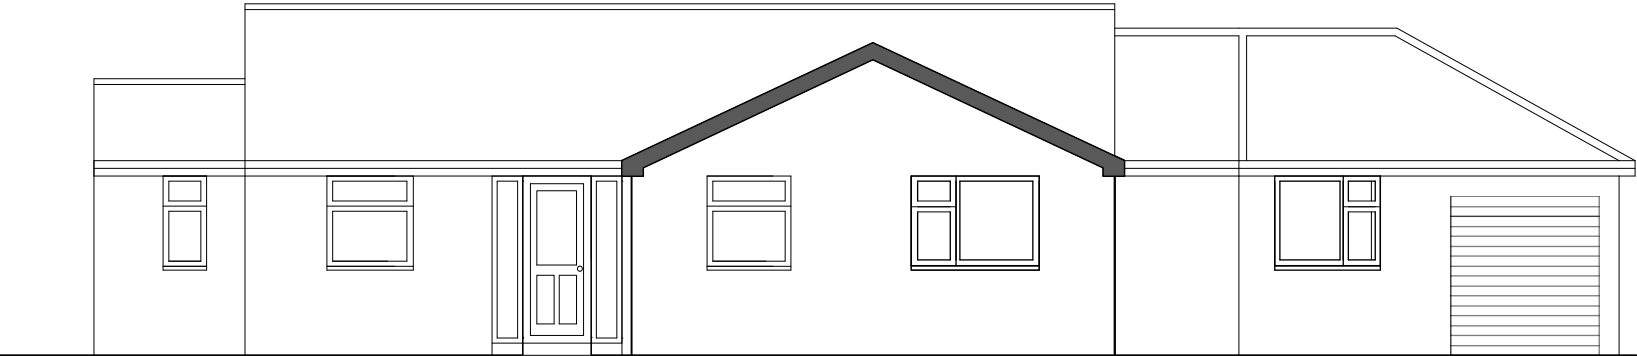

Proposed Front Elevation

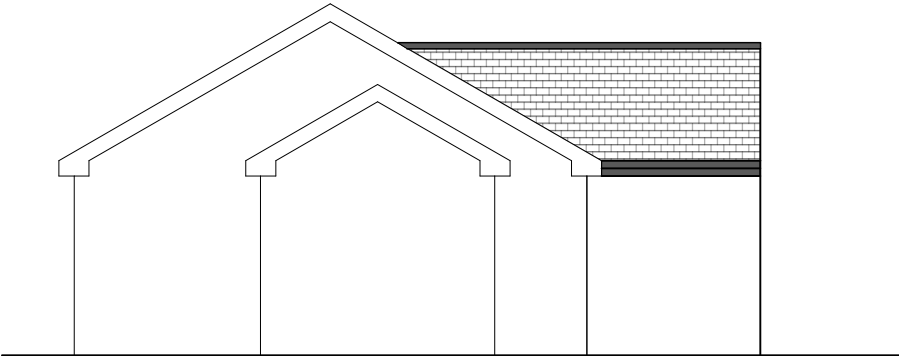

Proposed Side Elevation



Proposed Side Elevation

S

I

Designs

Project

Proposed single storey front extension at:

32 Woodbank Rd, Groby, Leicester LE6 0BN

Sheet number 3

Proposed Elevations

Scale

1:100

Please reply to:
Greenacre Drive
Leicester
LE5 6TE
Mobile: 07969919528
Email: sajjad@sidesigns.co.uk

All dimensions to be checked on site and not scaled off this drawing.