




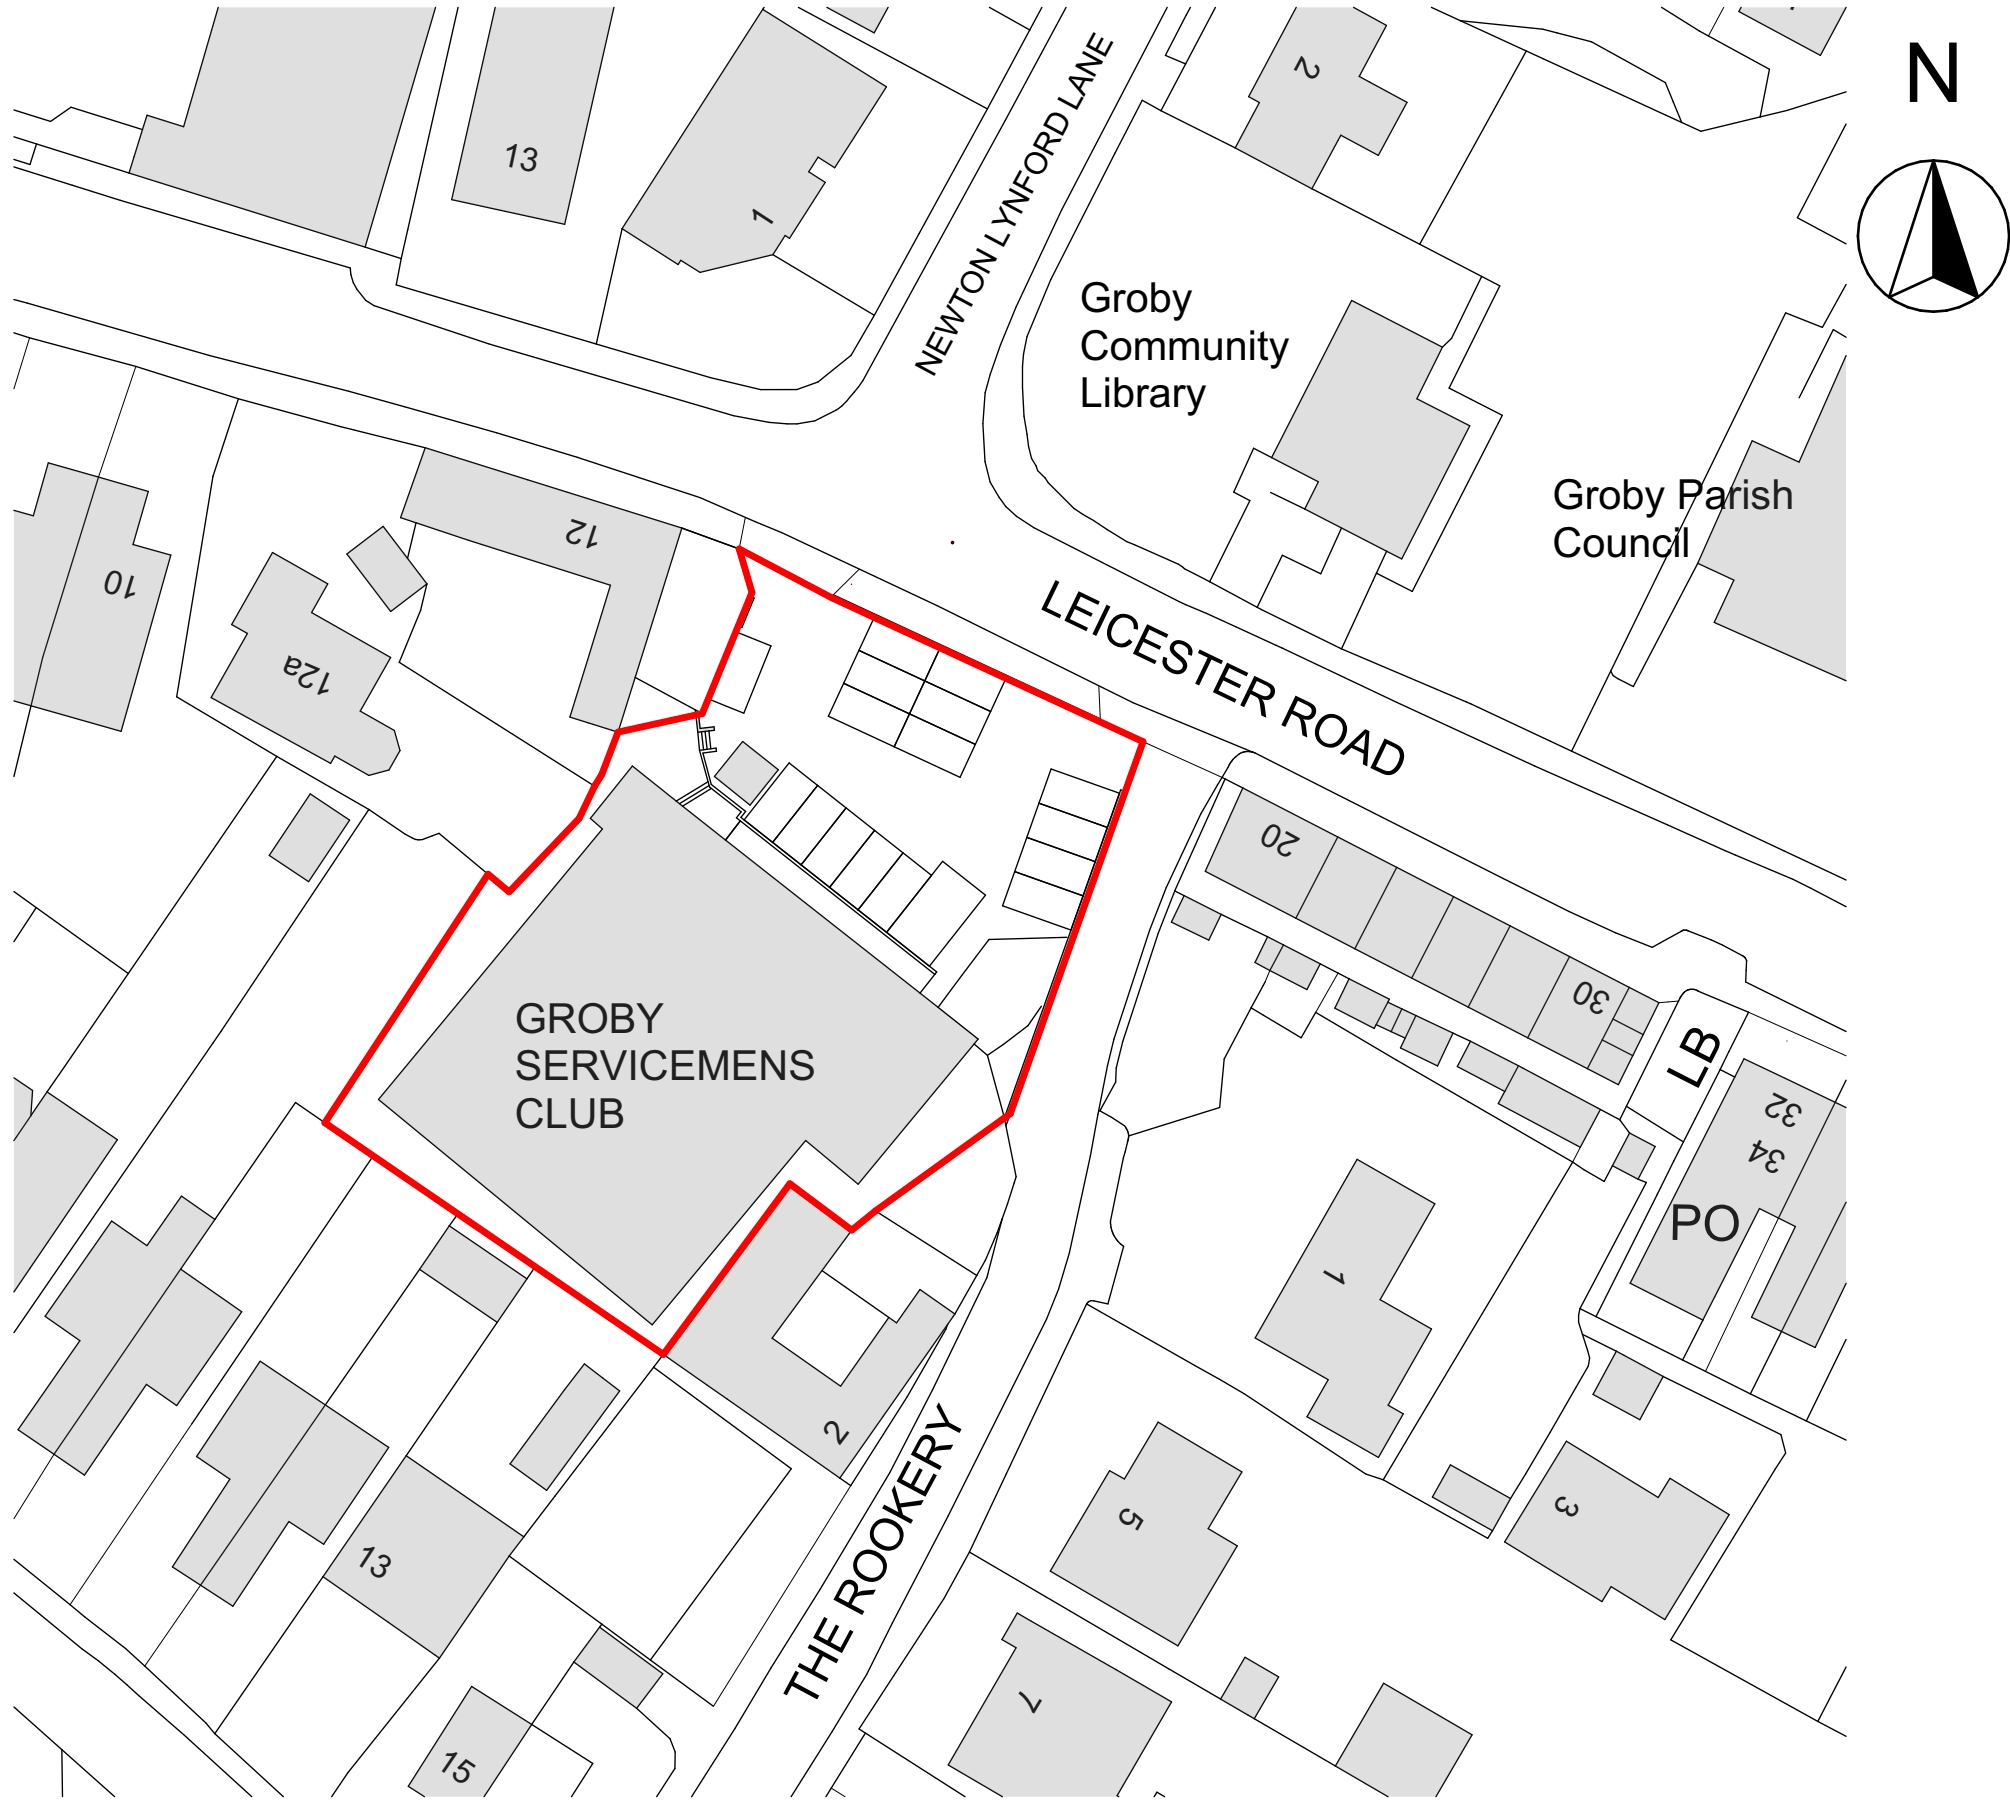

SITE LOCATION PLAN 1:500

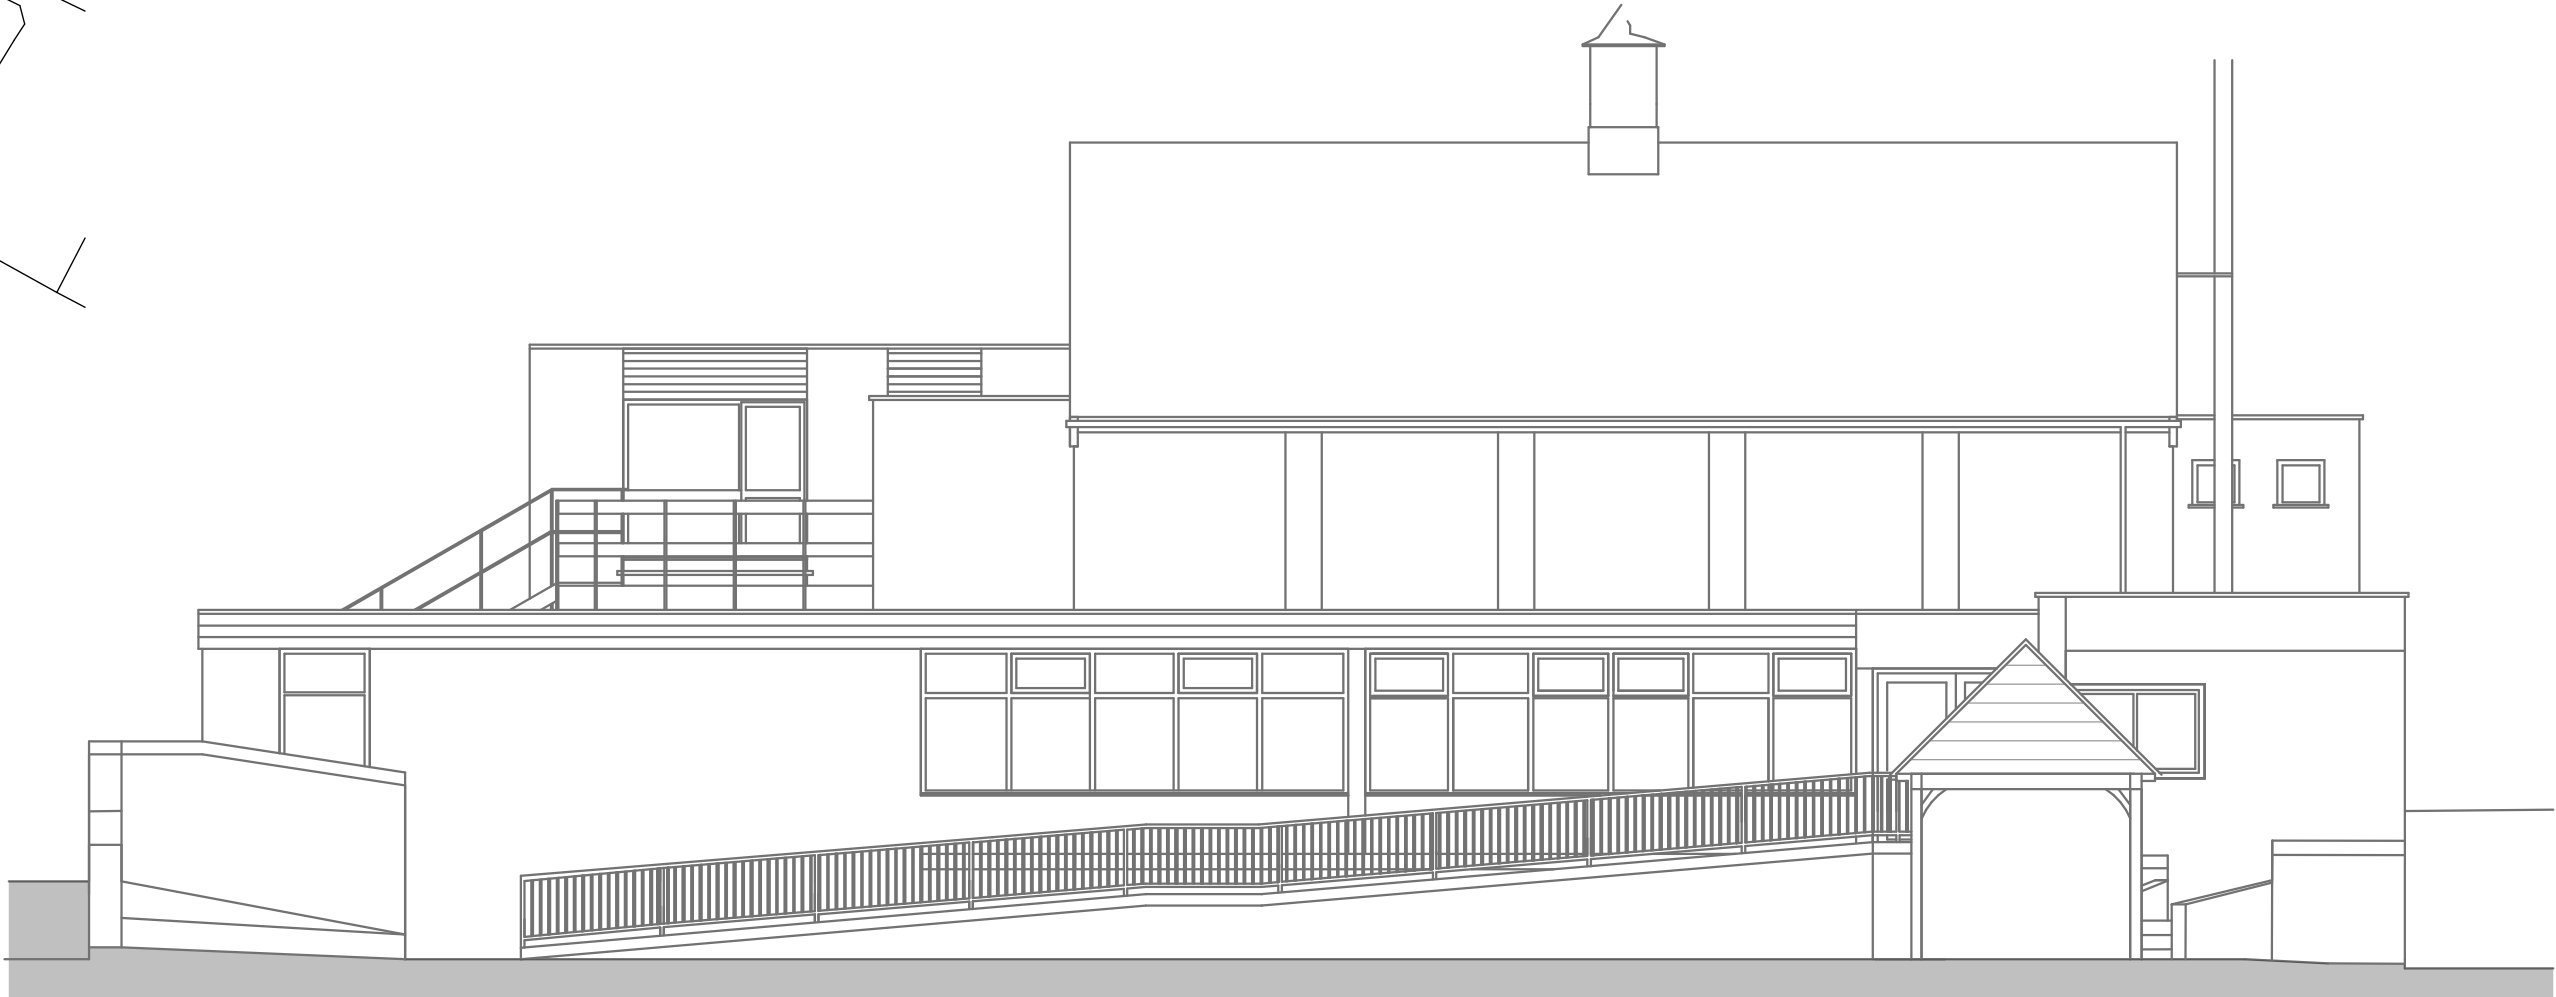


Existing Front Elevation

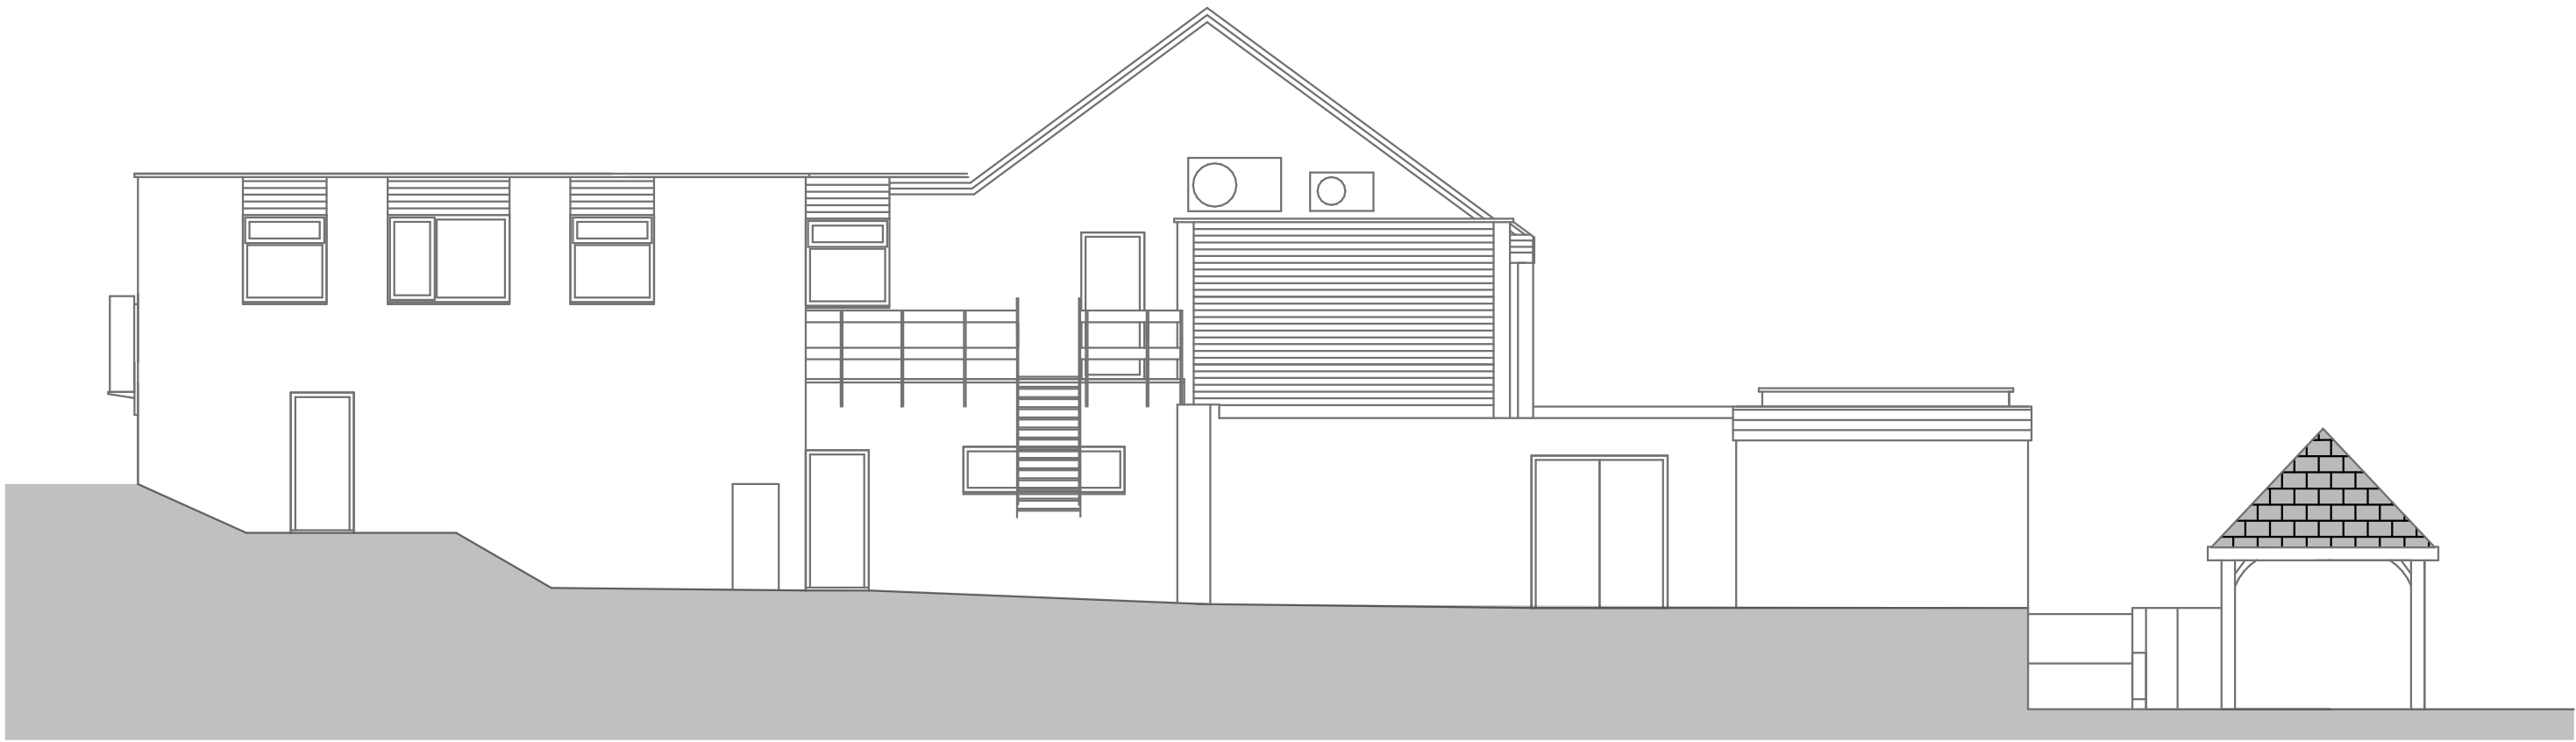

Existing Side Elevation

EXISTING ELEVATIONS 1:100

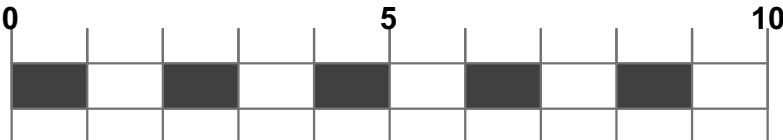

Notes

- 1) This drawing MUST NOT BE SCALED. Unless being used for planning purposes.
- 2) All dimensions to be CHECKED ON SITE and any DISCREPANCY reported to the Architects.
- 3) The site boundary shown is the best assumed from available data and does NOT represent legal ownership.

A: Scale bar added20.08.24

Revisions.

APPROVALPRELIMINARY

INFORMATIONFOR CONSTRUCTION

Project

GROBY EX SERVICEMEN'S CLUB
EXTERNAL SEATED AREA
GROBY

Client

CLUB MEMBERS

Drawing Title

EXISTING LAYOUT

Drawing By

PJT

Checked By

JHS

Date

JUNE 2024

Scale

1:100 @ A1

Drawing Number

7956 / 01

Revision

A

UNIT 4B
FIR TREE LANE
GROBY
LEICESTERSHIRE
LE6 0PH
TEL: 0166 254 7868
EMAIL: enquiries@gwh.co.uk
www.gwh.co.uk

Gordon White & Hood Ltd Registered In England No.4088022