

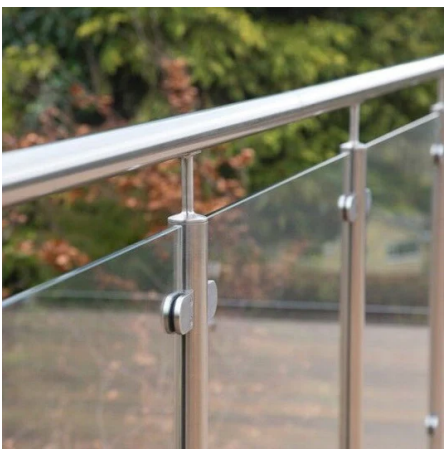
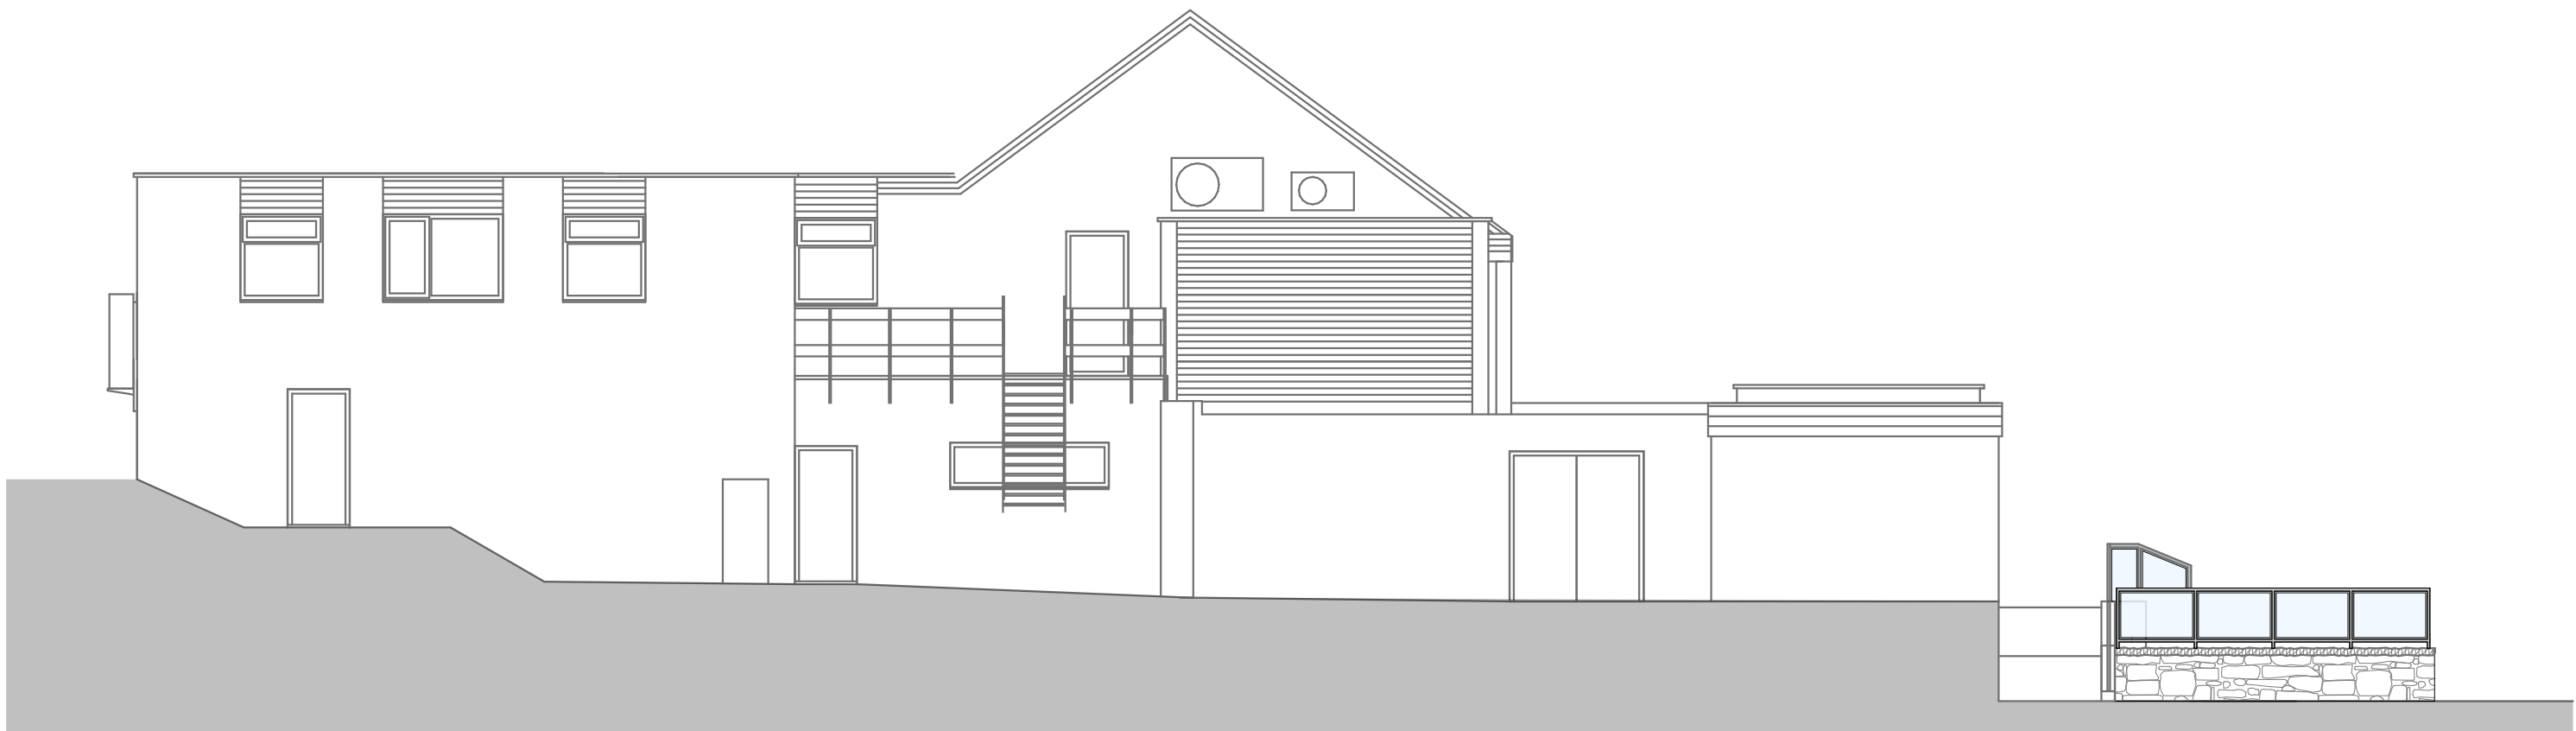
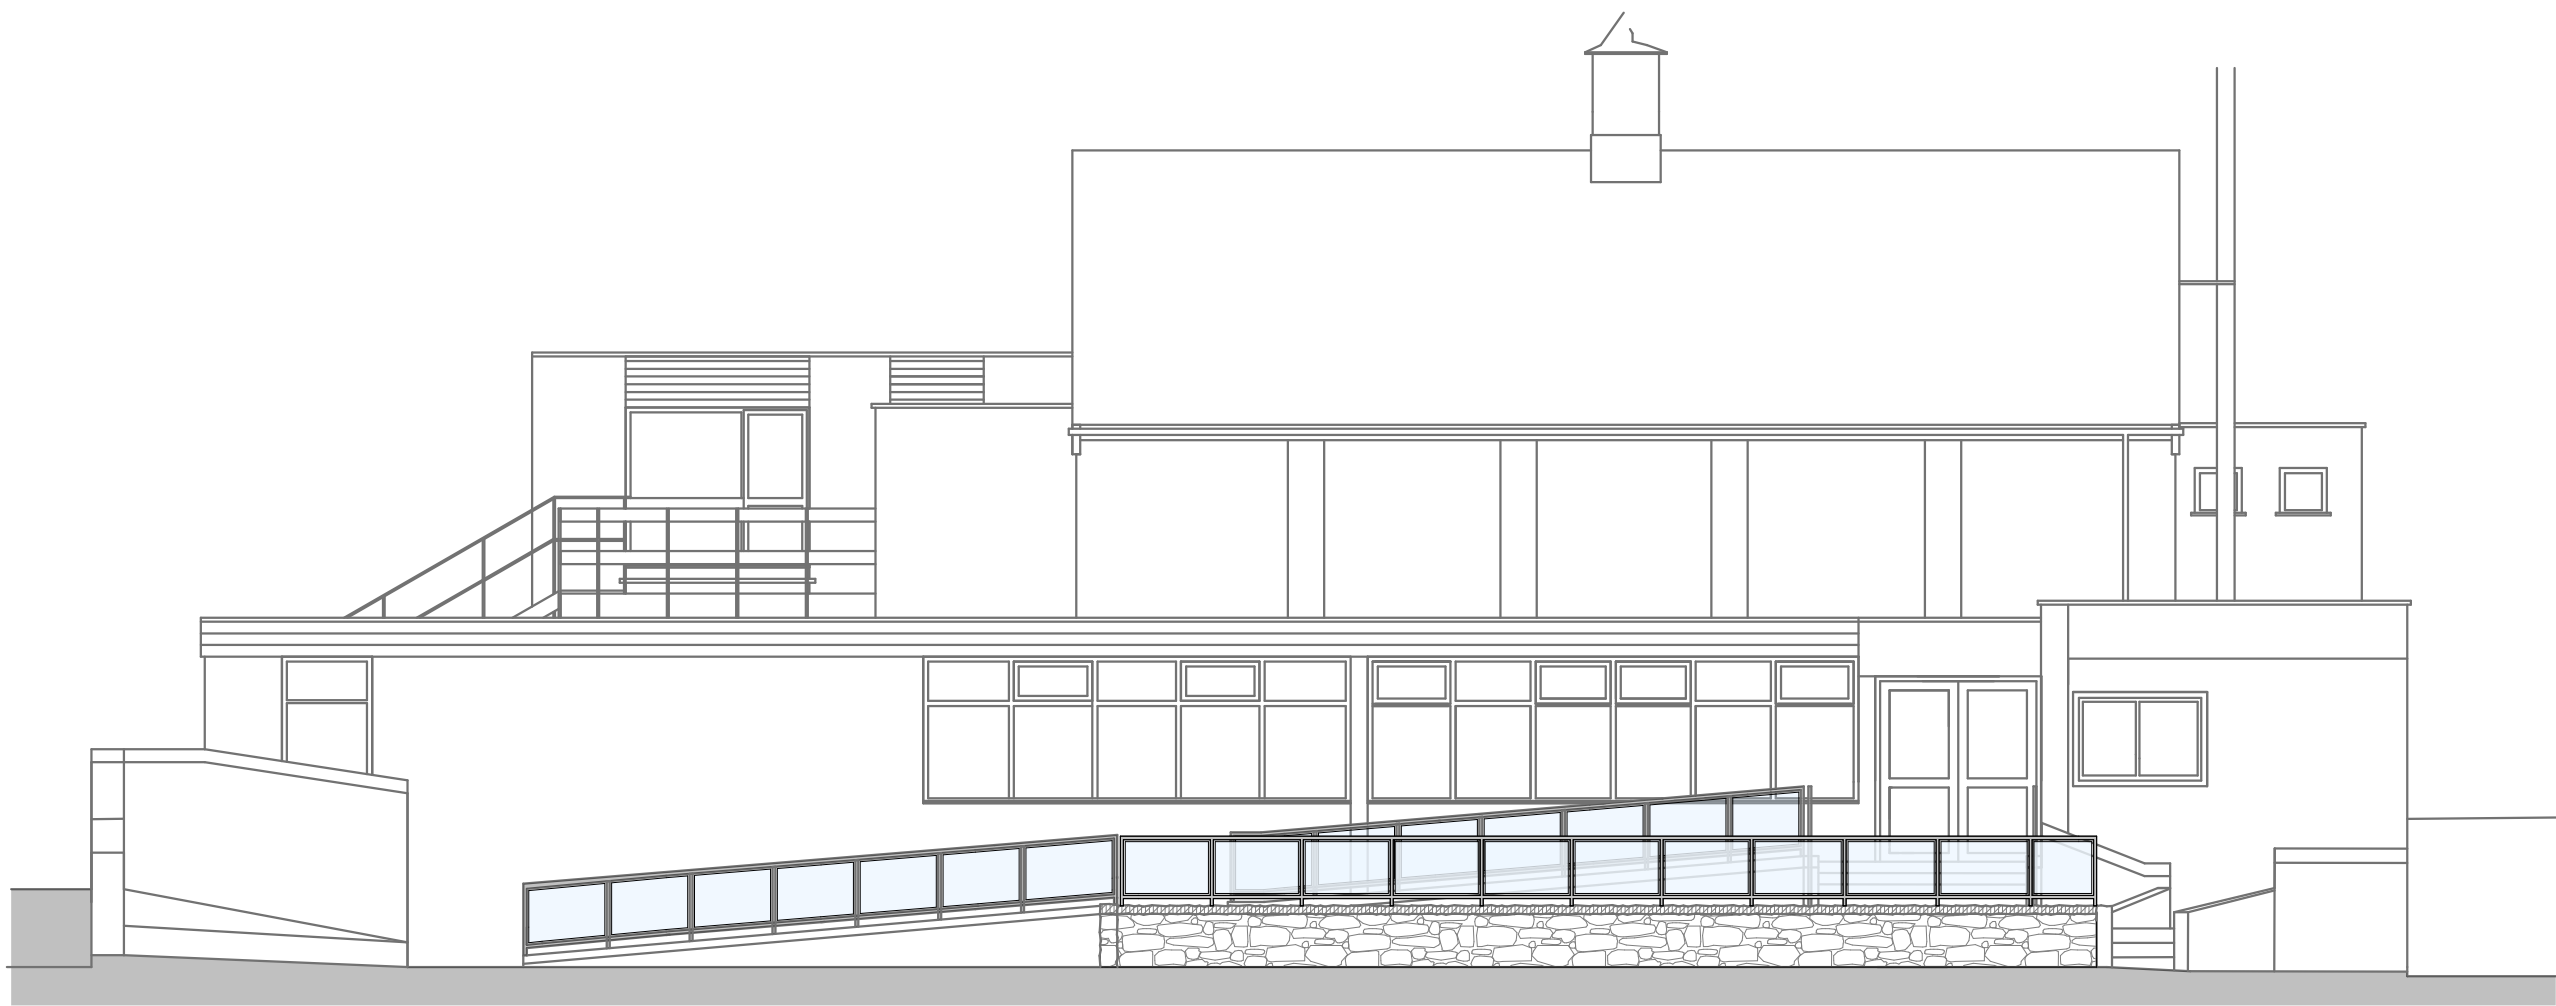


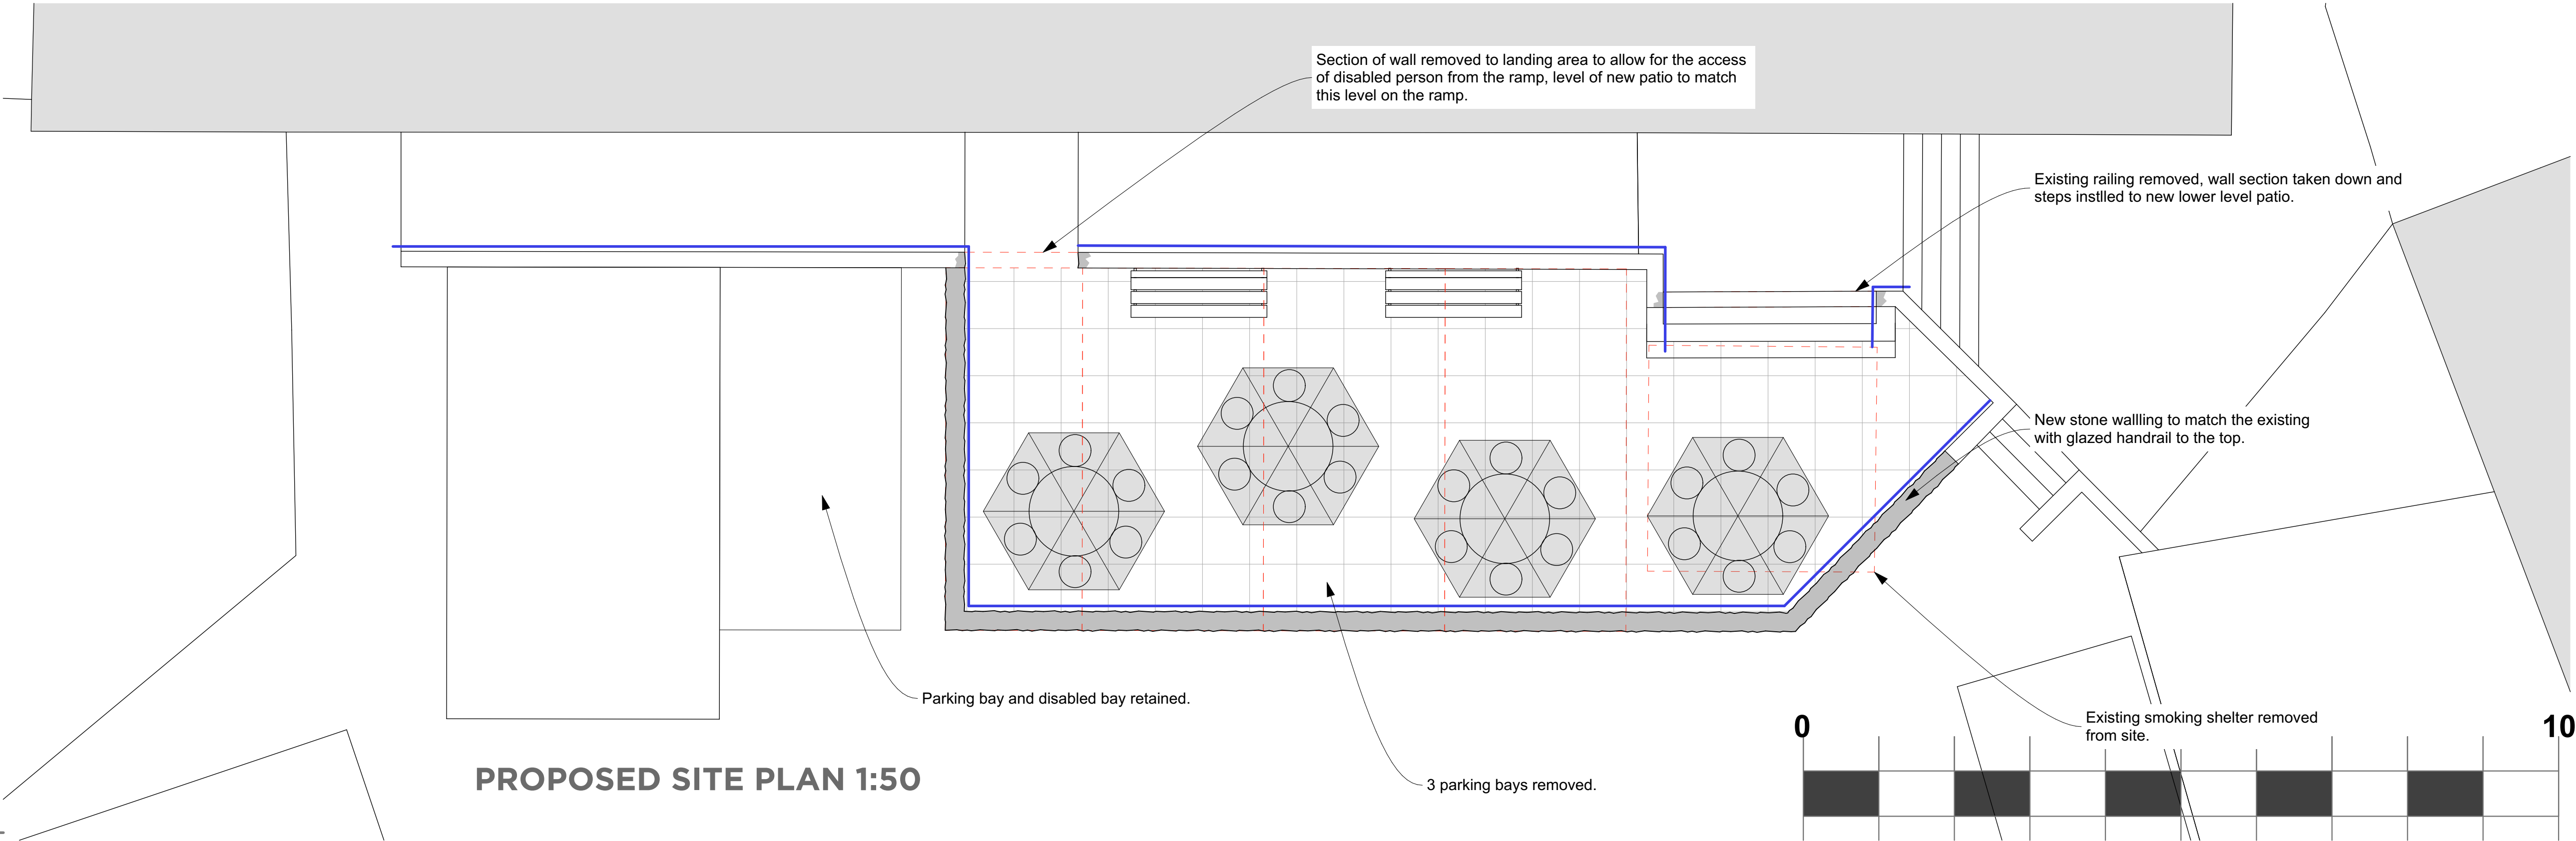


PROPOSED HANDRAILING

PROPOSED ELEVATIONS 1:100

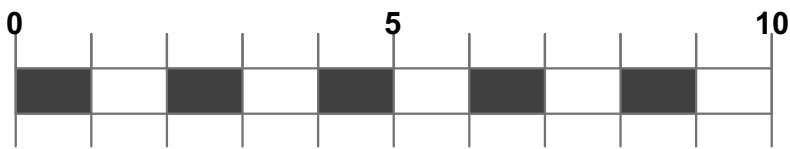

PROPOSED SITE PLAN 1:50

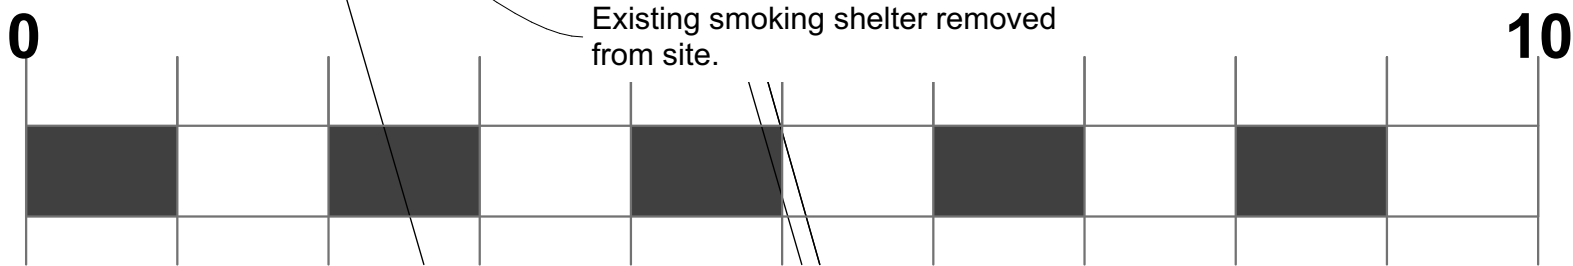

Notes

- 1) This drawing MUST NOT BE SCALED. Unless being used for planning purposes.
- 2) All dimensions to be CHECKED ON SITE and any DISCREPANCY reported to the Architects.
- 3) The site boundary shown is the best assumed from available data and does NOT represent legal ownership.

A: Scale bar added 20.08.24

Revisions.

|                                      |                                           |
|--------------------------------------|-------------------------------------------|
| <input type="checkbox"/> APPROVAL    | <input type="checkbox"/> INFORMATION      |
| <input type="checkbox"/> PRELIMINARY | <input type="checkbox"/> FOR CONSTRUCTION |

Project  
GROBY EX SERVICEMEN'S CLUB  
EXTERNAL SEATED AREA  
GROBY

Client  
CLUB MEMBERS

Drawing Title  
PROPOSED SCHEME LAYOUT

Drawing By  
PJT

Checked By  
JHS

Date  
JUNE 2024

Scale  
1:50 @ A1

Drawing Number  
7956 / 02

Revision  
A

UNIT 4B  
FIR TREE LANE  
GROBY  
LEICESTERSHIRE  
LE6 0PH  
TEL: 016 254 7868  
EMAIL: enquiries@gwh.co.uk  
www.gwh.co.uk



Gordon White & Hood Ltd Registered In England No.4088022