



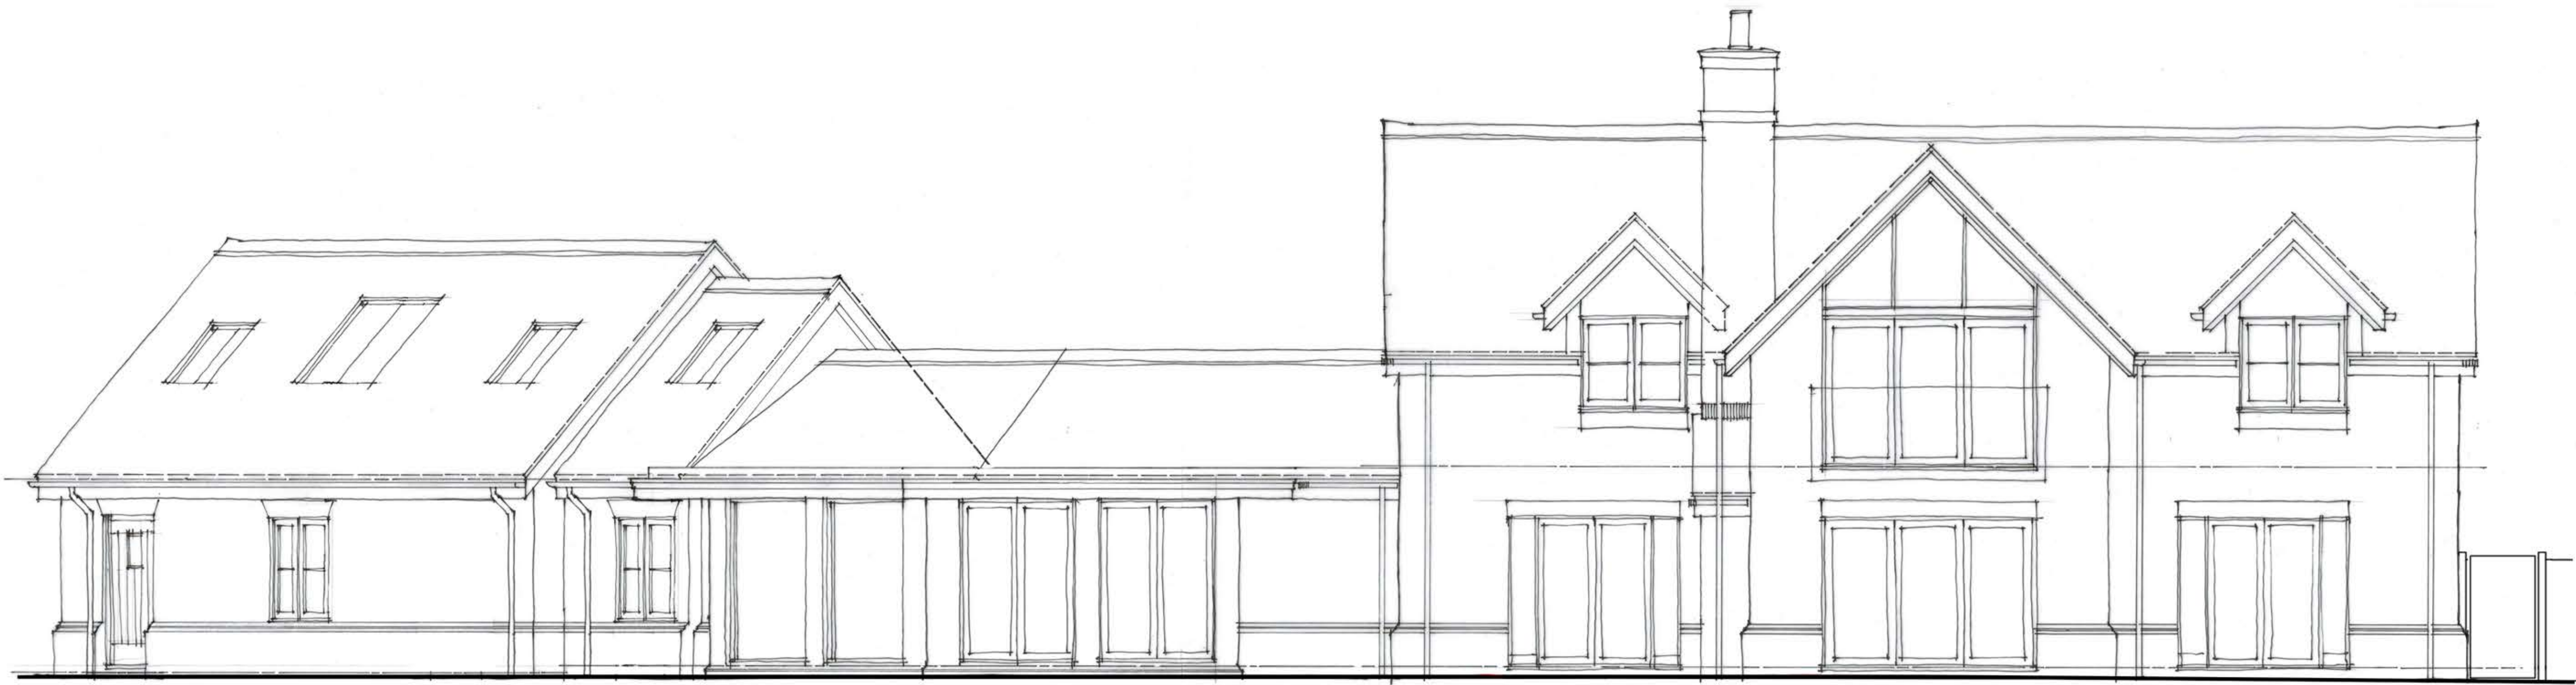

Existing Rear Elevation
Scale 1:50

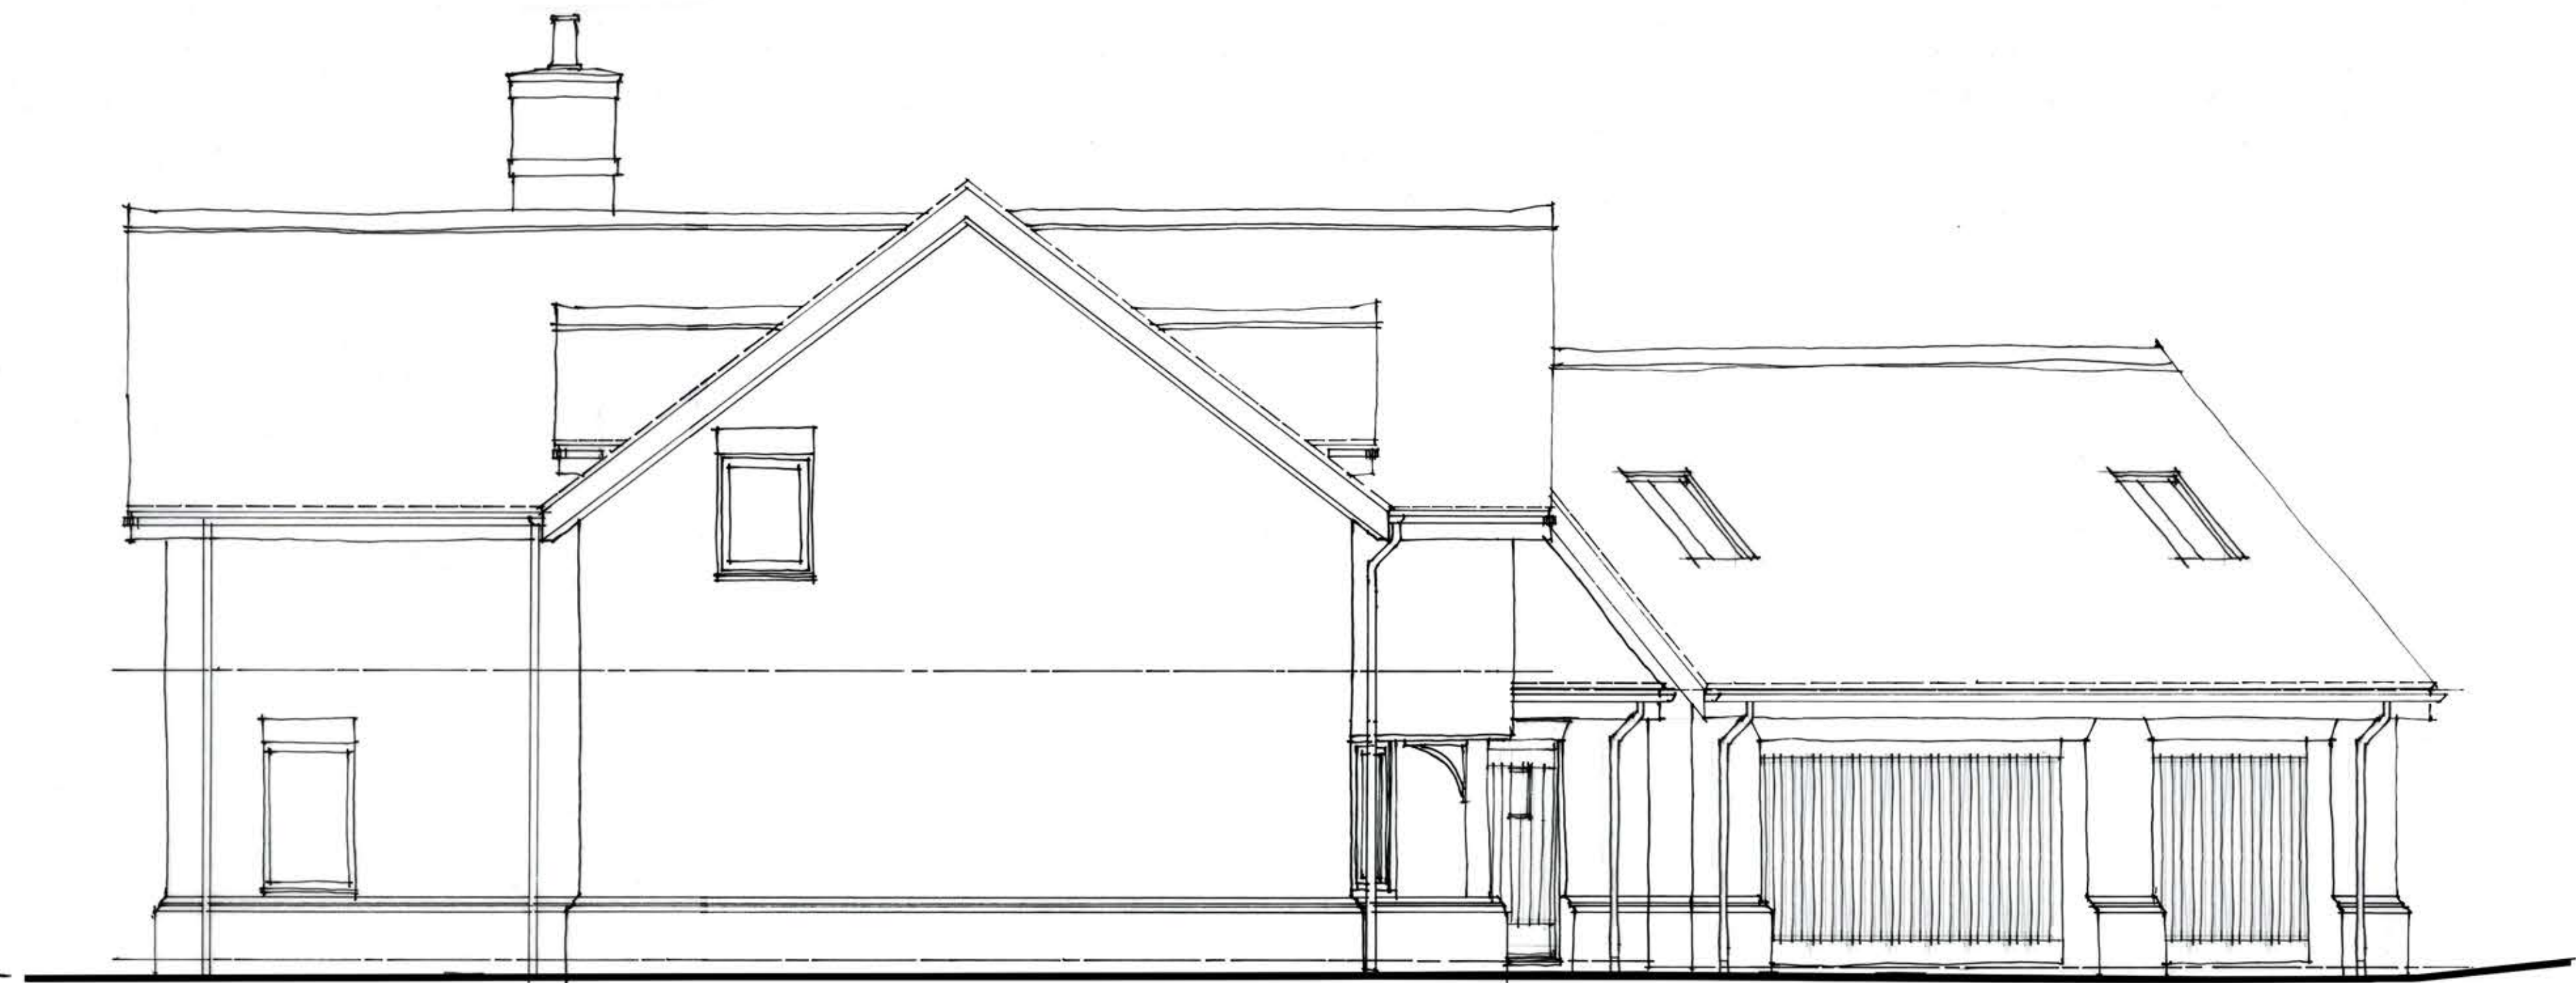

Existing Side Elevation
Scale 1:50

0 0.5 1 2 5 10

Disclaimer

© This drawing is the copyright of Lawrence & Finley Architects Ltd. and may not be reproduced or used except by written permission.
Figured dimensions to have precedence over scaling.
Please read this drawing in conjunction with the specification.
Check all site dimensions prior to any construction.
Refer any discrepancies found to the Architects.

Revisions

Contact + Location

T 07974 834305
E kristian@lfarchitects.co.uk

Lawrence + Finley Architects Ltd.
27 Templar Road,
Ashby-De-La-Zouch,
Leicestershire, LE65 2AD

Details

Client	Mr & Mrs. L Spyrou
Job Title	Wharf House, Sutton Cheney
Job Type	Existing Residential Dwelling
Drawing Title	Existing Elevations
Job Number	258
Drawing Number	PL-06
Scale	1:50 A1
Status	PLANNING



LAWRENCE | FINLEY
ARCHITECTS