




PROPOSED MENAGE

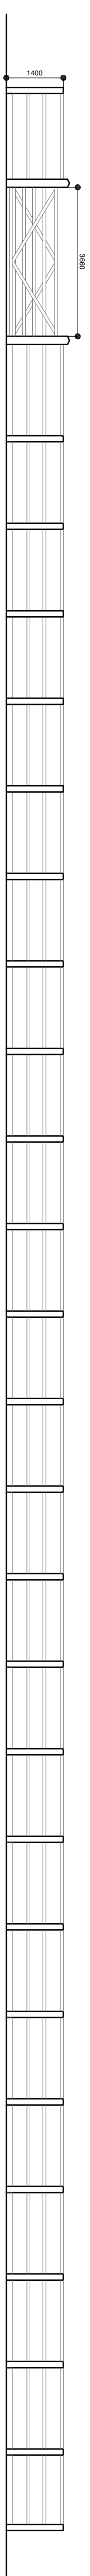


FRONT (WEST)

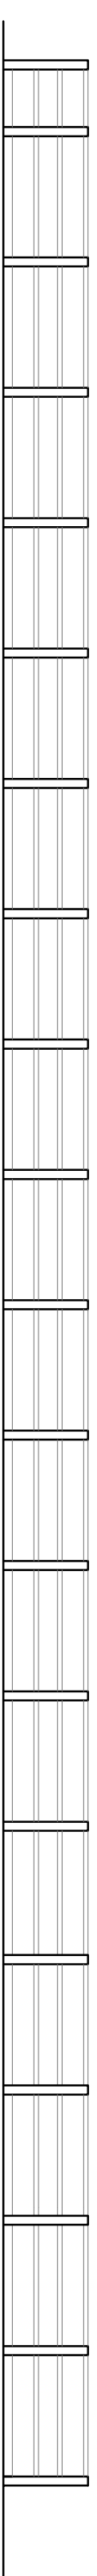

SIDE (NORTH)

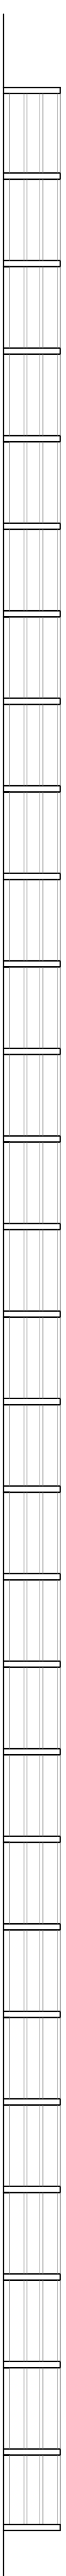


REAR (EAST)

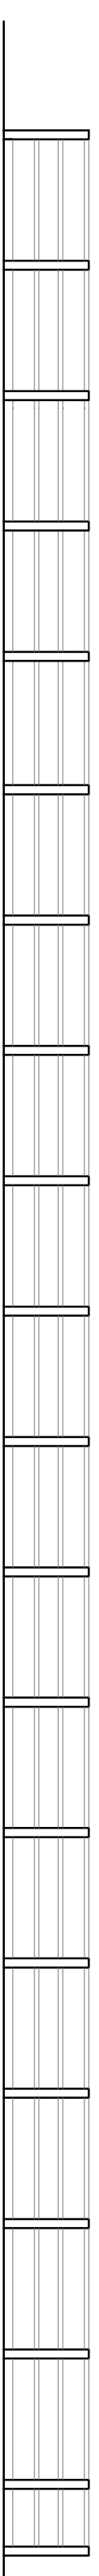


SIDE (SOUTH)


Proposed Menage Elevations Scale 1:100

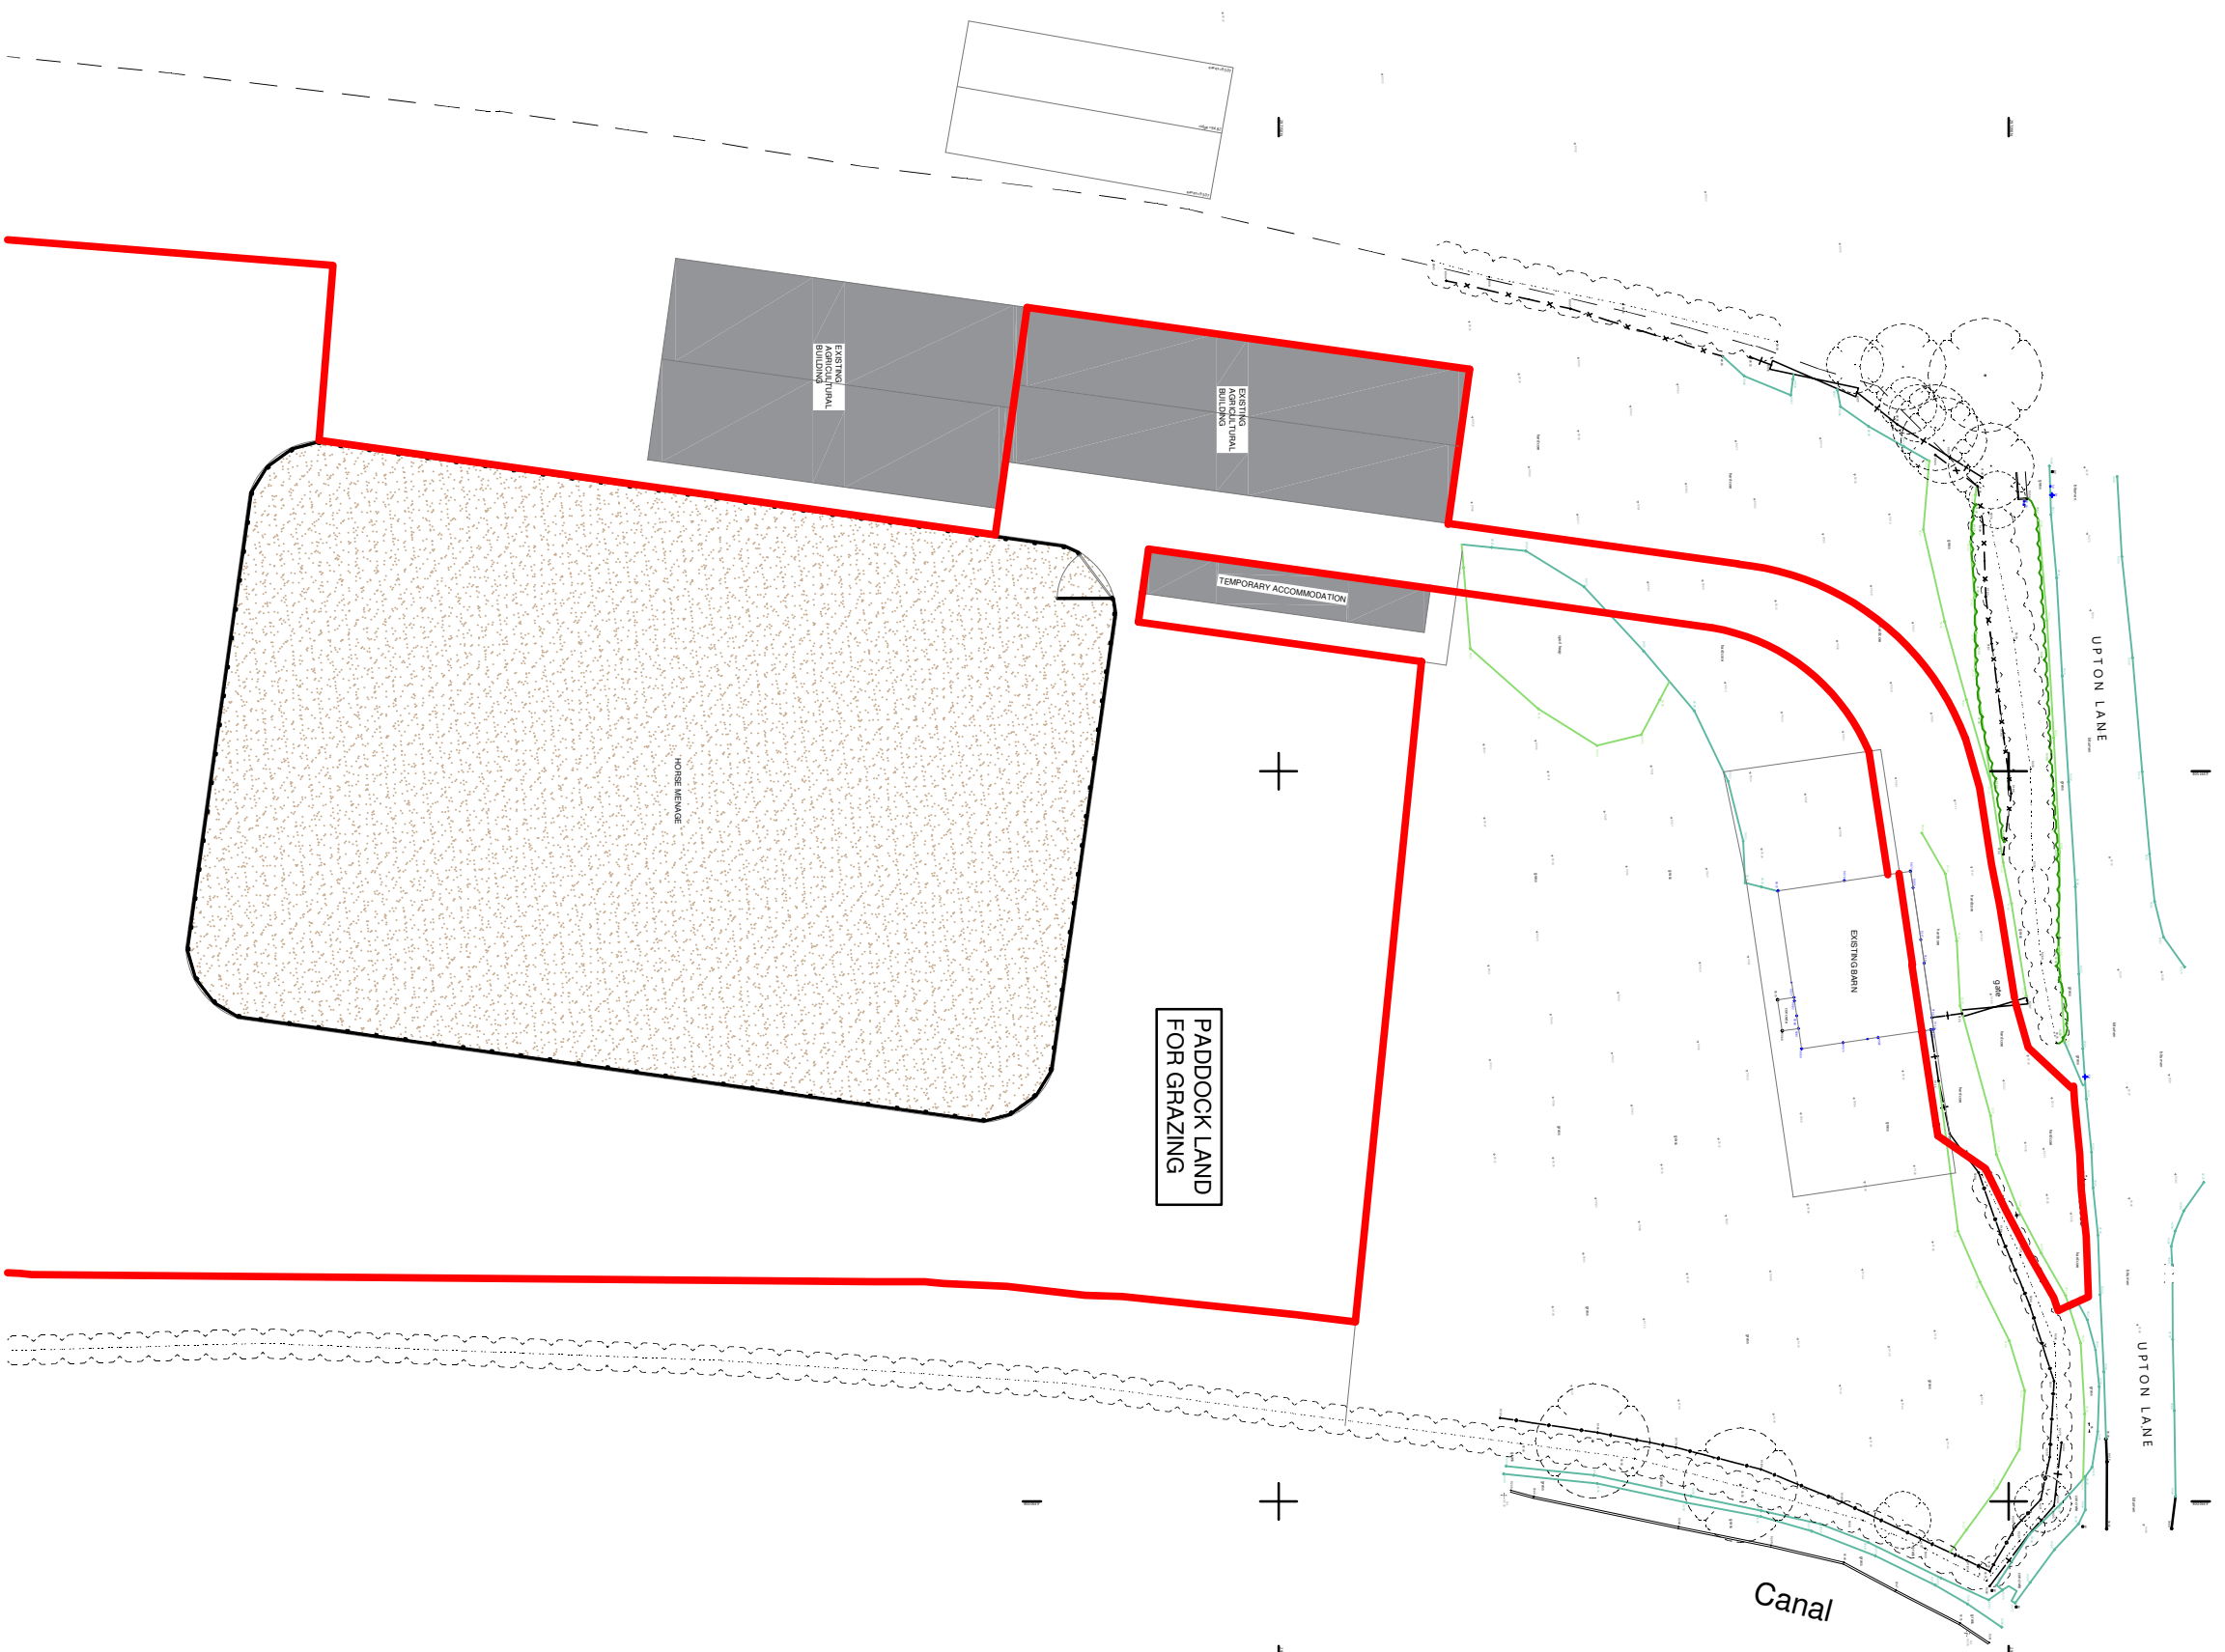


**Proposed Site Plan
Scale 1:500**

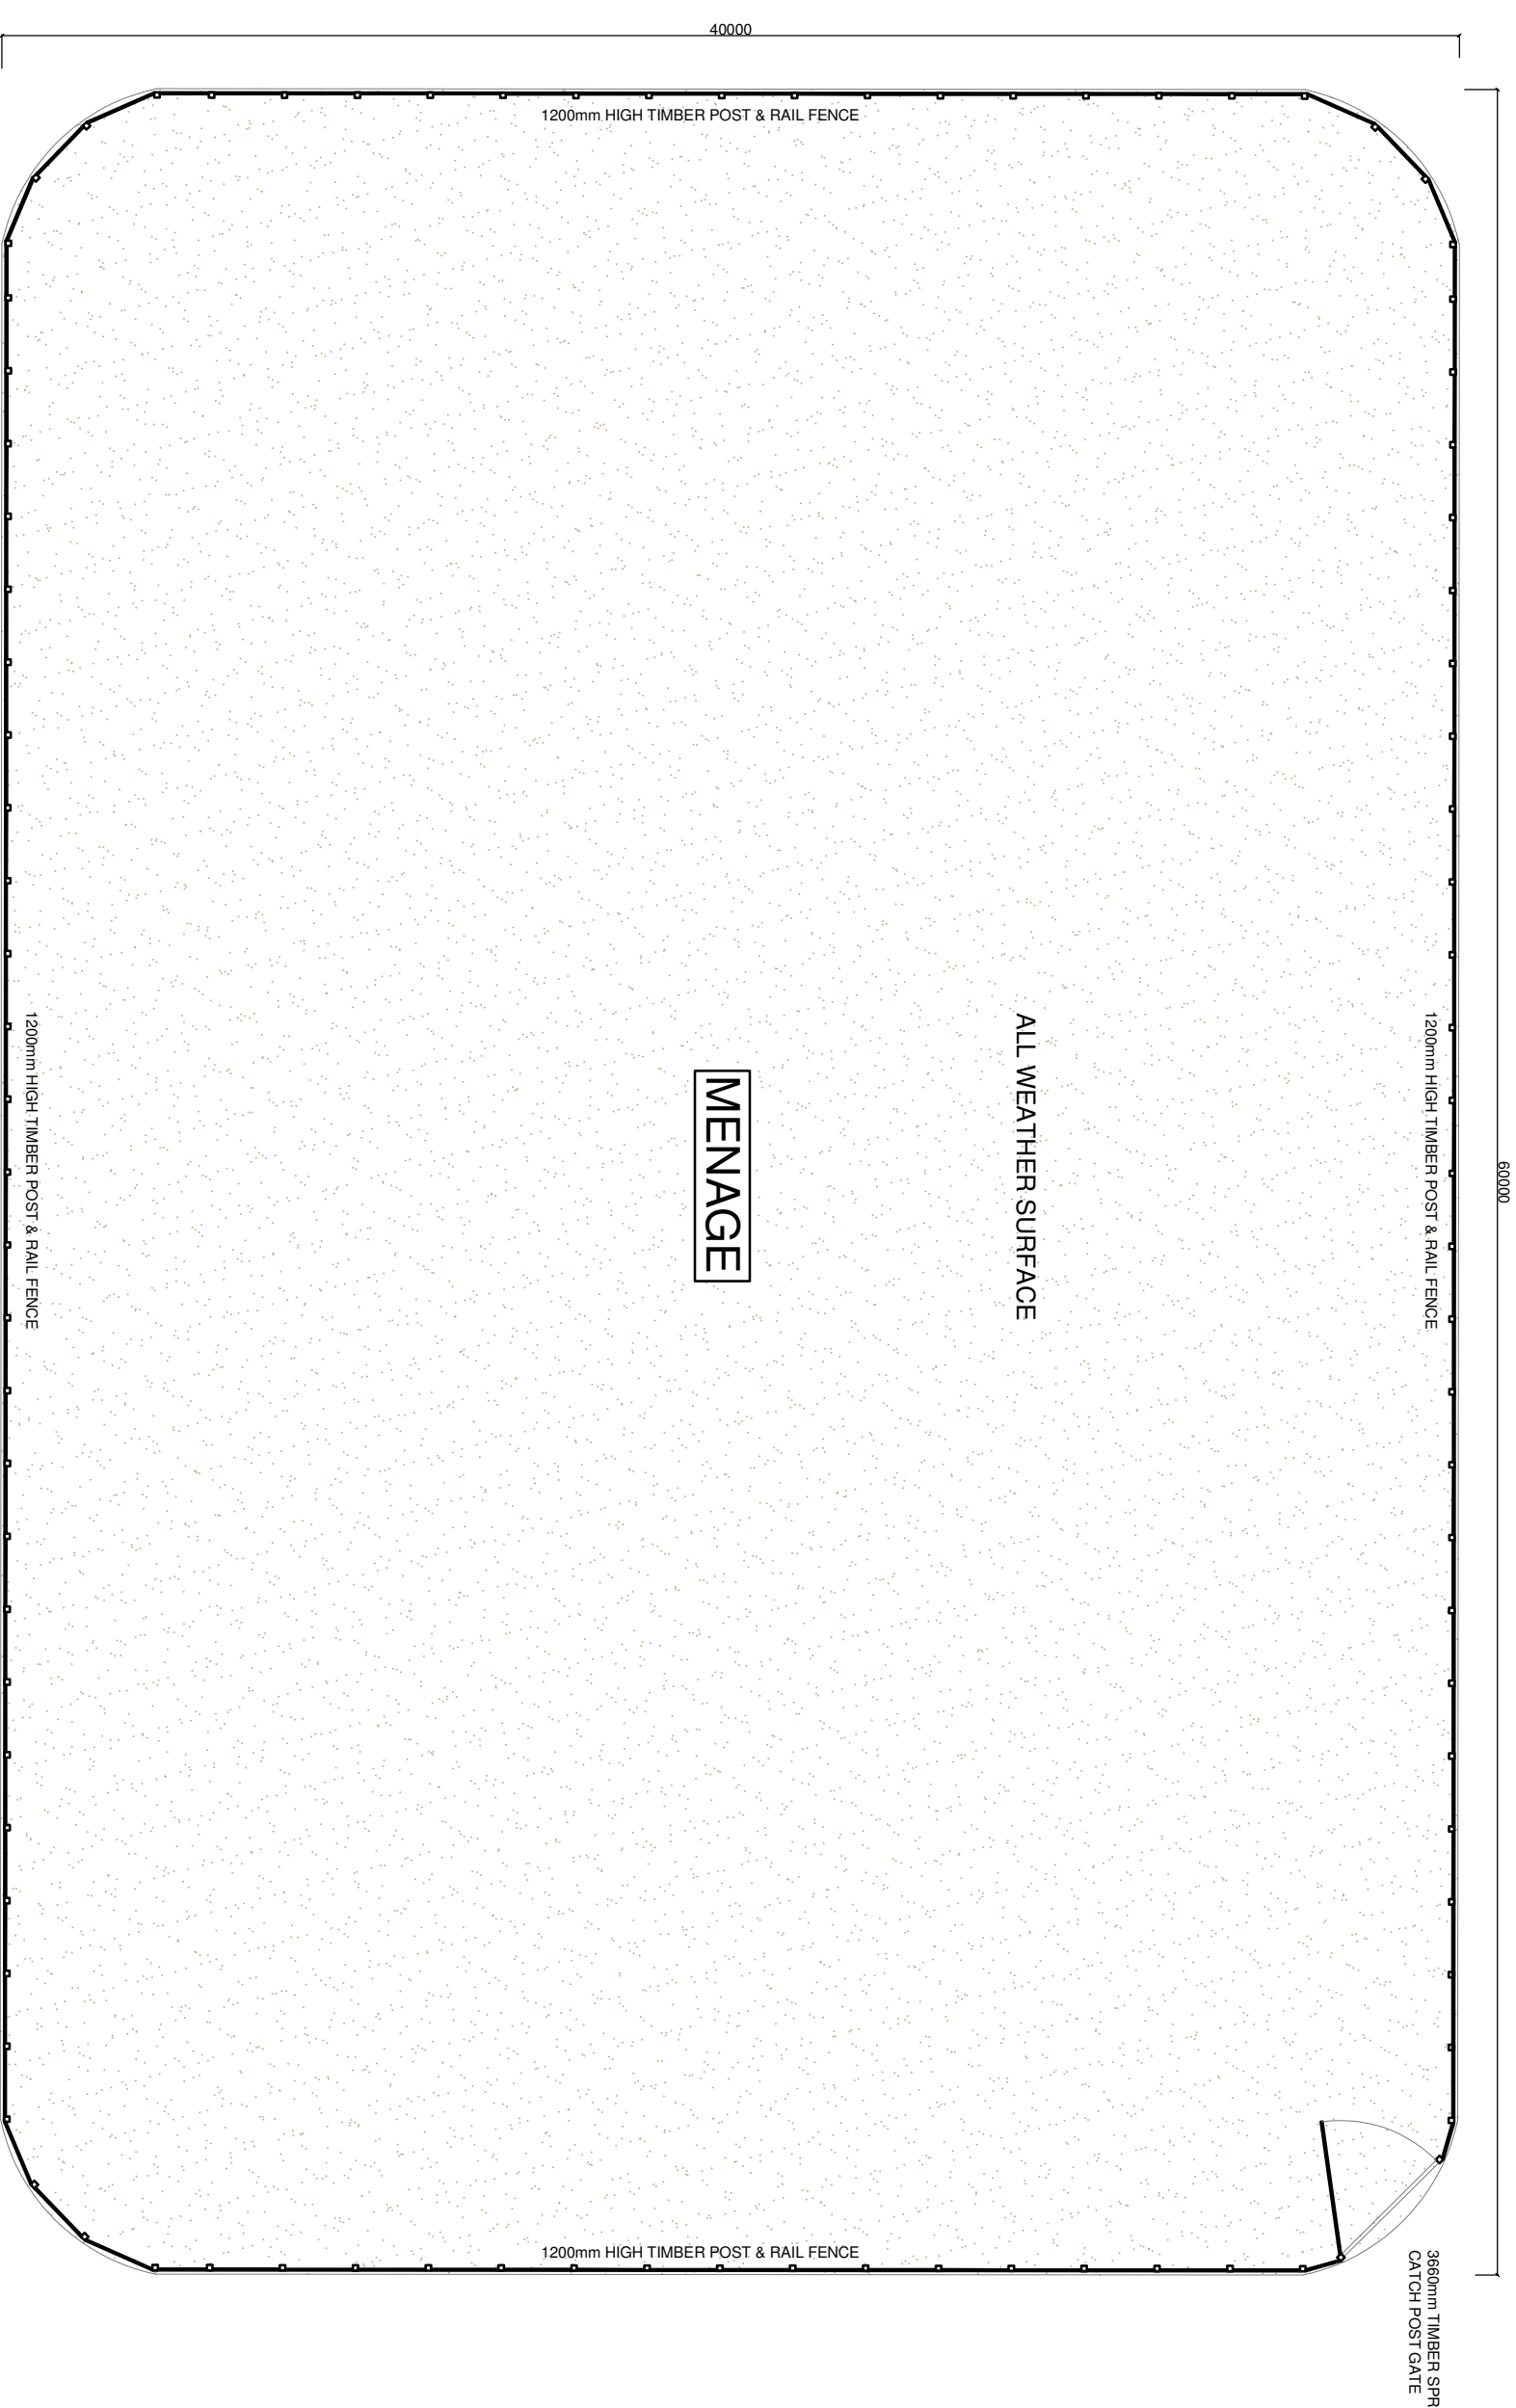

**Proposed Horse Menage
Scale 1:200**

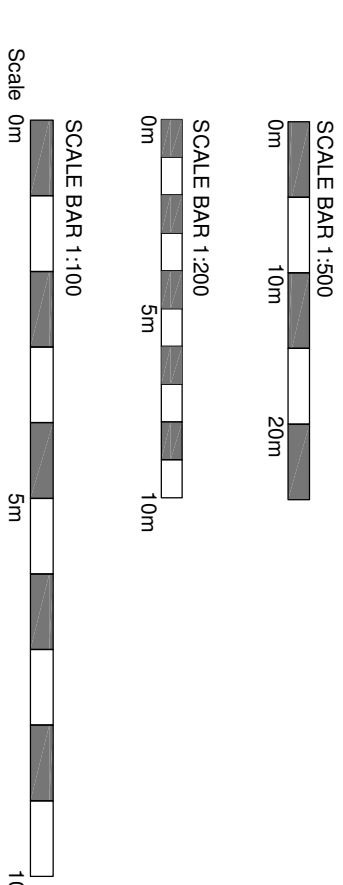

PLANNING APPROVAL

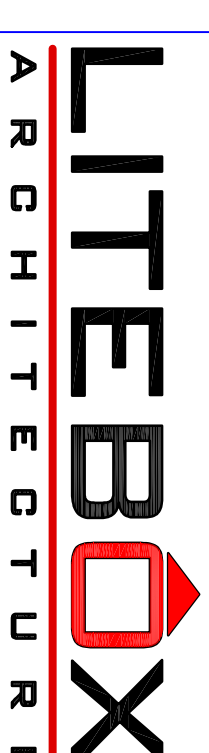

The Lile House, Ansley Road, Nuneaton, Warwickshire, CV10 8LY
T: 07772 747753
 info@lileboxarchitecture.co.uk
 www.lileboxarchitecture.co.uk

Client:
Mr. P Morris
Little Mulberry
Upton Lane
Stoke Goding
CV13 6EU

Project: Proposed Equestrian Use & Horse Menage at Little Mulberry, Upton Lane, Stoke Golding. CV13 6EU

Date:	14.05.2026	Scale:	As Drawn @ A1
Dwg No:	003	Revision:	C
		Drawn By:	PL