




STABLE BLOCK BUILDING

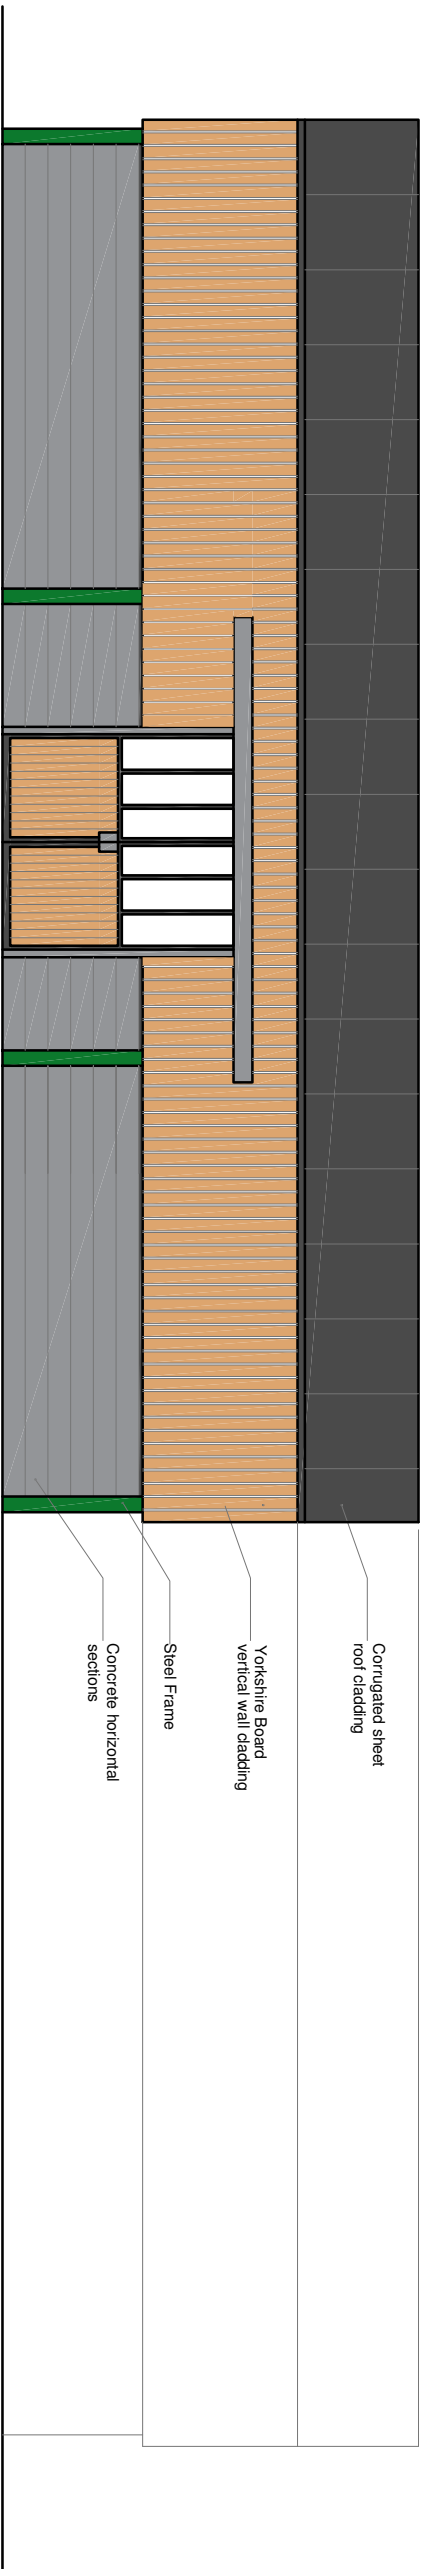


Proposed East Elevation
Scale 1:100

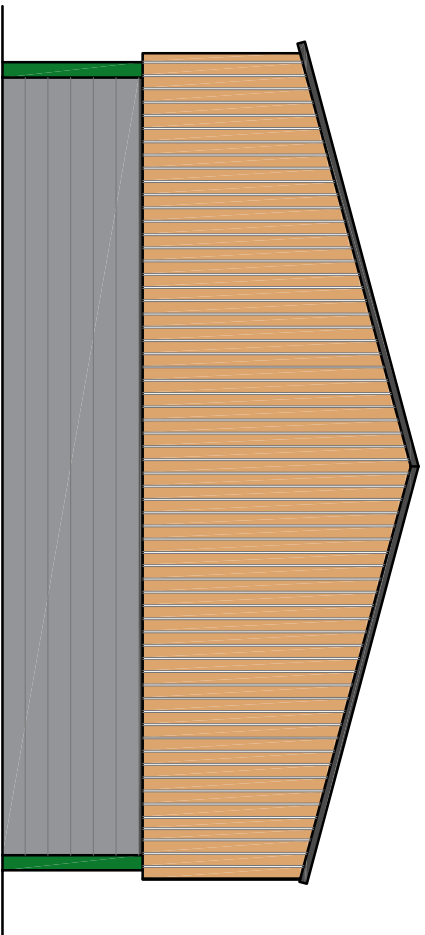


Proposed South Elevation
Scale 1:100

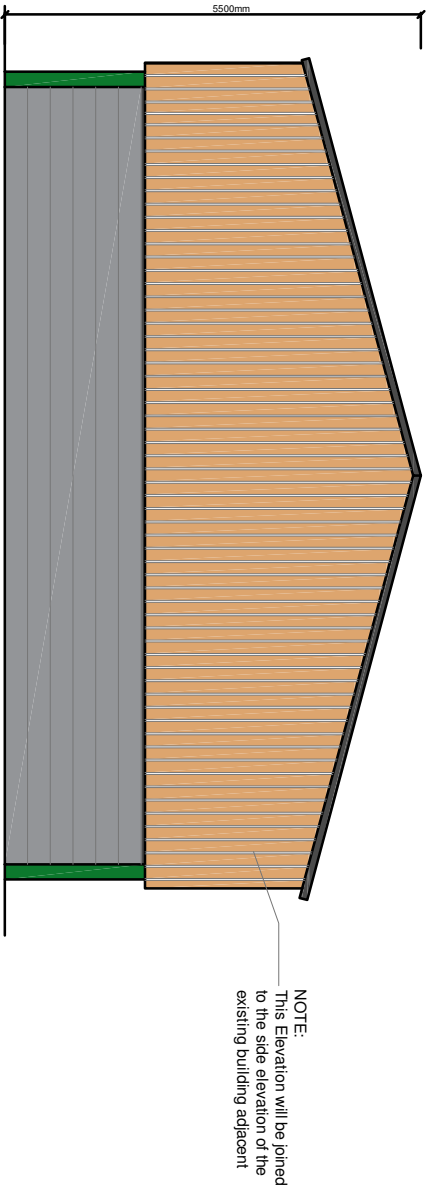



Proposed North Elevation
Scale 1:100

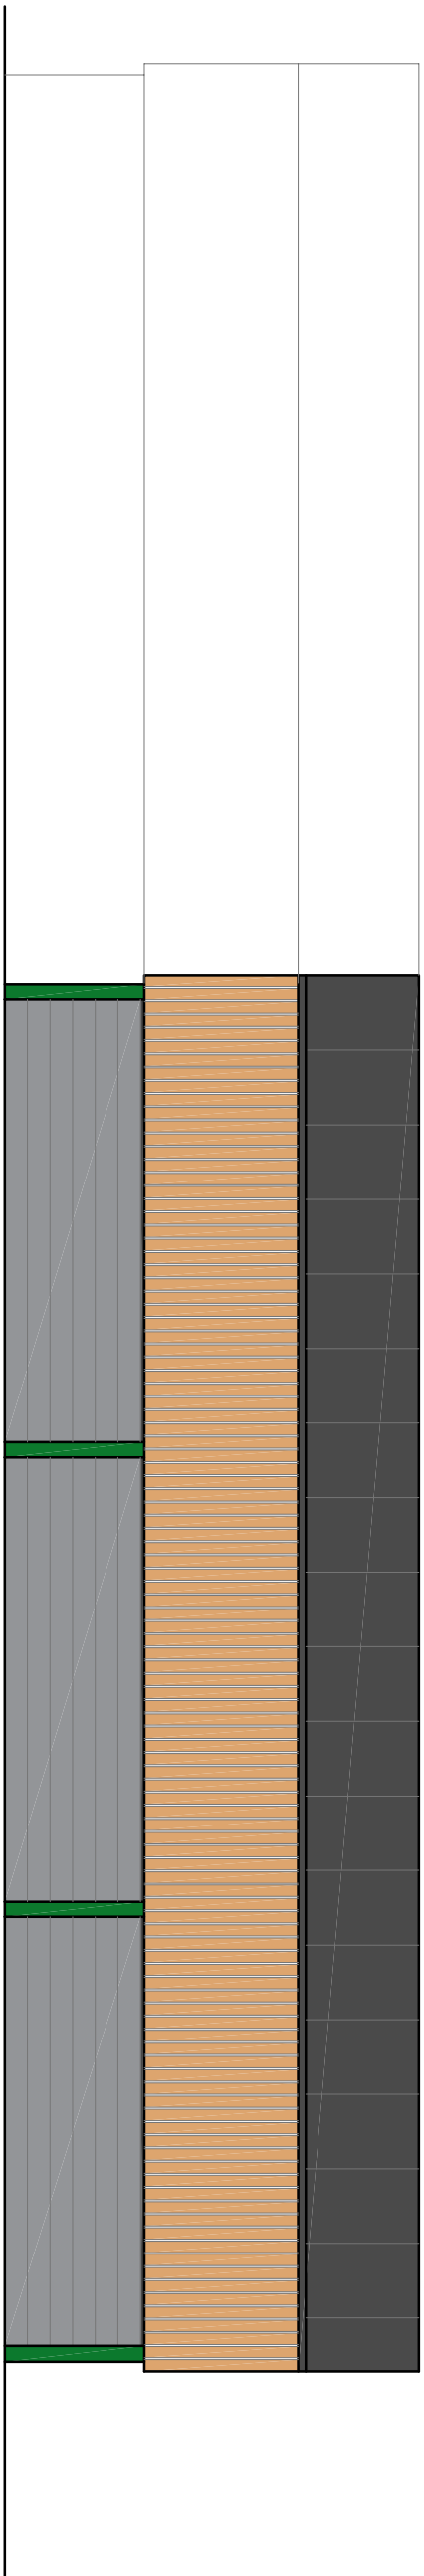

Proposed West Elevation
Scale 1:100

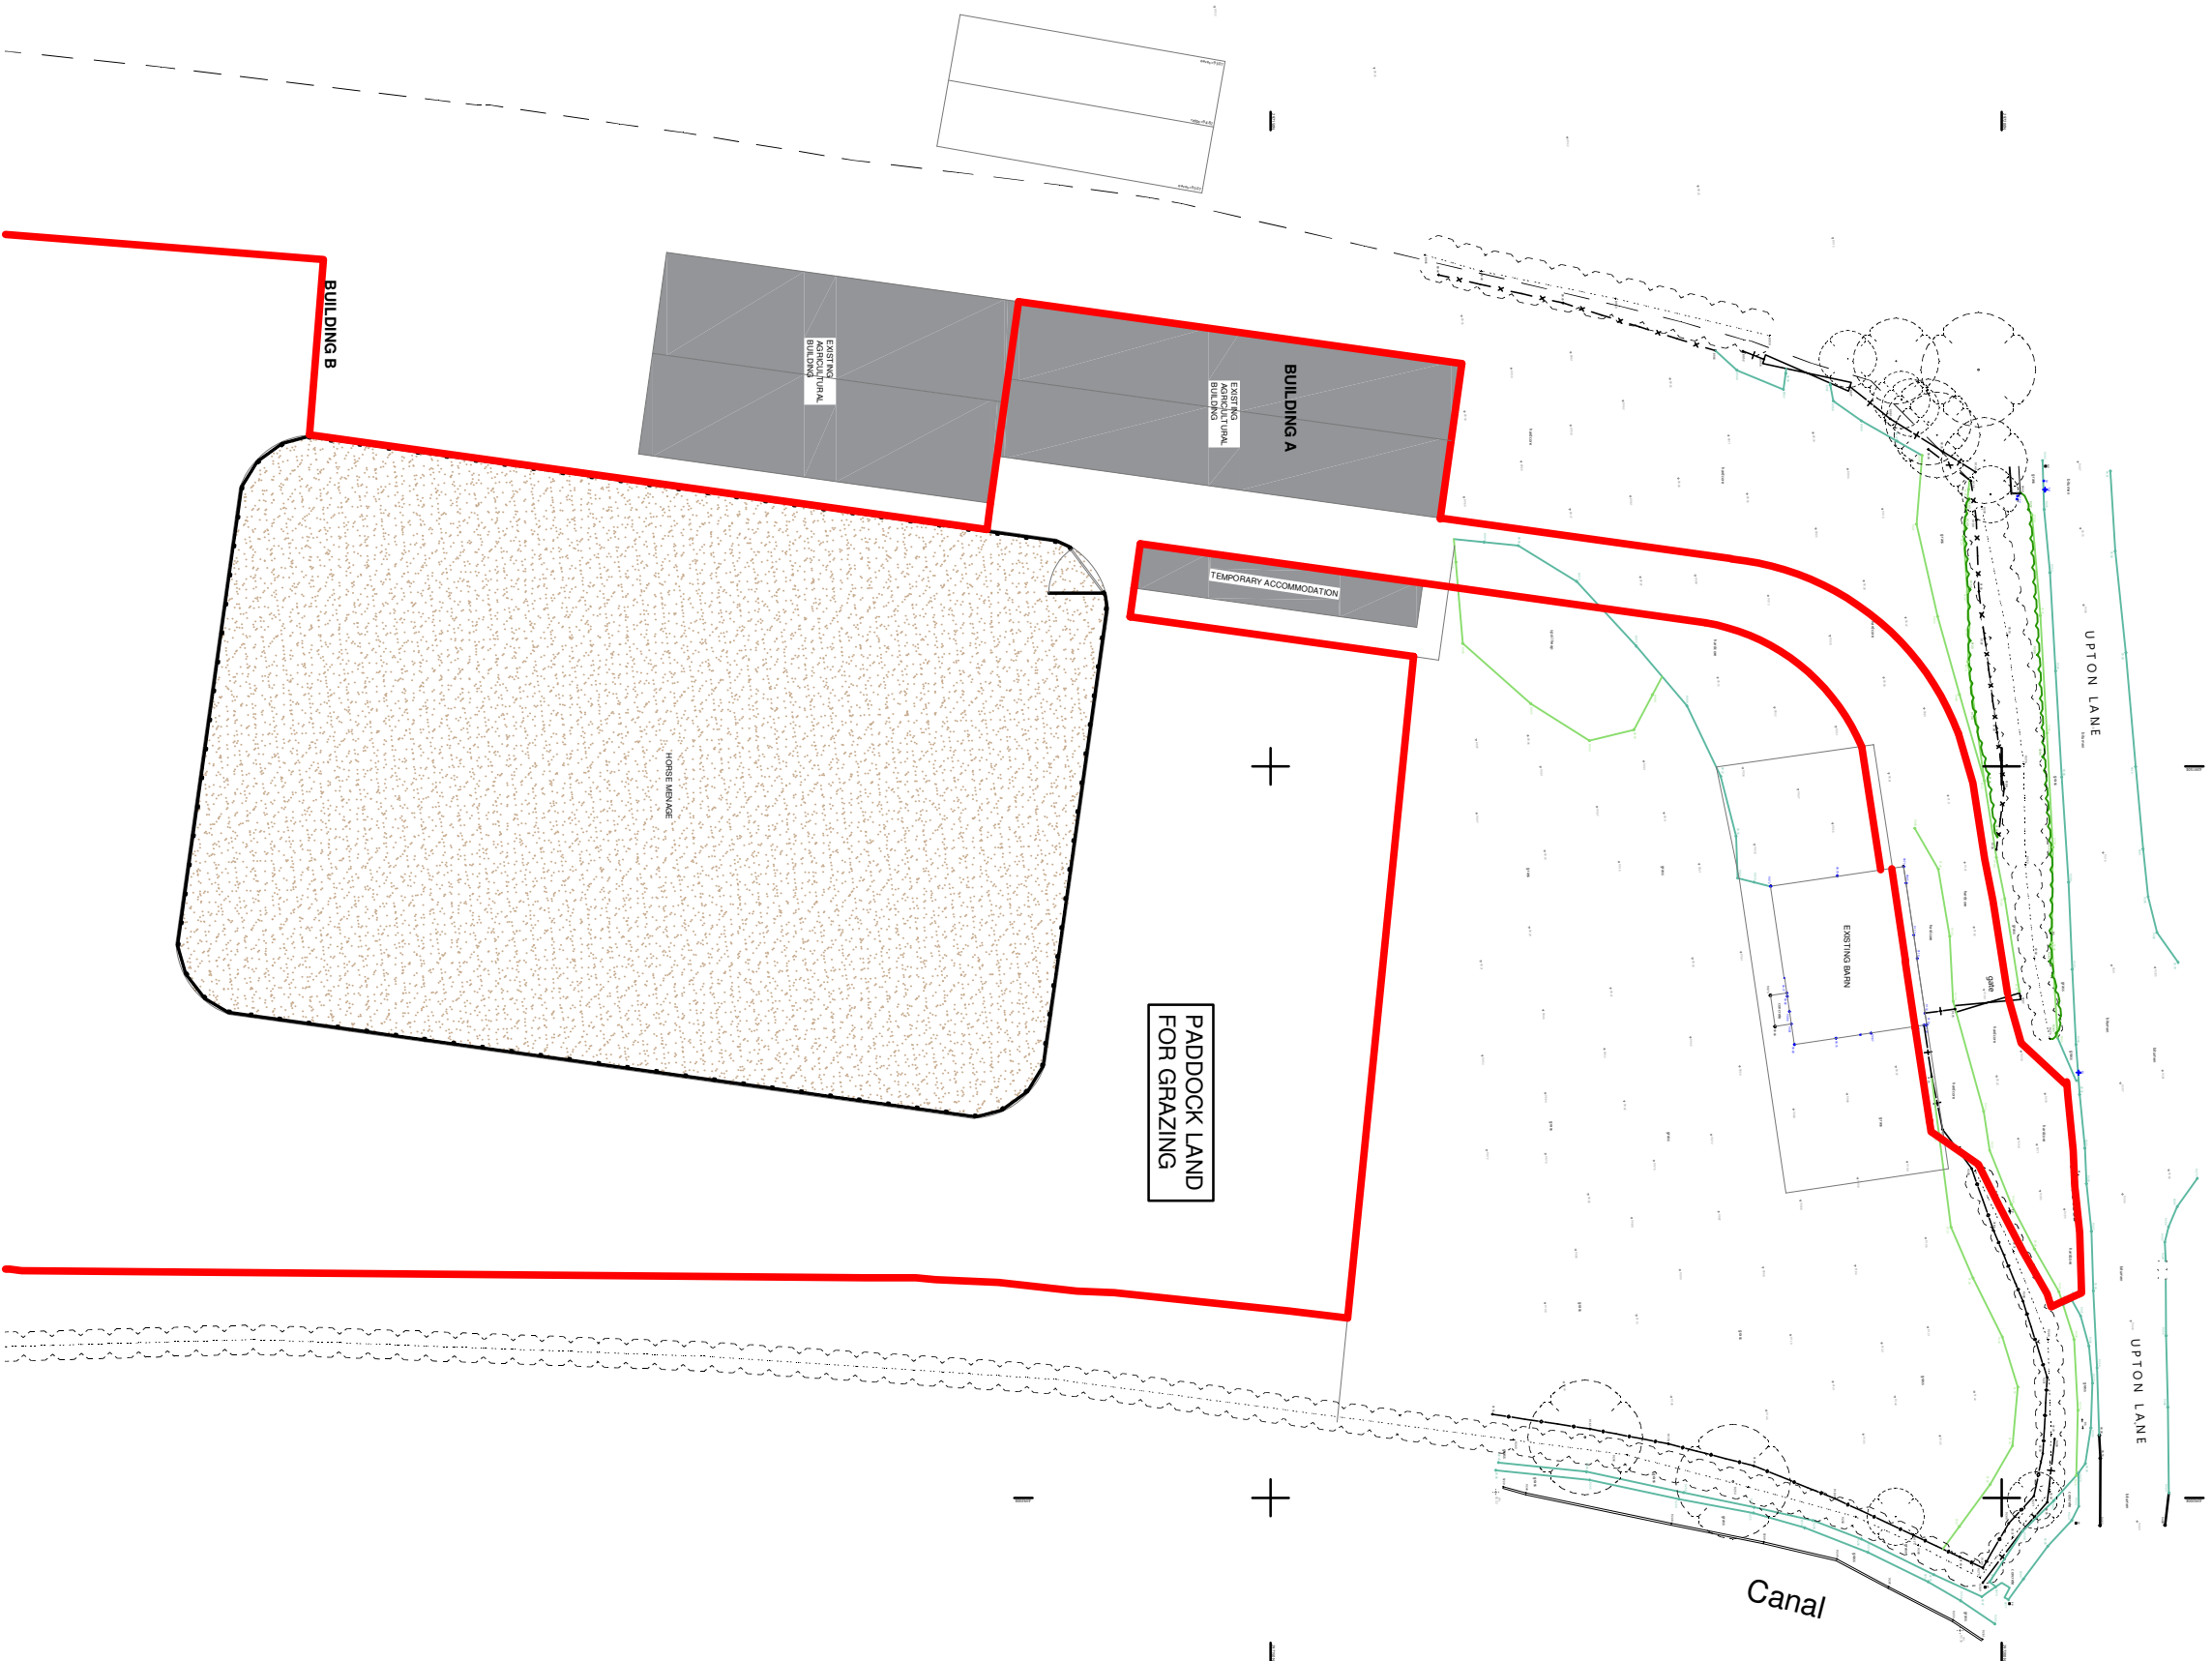

Proposed Site Plan
Scale 1:500

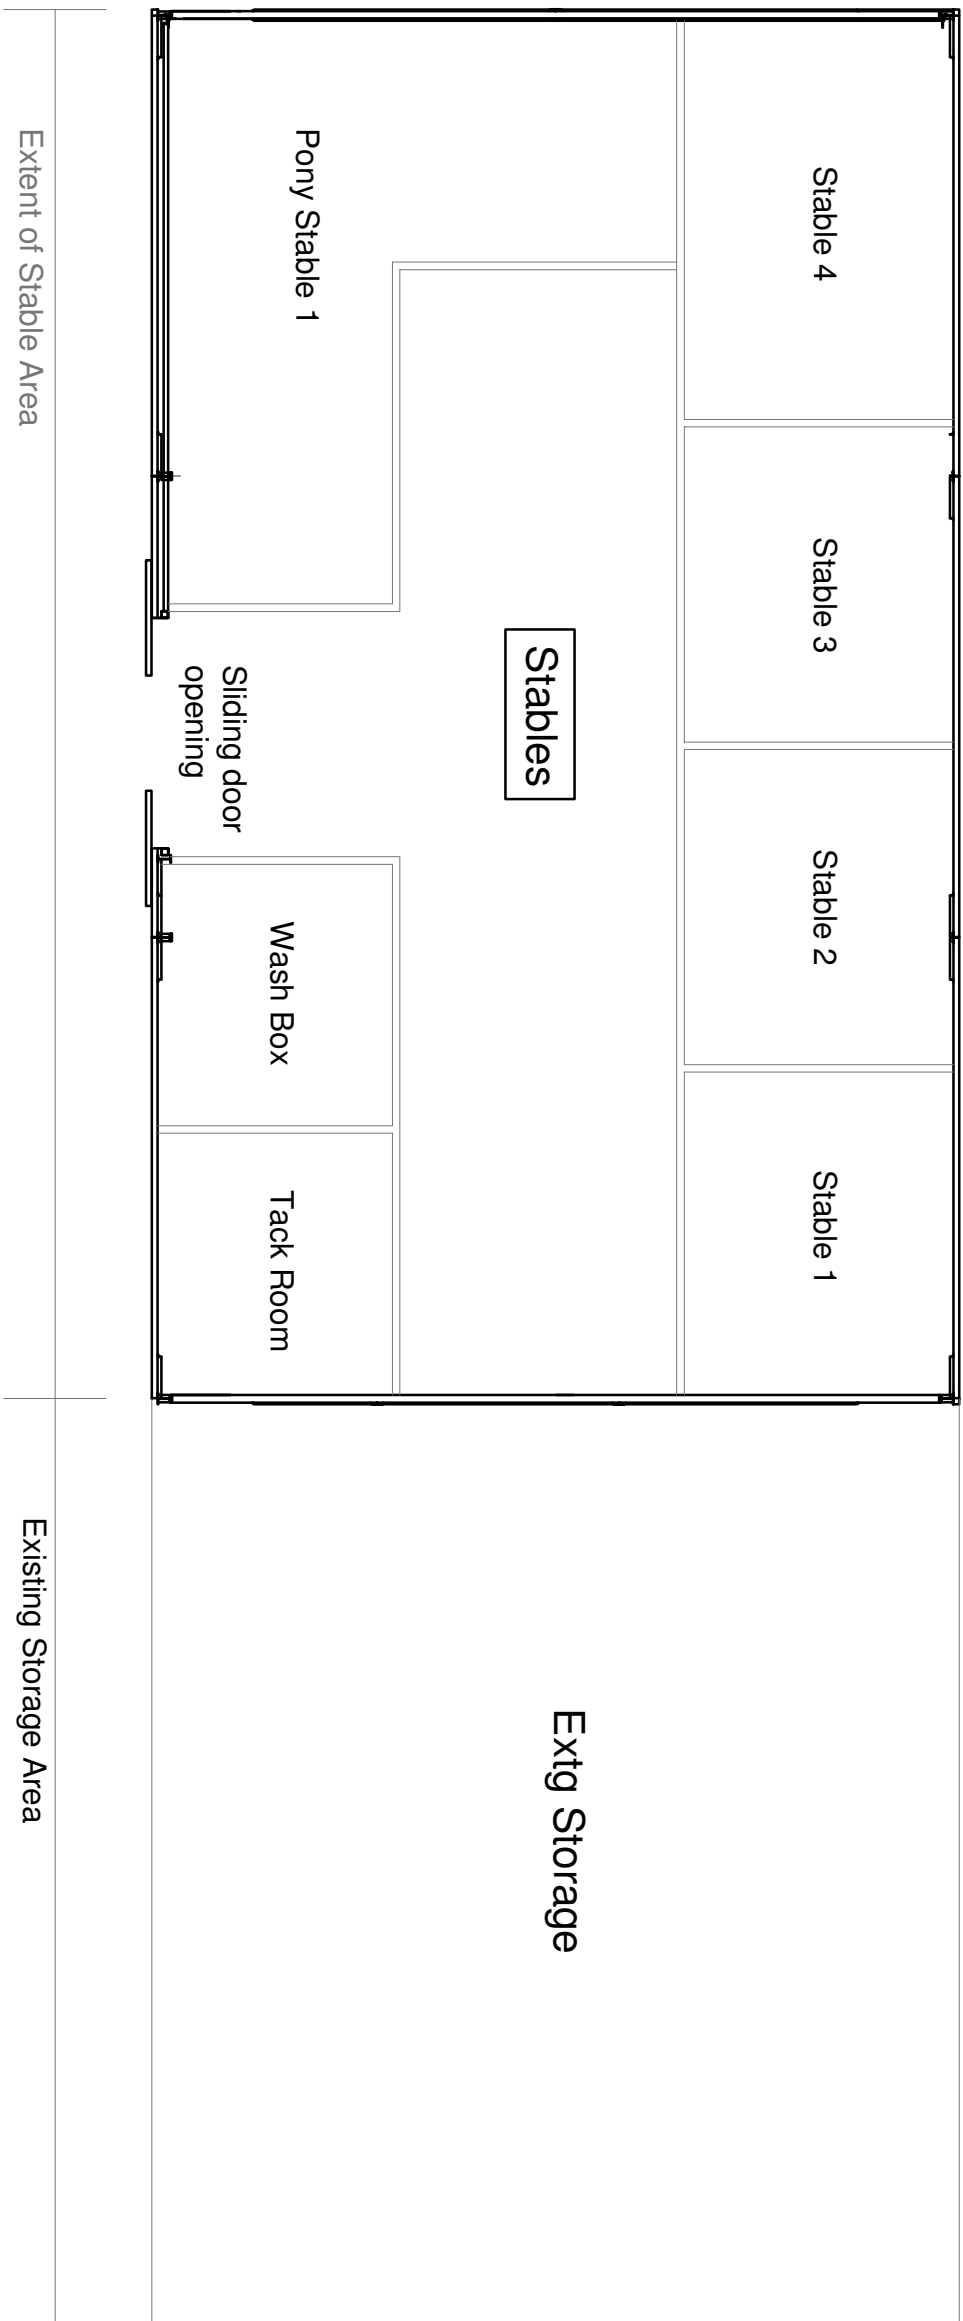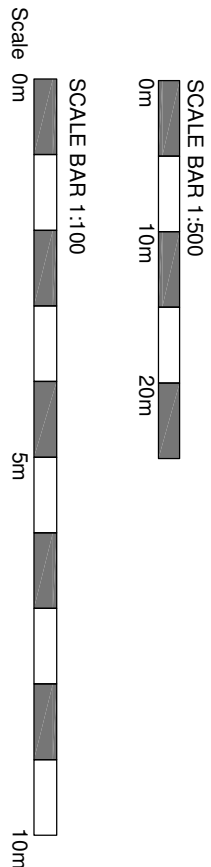

Proposed Stables Floor Plan
Scale 1:100

PROPOSED LAYOUT

LITEBOX ARCHITECTURE			
The Lite House, Ardsley Road, Nuneaton, Warwickshire, CV10 8LV			
T: 02476 629192 info@liteboxarchitecture.co.uk www.liteboxarchitecture.co.uk			
Client: Mr P Morris Litterbox Farm Upton Lane Stoke Goding CV13 8EU			
Project: Proposed Extension, Use & Access Manage at Litter Millinery, Upton Lane, Stoke Goding, CV13 8EU			
Date: 14.05.2026	Scale: As Drawn @ A1		
Drawn By: PL	Reviewed: PL		
Draw No: 004	Revision: -		