




Rear Elevation

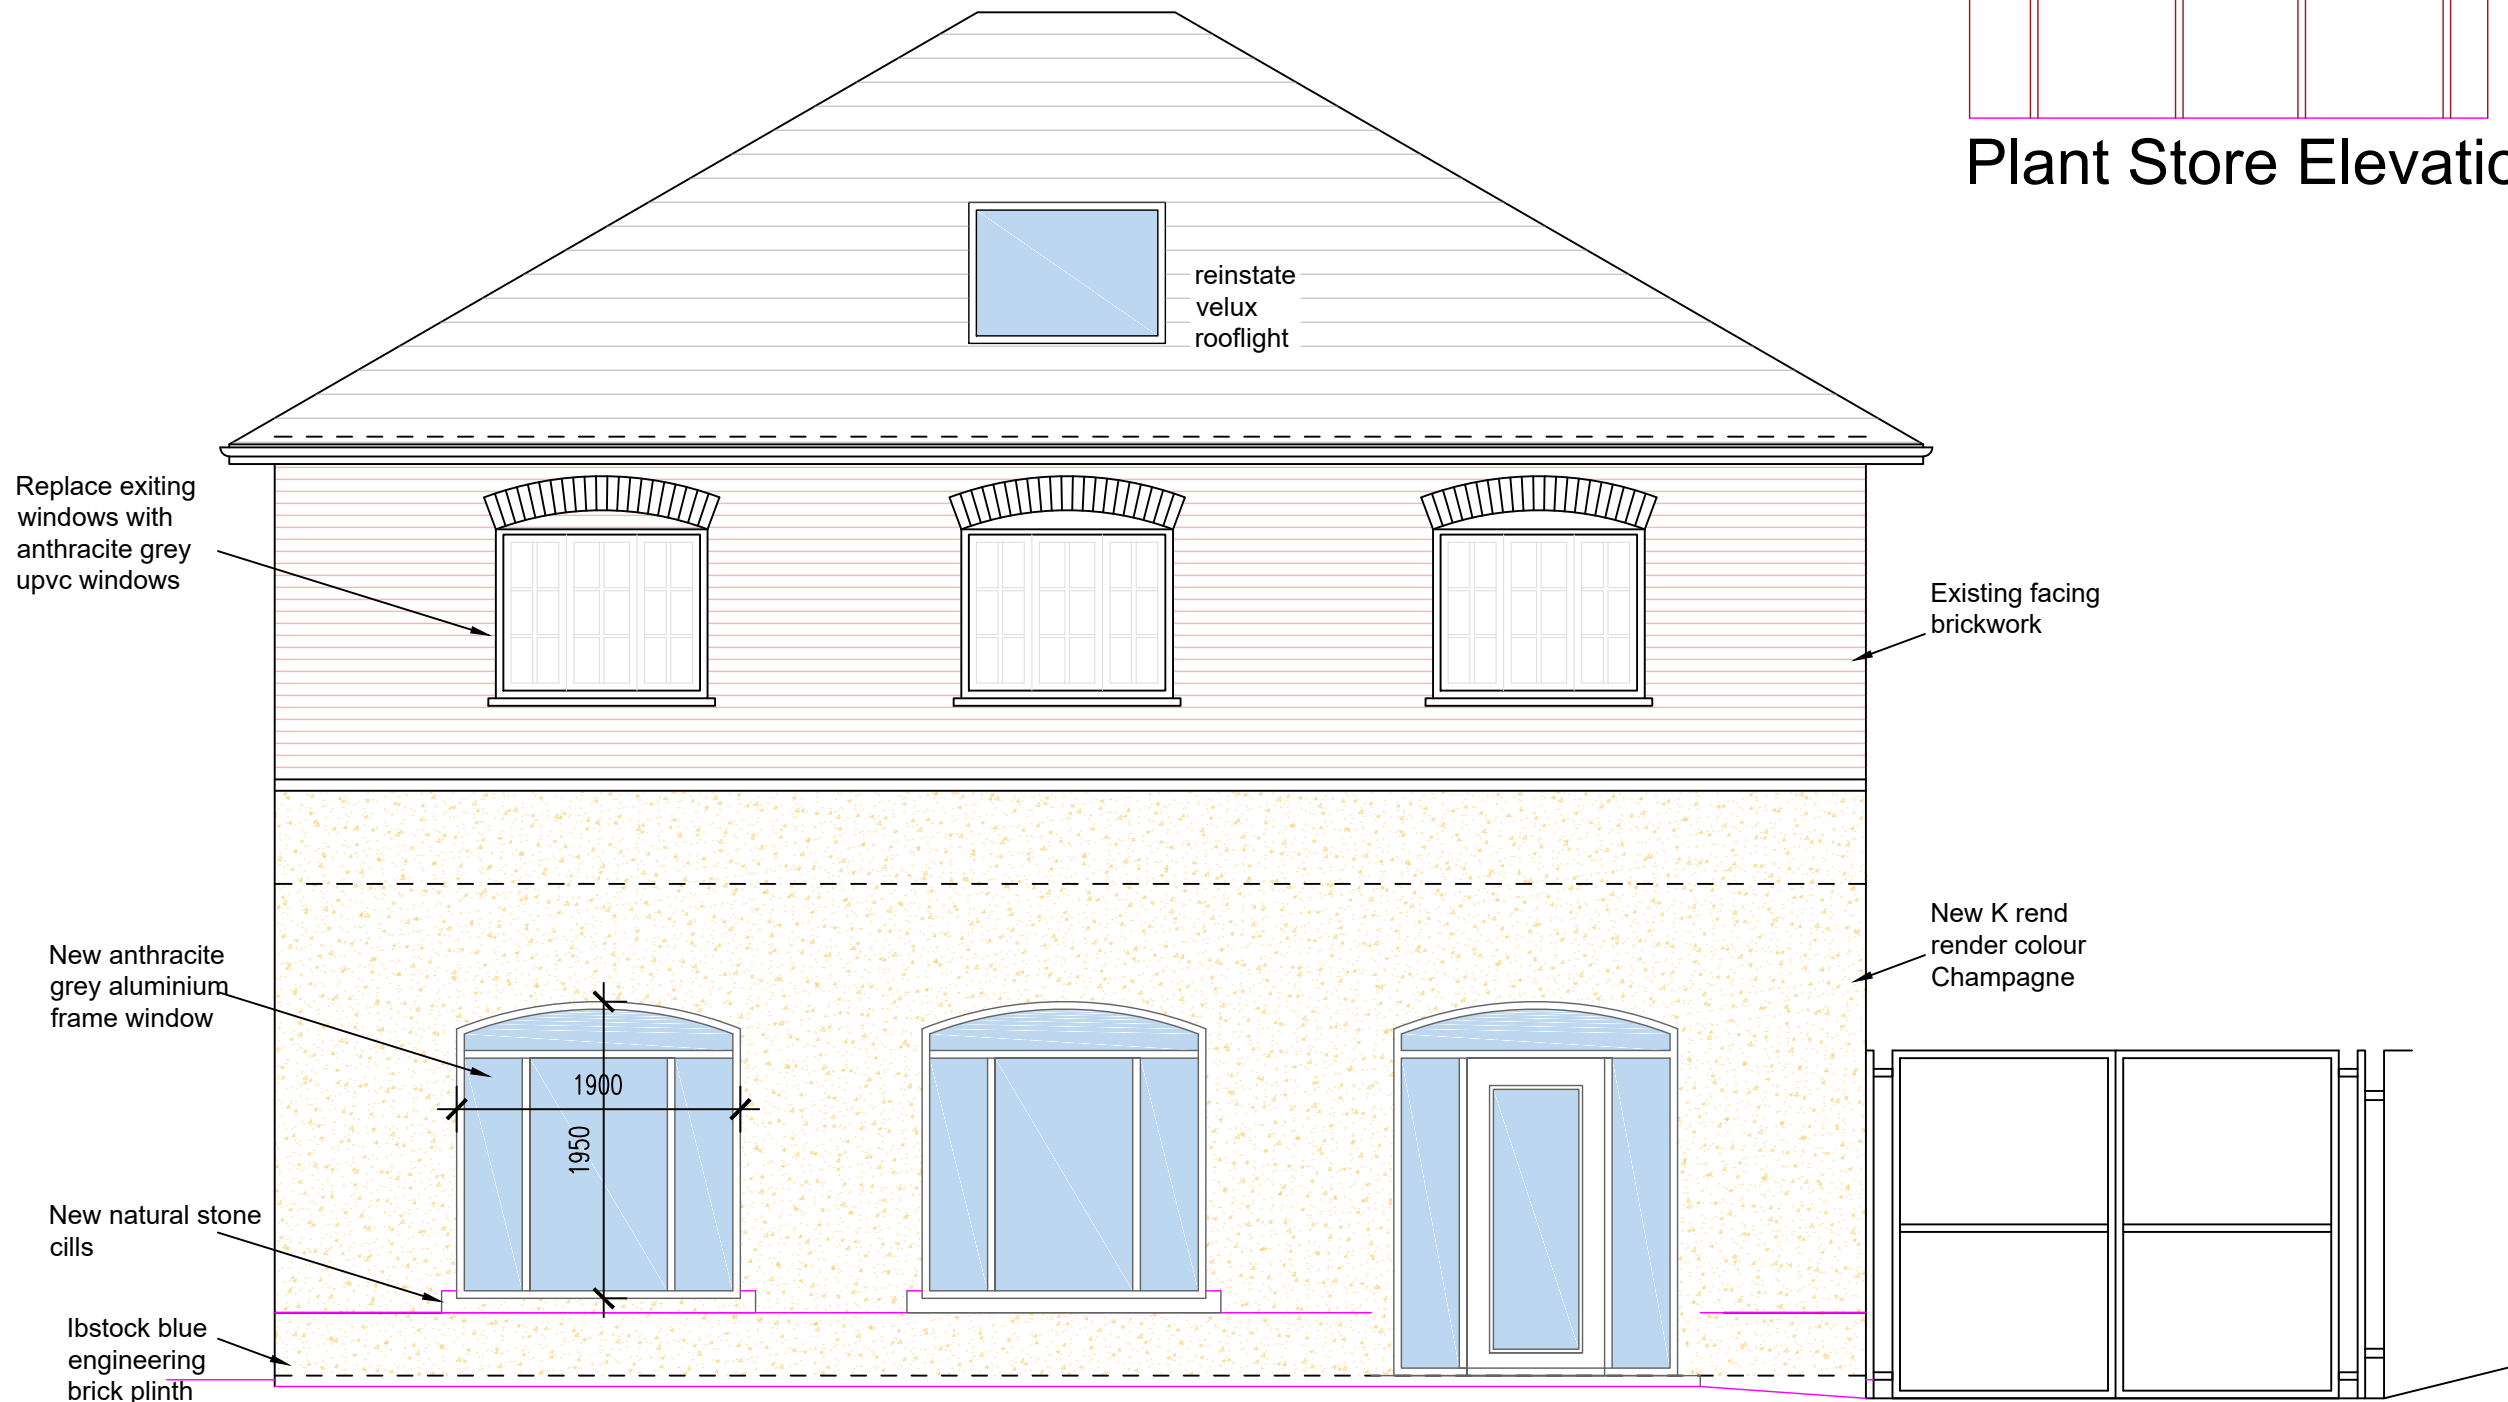


Front Elevation

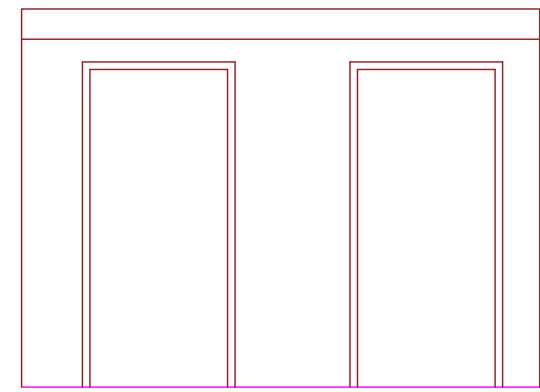

Plant Store Elevation

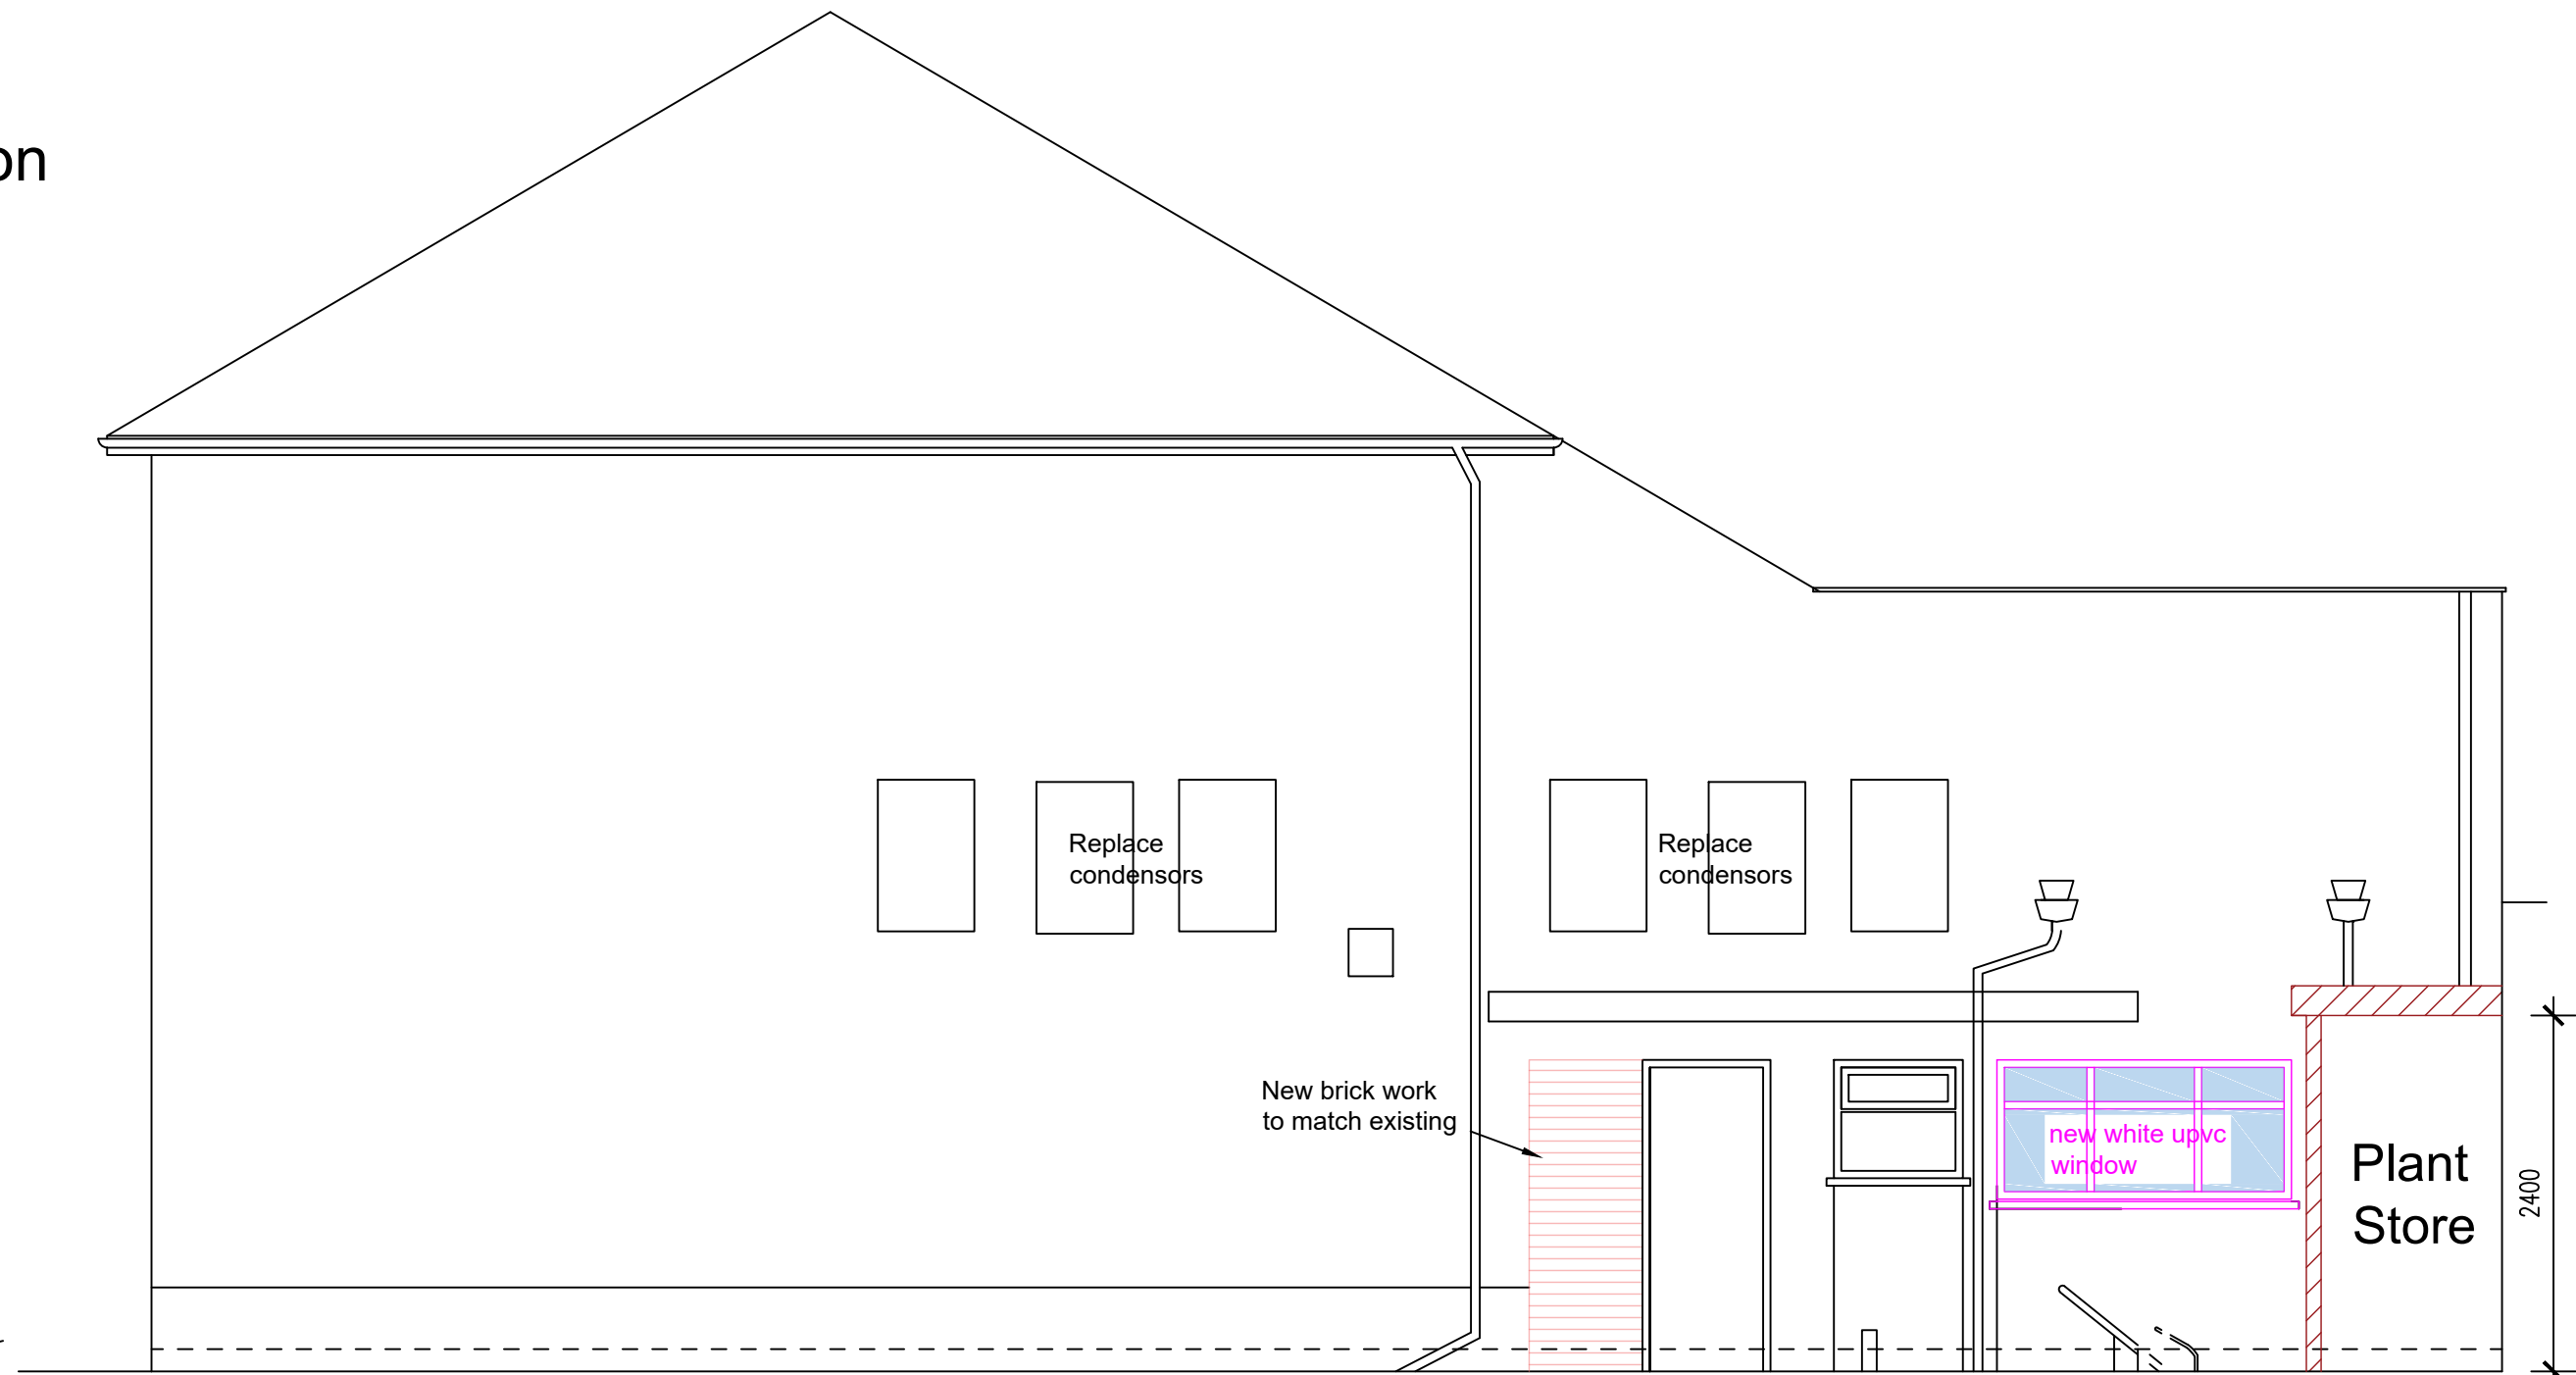

Side Elevation

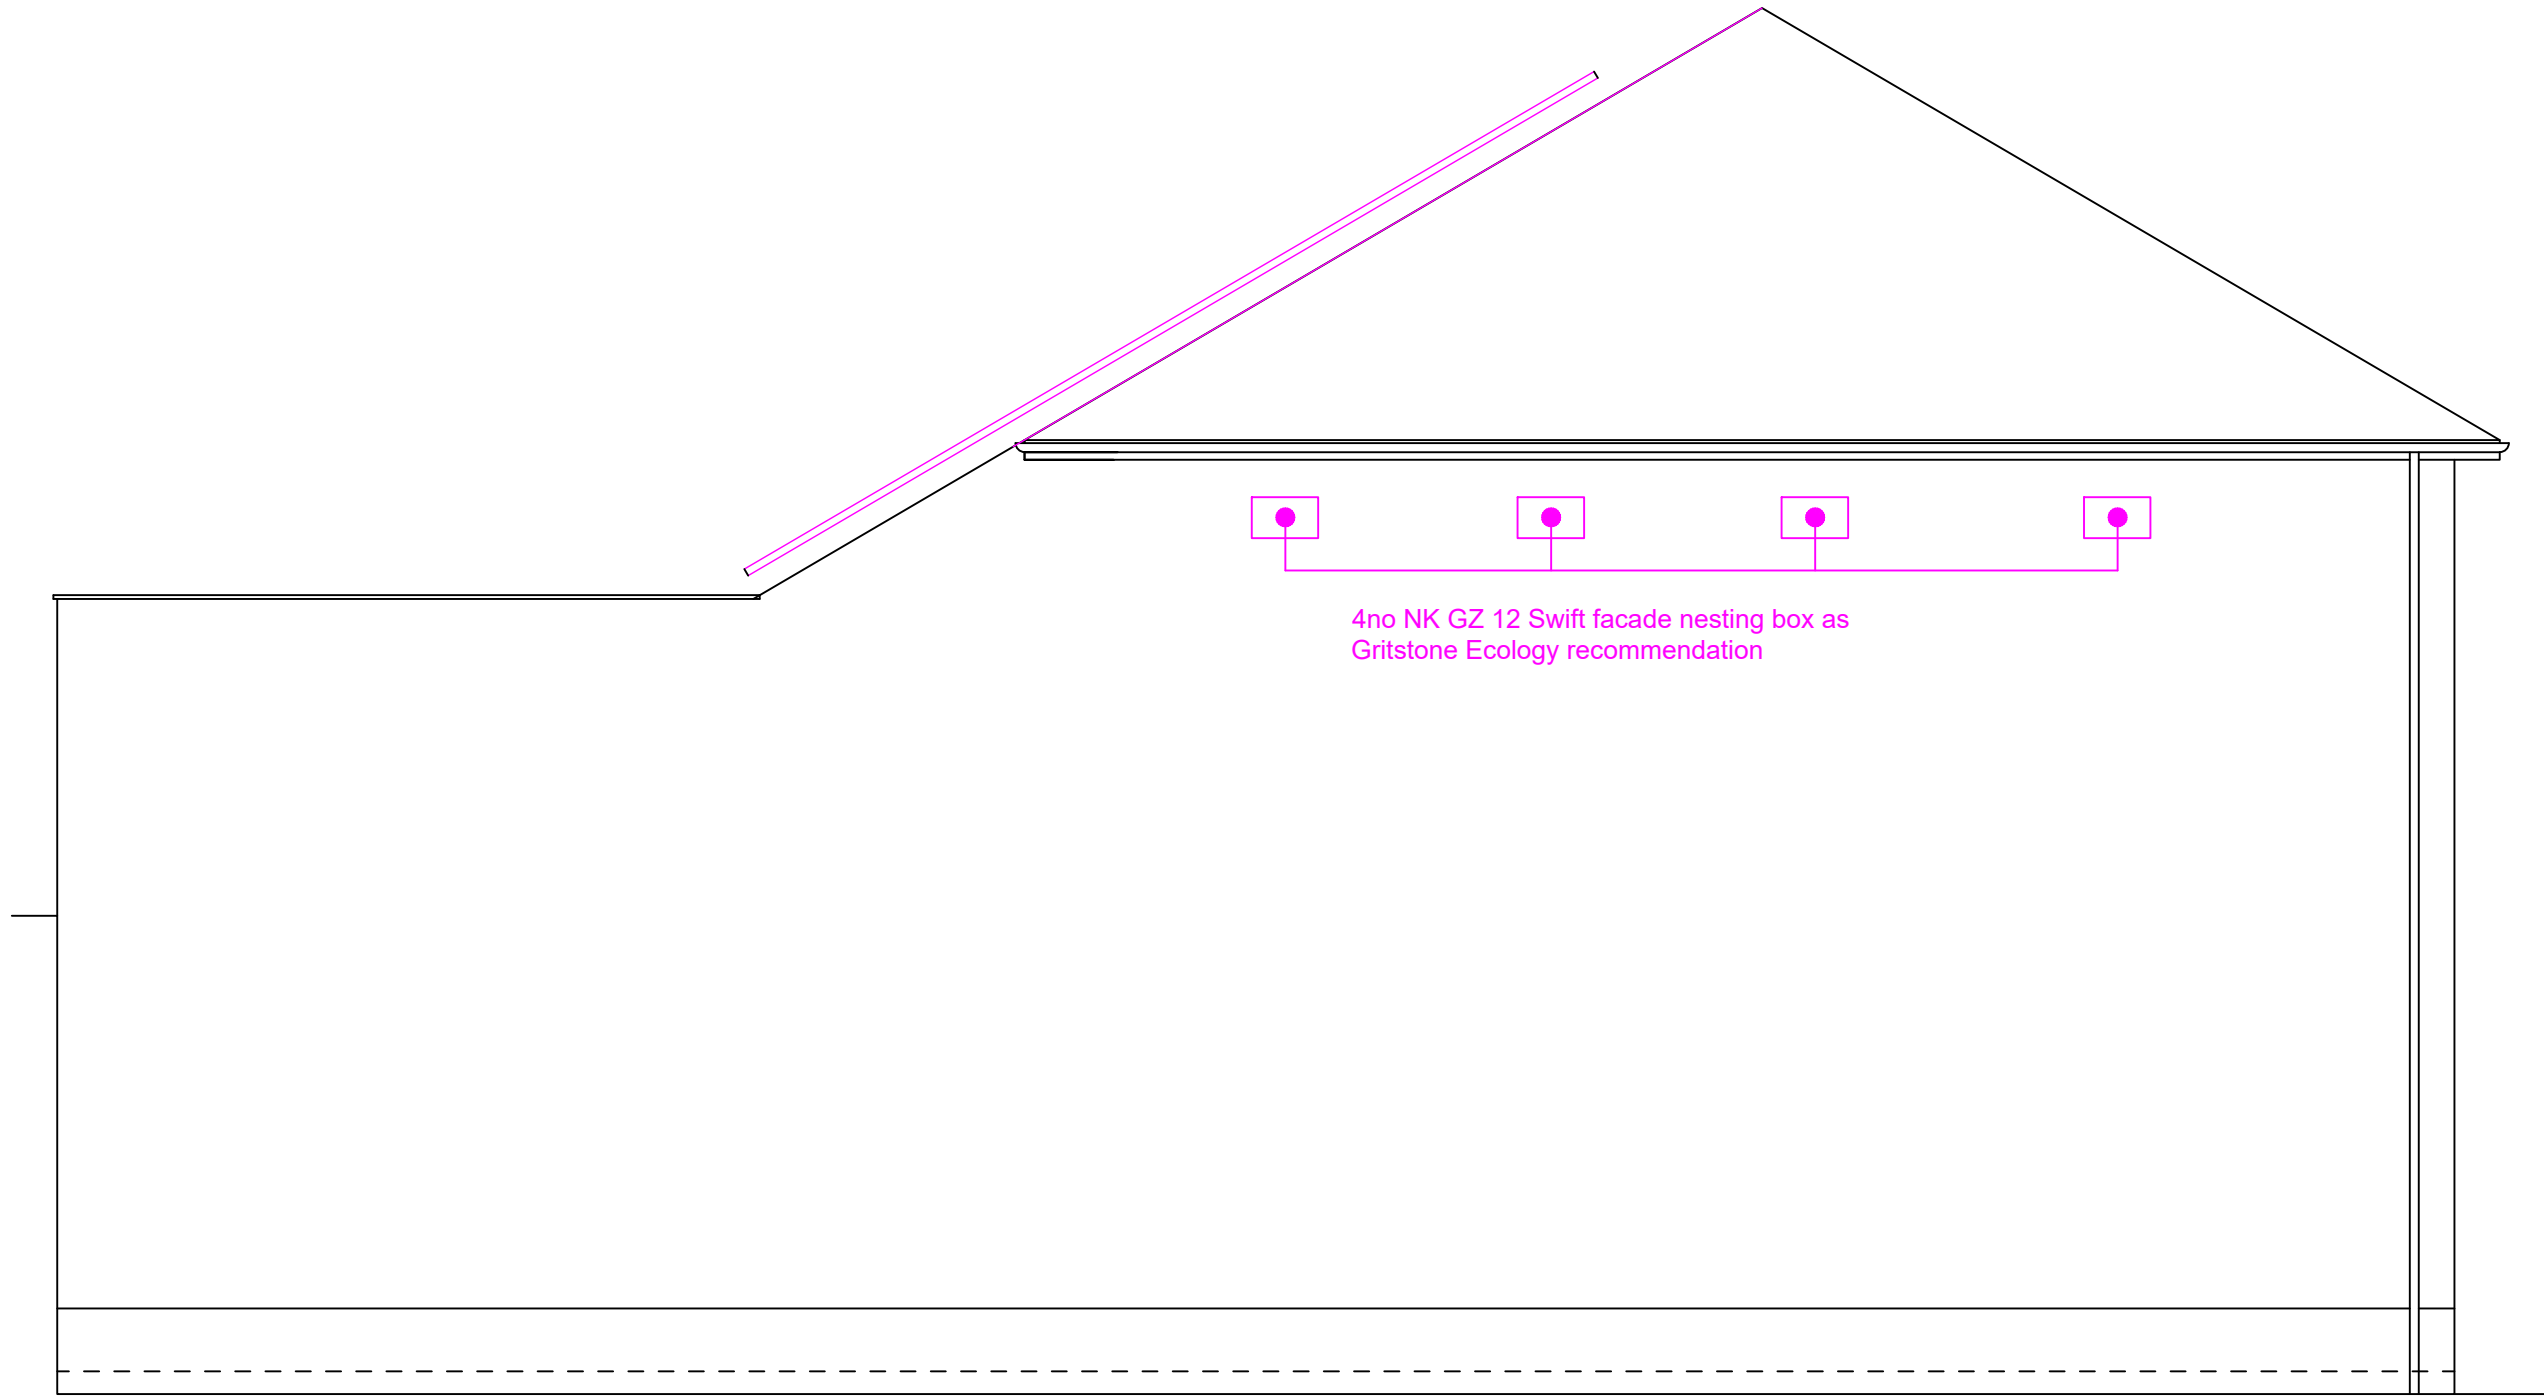

Side Elevation

Notes

This drawing is the property of IDC Architecture Ltd and copyright is reserved by them. This drawing is not to be copied or disclosed by or to any unauthorised persons without the prior written consent of IDC Architecture Ltd.

Do not scale from this drawing.

All dimensions are to be checked on site prior to construction, manufacture of any components and ordering of materials and equipment.

Any discrepancies are to be reported to the architect for clarification.

All materials and workmanship to be in accordance with the current British Standards and codes of practice.

E	12-08-26	jad	Swift boxes added to east elevation
D	15-07-26	jad	Front elevation materials changed
C	14-05-26	jad	Detail added.
B	08-05-26	jad	Detail added.
A	07-05-26	jad	Detail added.
Rev	Date	Drawn by	Comments

Client

Uzima Ltd

Project

Conversion to Dental
23 Newbold Road, Desford

Drawing

Proposed Elevations

Date Mar 26

Drawn by TW

Scales 1:50 @ A1

Job No - Dwg No - Rev

26017-04-E