



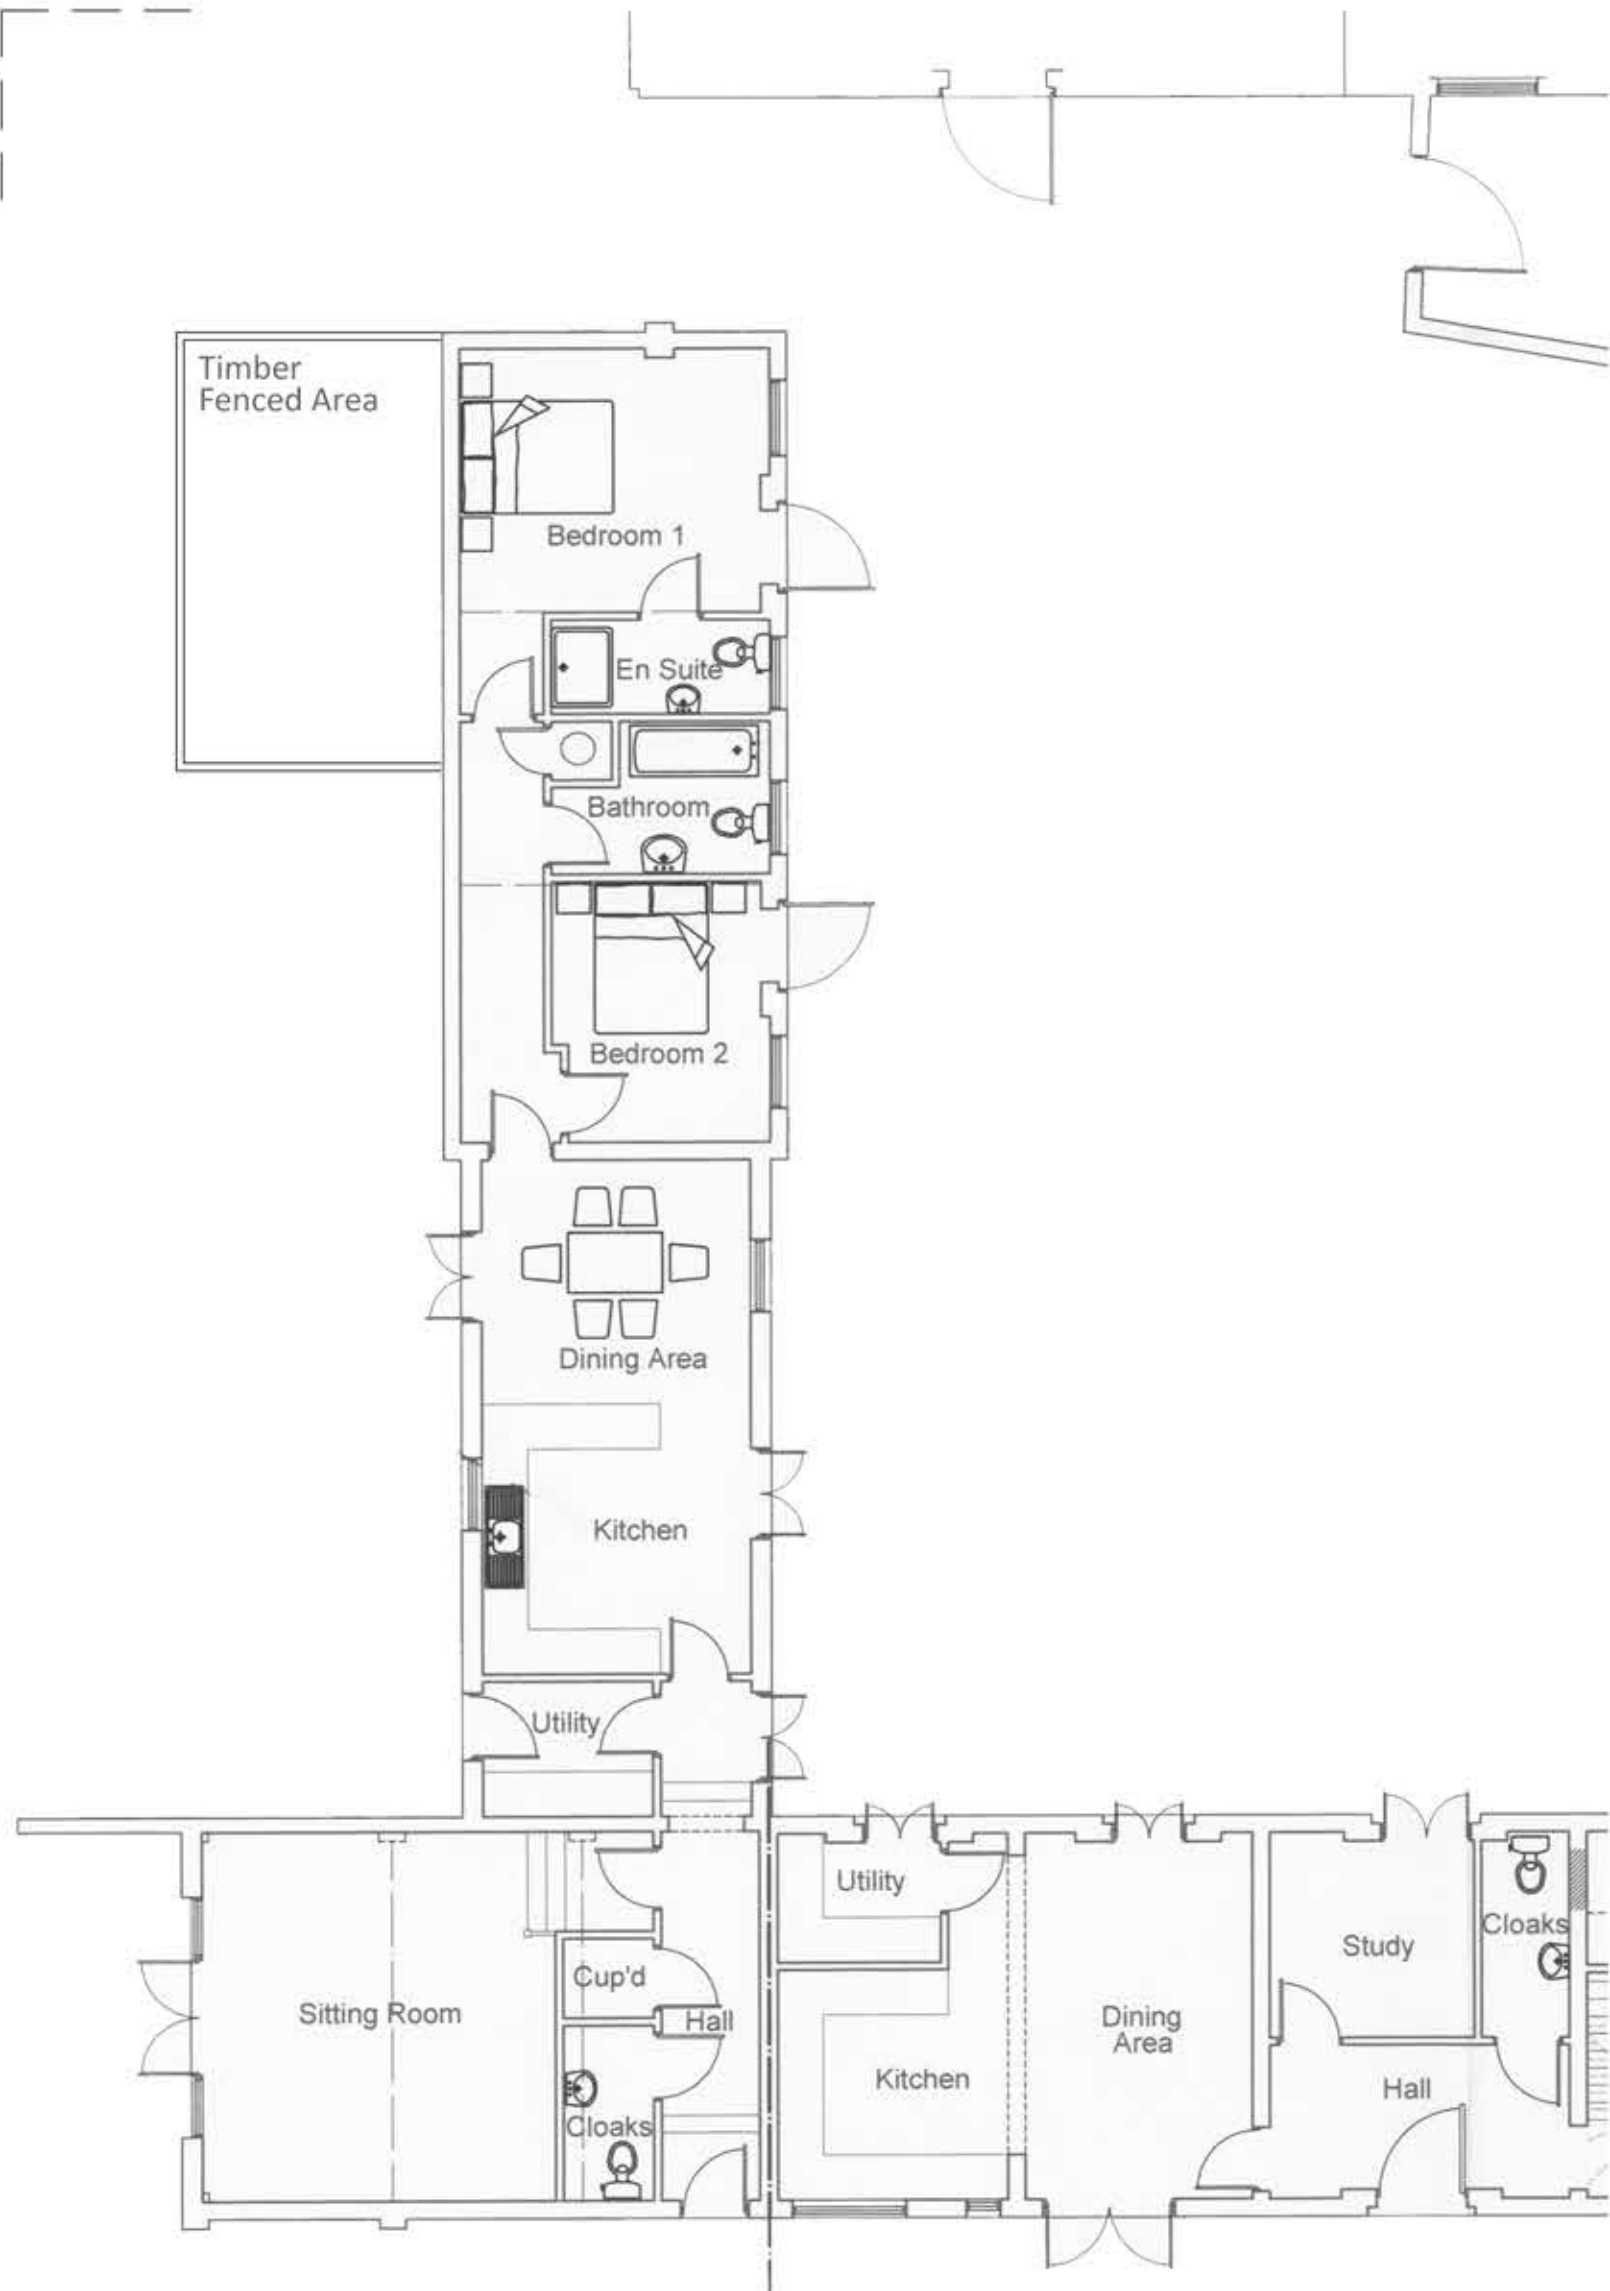


Existing Ground Floor Plan
Scale 1:100

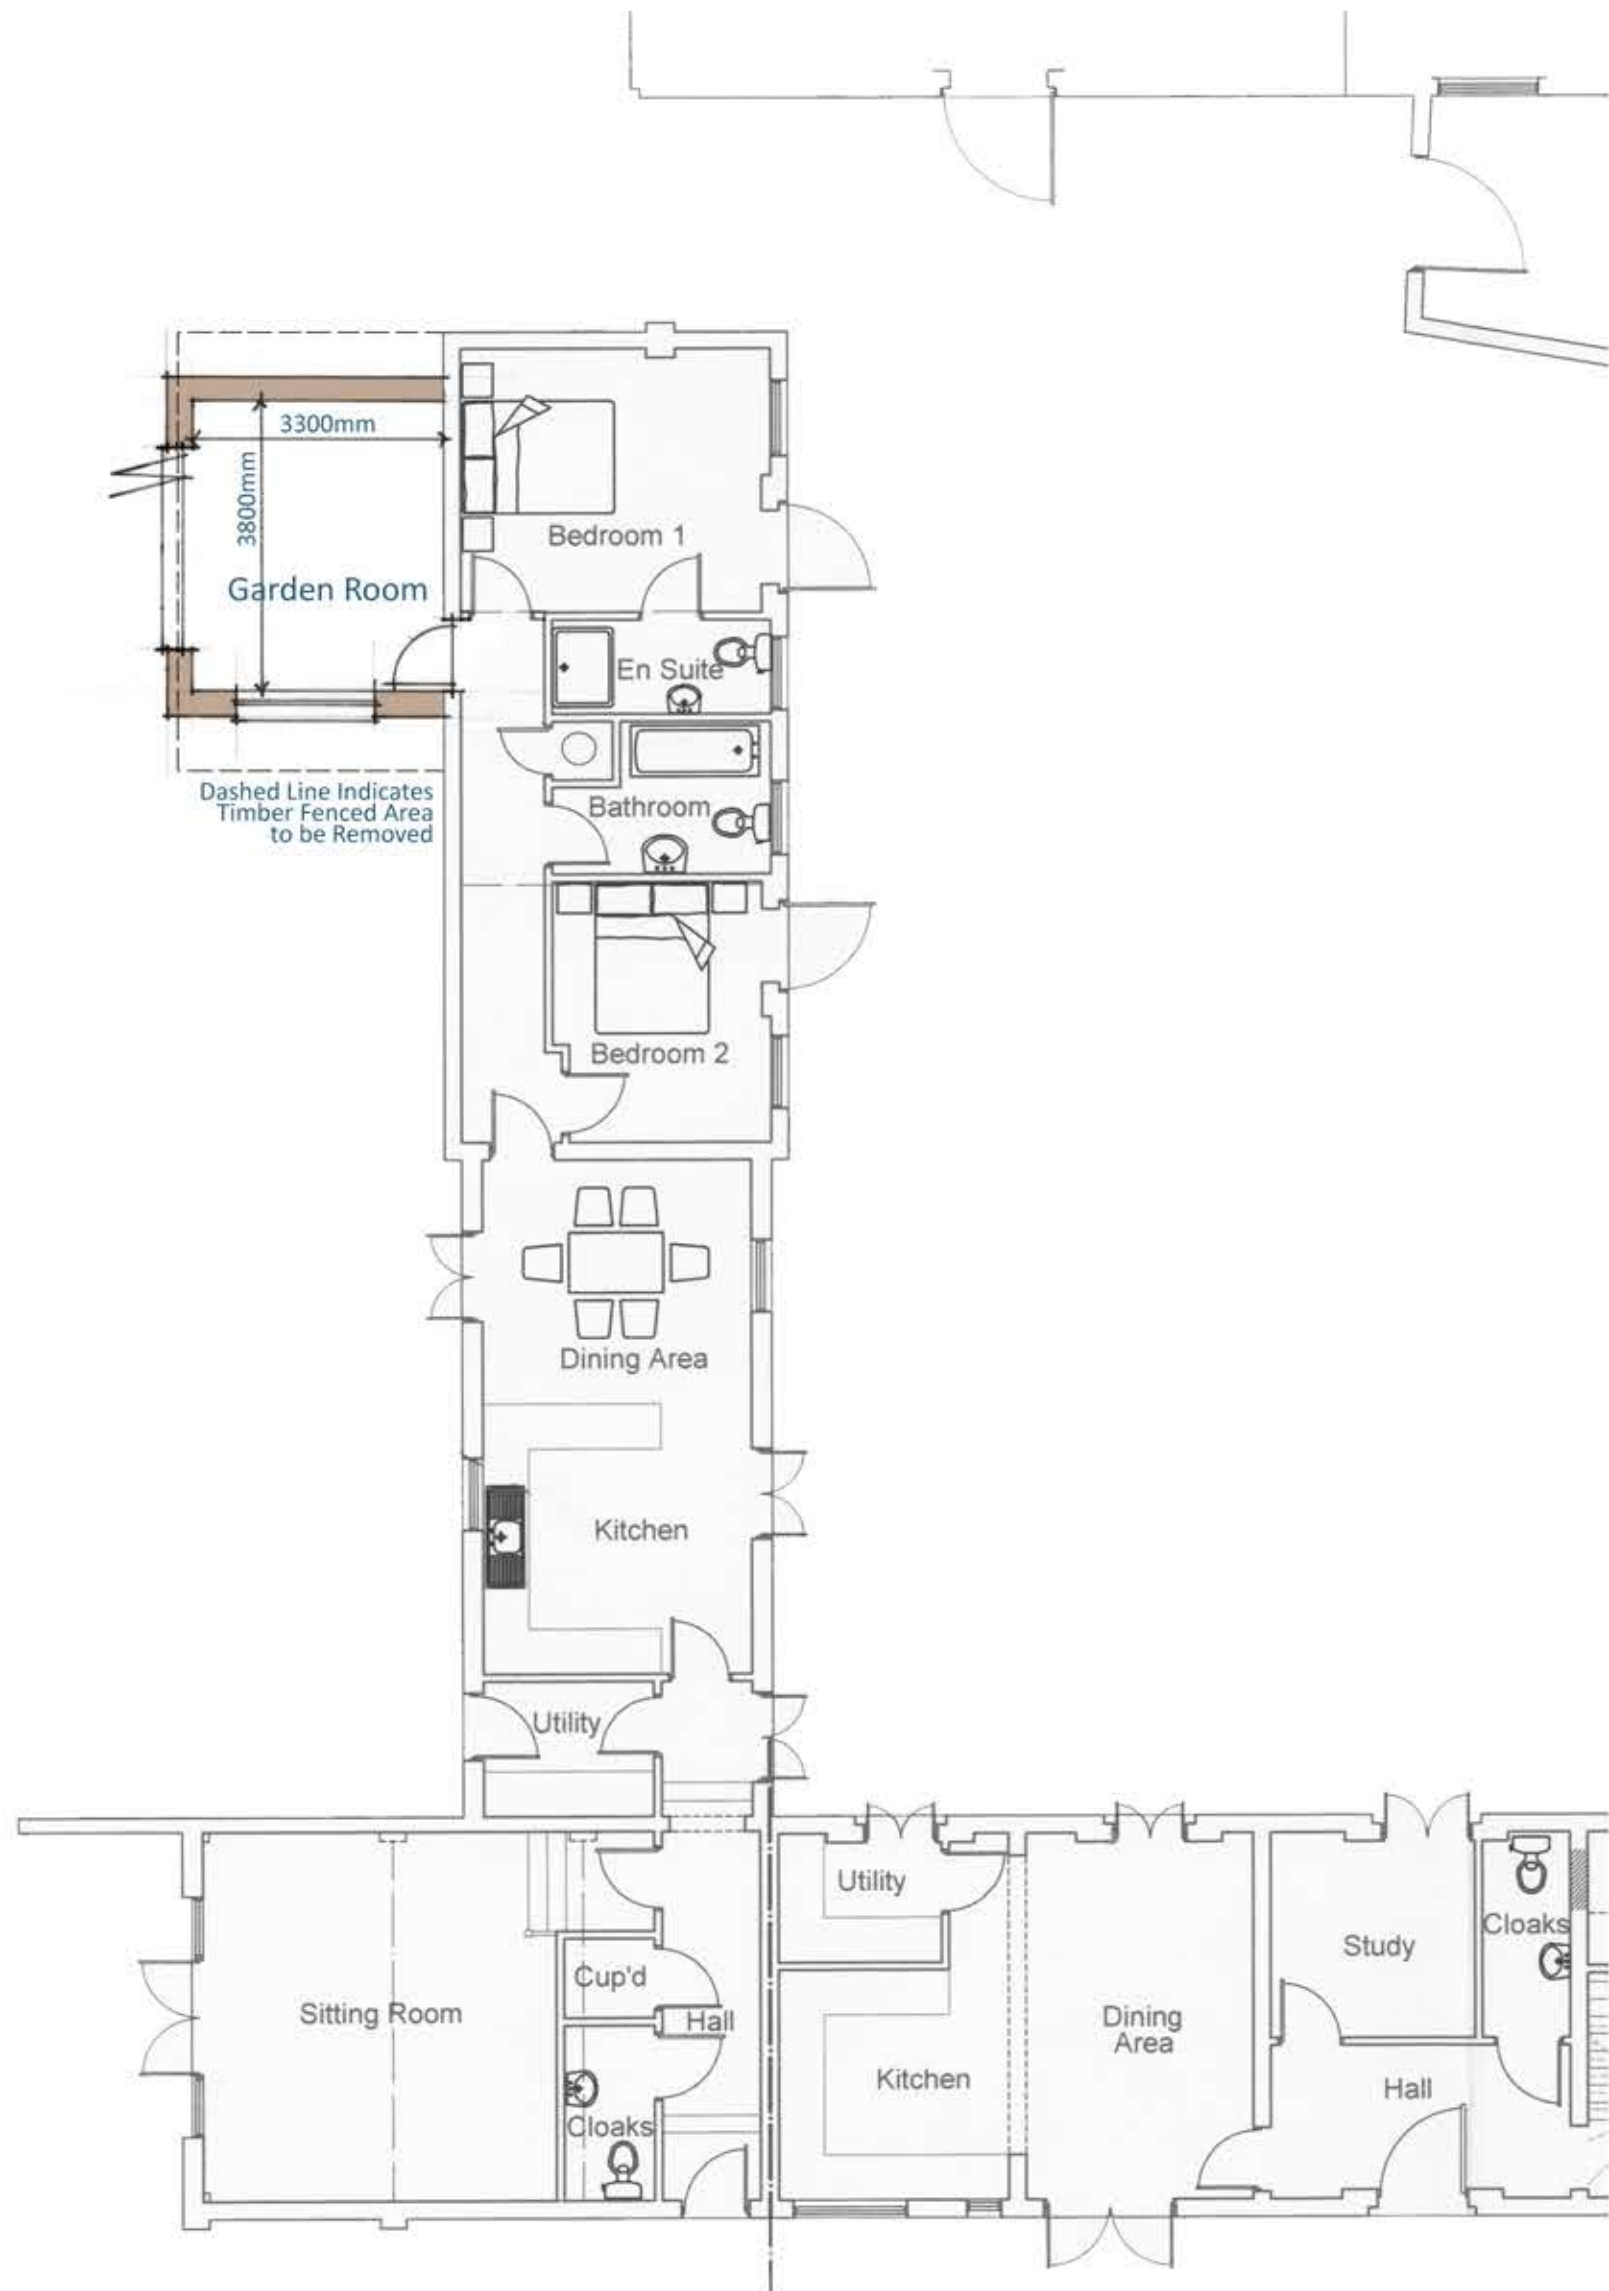


Proposed Ground Floor Plan
Scale 1:100




Proposed Side Elevation [North West]
Scale 1:100

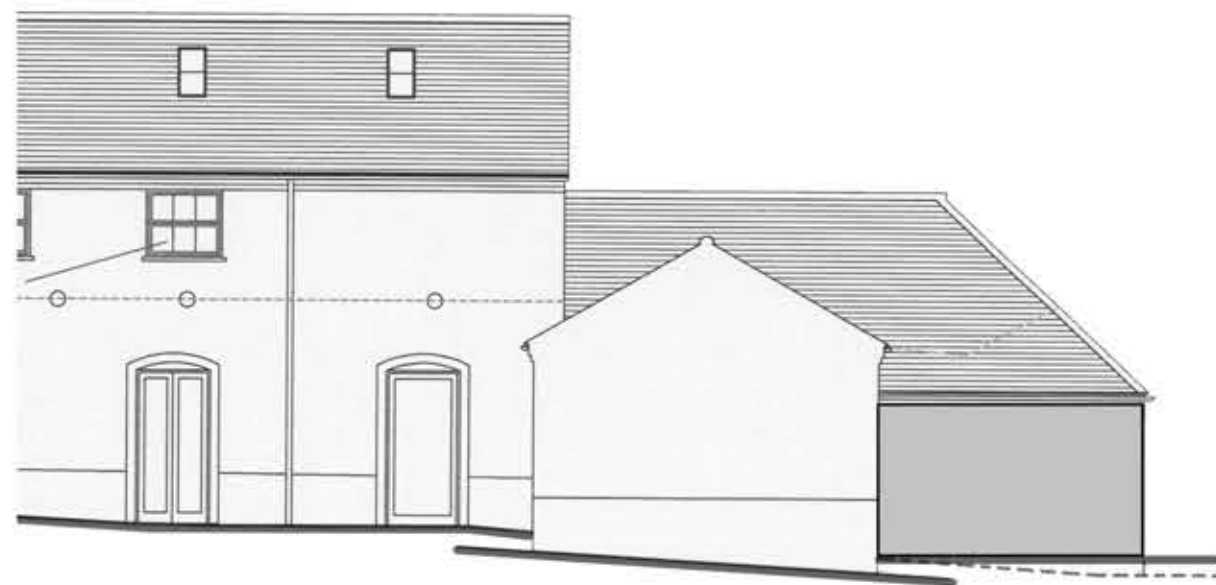

Existing Side Elevation [South East]
Scale 1:100

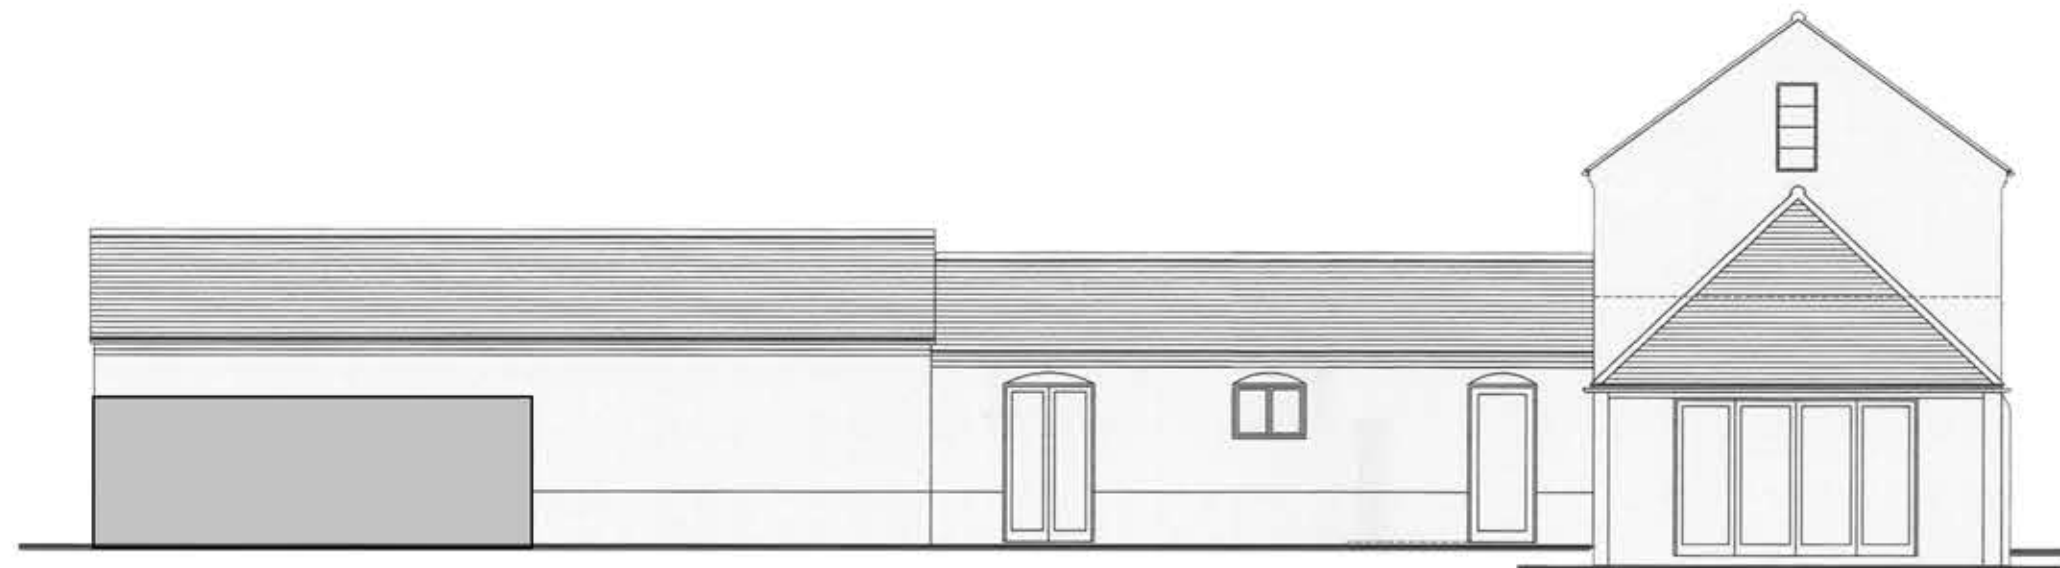


Existing Rear Elevation [North East]
Scale 1:100

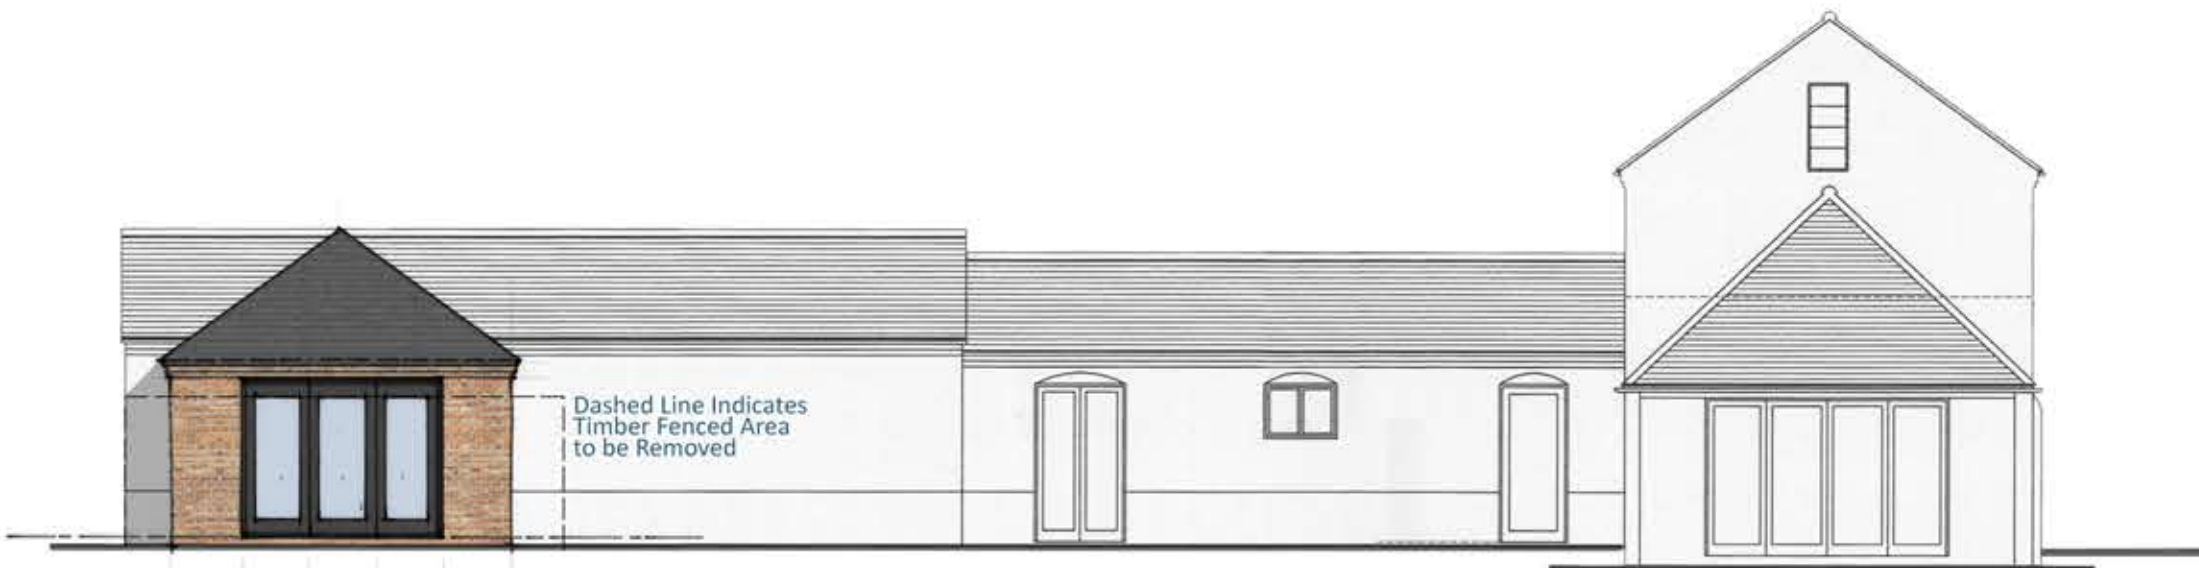


Proposed Rear Elevation [North East]
Scale 1:100



Proposed Side Elevation [South East]
Scale 1:100

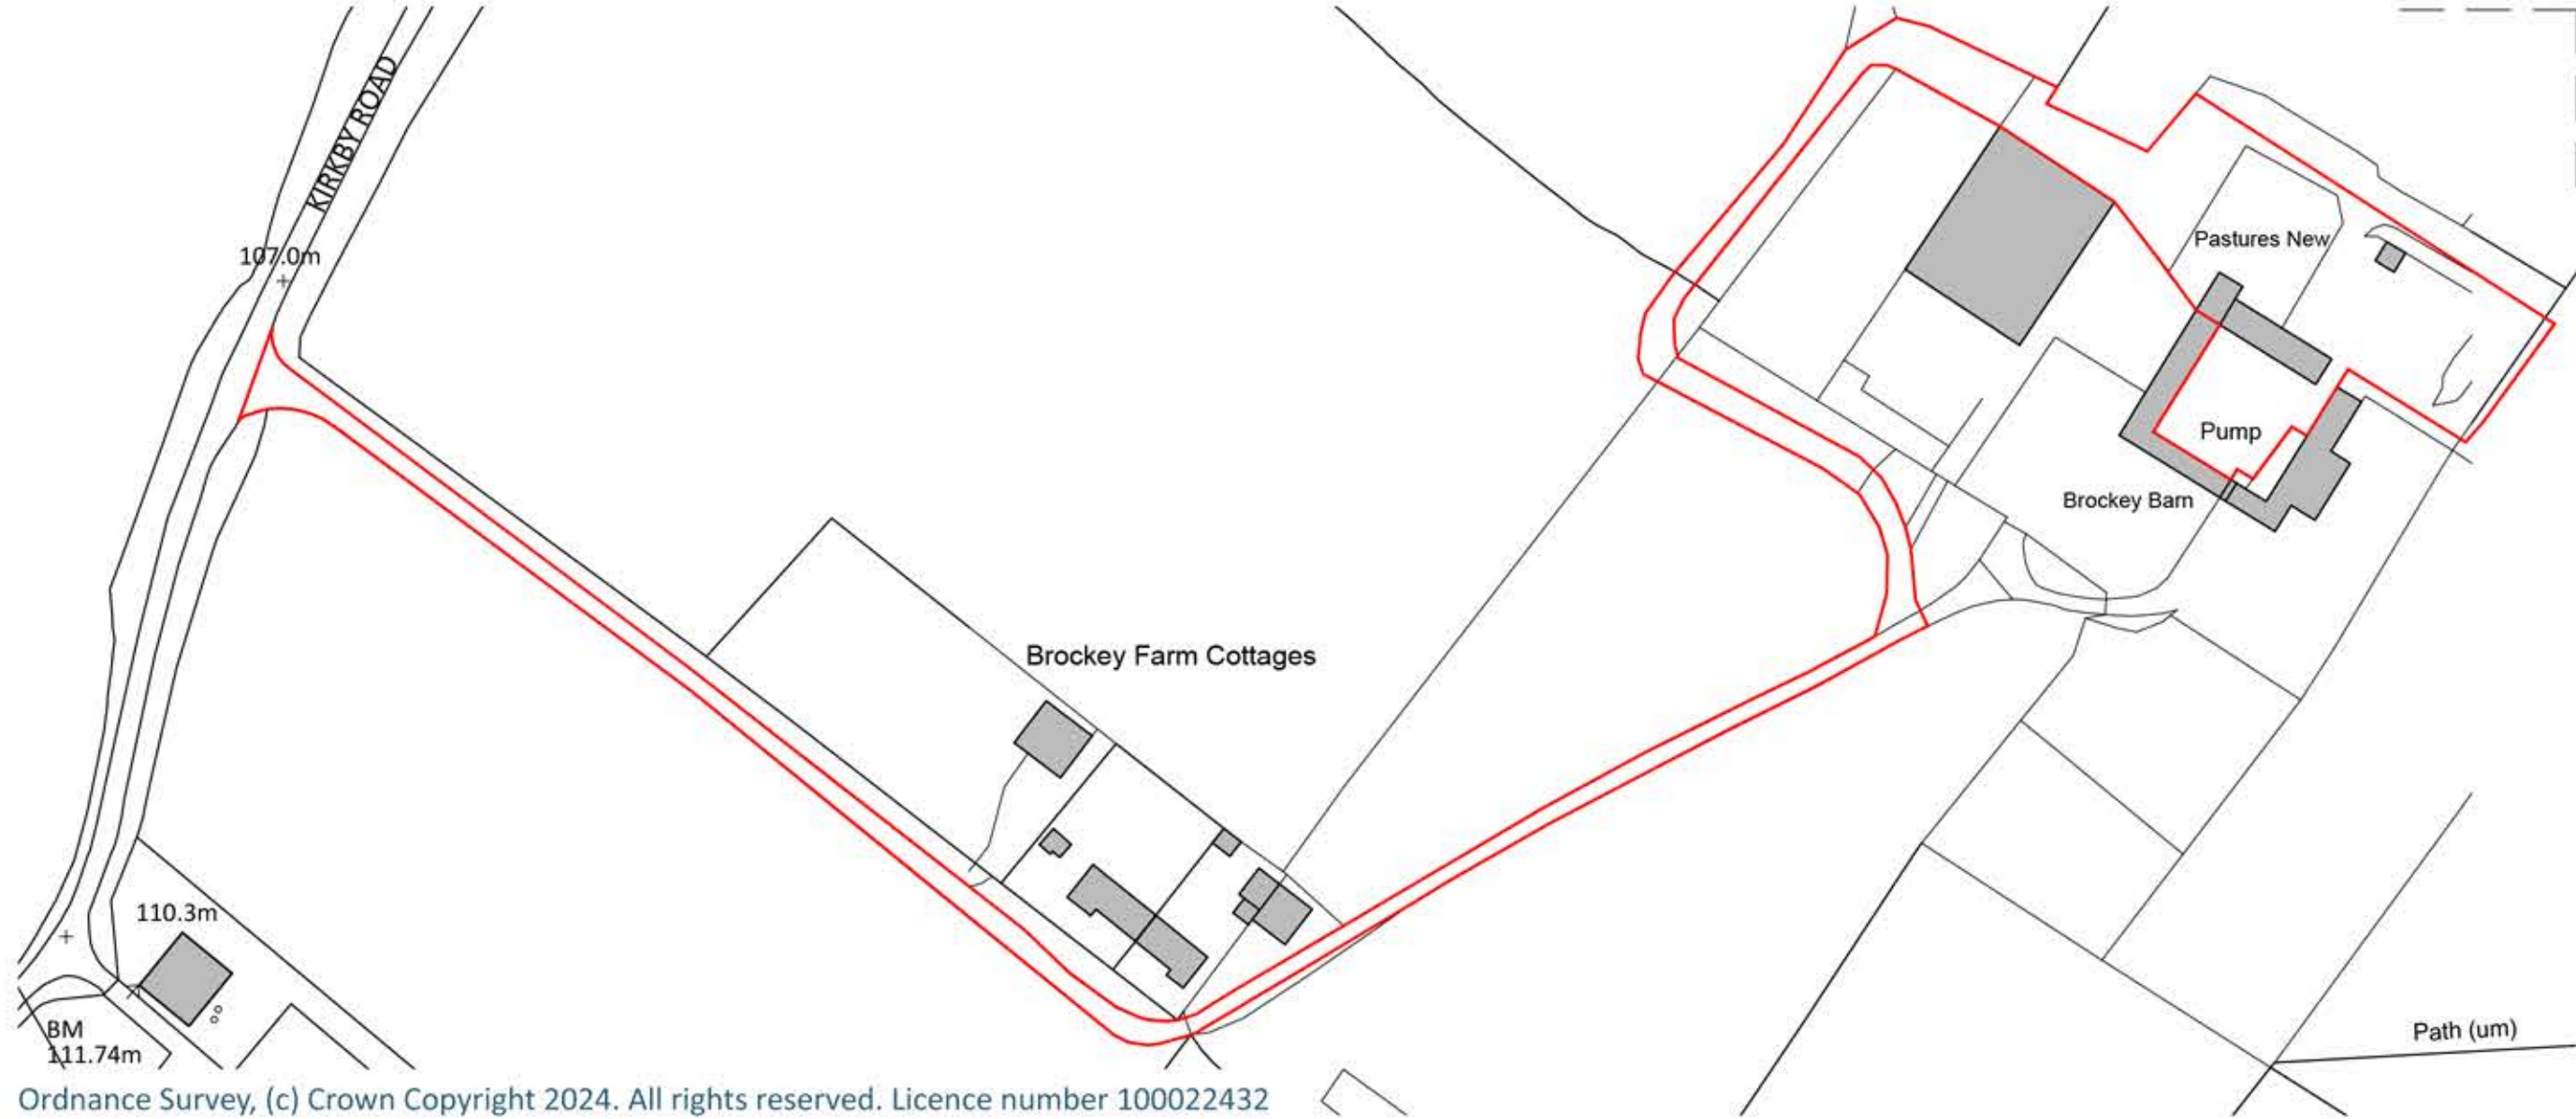

Location Plan
Scale 1:1250

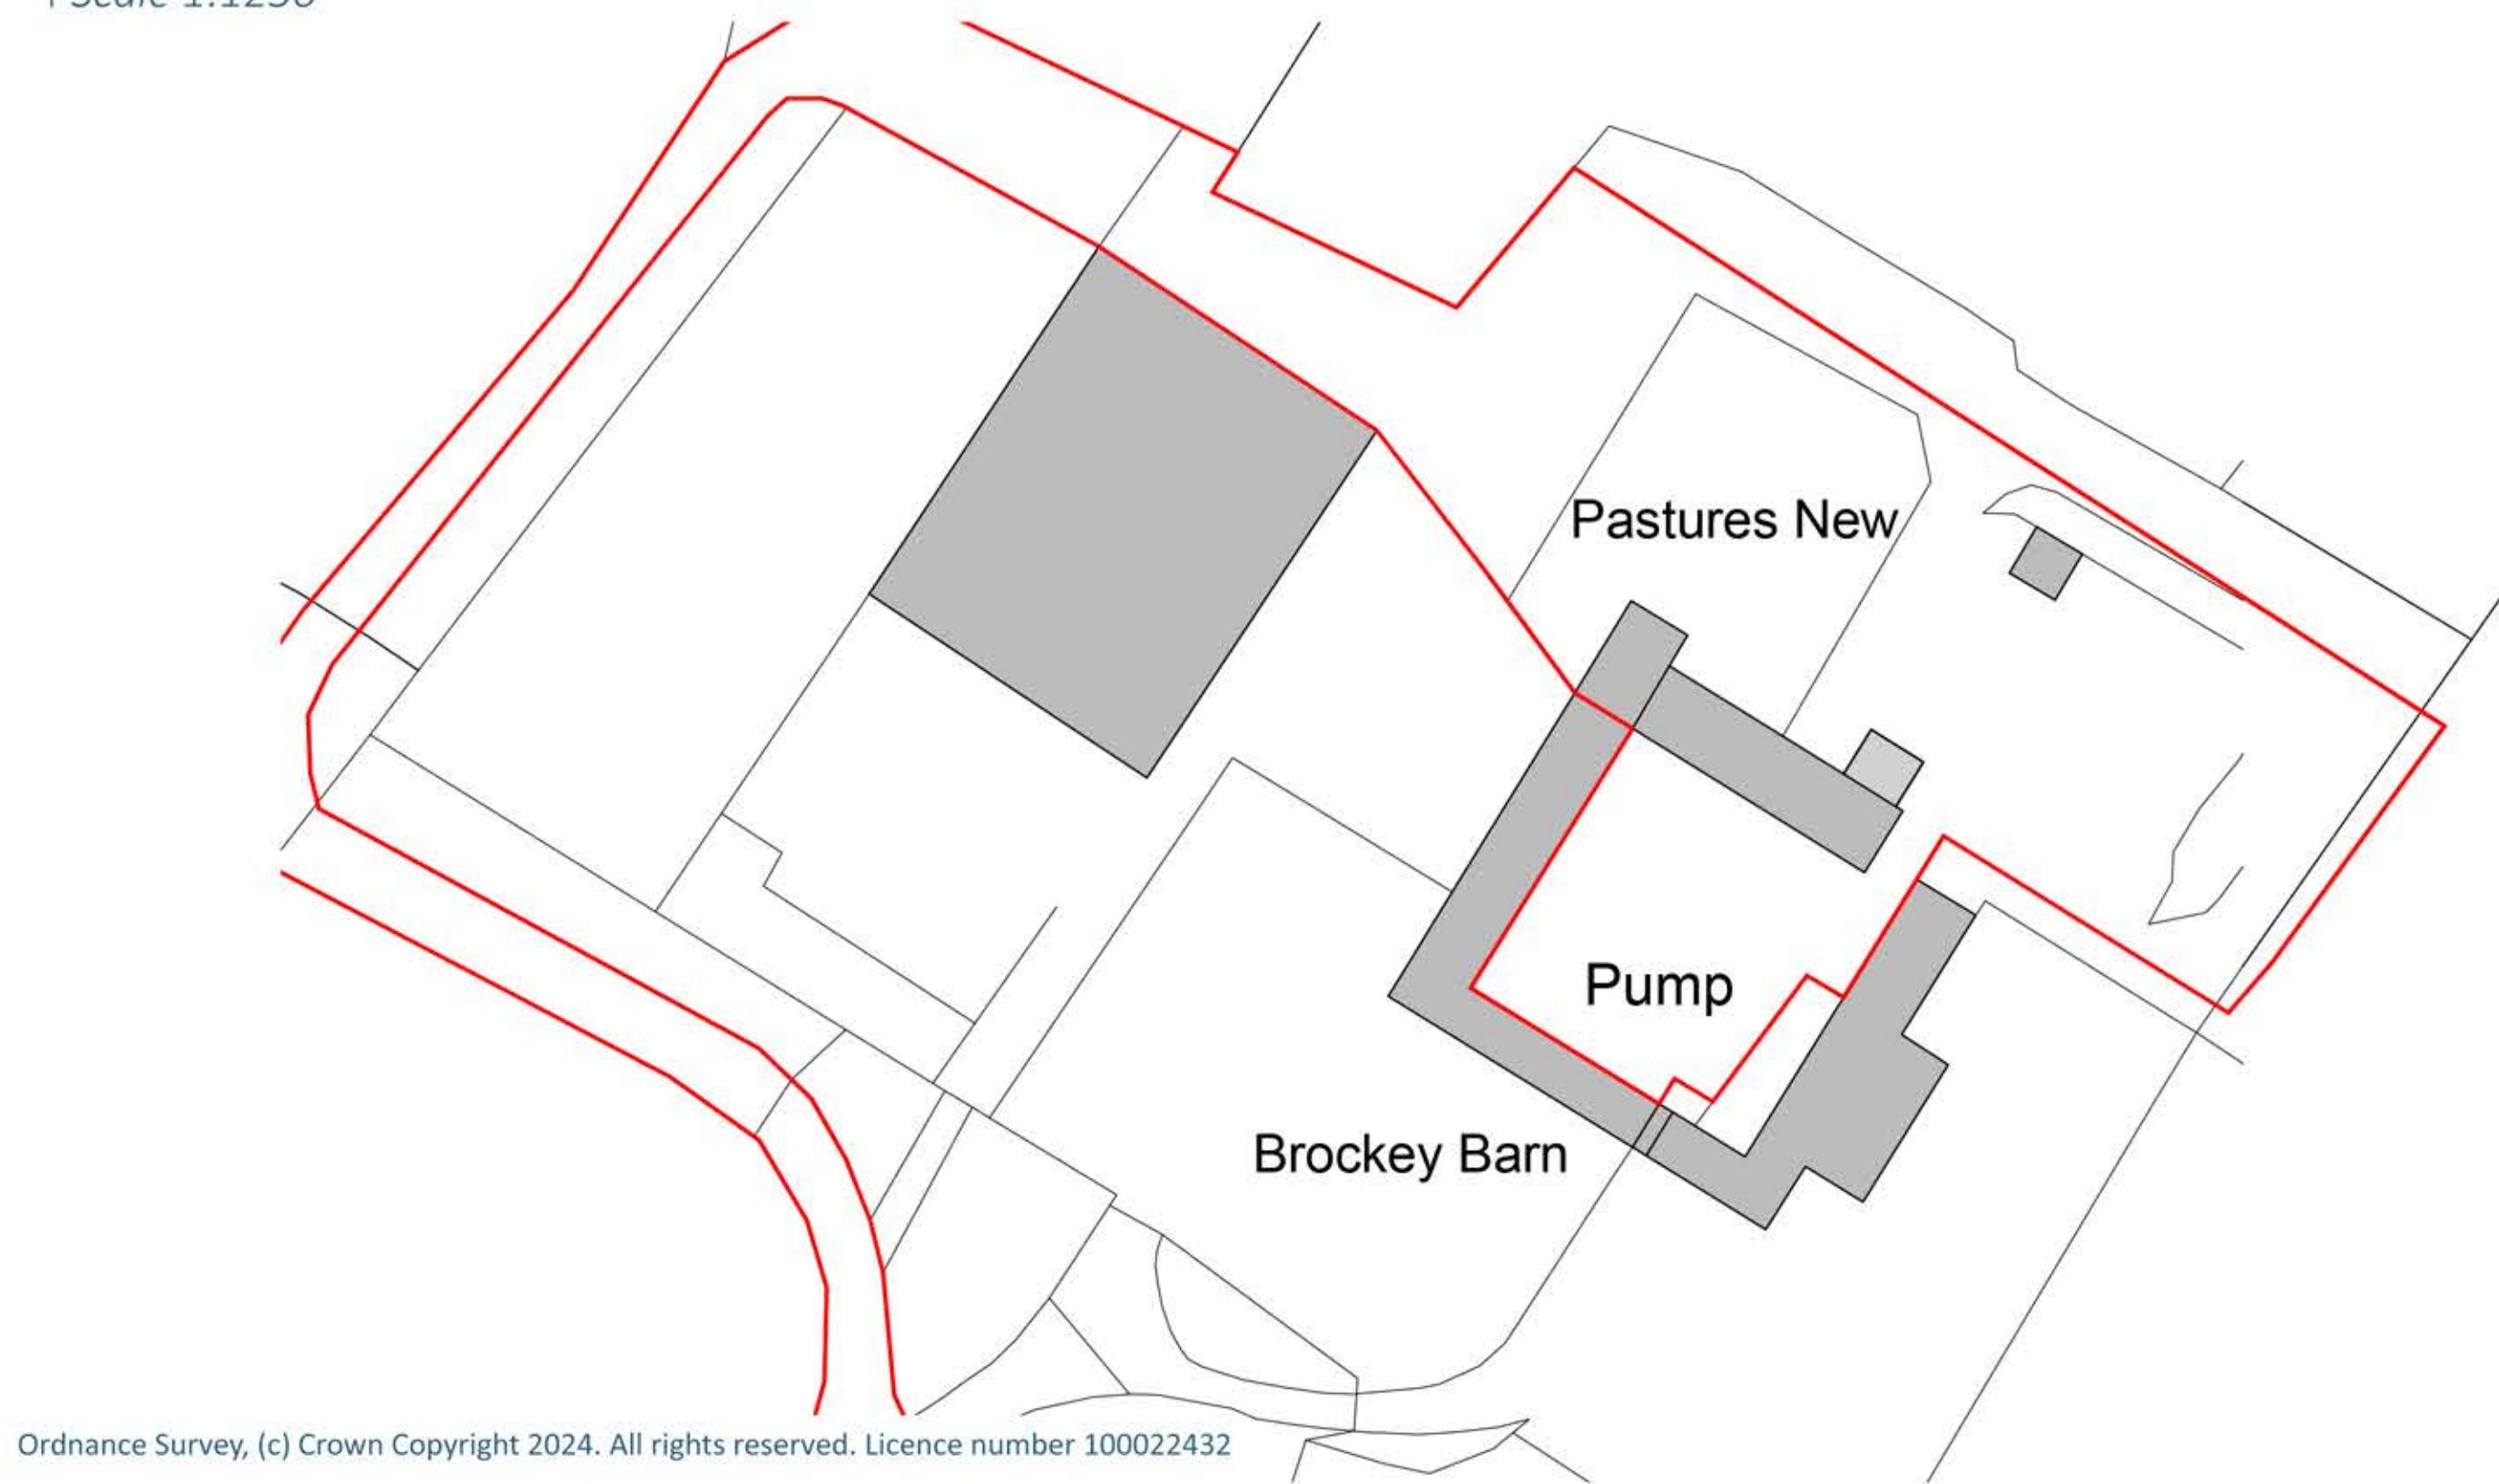

Location Plan
Scale 1:500



01 5 10 20 40

Notes

Original Survey Drawings Supplied by Client.

Disclaimer

© This drawing is the copyright of Lawrence & Finley Architects Ltd. and may not be reproduced or used except by written permission. Figured dimensions to have precedence over scaling. Please read this drawing in conjunction with the specification. Check all site dimensions prior to any construction. Refer any discrepancies found to the Architects.

Revisions

Contact + Location

T 07974 834305
E kristian@lfarchitects.co.uk

Lawrence & Finley Architects Ltd.
27 Templar Road,
Ashby-De-La-Zouch,
Leicestershire, LE65 2AD

Details

Client
Job Title
Job Type
Drawing Title
Job Number
Drawing Number
Scale
Status

Mr & Mrs J. Hames
Owl Barn, Brockey Farm
Existing Residential Dwelling
Existing + Proposed Scheme
296
PL-01
1:100 A1
PLANNING



LAWRENCE | FINLEY
ARCHITECTS