


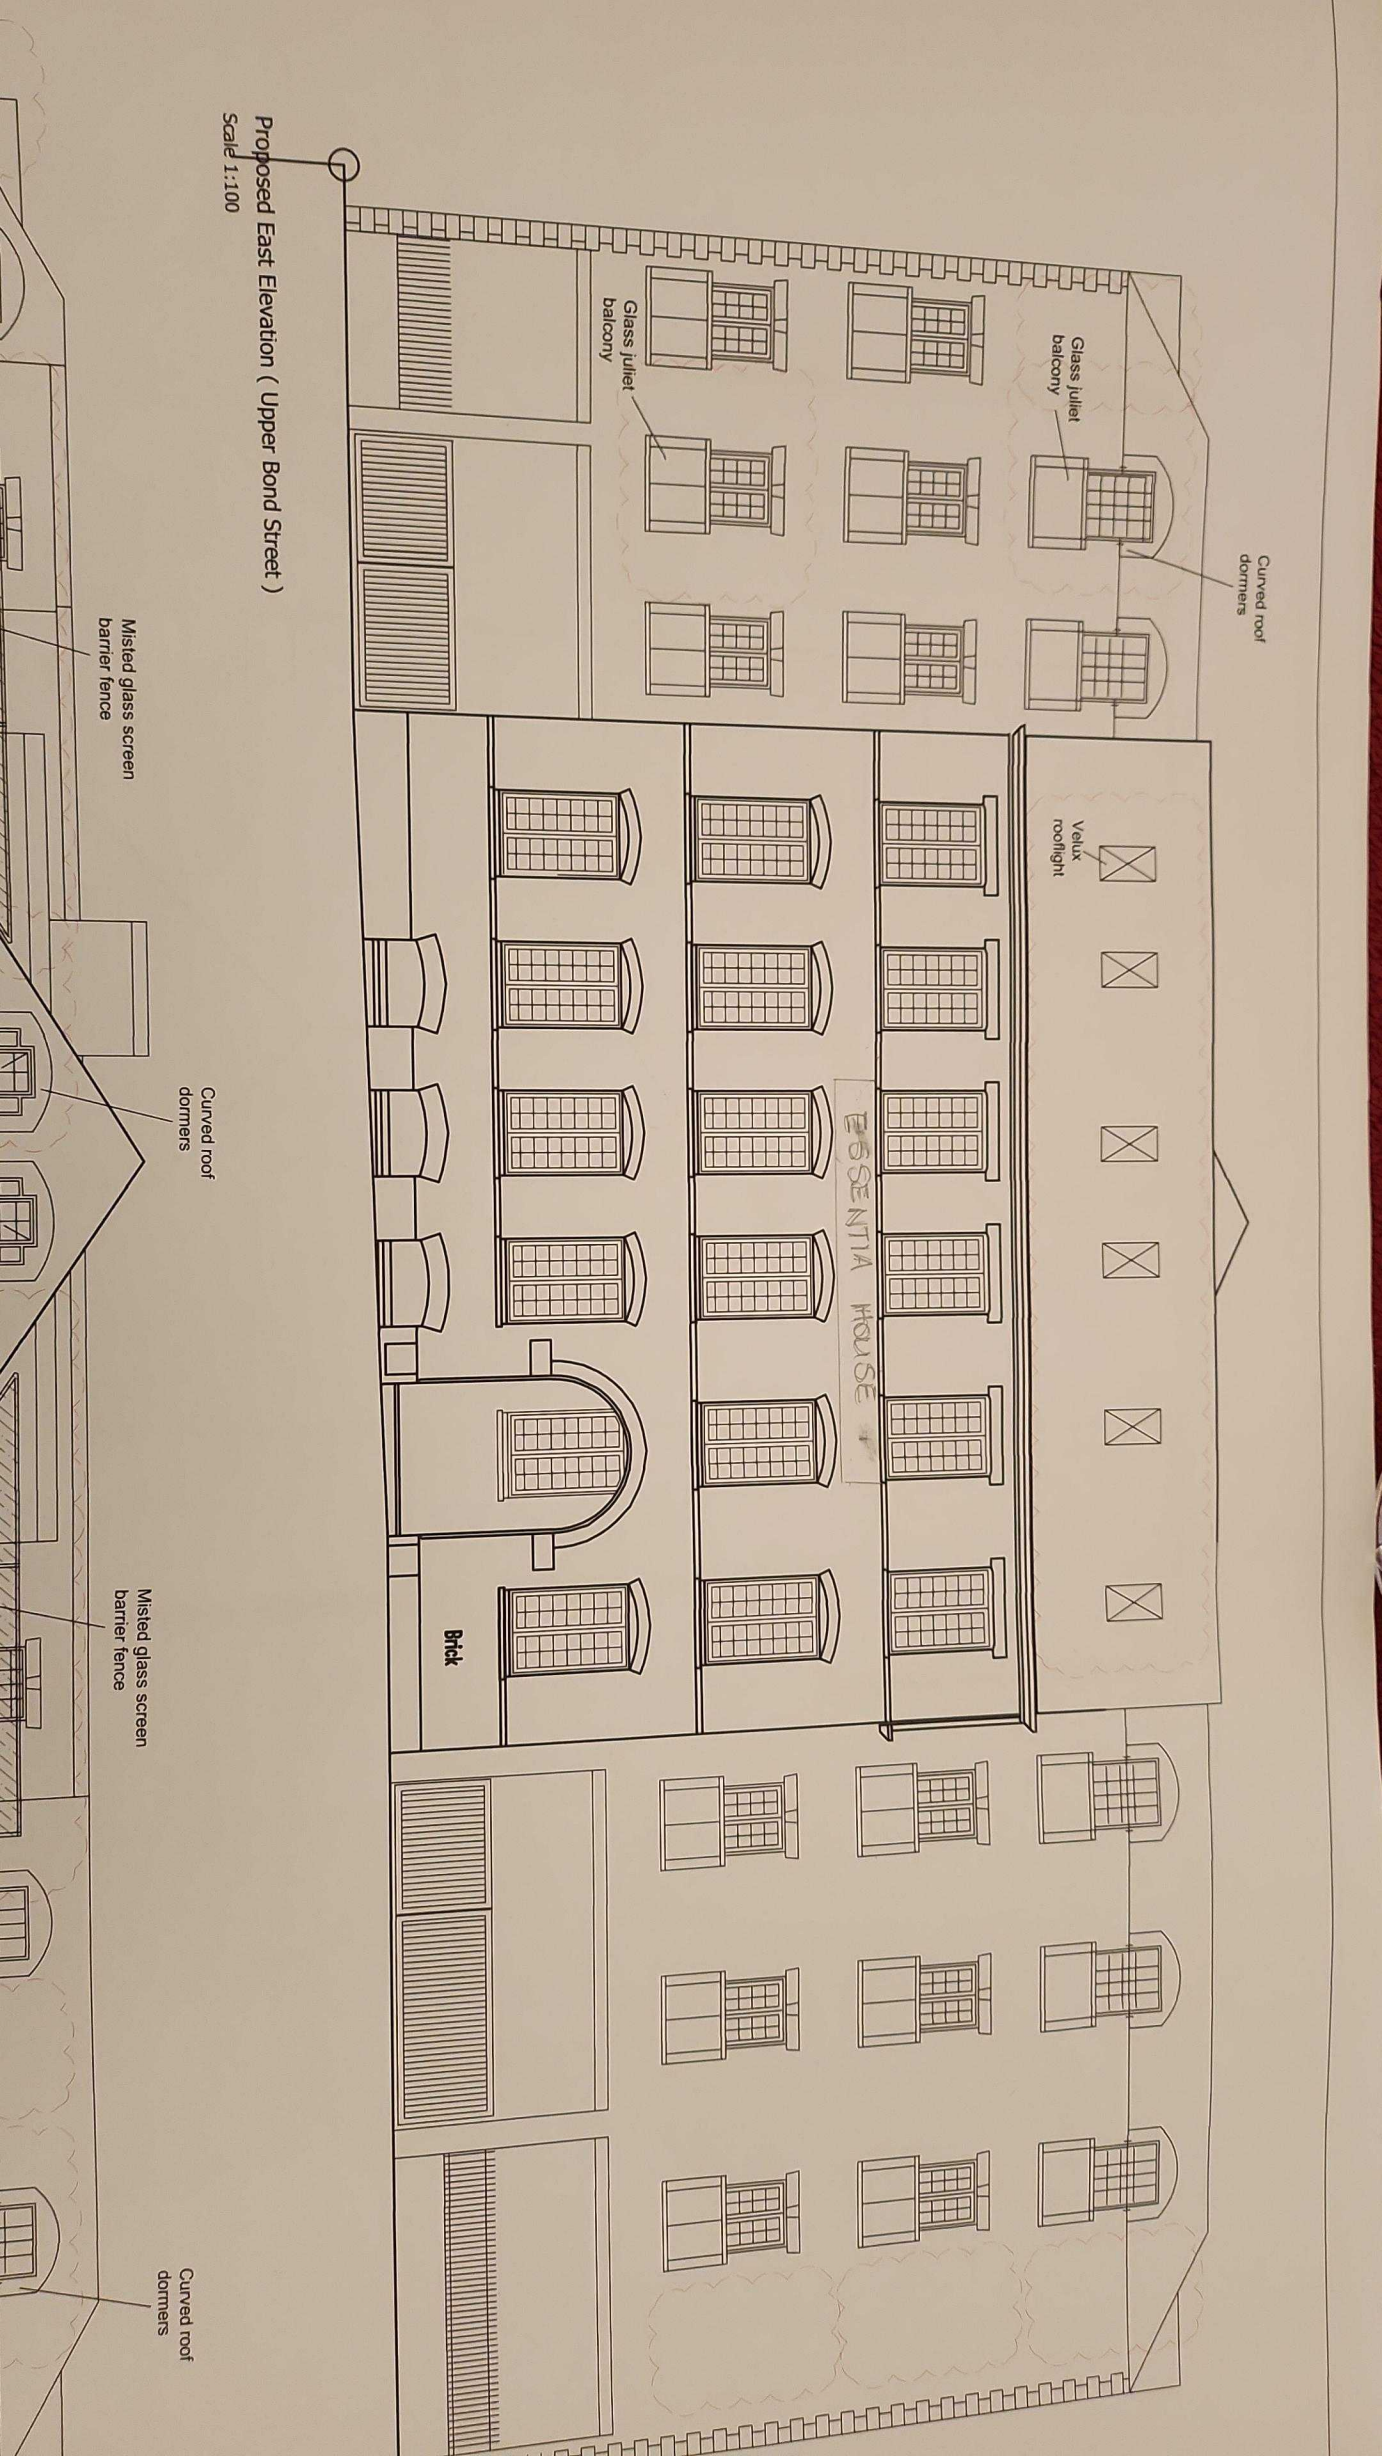

Curved roof dormers

Glass Juliet balcony

Glass Juliet balcony

Velux rooflight

ESSENTIA HOUSE

Brick

Proposed East Elevation ( Upper Bond Street )

Scale 1:100

Misted glass screen barrier fence

Curved roof dormers

Misted glass screen barrier fence

Curved roof dormers