




Burbage Parish Council



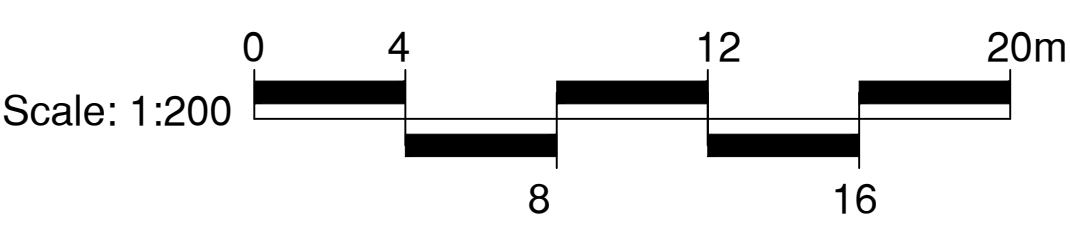

CONSULTANTS
Surfacing Standards LTD
Office 2, Emington House,
Aston Road, Uppington, LE15 9NY
01536 400 012

1. DO NOT SCALE FROM DRAWING UNLESS FOR PLANNING PURPOSES ONLY. ALL
DIMENSIONS TO BE CHECKED ON SITE PRIOR TO COMMENCEMENT OF WORKS.
2. THIS DRAWING IS COPYRIGHT TO SURFACING STANDARDS LTD.
3. ALL PERSONNEL SHOULD BE AWARE OF THE HEALTH AND SAFETY PLAN WHICH IS
RETAINED IN THE SITE MANAGERS OFFICE.

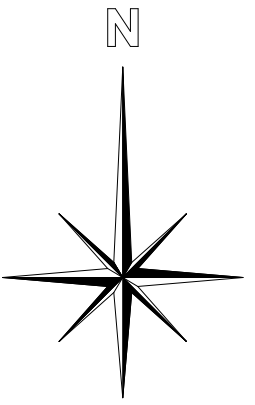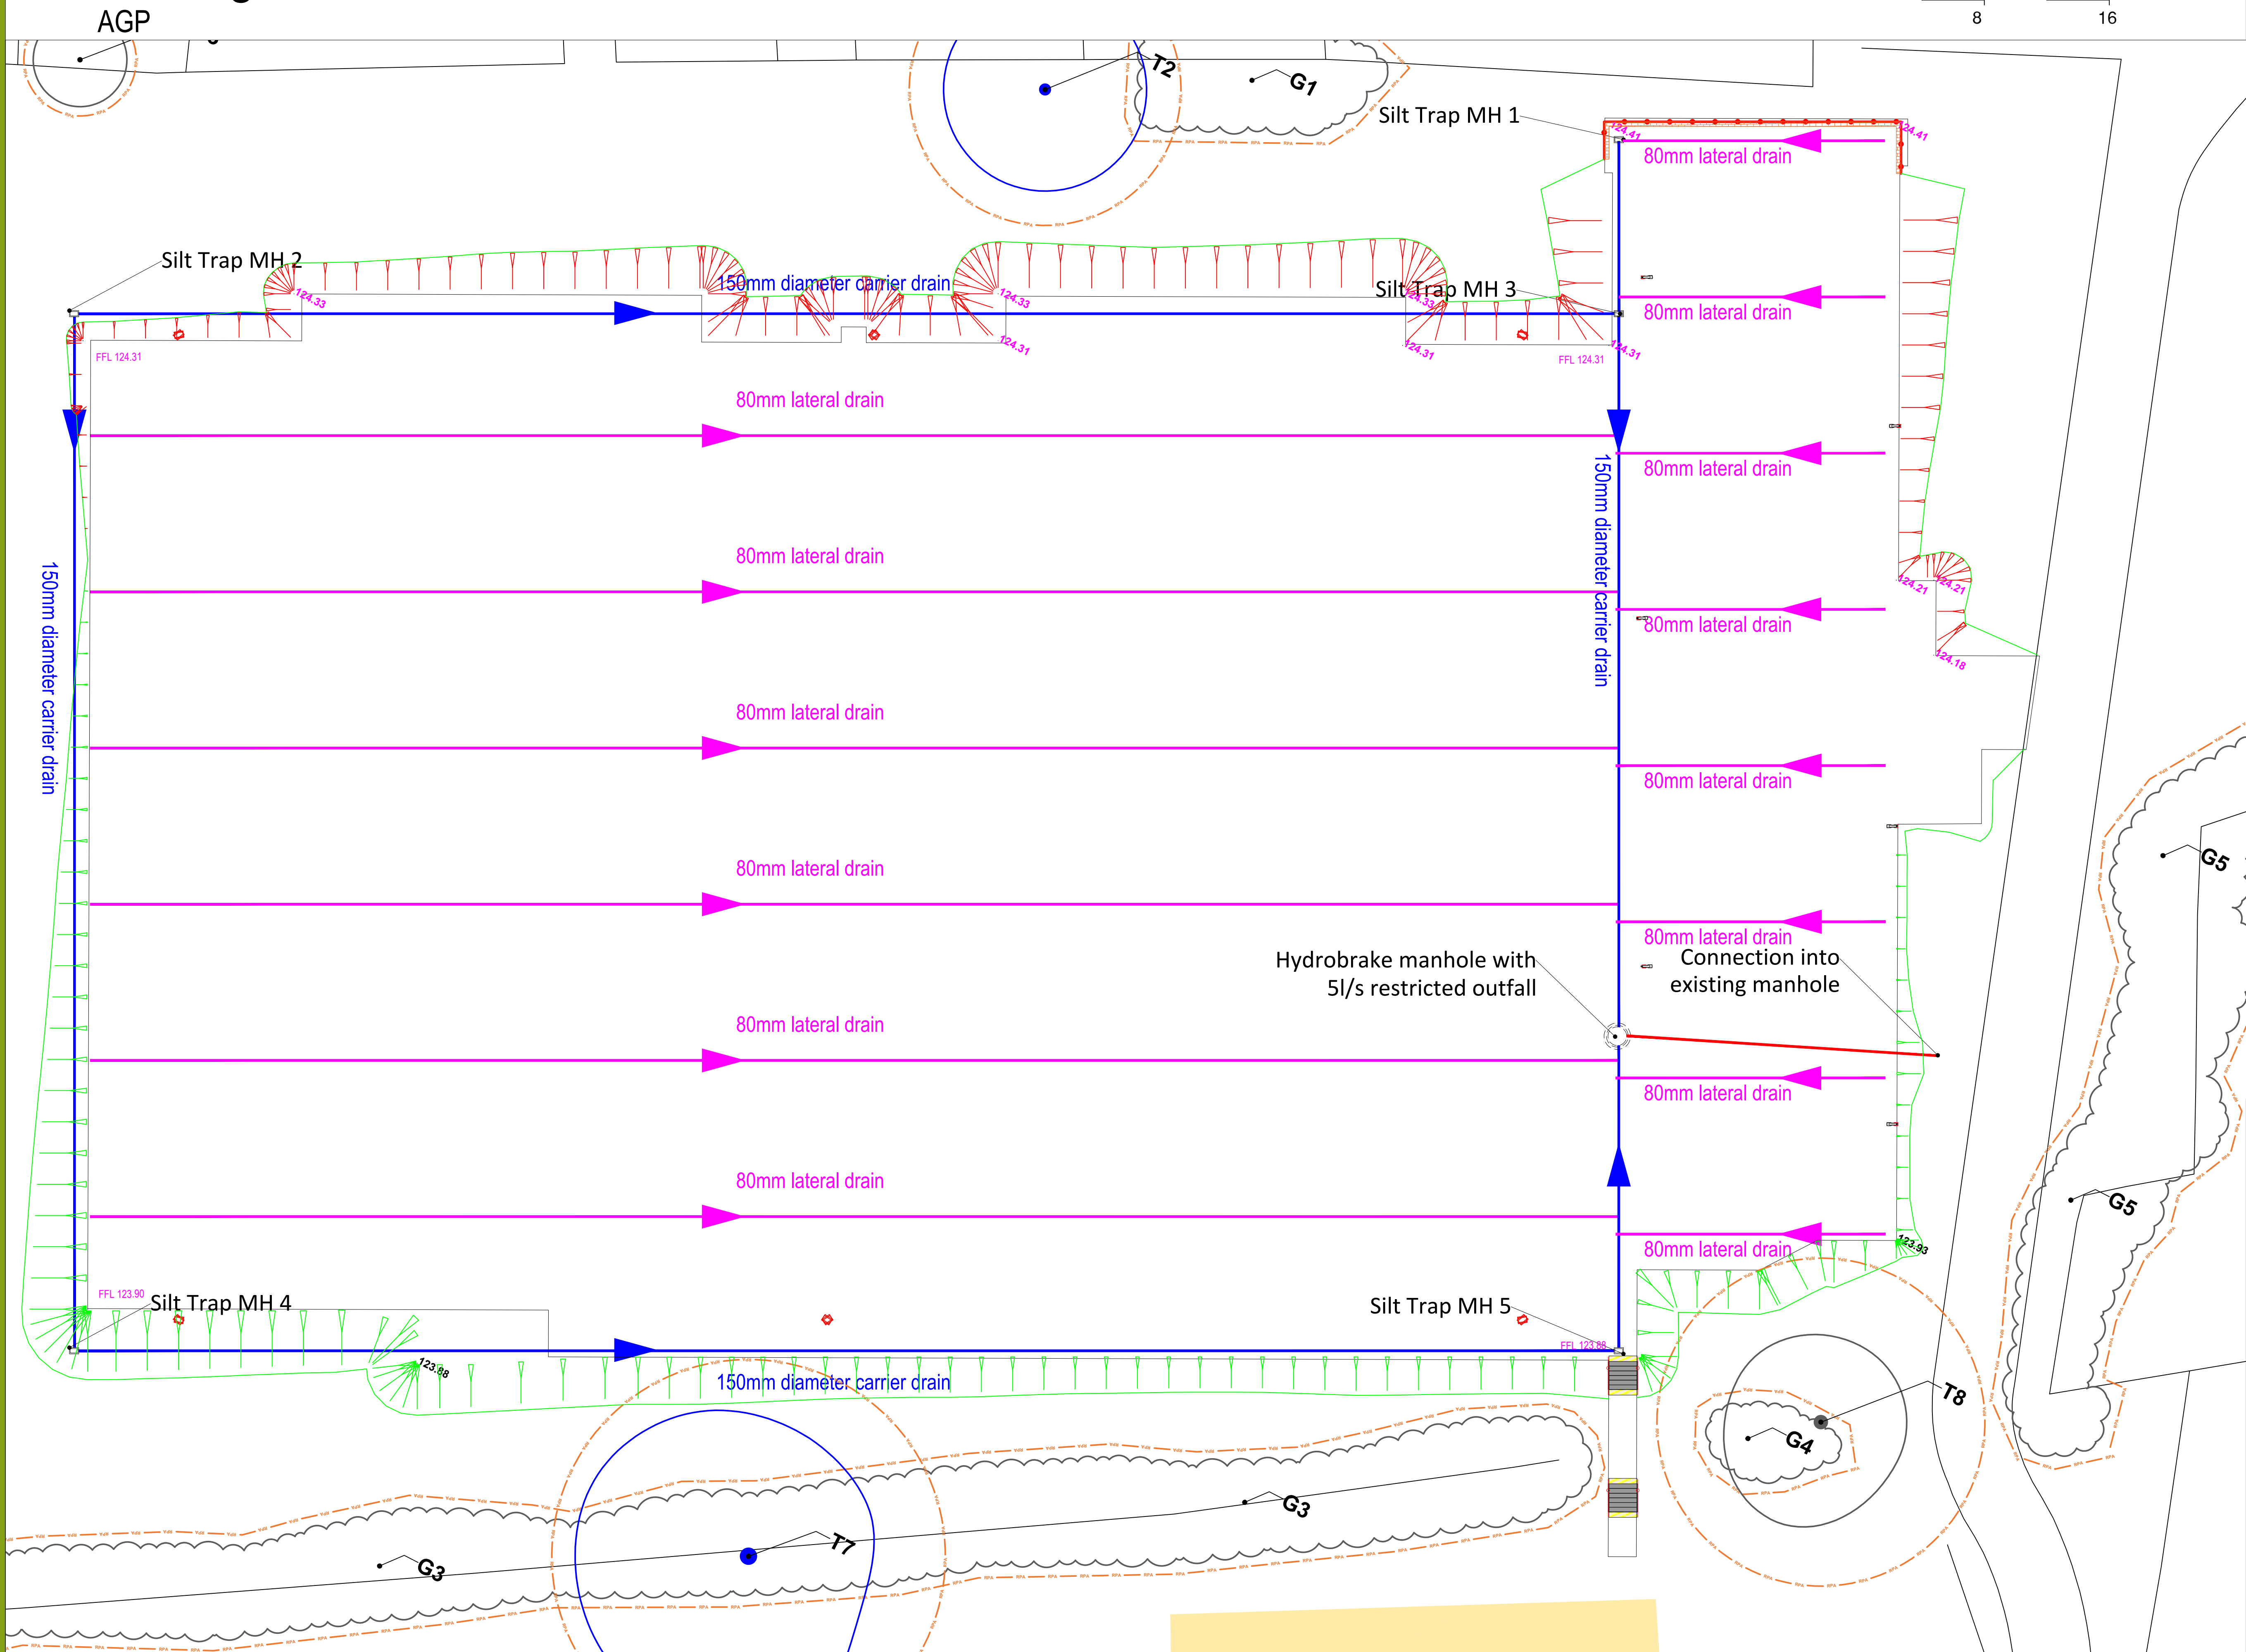

00	PLANNING ISSUE	WB		08/12/25
REV	DESCRIPTION	REV	CK	DATE



Surfacing Standards Limited
SPORTS PITCH CONSULTANTS



AUTHOR
WB

TITLE
Burbage Parish Council
AGP
Proposed AGP Drainage Layout

PROJECT	SCALE	SIZE
G-227556	1:200	A1

DRAWING No	REVISION
07	00