





EXISTING FRONT ELEVATION

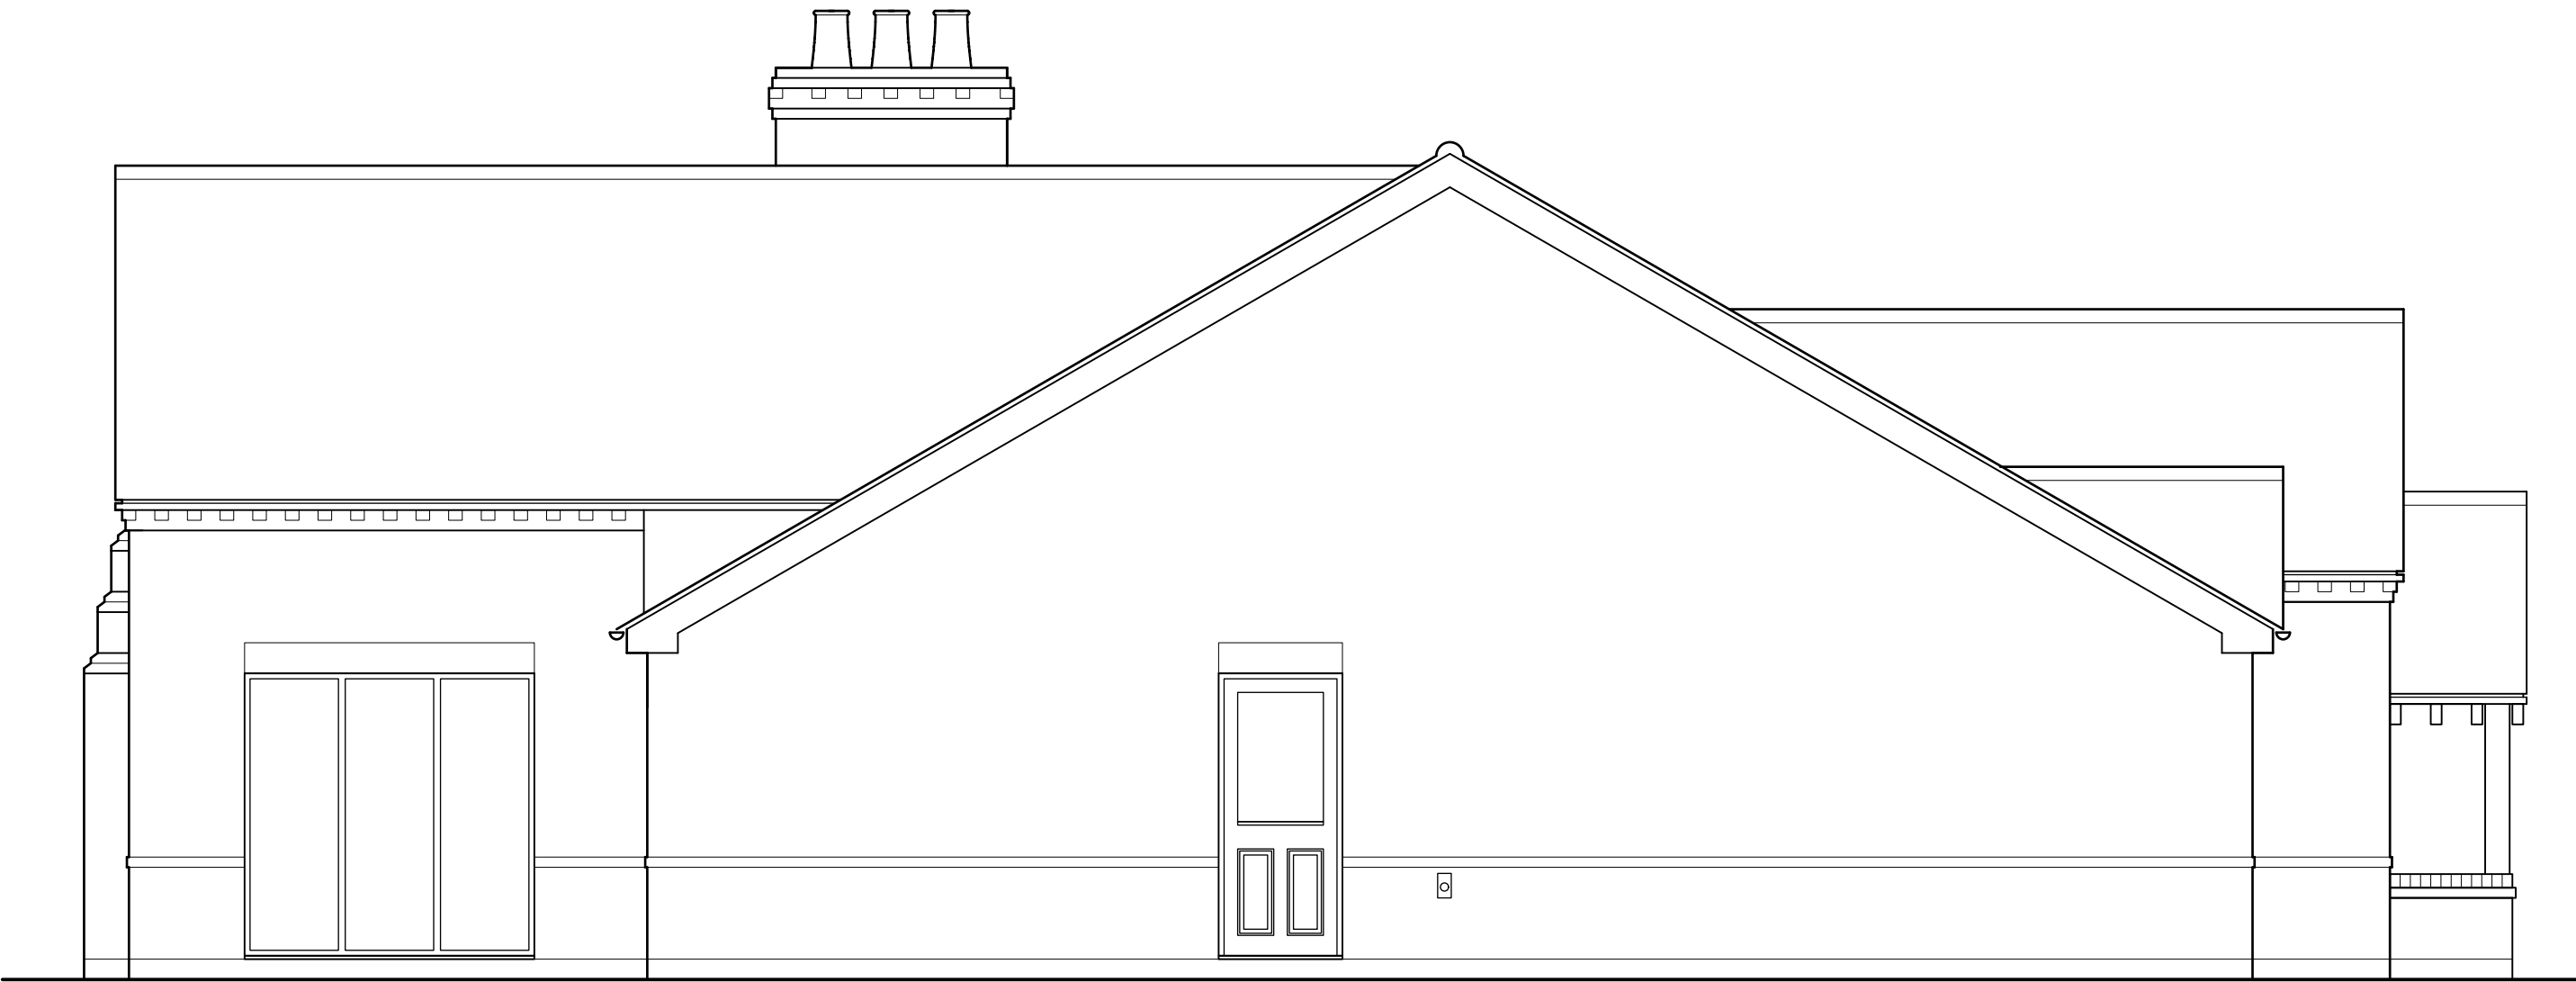


EXISTING SIDE ELEVATION

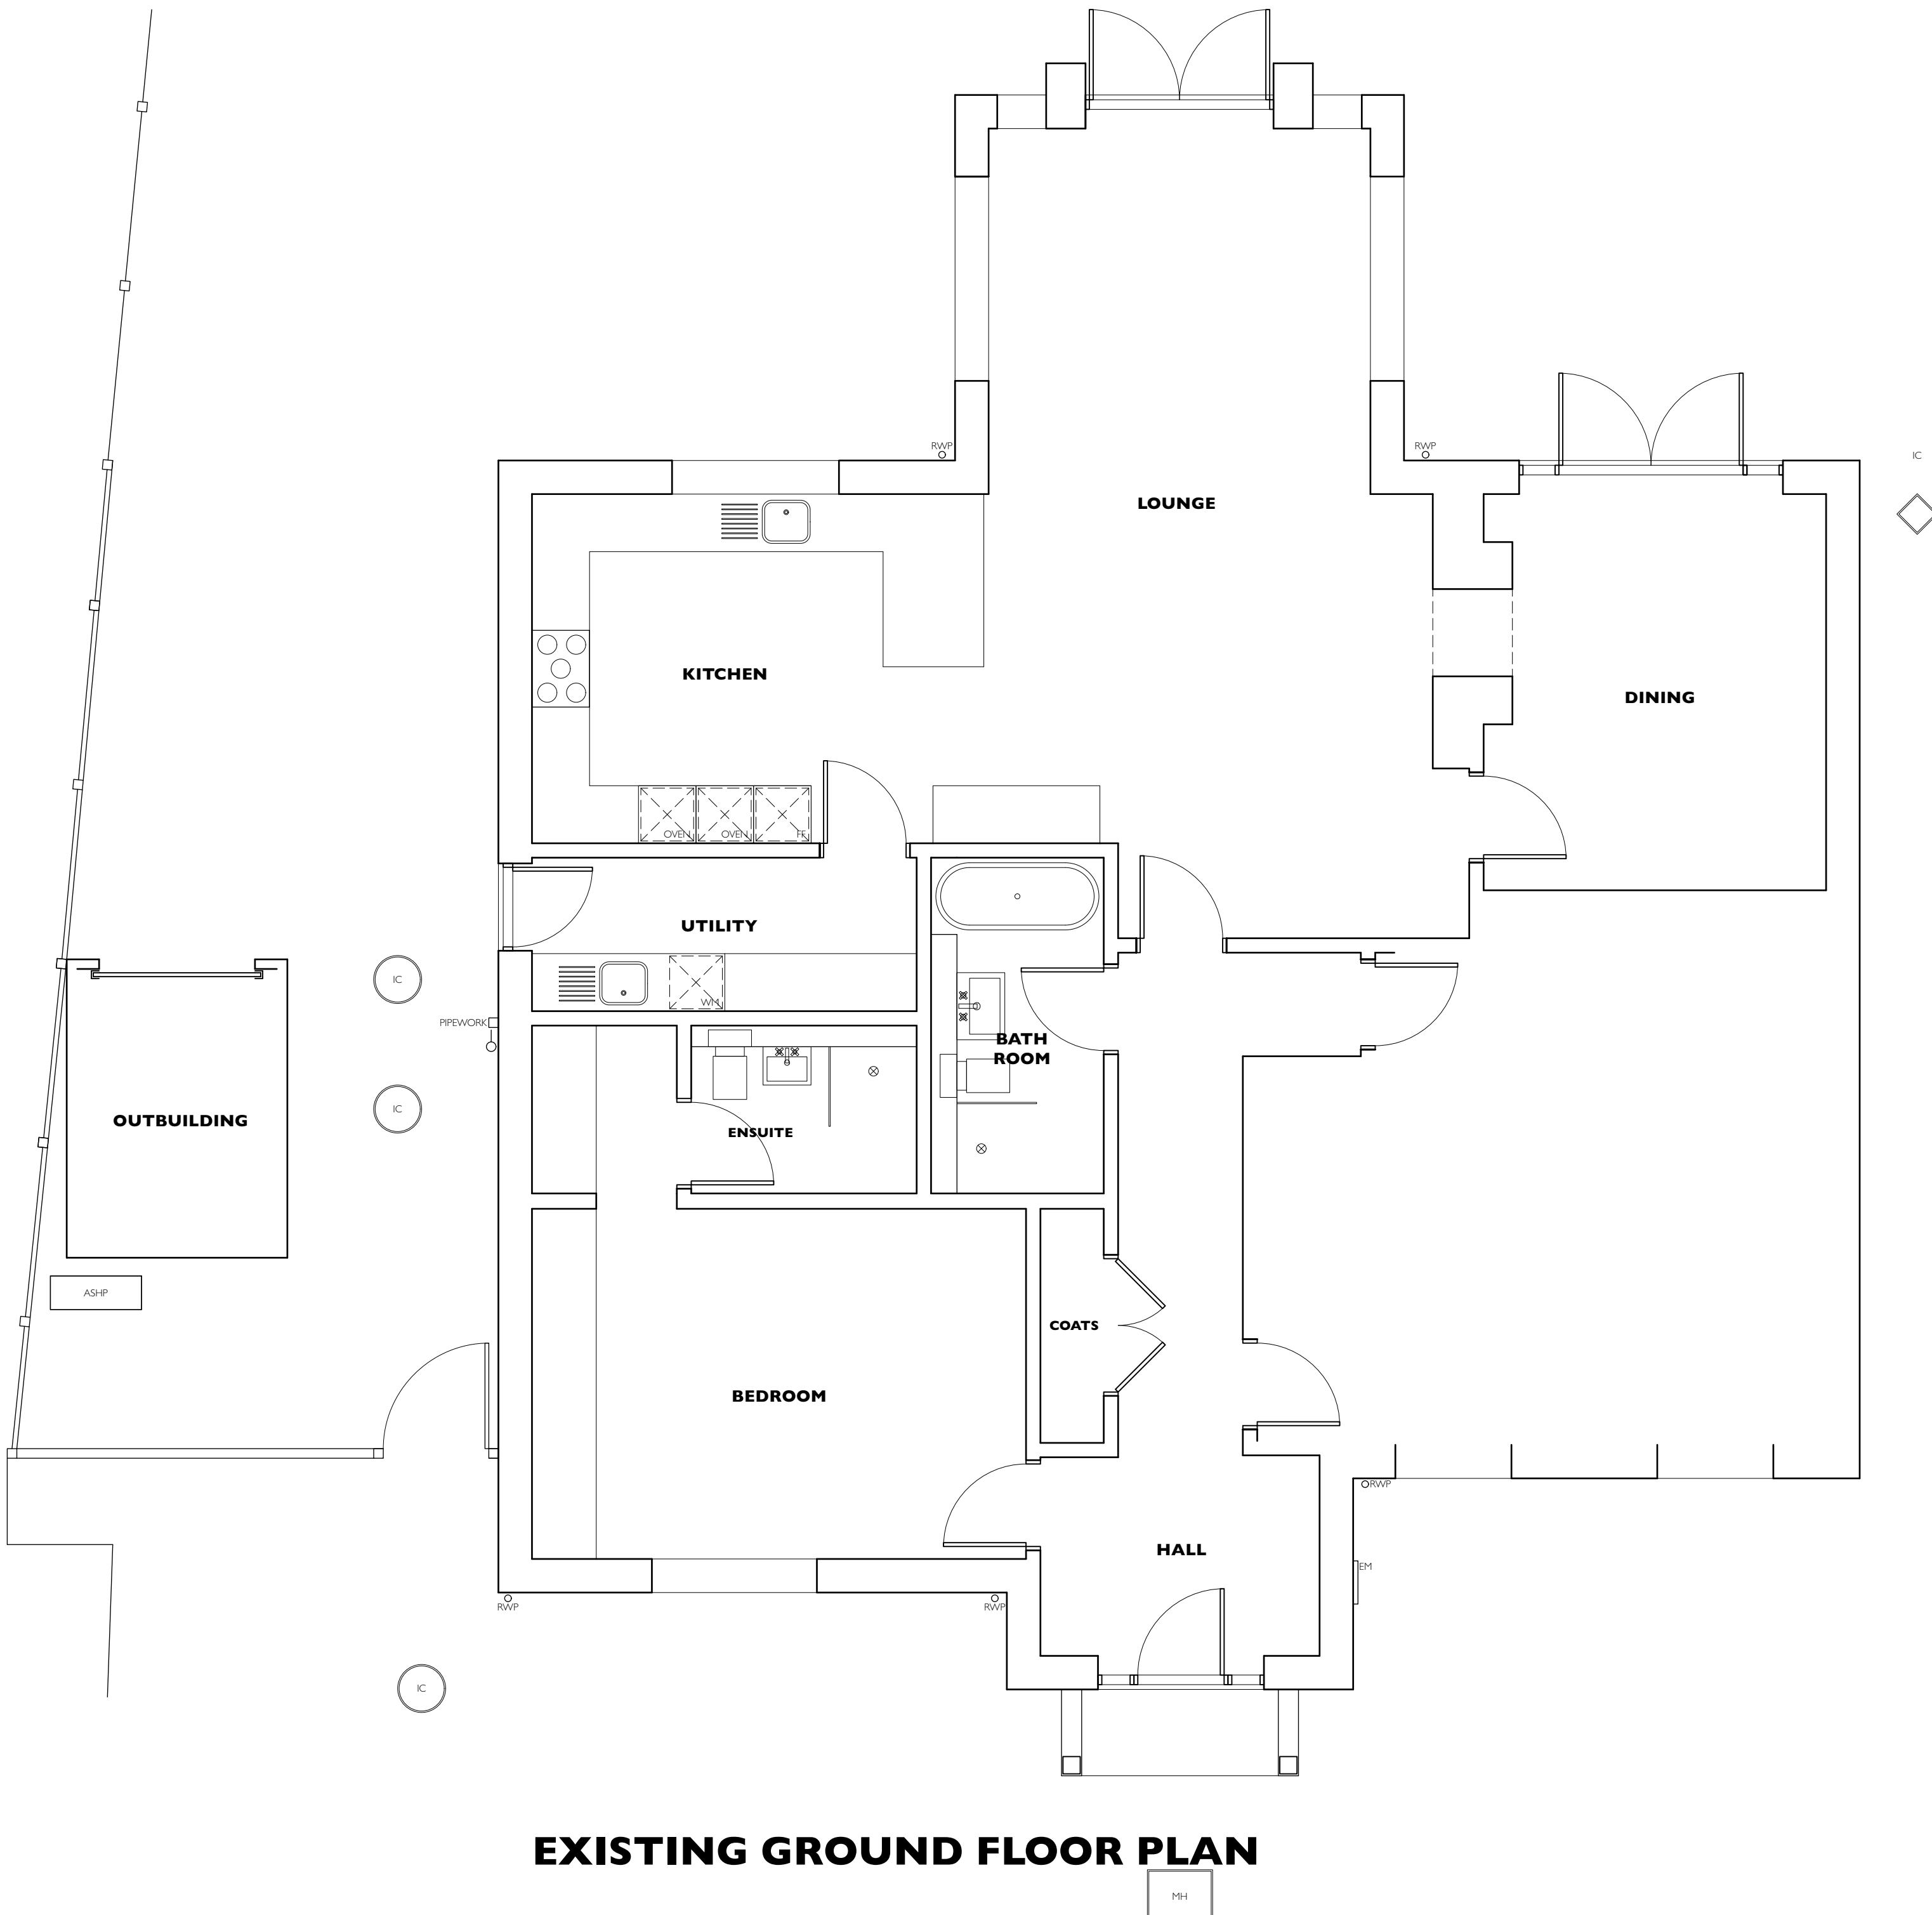

EXISTING GROUND FLOOR PLAN



EXISTING REAR ELEVATION

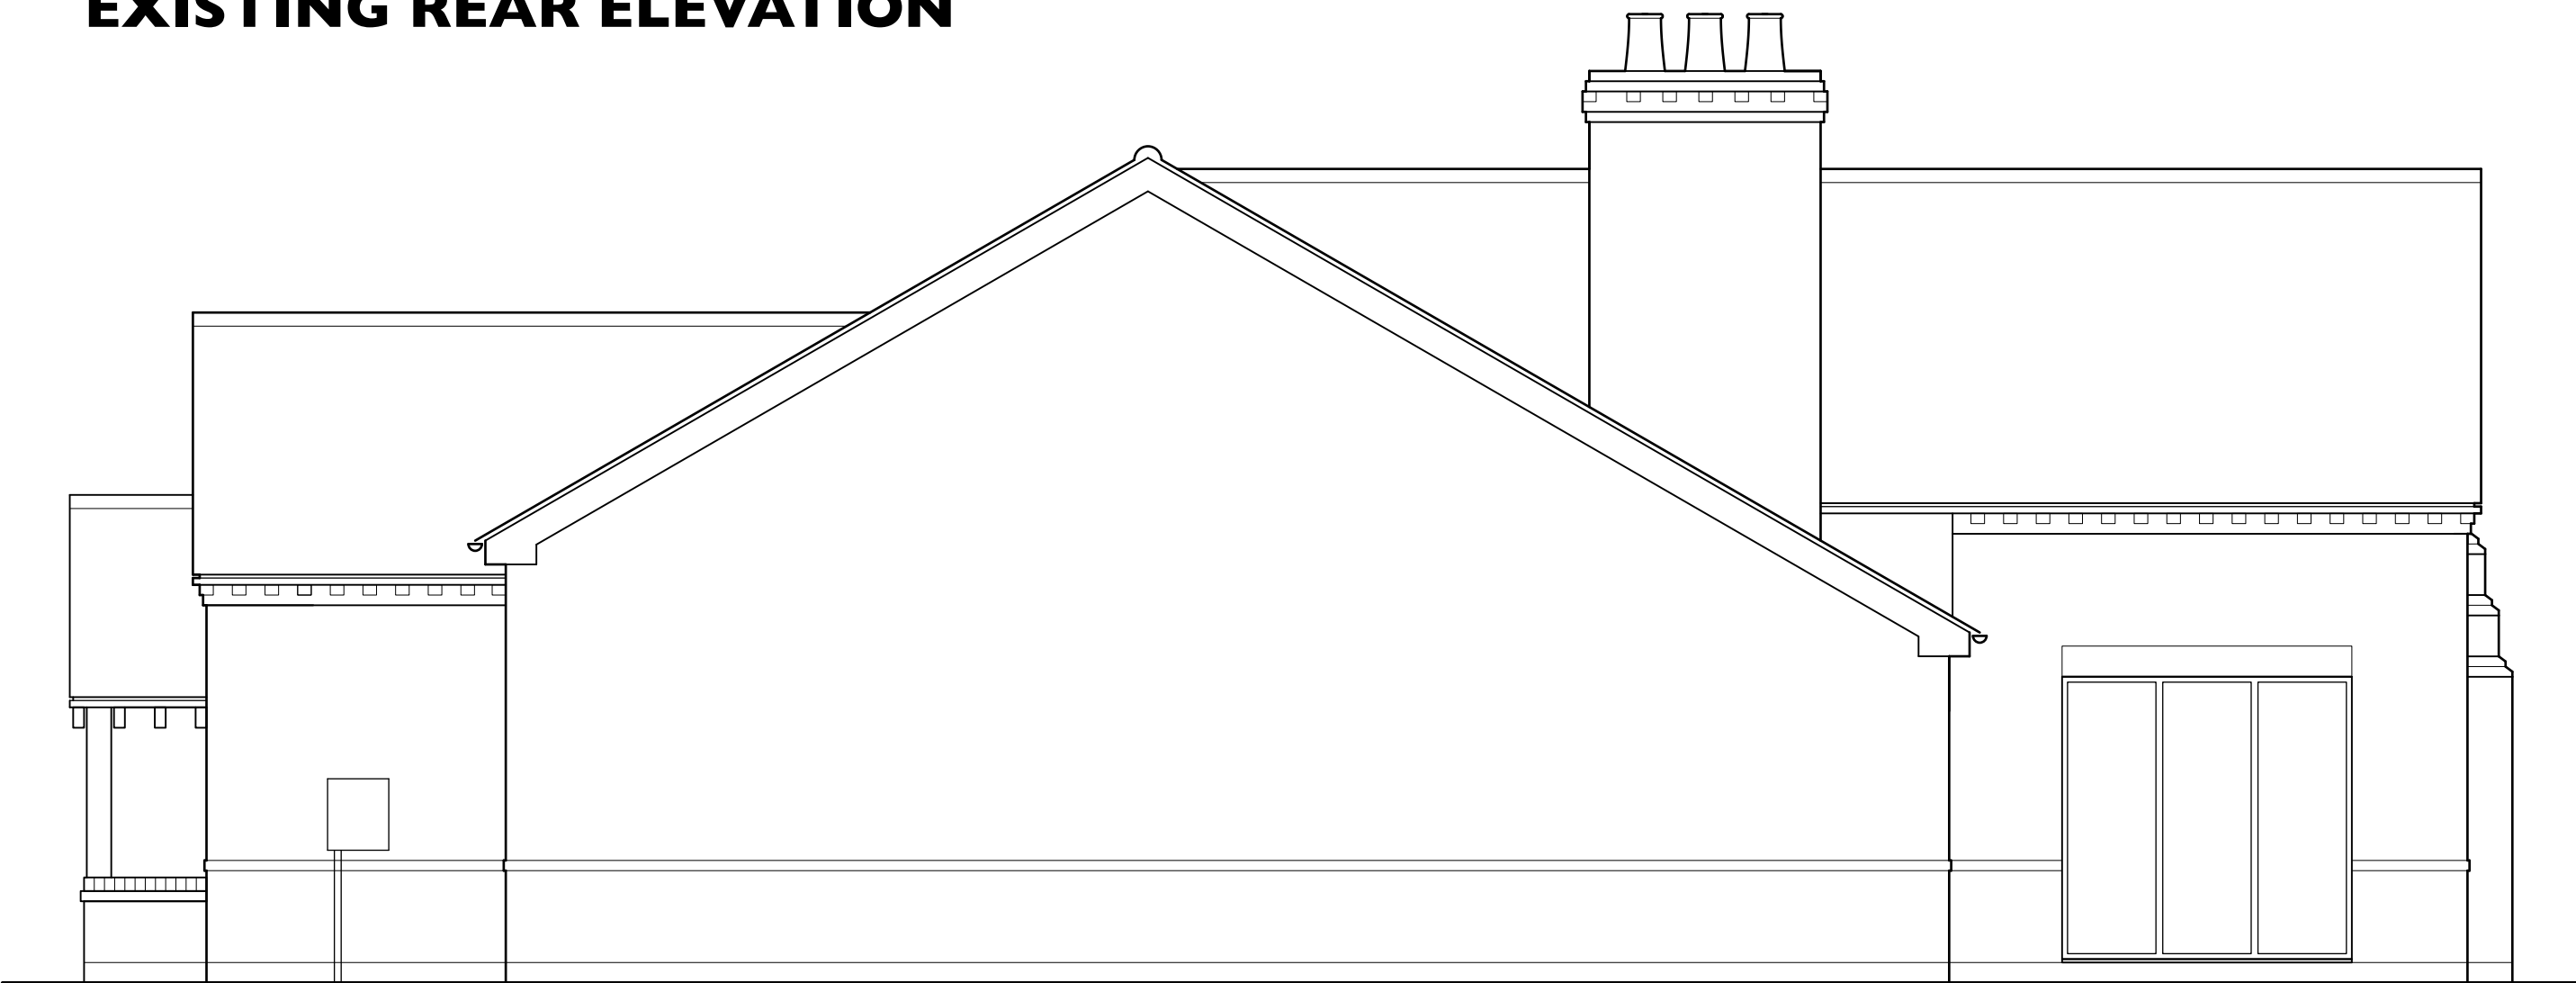

EXISTING SIDE ELEVATION

REGIONS		EXISTING GROUND FLOOR PLAN & ELEVATIONS		PETERTHOMPSON ARCHITECTURAL SERVICES	
DRAWING TITLE		PROPOSED SINGLE STOREY SIDE EXTENSION		T 01455 284921 E MAIL@PETERTHOMPSONADT.CO.UK W PETERTHOMPSONADT.CO.UK A PROVIDENCE HOUSE 49 LEICESTER RD BROUGHTON ASTLEY LEICESTERSHIRE LE15 6QE	
PROJECT TITLE		AMBION LODGE, WHARF LANE, SUTTON CHENEY. CV13 0AL		Figured dimensions must be taken in preference to scaled dimensions and any discrepancies or errors are to be referred to PFADT. Contractors sub-contractors and suppliers must verify all dimensions on site before commencing work or producing any workshop drawings. Copyright Reserved	
DRAWING NUMBER		25053-01		SCALE BAR AT 1:50	
SCALE		A1:1:50 A3:1:100		DATE	
				15.12.2025	
				0 1m 2m 3m 4m 5m	