




PROPOSED FRONT ELEVATION



PROPOSED SIDE ELEVATION



PROPOSED REAR ELEVATION

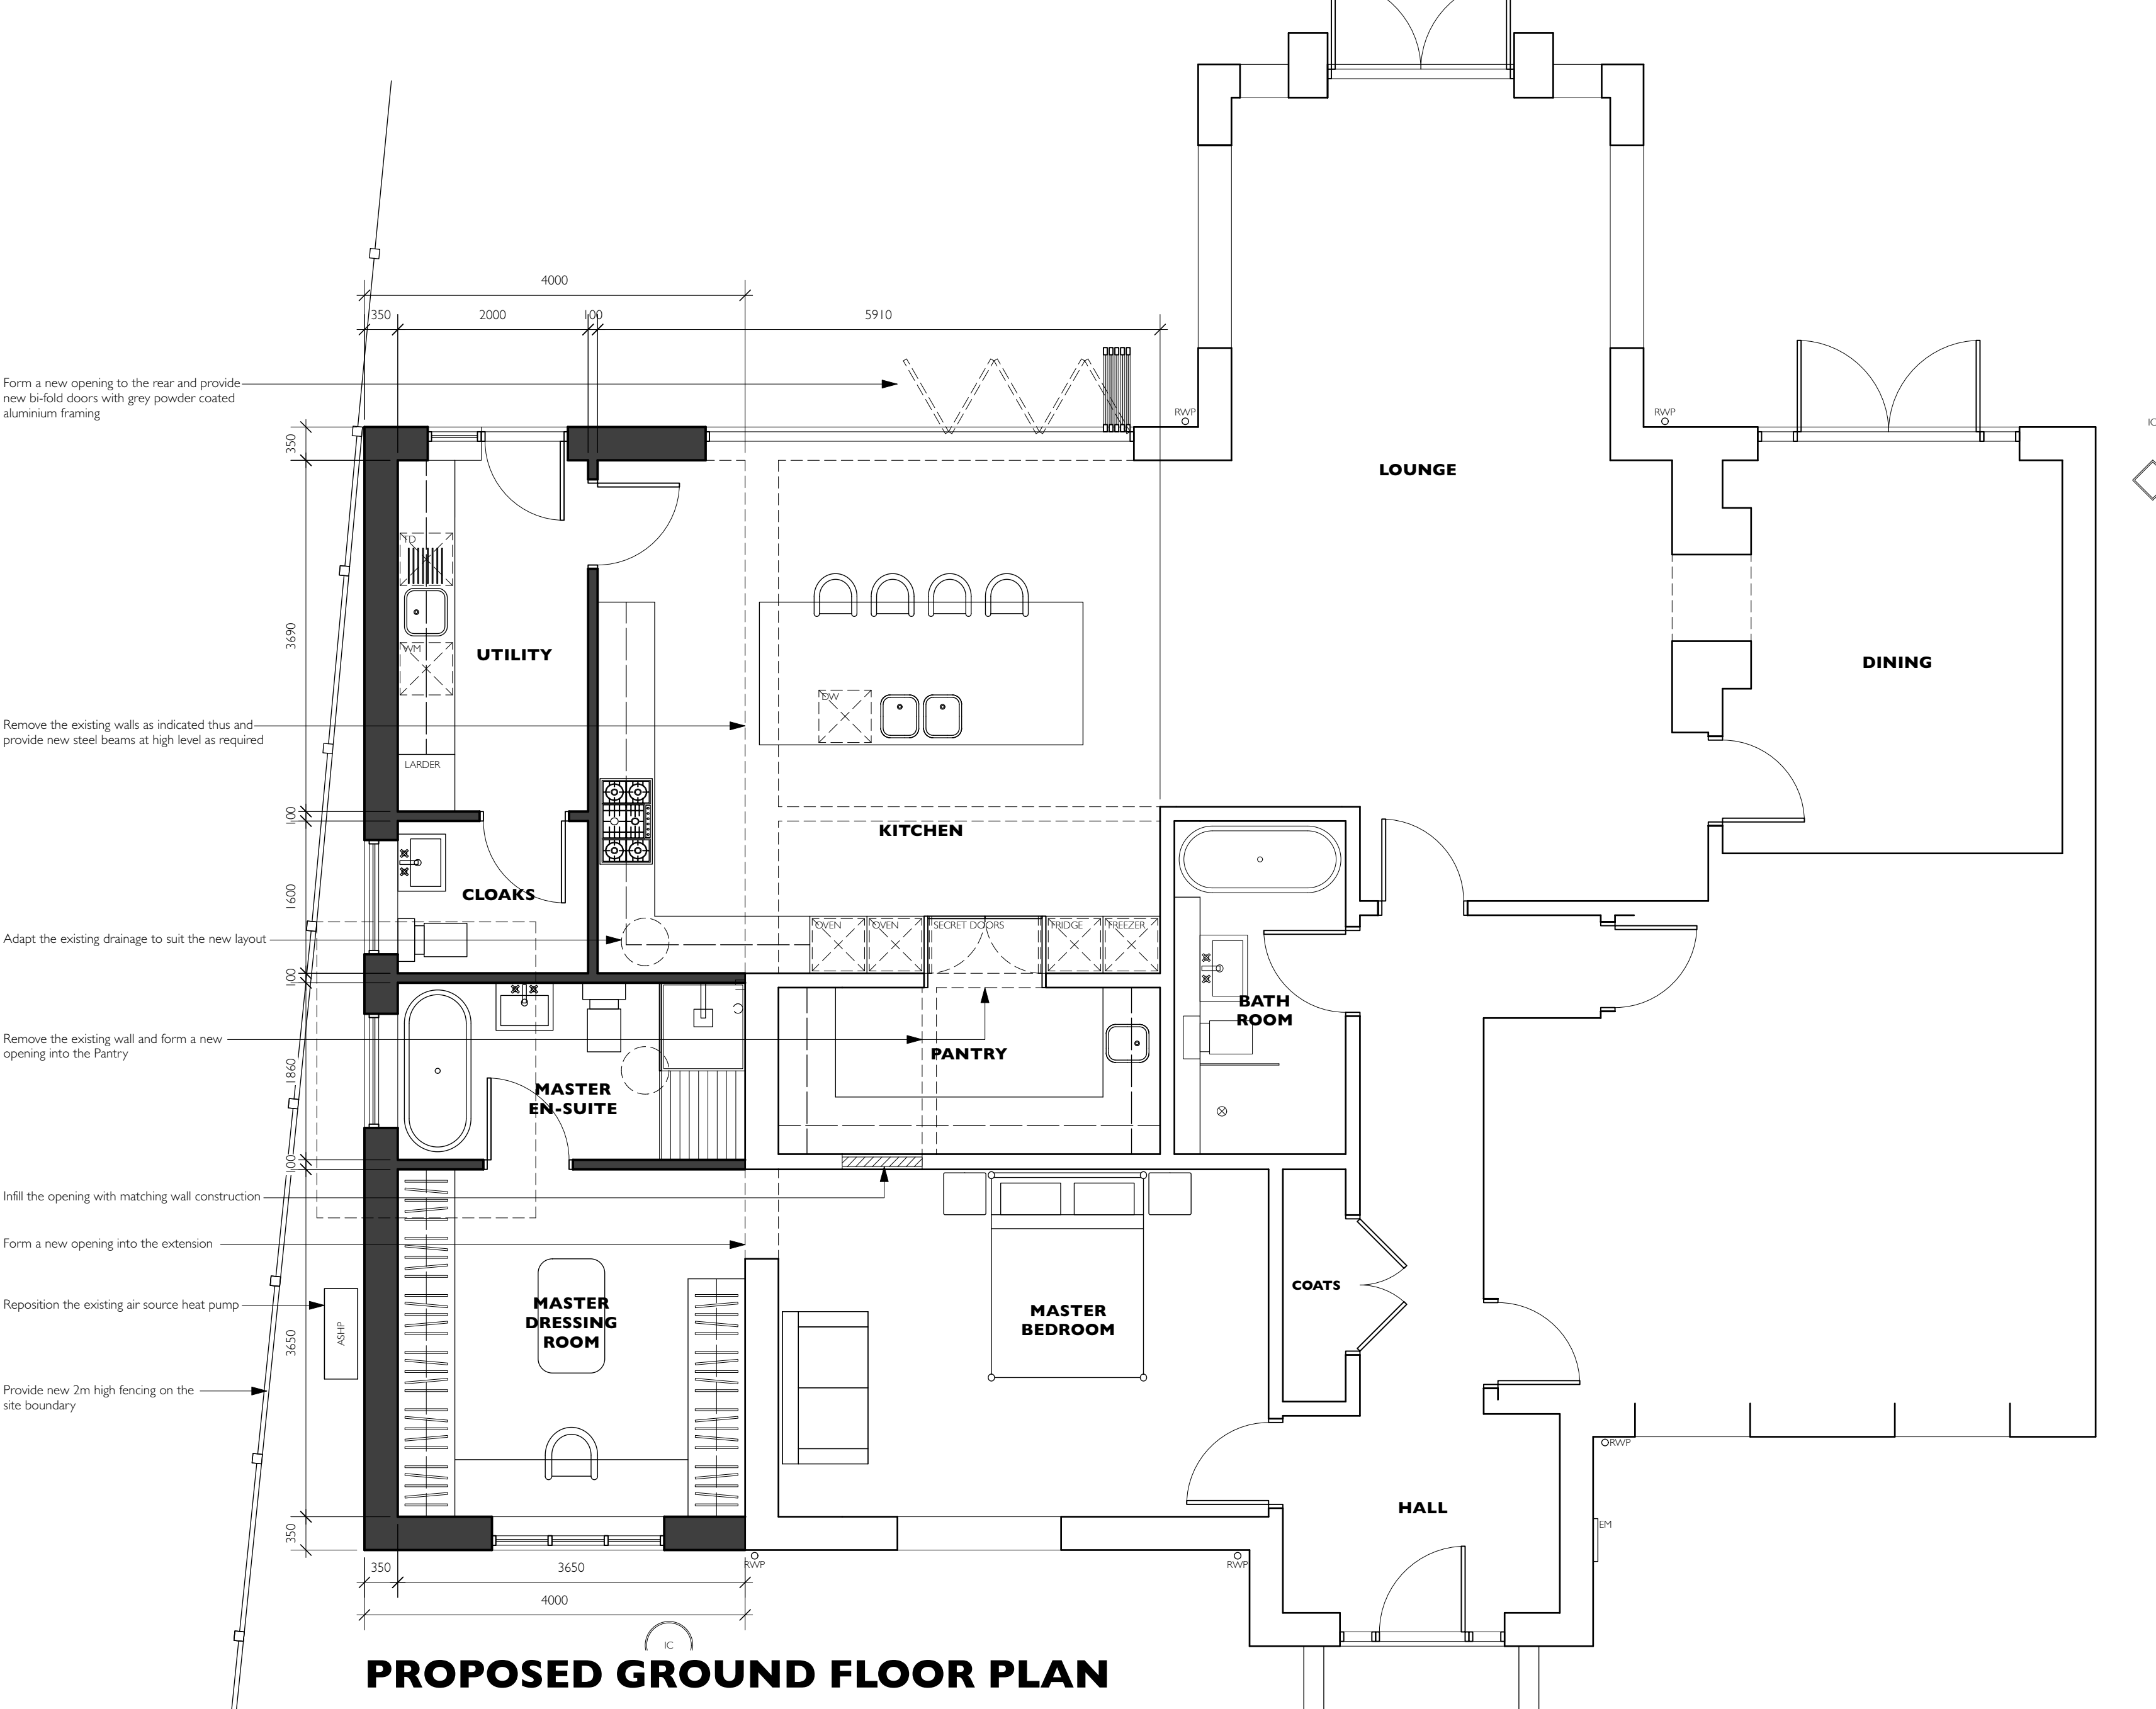

PROPOSED GROUND FLOOR PLAN

REVISIONS			
DRAWING TITLE	PROPOSED GROUND FLOOR PLAN & ELEVATIONS		
PROJECT TITLE	PROPOSED SINGLE STOREY SIDE EXTENSION AMBION LODGE, WHARF LANE, SUTTON CHENEY, CV13 0AL		
DRAWING NUMBER	25053-02		
SCALE	A1:1:50 A3:1:100	DATE	15.12.2025
PETER THOMPSON ARCHITECTURAL SERVICES			
T 01455 284921 E MAIL@PETERTHOMPSONADT.CO.UK W PETERTHOMPSONADT.CO.UK A PROVIDENCE HOUSE 49 LEICESTER RD BROUGHTON ASTLEY LEICESTERSHIRE LE9 6QE			
Figured dimensions must be taken in preference to scaled dimensions and any discrepancies or errors are to be referred to PTHADT. Contractors, sub-contractors and suppliers must verify all dimensions on site before commencing work or producing any workshop drawings. Copyright Reserved©			
0 1m 2m 3m 4m 5m			