


Mr & Mrs David Gledhill
1 Market Mews
Market Bosworth
CV13 0GZ


Removal of Existing Conservatory, replaced with
New Build Sun Lounge

Existing Plans & Elevations


1 : 50
2025-29-01

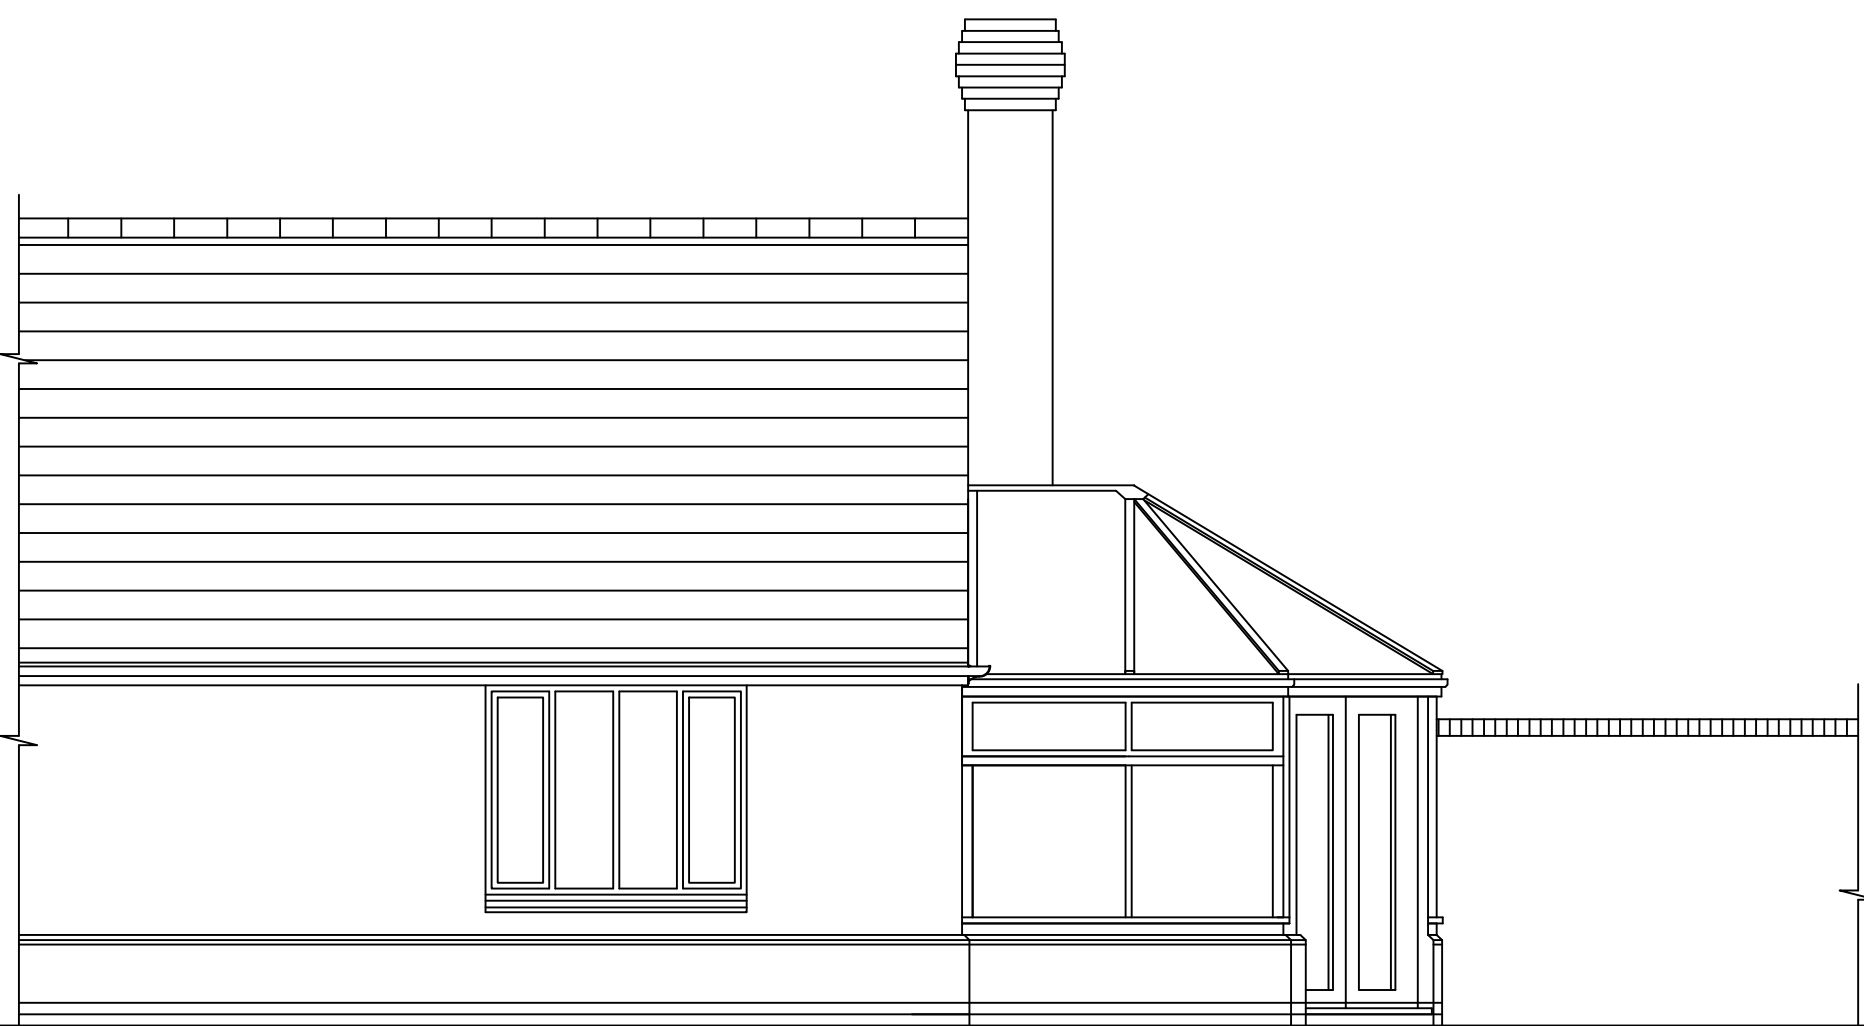


Existing Rear Elevation
Scale 1:50

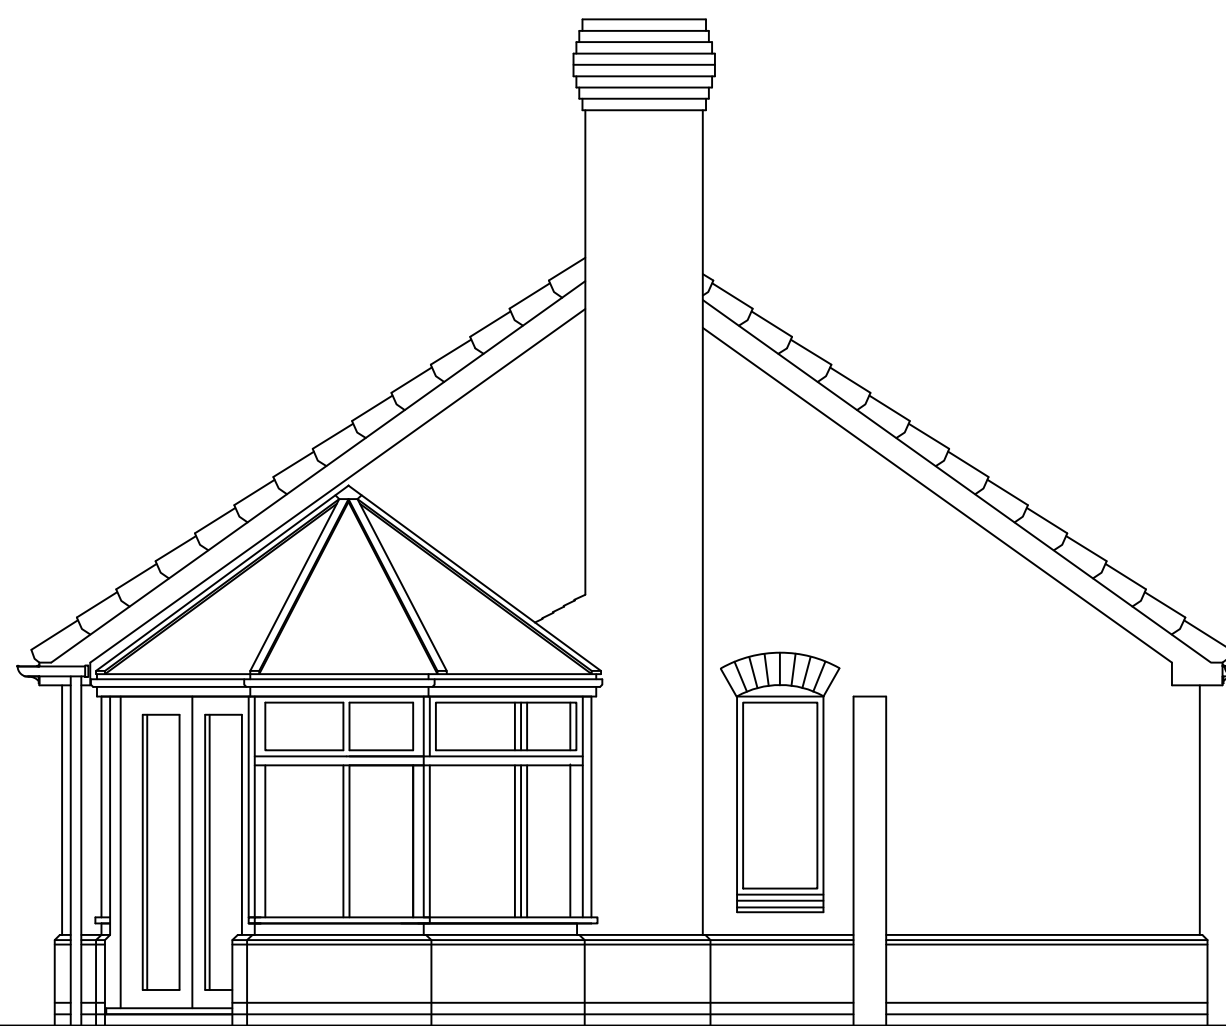

Existing Gable Elevation
Scale 1:50

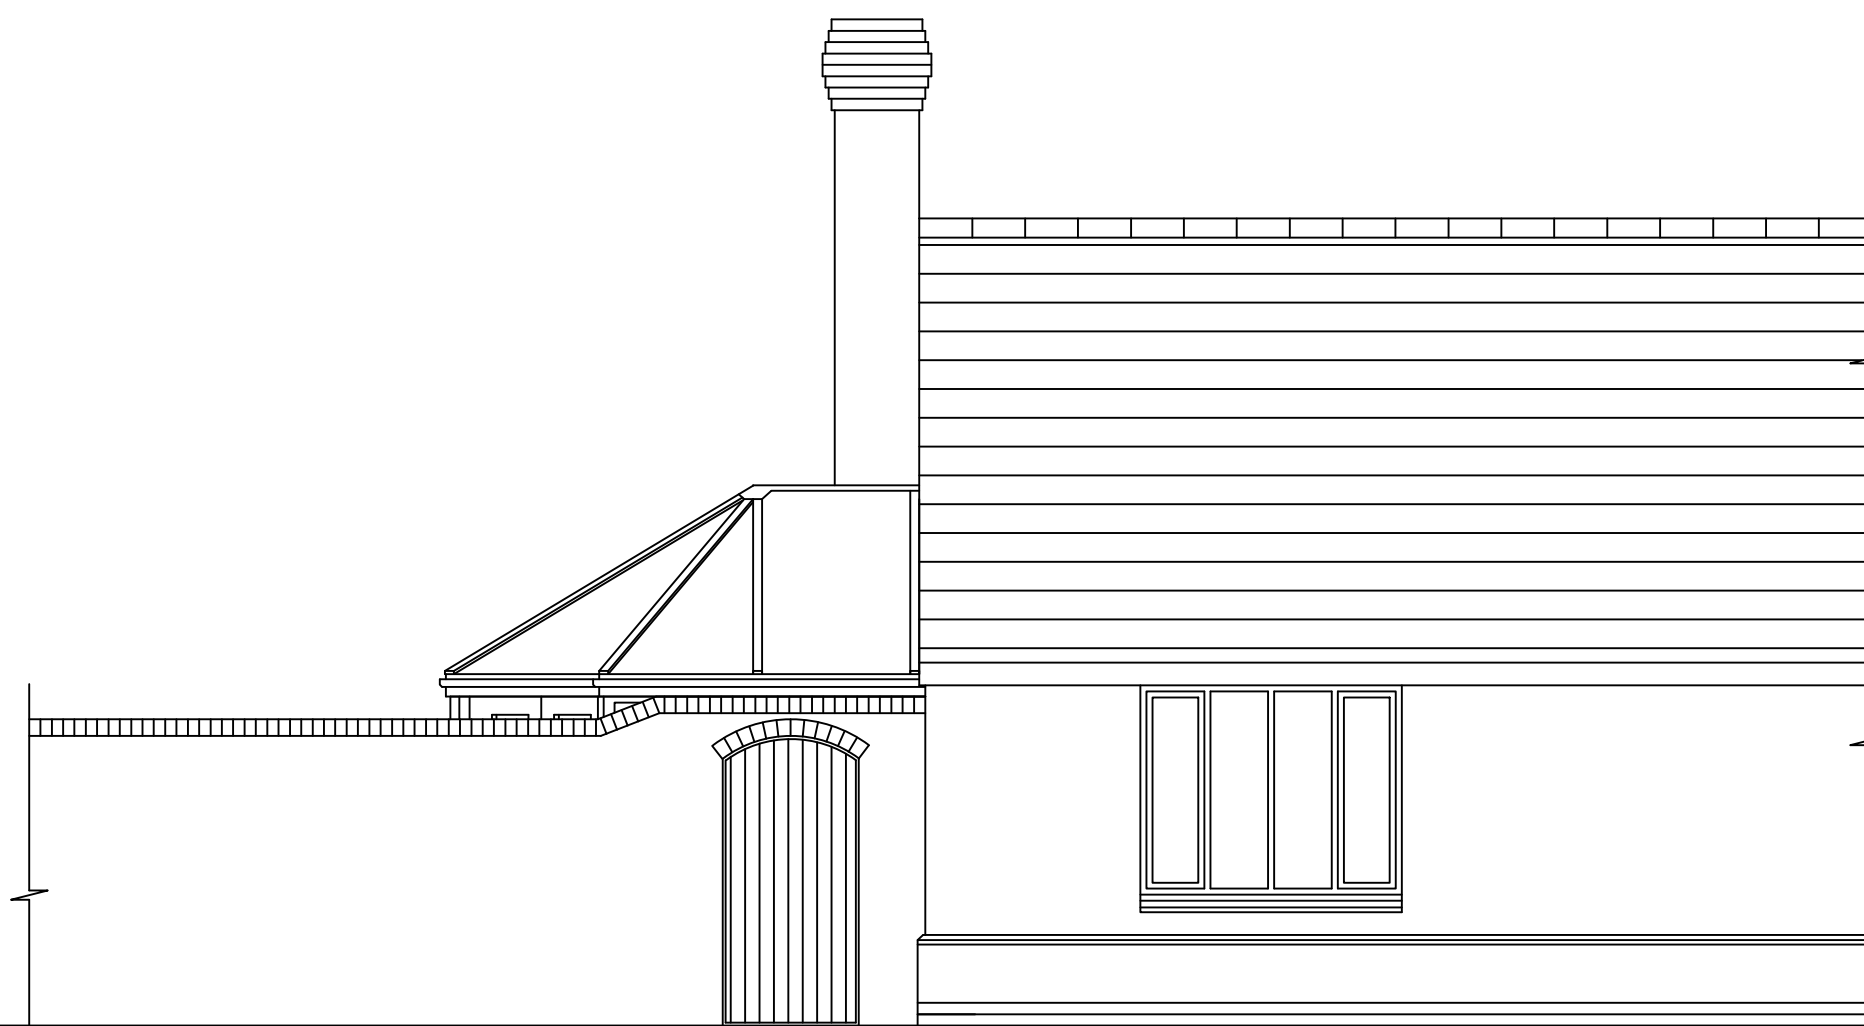

Existing Front Elevation
Scale 1:50

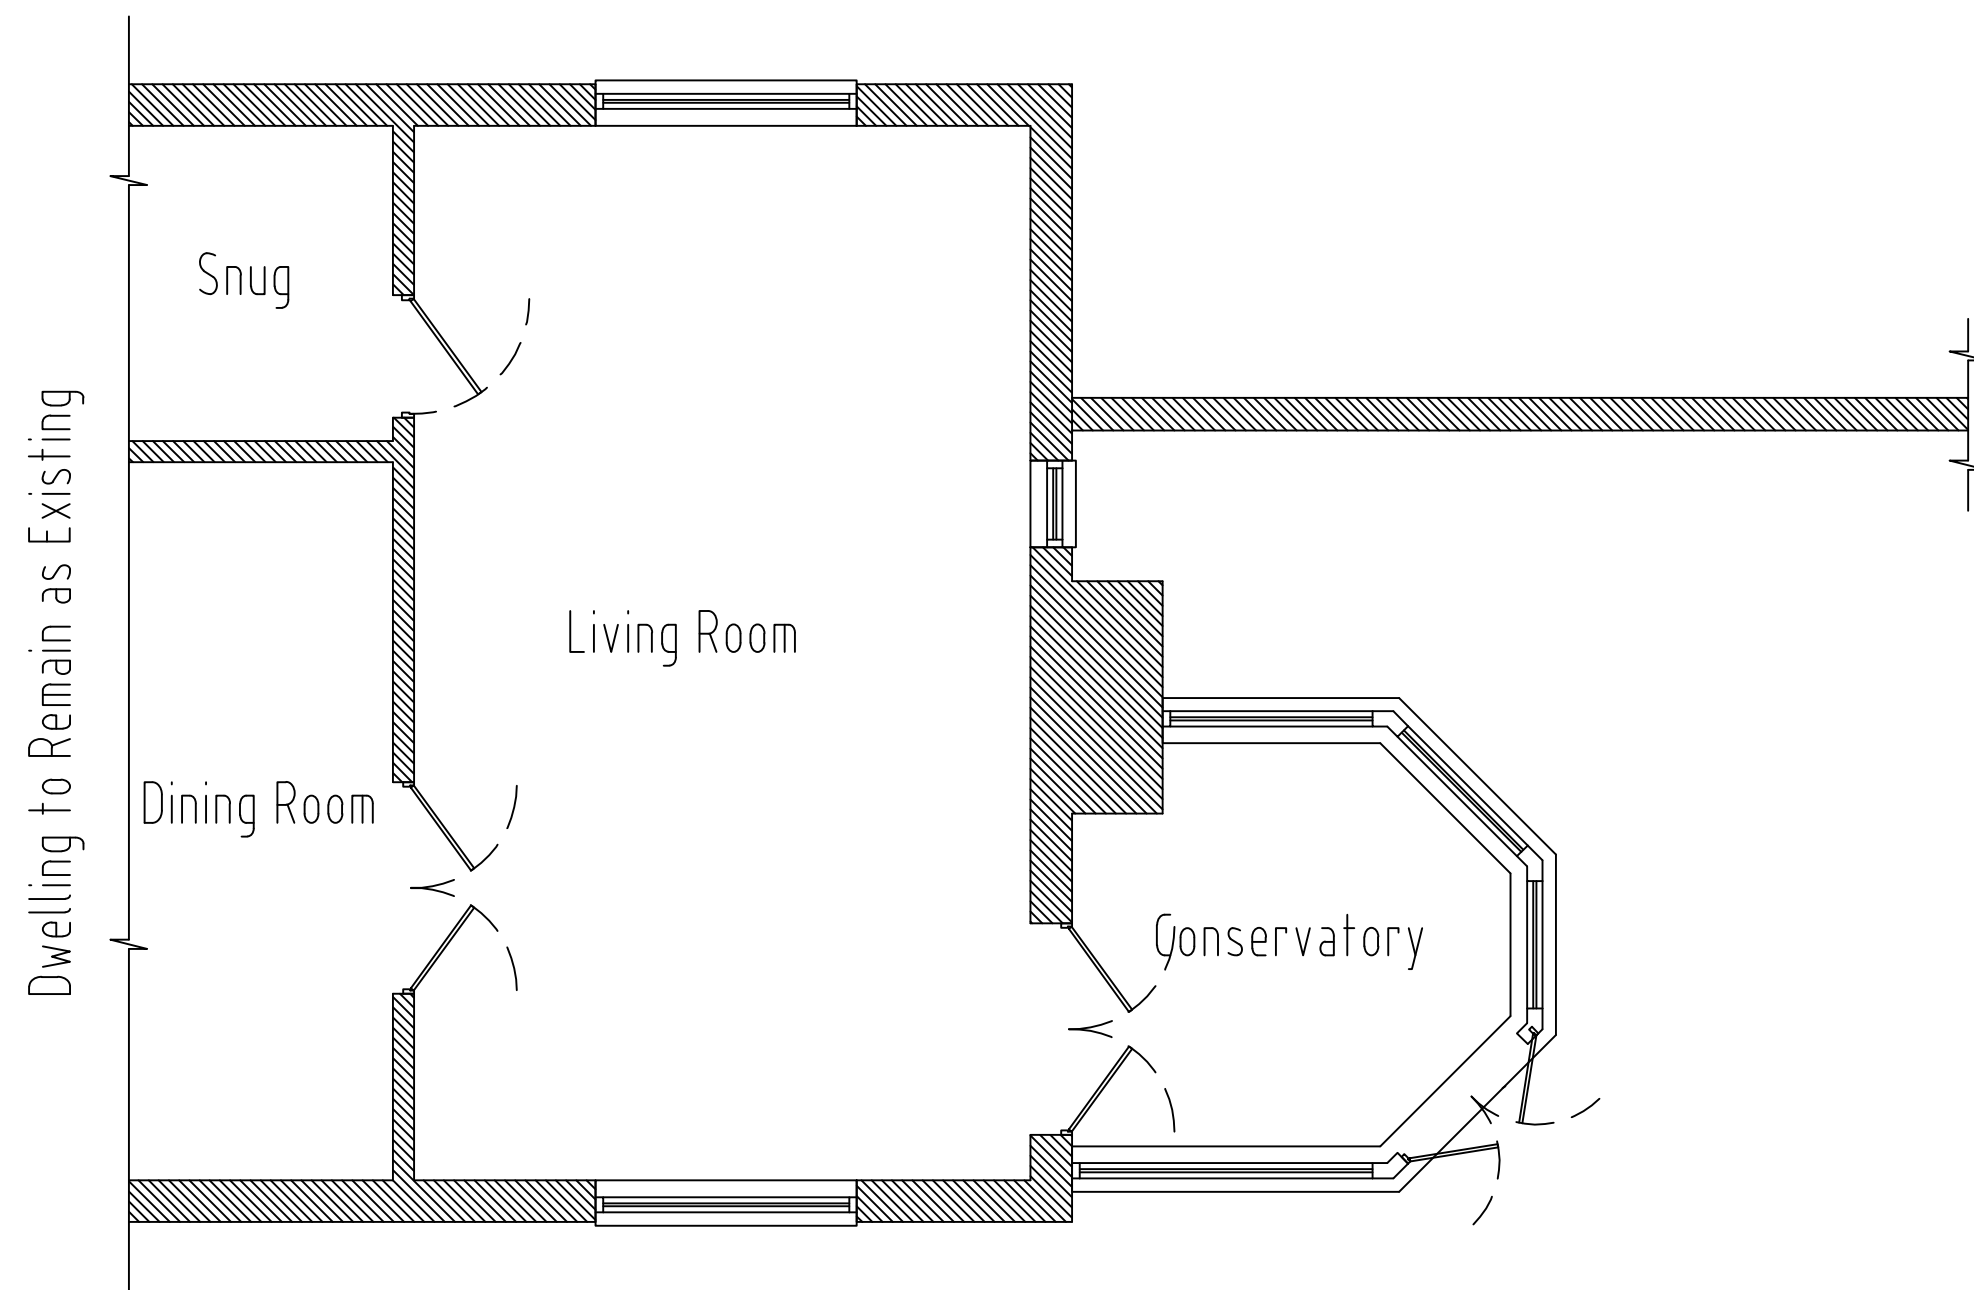

Existing Ground Floor Plan
Scale 1:50

