




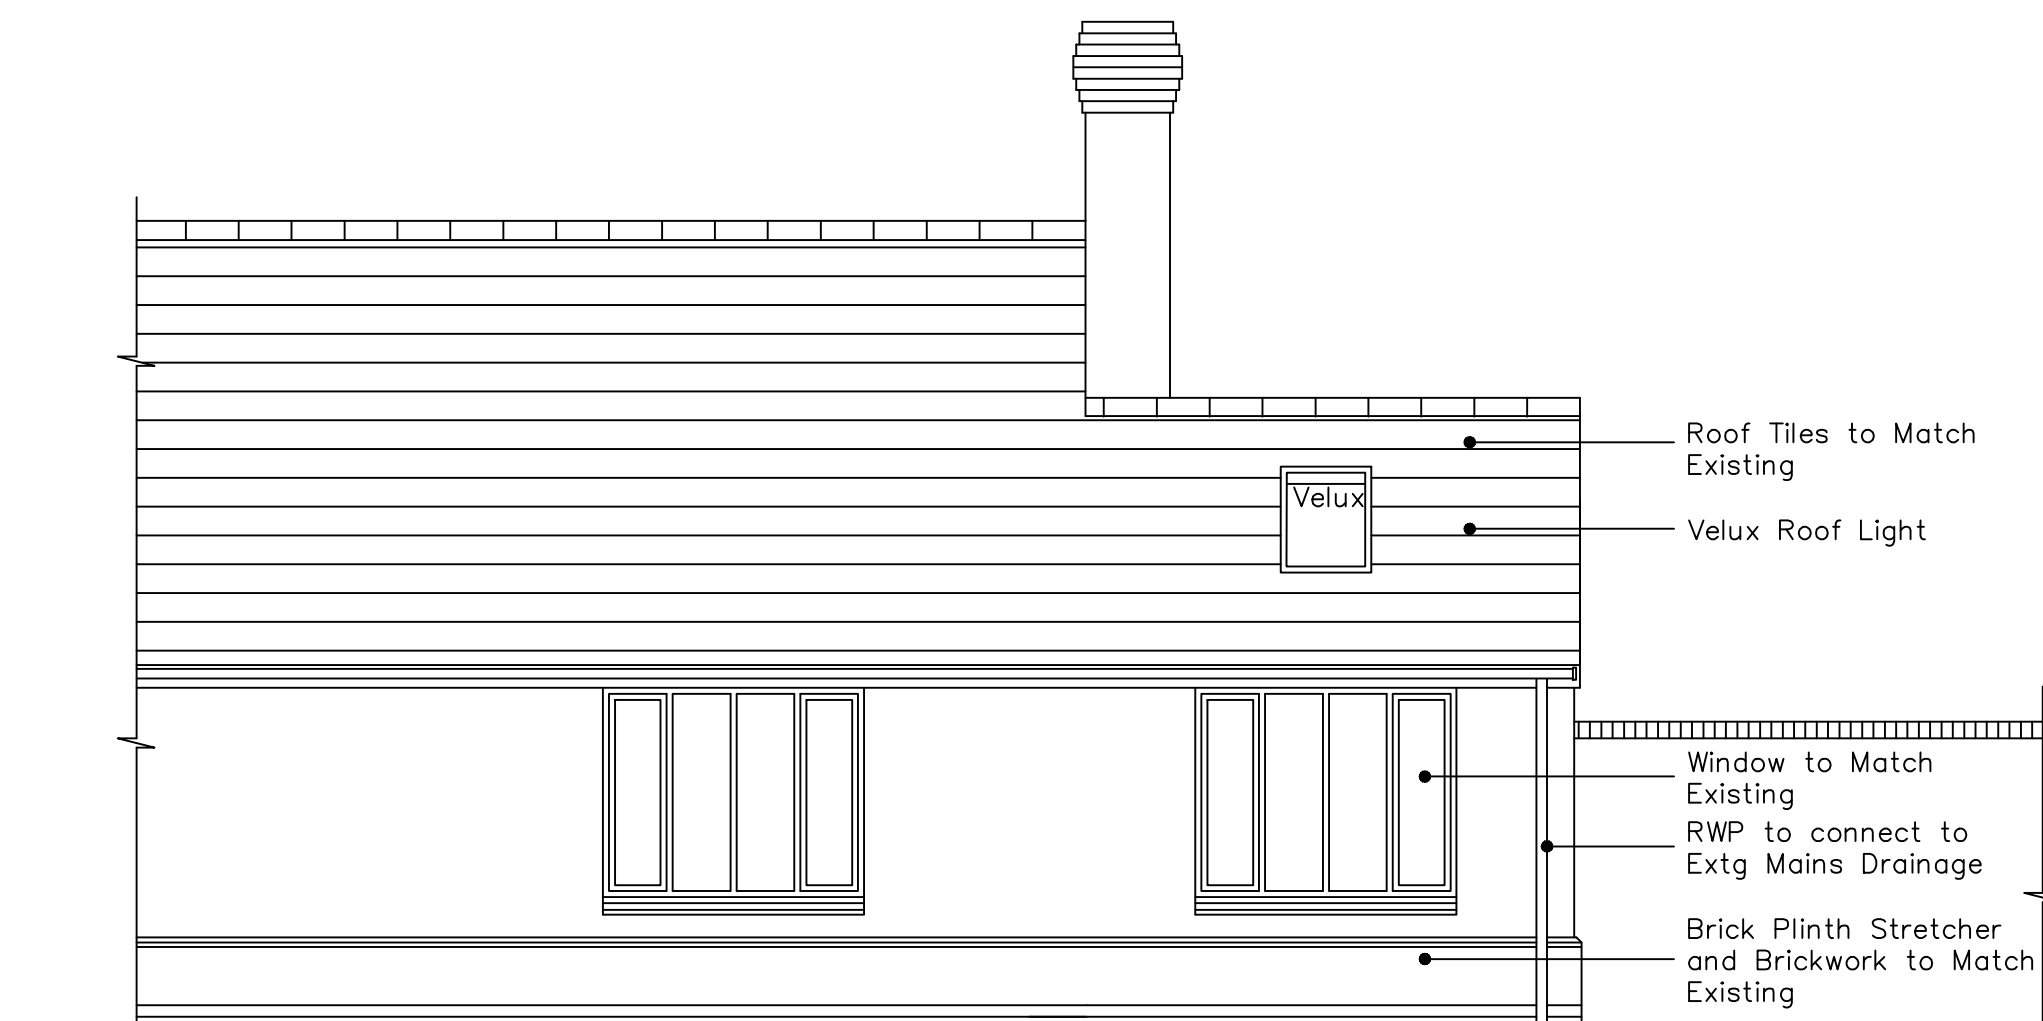


Proposed Rear Elevation
Scale 1:50

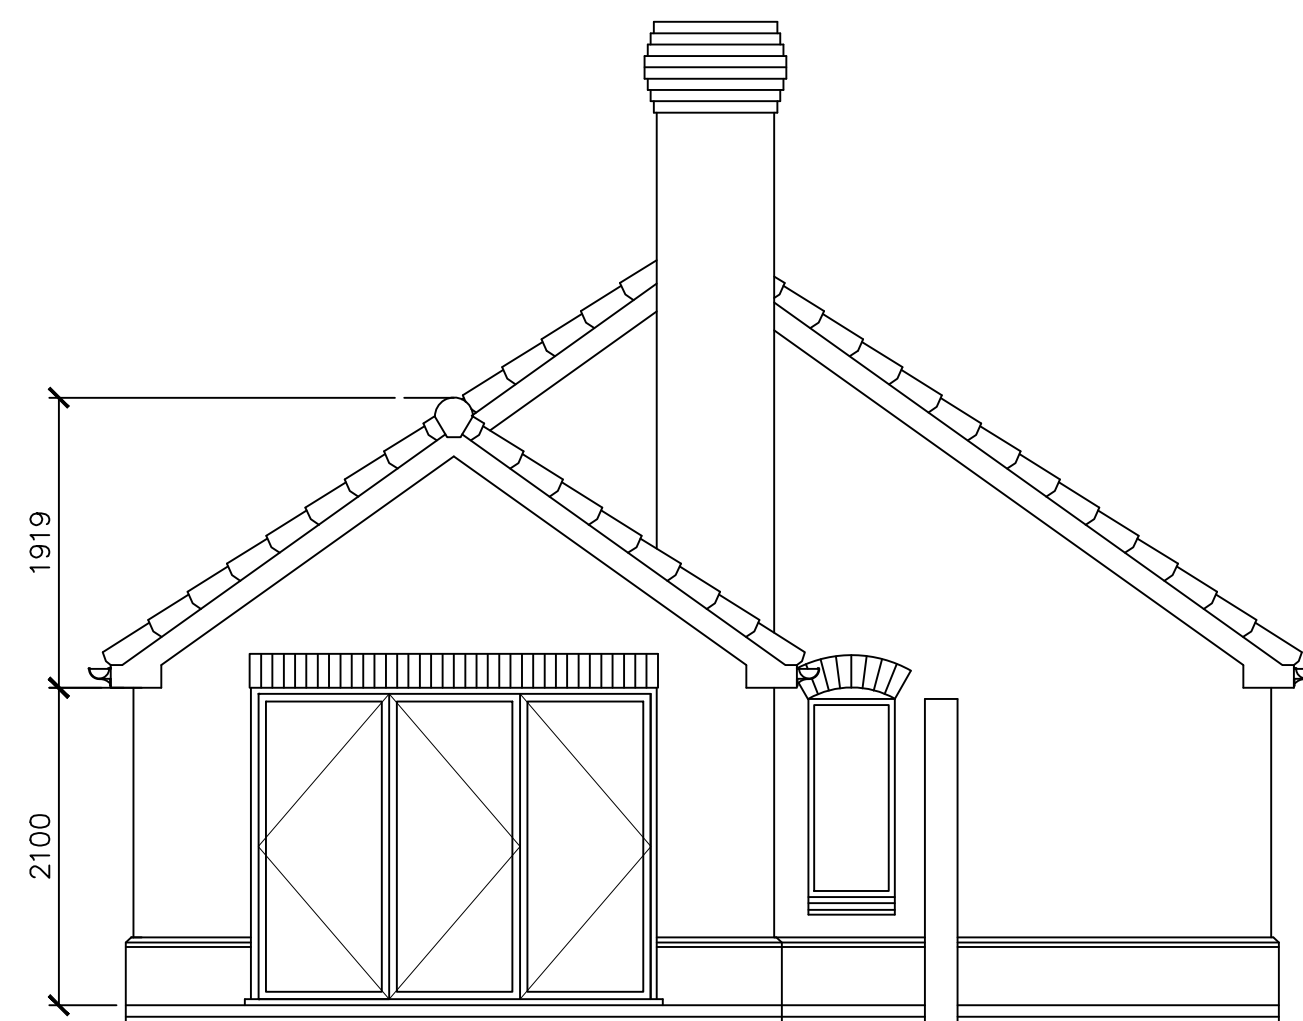


Proposed Gable Elevation
Scale 1:50

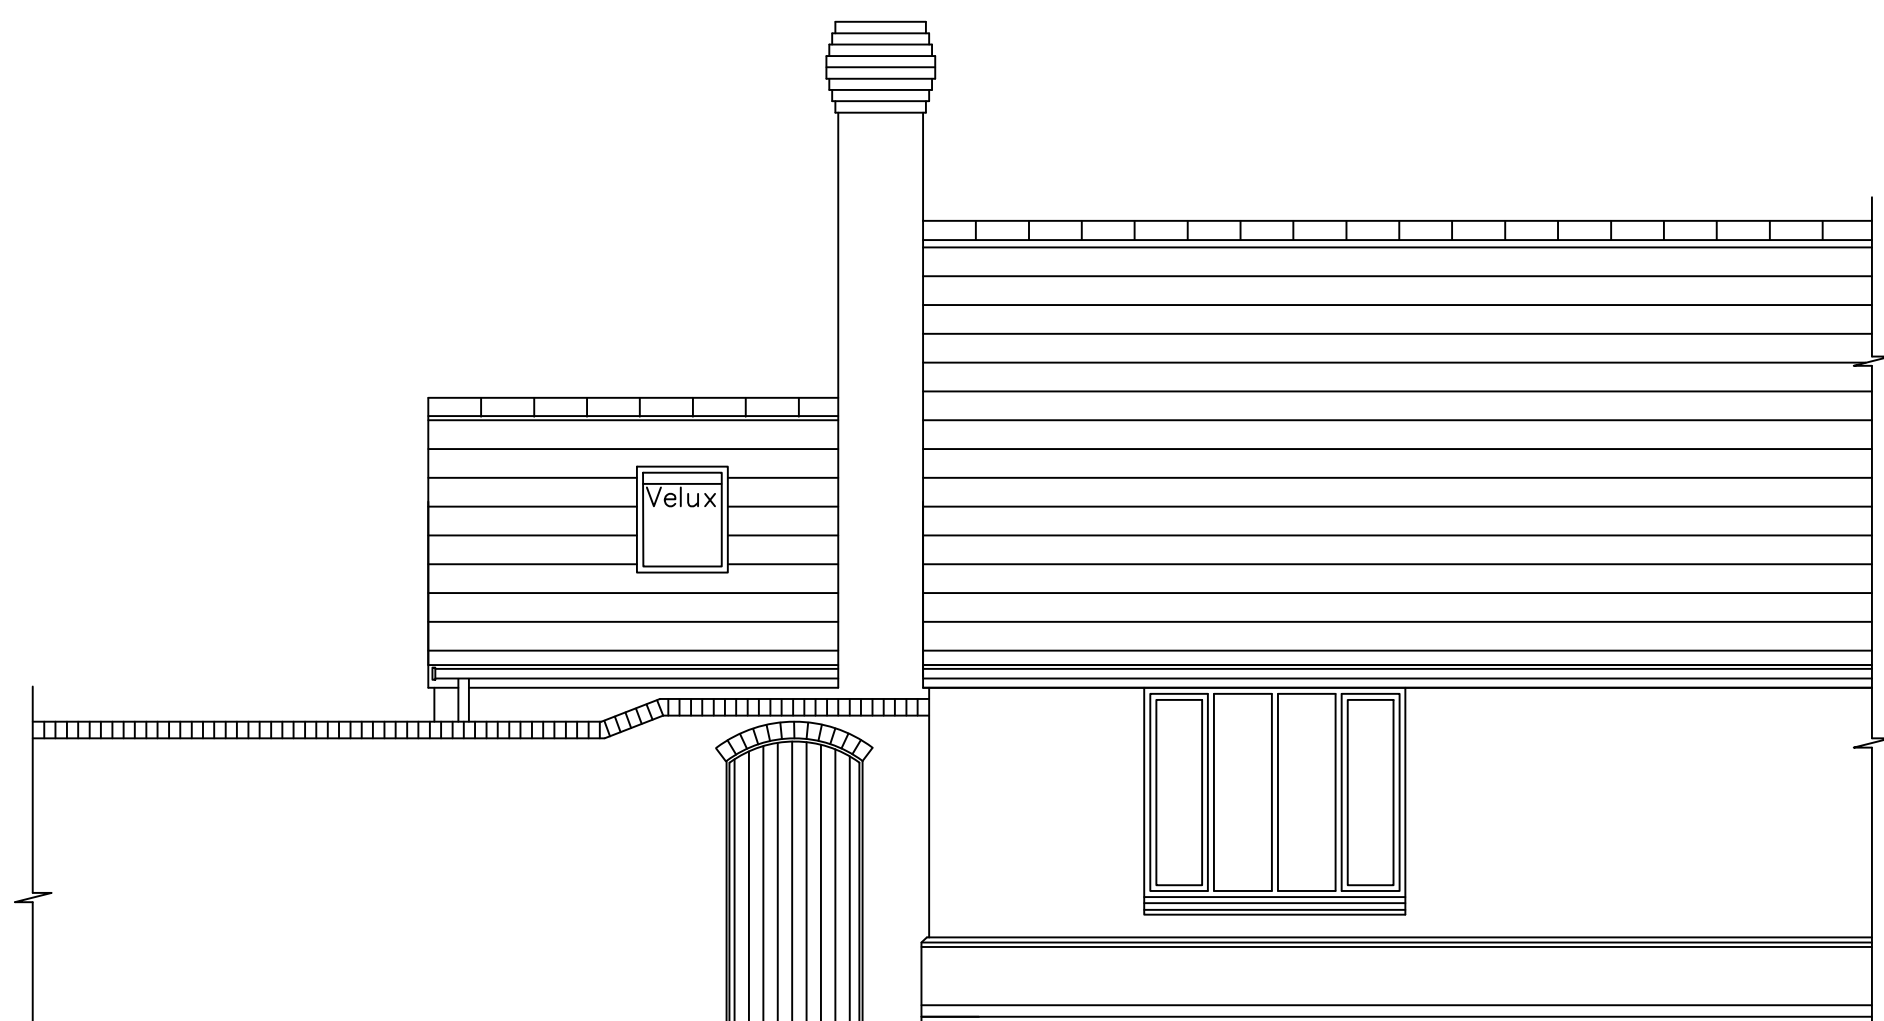

Proposed Front Elevation
Scale 1:50

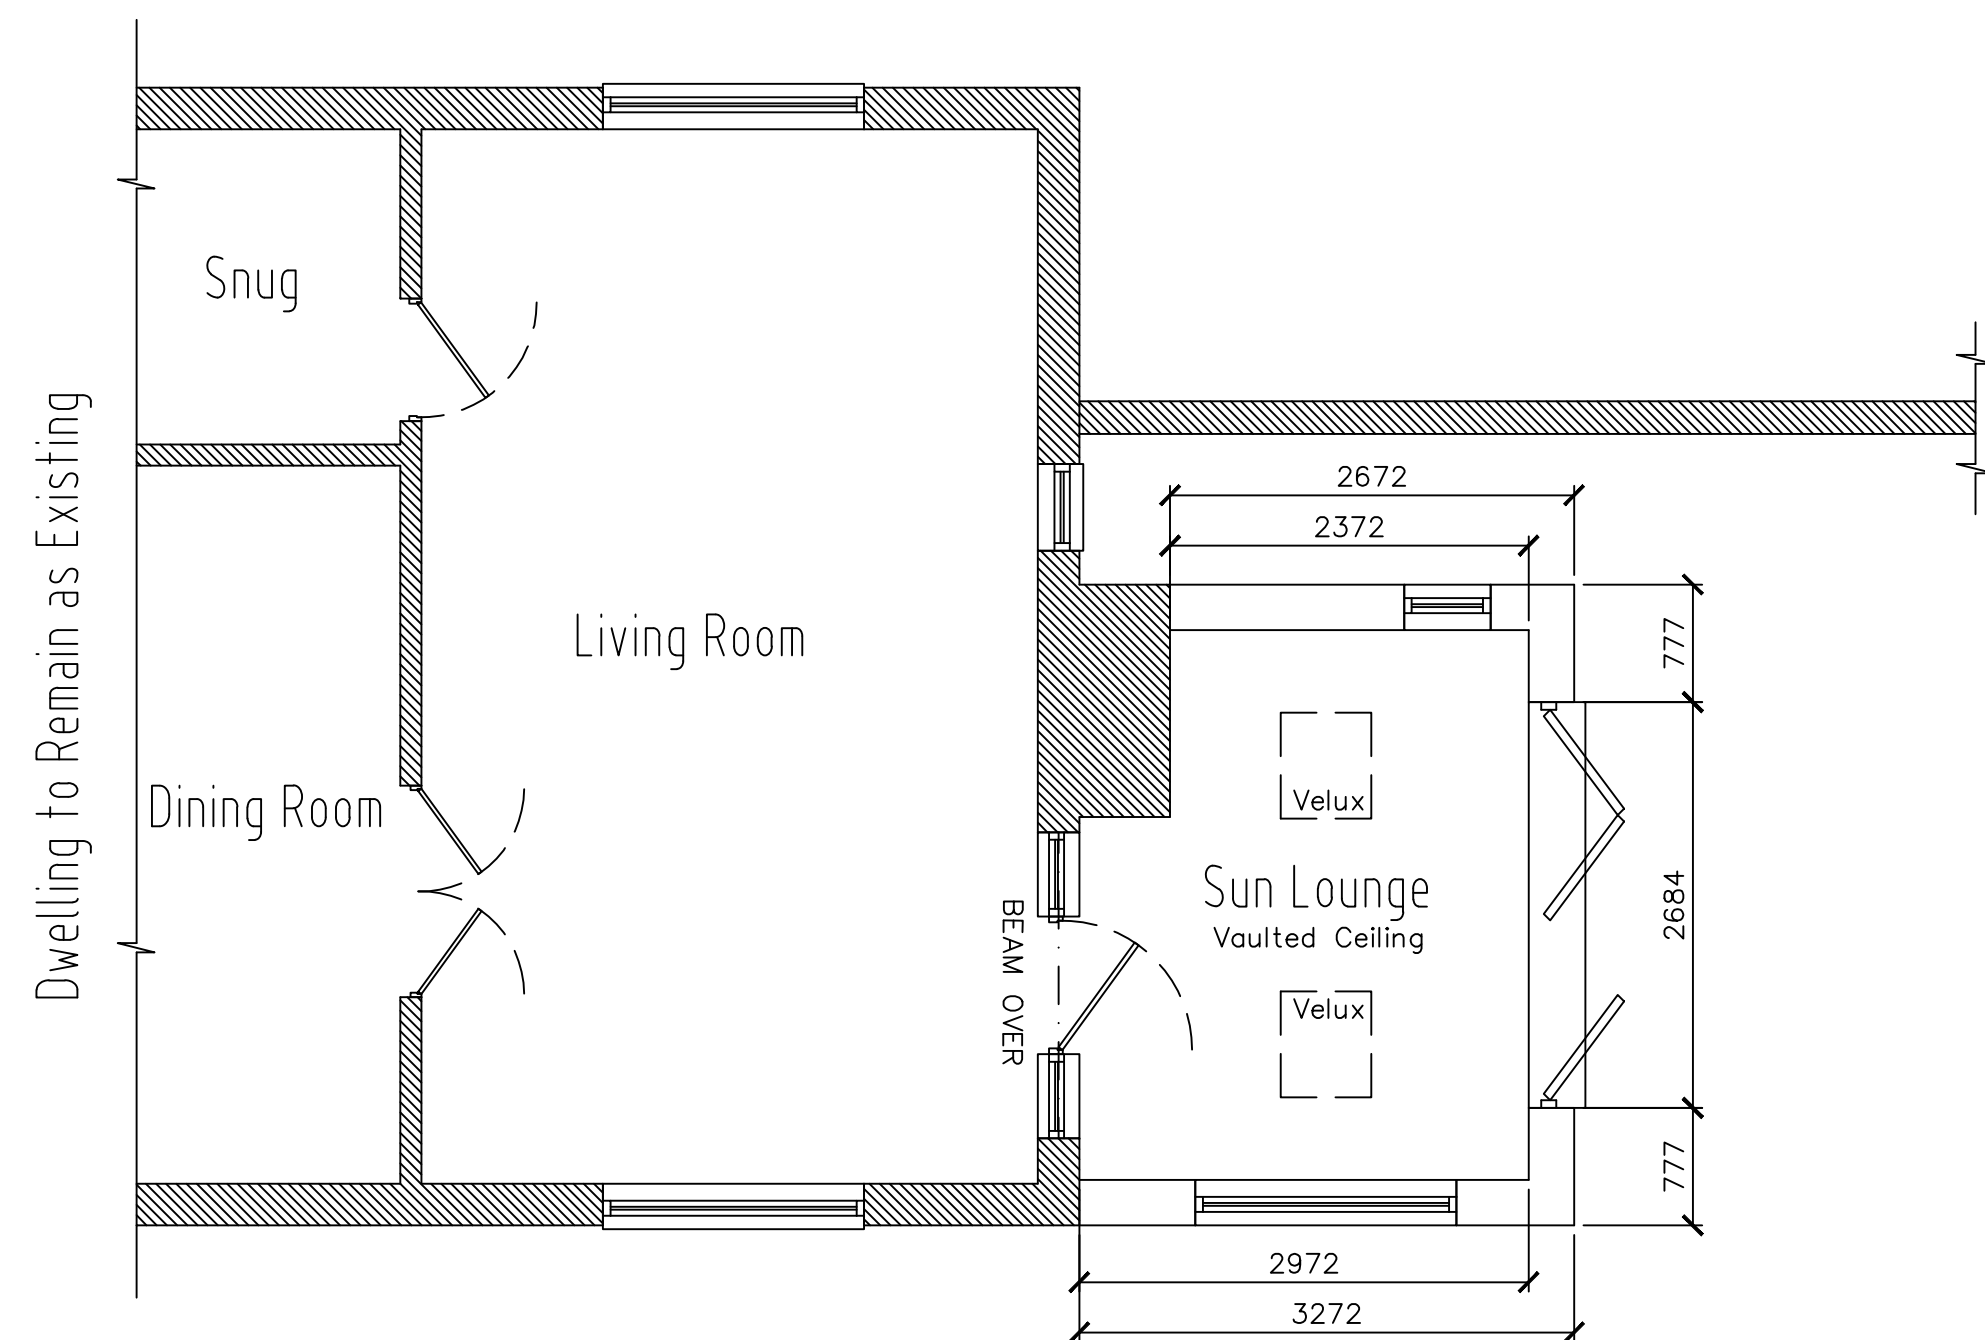

Proposed Ground Floor Plan
Scale 1:50

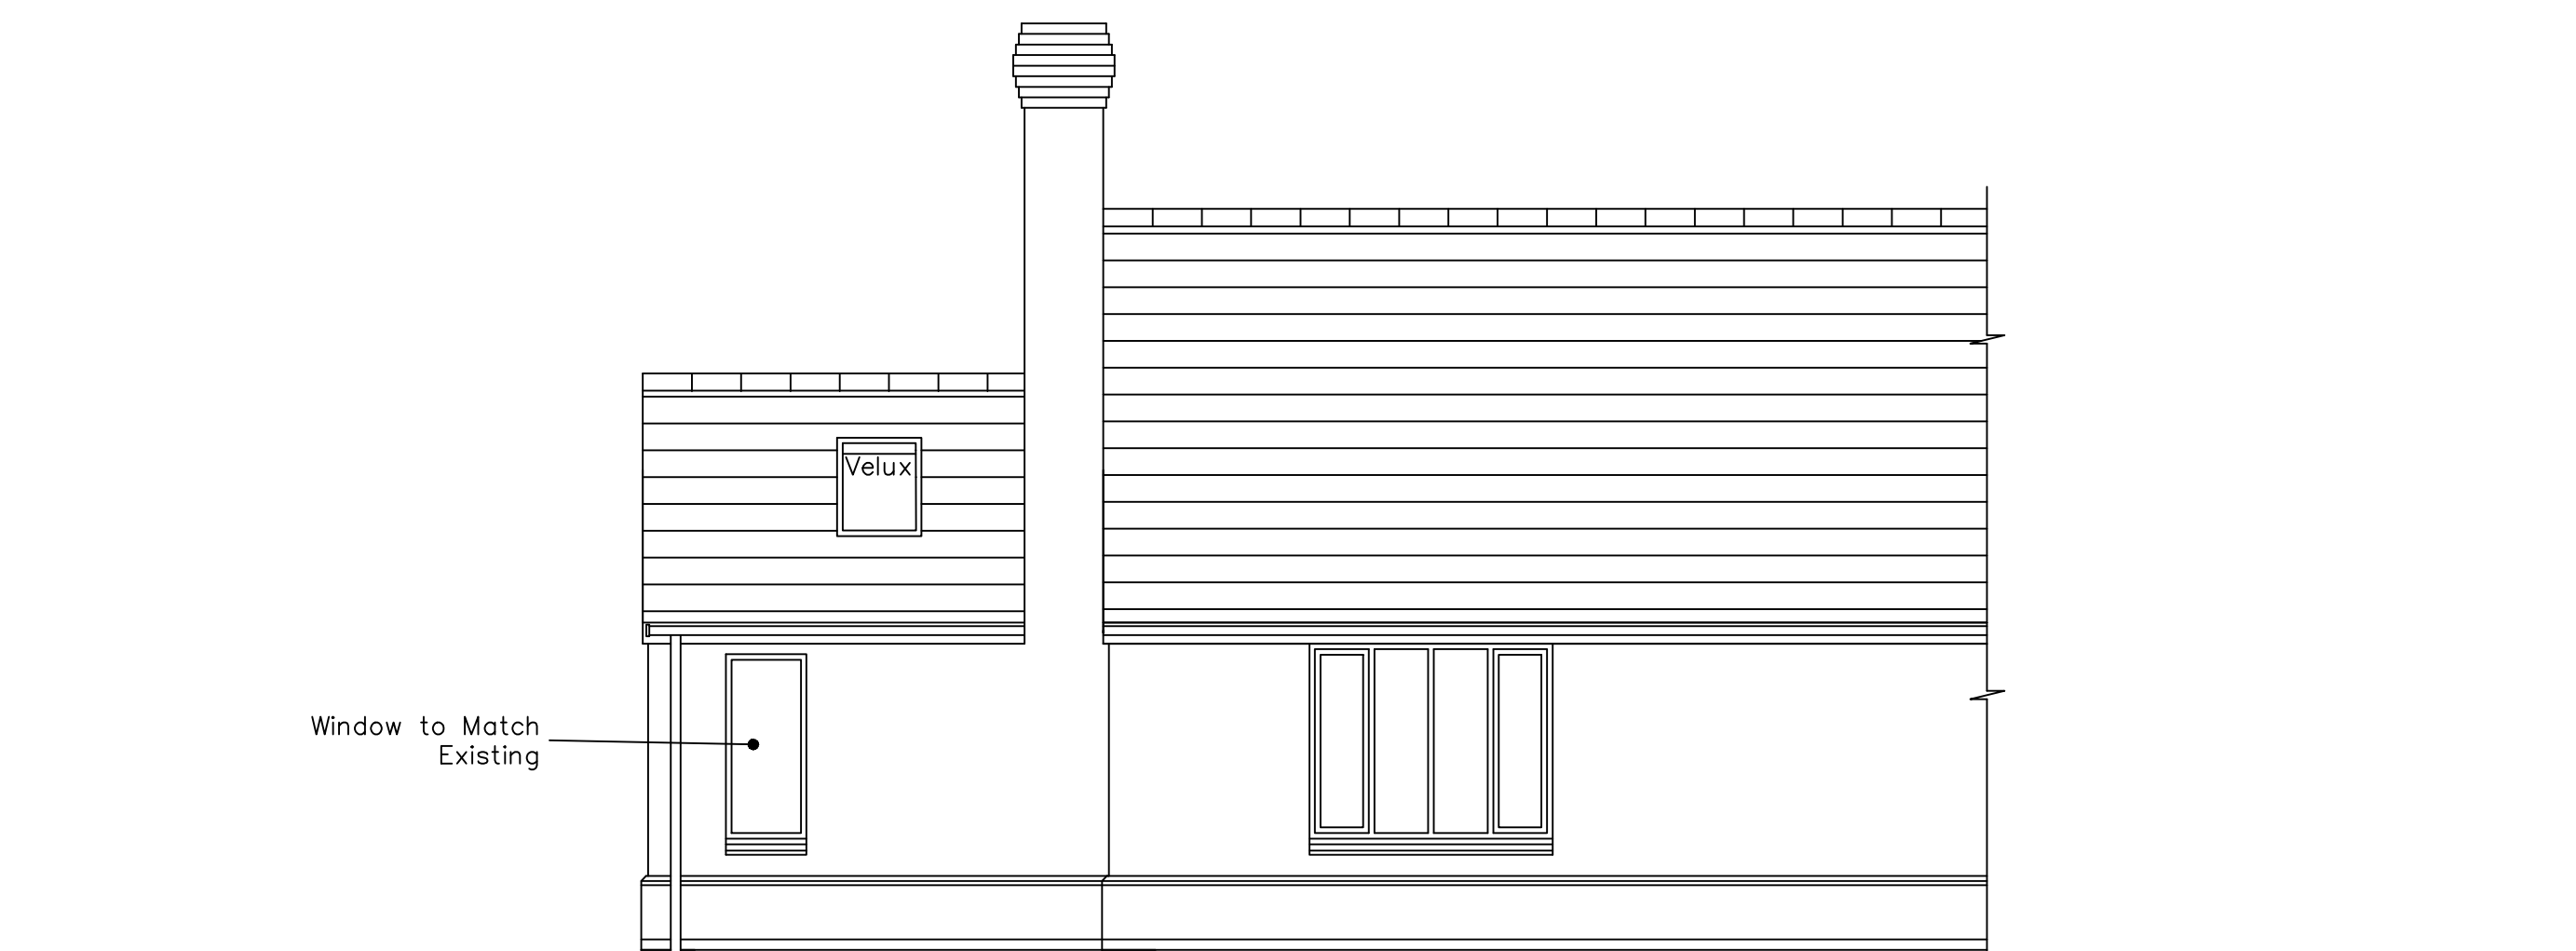

Proposed Front Elevation - Boundary wall Omitted
Scale 1:50

