



Front Elevation




Side Elevation



Rear Elevation



Side Elevation

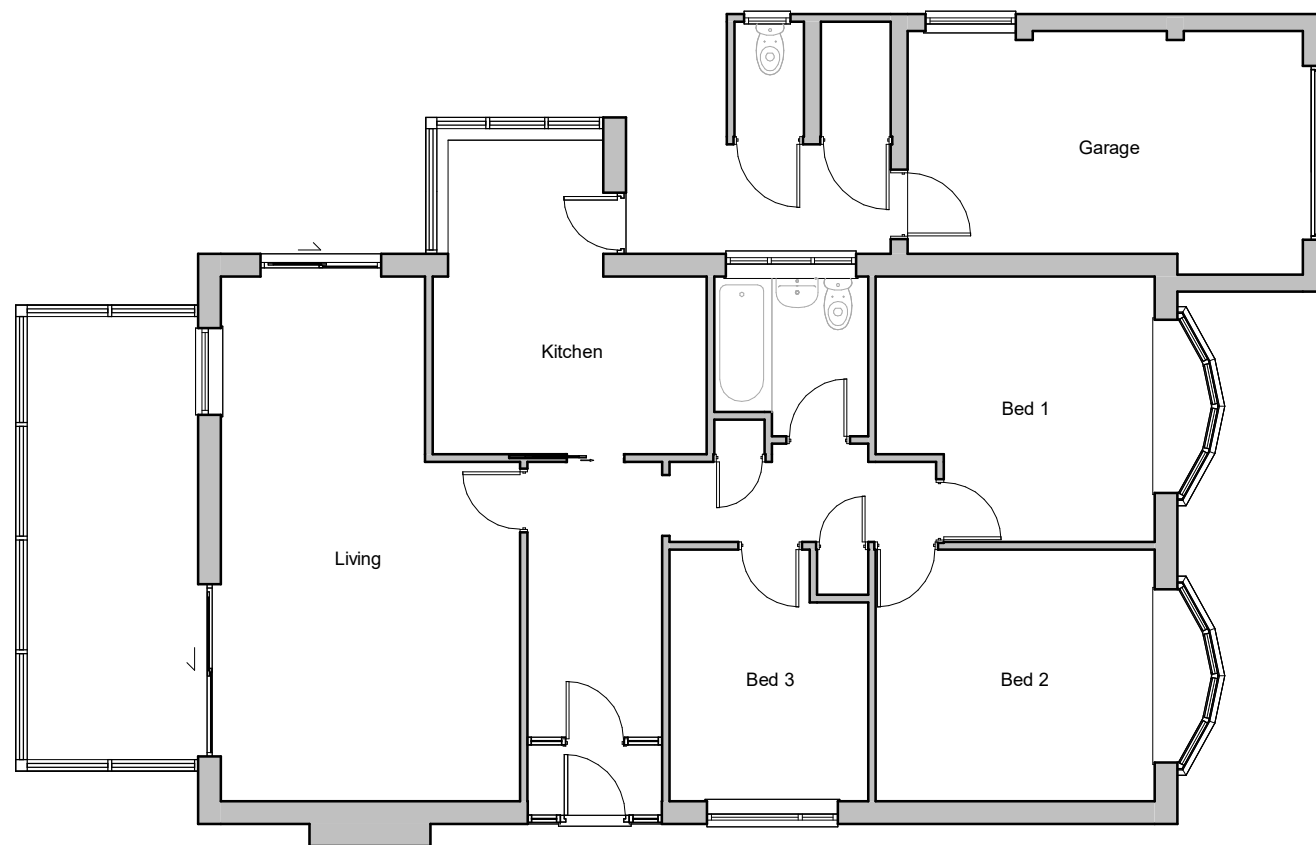

Ground Floor Plan



Client Robinson			
Project 13 Island Close Hinckley LE10 1LN	Scale 1:100	Sheet A3	Job No. 26/59
	Date June 2026		
Drawing As Existing	Author MO	Checked by ZLM	Drawing No. 00
THE COPYRIGHT OF THIS DRAWING IS VESTED IN HAYWARD ARCHITECTS LTD. REPRODUCTION IN ANY FORM, EITHER IN WHOLE OR IN PART IS FORBIDDEN WITHOUT THE PRIOR WRITTEN PERMISSION OF THE COPYRIGHT HOLDER. DO NOT SCALE FROM DRAWING AND ONLY FIGURED DIMENSIONS ARE TO BE USED			

HAYWARD
40 years
1986 - 2026
architects

19 Station Road
Hinckley
Leicestershire
LE10 1AW

Tel: 01455 635 665
www.haywardarchitects.co.uk

Drawing Status
Survey