



Front Elevation




Side Elevation



Rear Elevation



Side Elevation

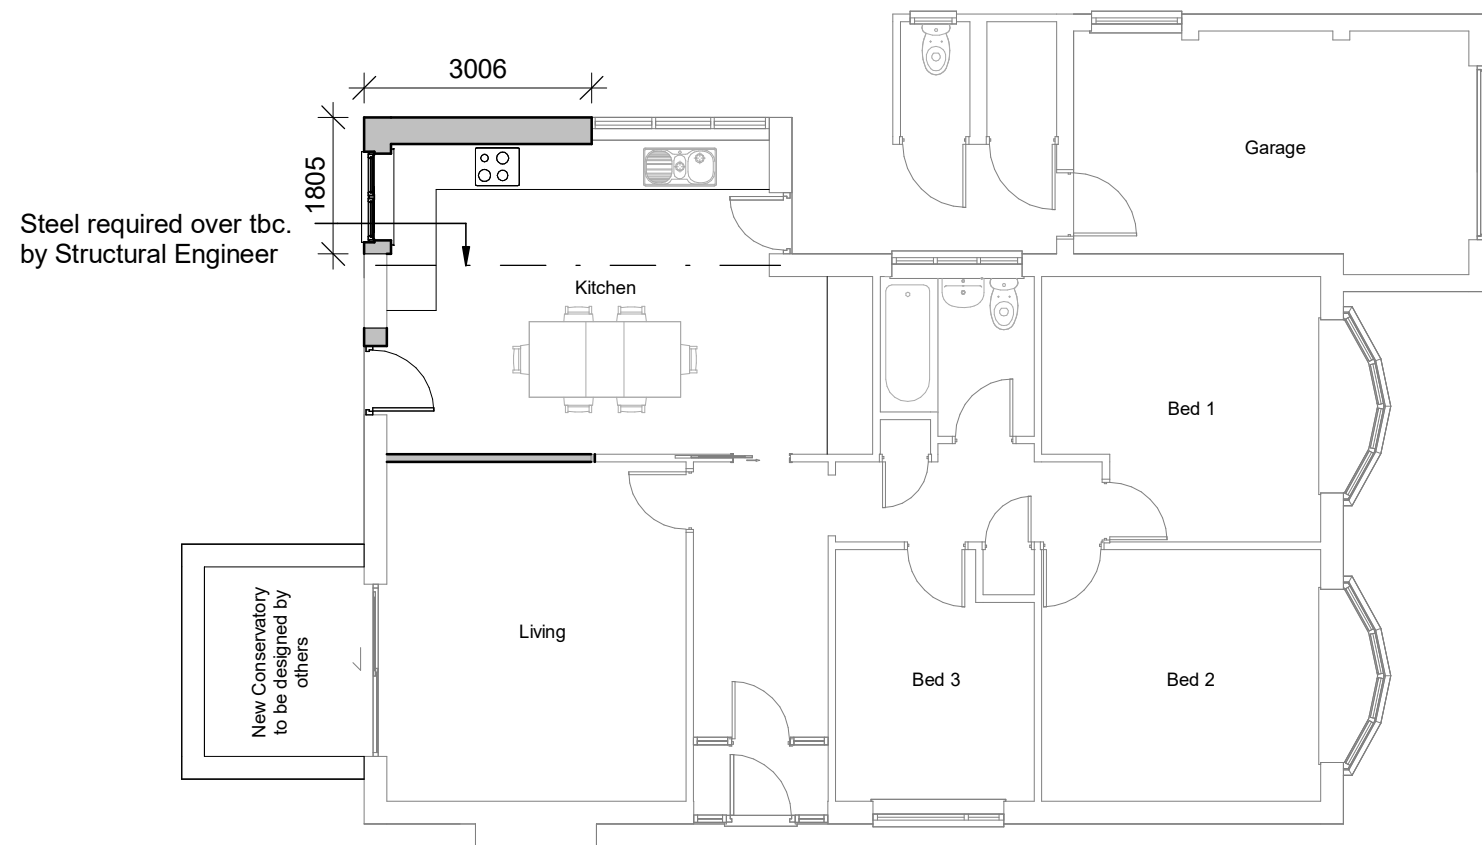

Ground Floor Plan



Client

Robinson

Project

13 Island Close
Hinckley
LE10 1LN

Scale

1:100

Sheet

A3

Date

June 2026

Drawing

Scheme 1

Author

MO

Checked by

ZLM

Job No.

26/59

Drawing No.

01

HAYWARD

40 years
1986 - 2026

architects

19 Station Road
Hinckley
Leicestershire
LE10 1AW

Tel: 01455 635 665

www.haywardarchitects.co.uk

THE COPYRIGHT OF THIS DRAWING IS VESTED IN HAYWARD ARCHITECTS LTD.
REPRODUCTION IN ANY FORM, EITHER IN WHOLE OR IN PART IS FORBIDDEN WITHOUT THE PRIOR WRITTEN PERMISSION
OF THE COPYRIGHT HOLDER. DO NOT SCALE FROM DRAWING AND ONLY FIGURED DIMENSIONS ARE TO BE USED

Drawing Status

Scheme

HAYWARD
40 years
1986 - 2026
architects