




Timber Doors & Windows.

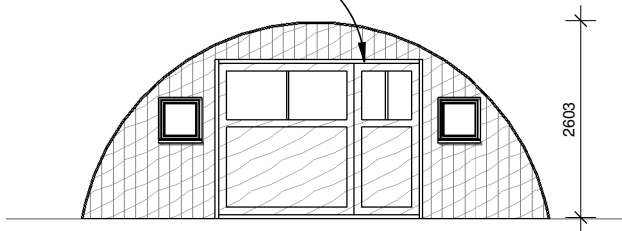


Front Elevation

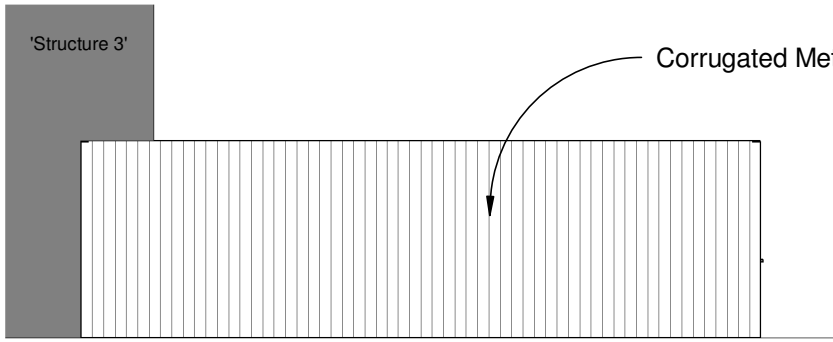


Side Elevation 1

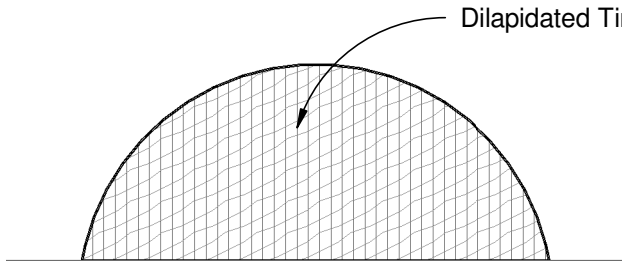

Rear Elevation

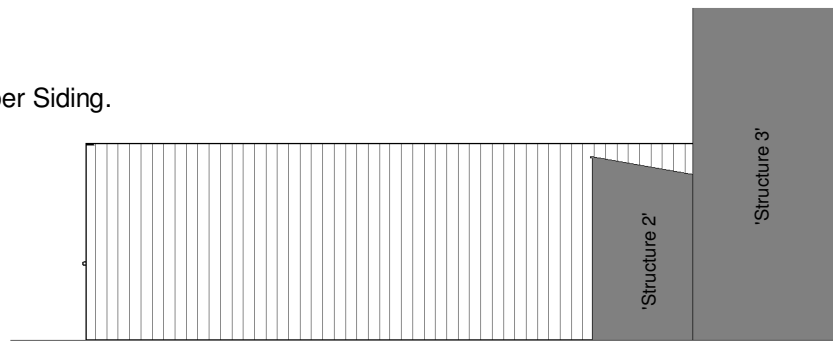

Side Elevation 2

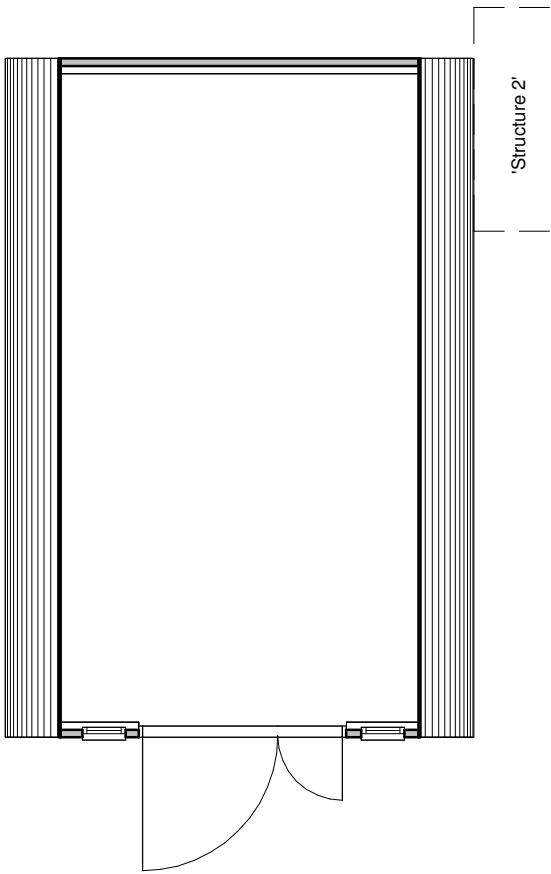

Ground Floor Plan



Client Knapp				HAYWARD architects	
Project Barn Conversion Lutterworth Road Burbage	Scale 1:100	Sheet A4	Job No. 25/125	19 Station Road Hinckley Leicestershire LE10 1AW	Tel: 01455 635 665 www.haywardarchitects.co.uk
	Date Feb 2026	Drawing No. 03			
Drawing Structure 1 - As Existing	Author MS	Checked by JET	Drawing Status Planning		
THE COPYRIGHT OF THIS DRAWING IS VESTED IN HAYWARD ARCHITECTS LTD. REPRODUCTION IN ANY FORM, EITHER IN WHOLE OR IN PART IS FORBIDDEN WITHOUT THE PRIOR WRITTEN PERMISSION OF THE COPYRIGHT HOLDER. DO NOT SCALE FROM DRAWING AND ONLY FIGURED DIMENSIONS ARE TO BE USED					