

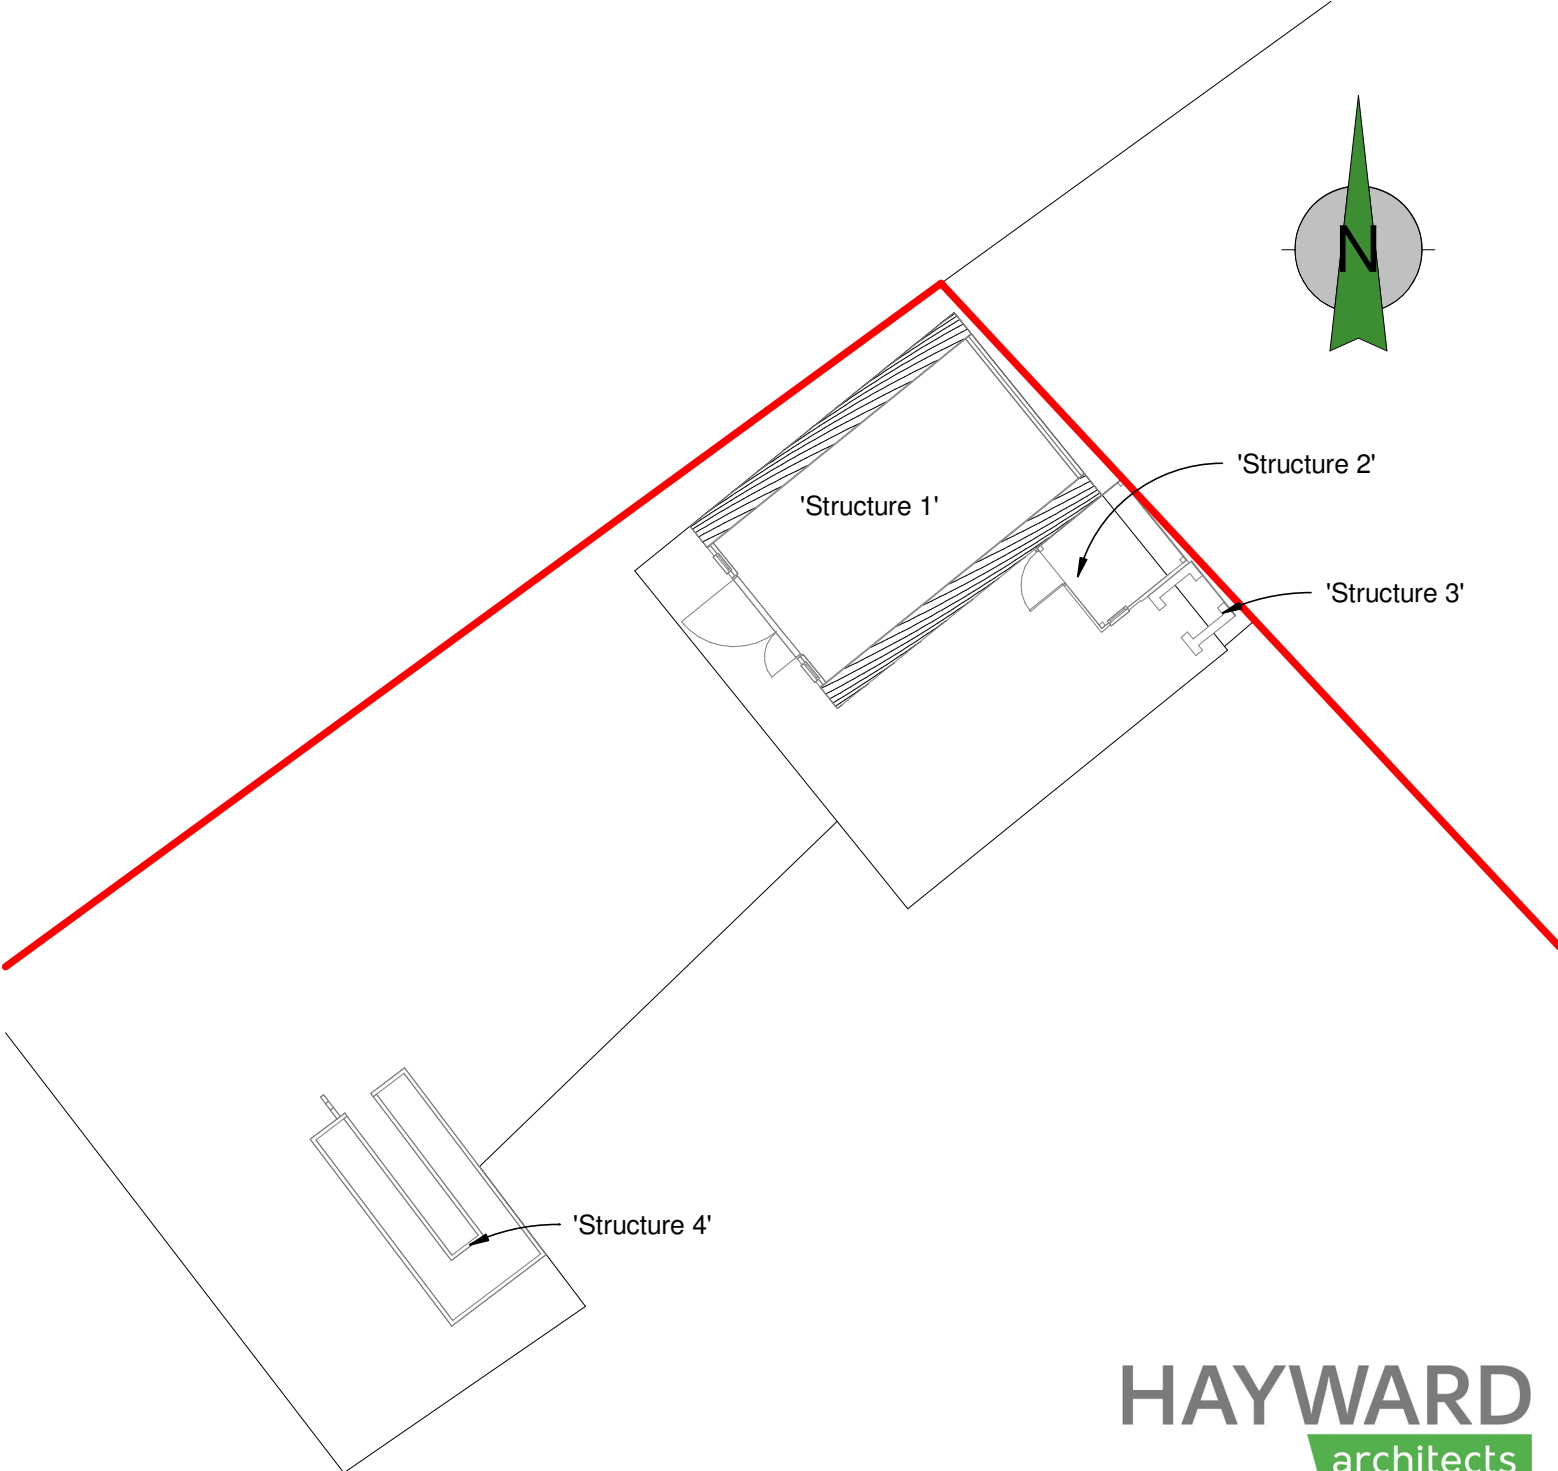


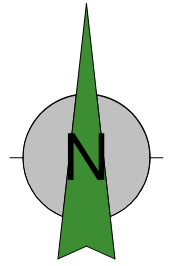

Site Plan
1:200

 

HAYWARD
architects

19 Station Road
Hinckley
Leicestershire
LE10 1AW
Tel: 01455 635 665
www.haywardarchitects.co.uk

Client		
Knapp		
Project		
Barn Conversion Lutterworth Road Burbage		
Drawing		
Site Plan - As Existing		
Scale		Sheet
1:200		A4
Date	Author	Checked by
Feb 2026	MS	JET
Job No.	Drawing No.	
25/125	07	
Drawing Status		
Planning		

THE COPYRIGHT OF THIS DRAWING IS VESTED IN HAYWARD ARCHITECTS LTD.
REPRODUCTION IN ANY FORM, EITHER IN WHOLE OR IN PART IS FORBIDDEN
WITHOUT THE PRIOR WRITTEN PERMISSION
OF THE COPYRIGHT HOLDER. DO NOT SCALE FROM DRAWING AND ONLY
FIGURED DIMENSIONS ARE TO BE USED