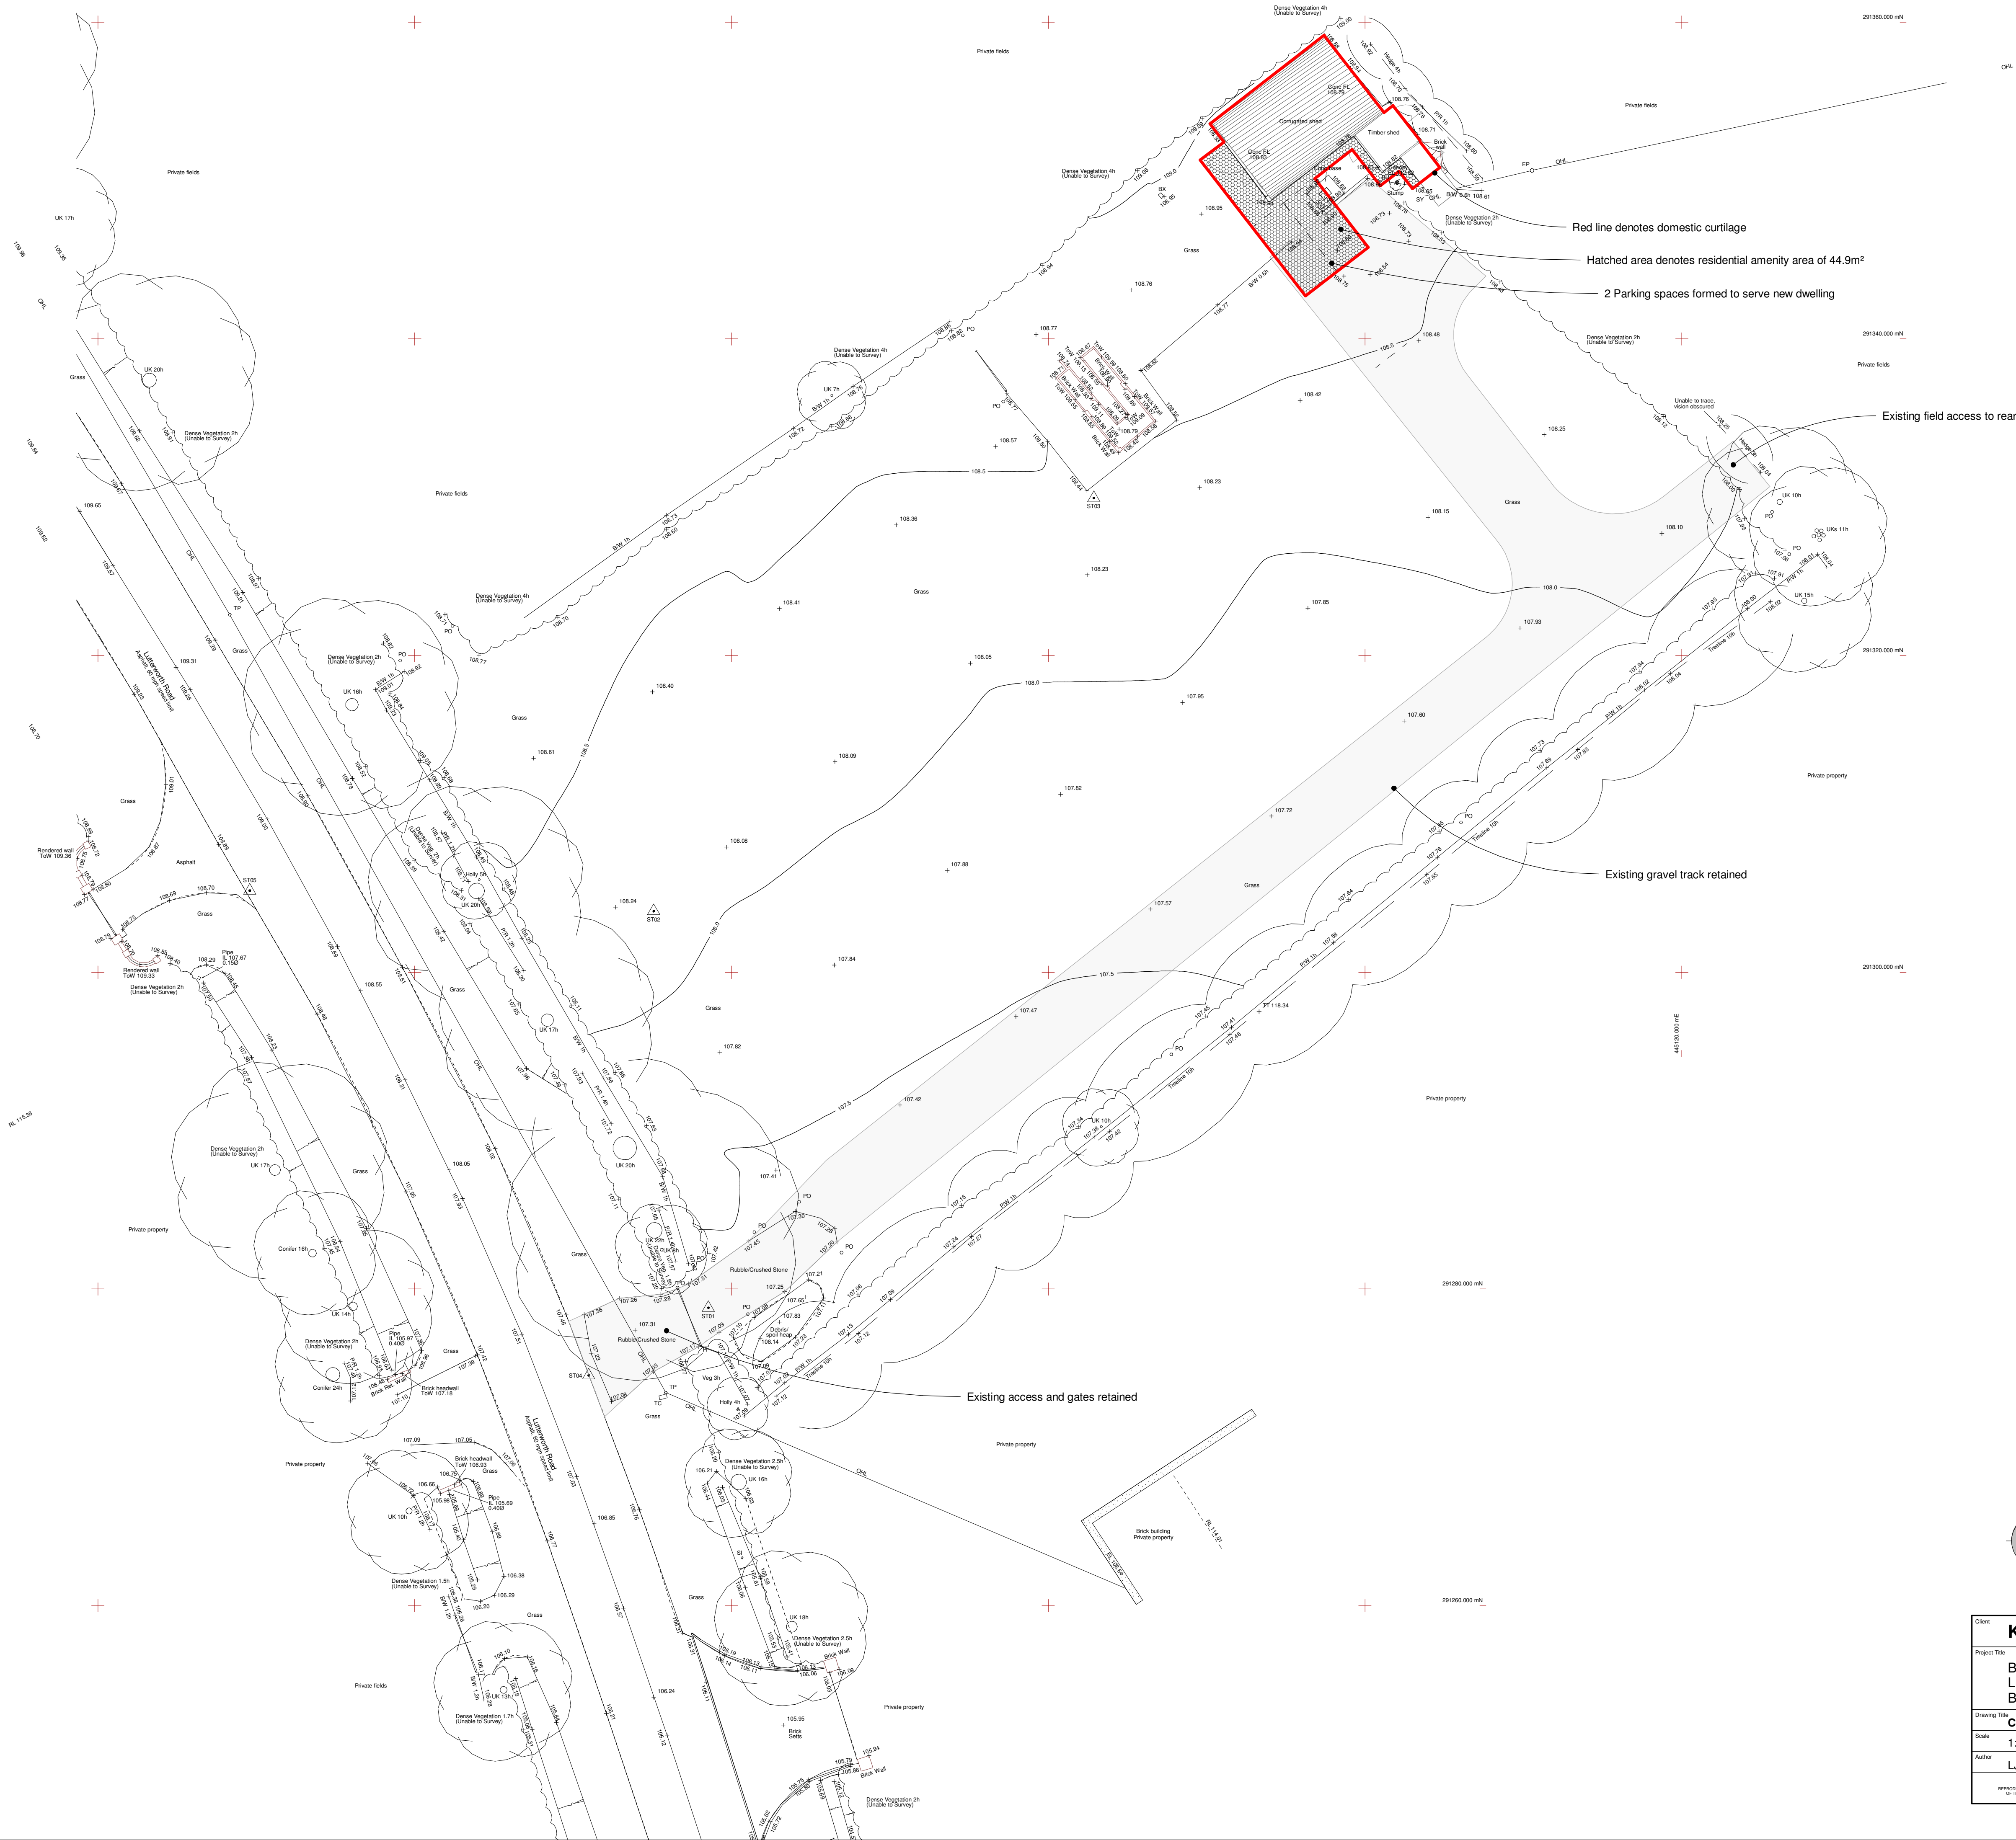


Client Knapp			HAYWARD 40 years 1986 - 2026 architects 19 Station Road Hinckley Leicestershire LE10 1AW Tel: 01455 635 665 www.haywardarchitects.co.uk	
Project Title Barn Conversion Lutterworth Road Burbage				
Drawing Title Class Q Site Plan				
Scale 1:200	Date May 26	Sheet A1	Job No. 25/125	Drawing No. 21
Author LJW	Checked by -		Status PLANNING	
THE COPYRIGHT OF THIS DRAWING IS BY FIRST HAYWARD ARCHITECTS LTD. REPRODUCTION IN ANY FORM, EITHER IN WHOLE OR IN PART, IS PROHIBITED WITHOUT THE WRITTEN PERMISSION OF THE COPYRIGHT HOLDERS. EXACT SCALE FROM DRAWING AND ONLY THE WRITTEN PERMISSION ARE TO BE USED.				