




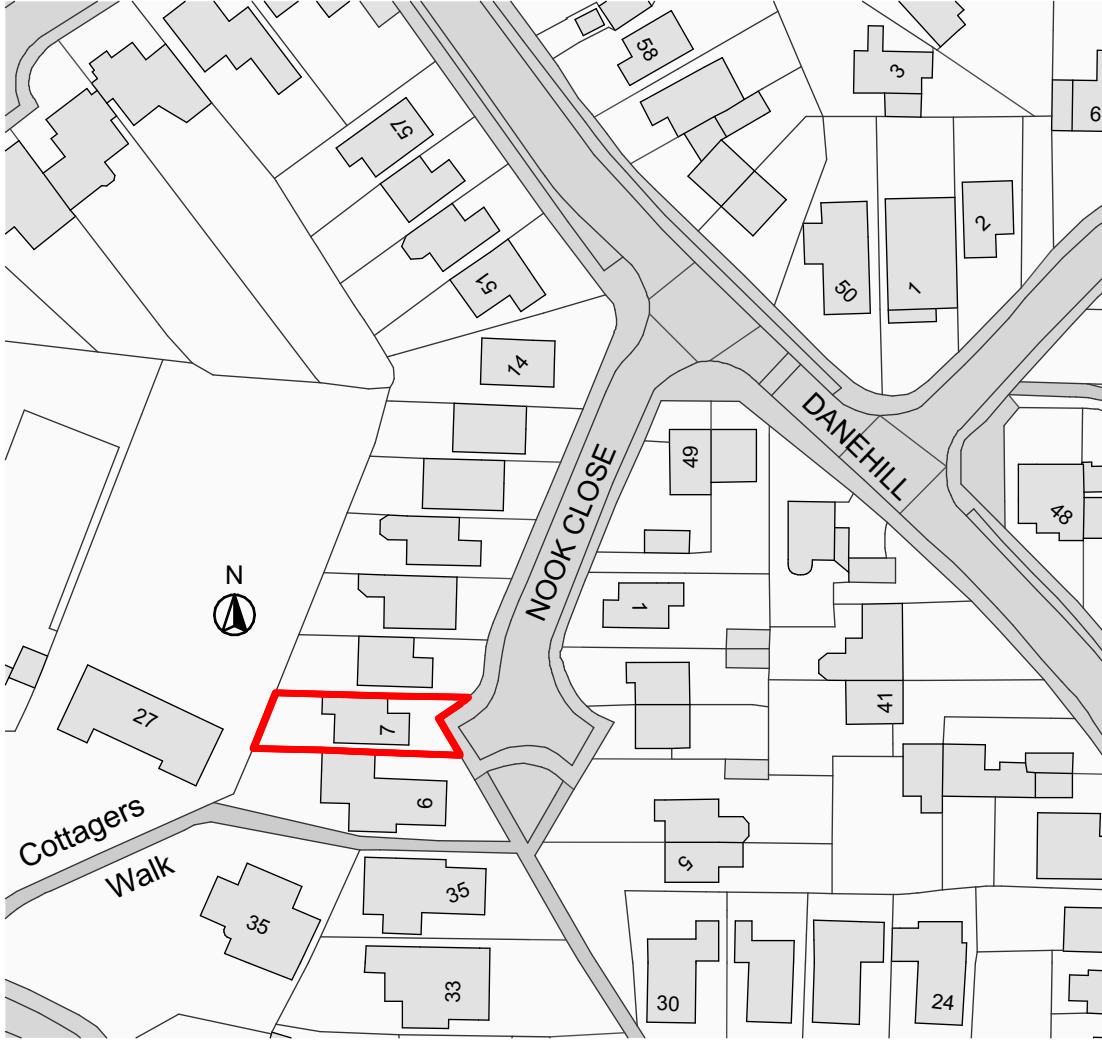

SITE LOCATION PLAN 1:1000

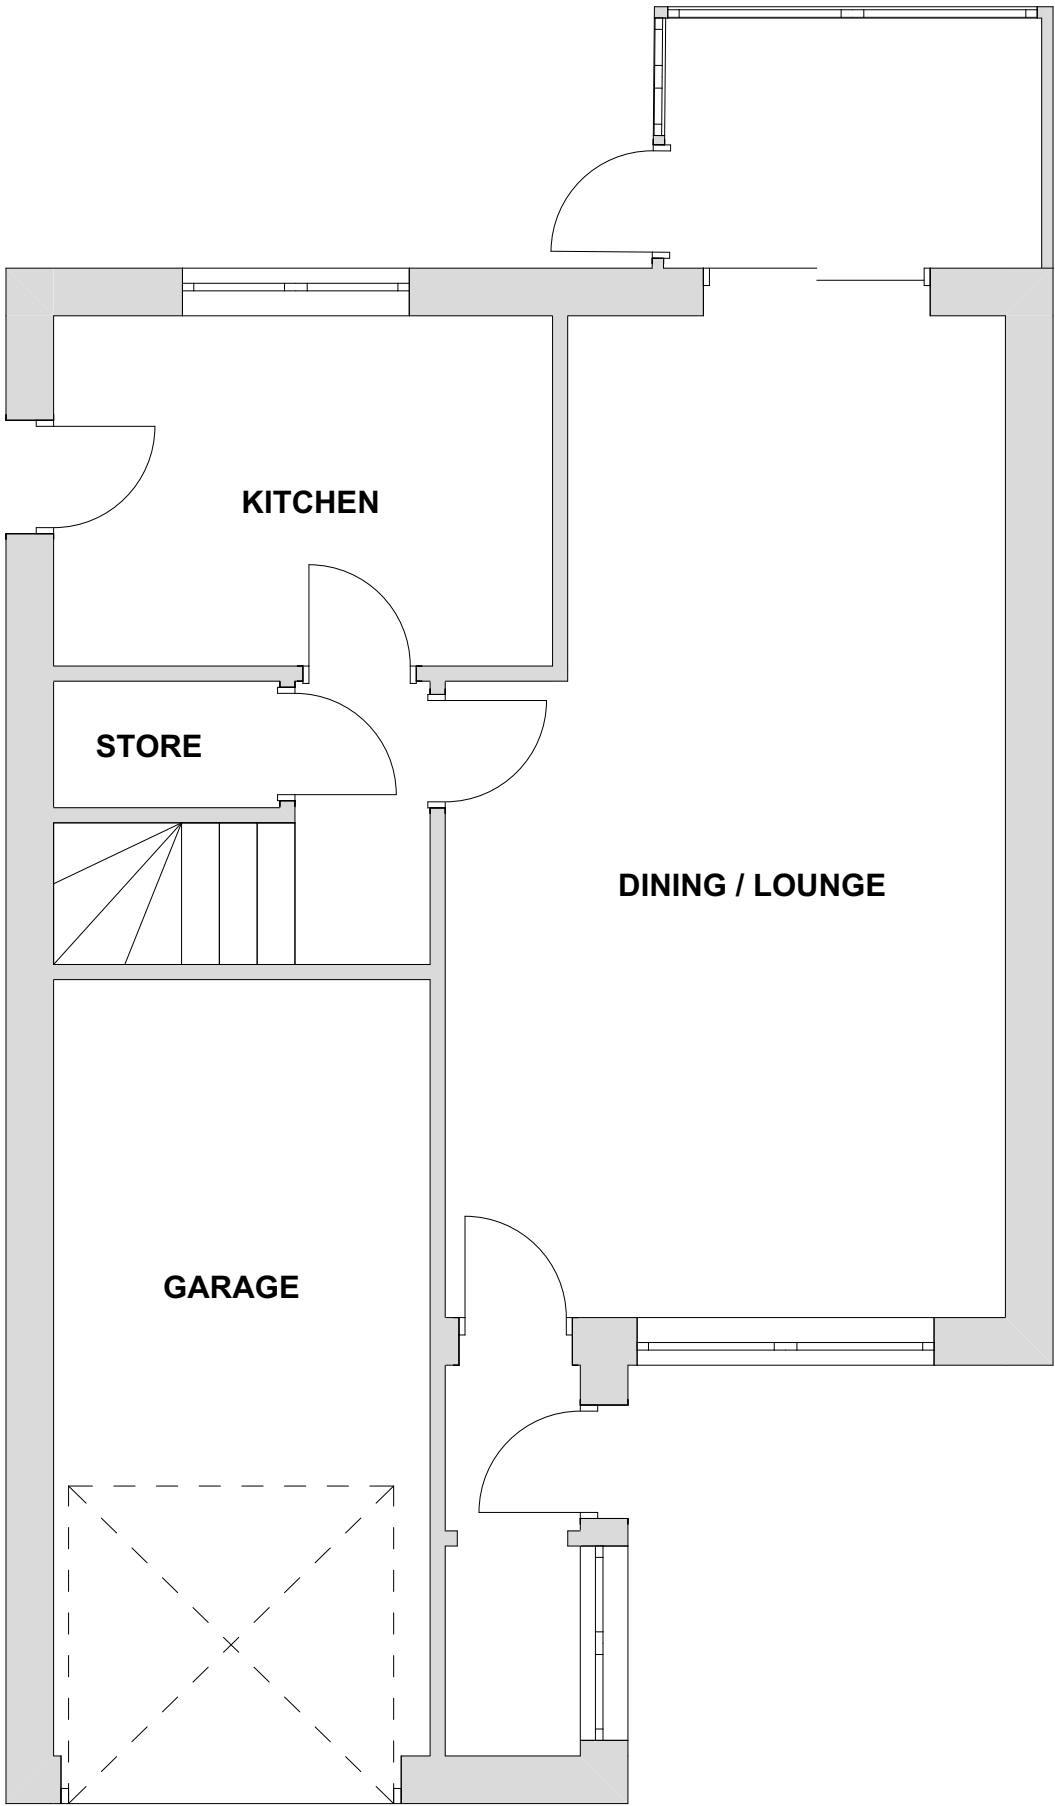

GROUND FLOOR PLAN

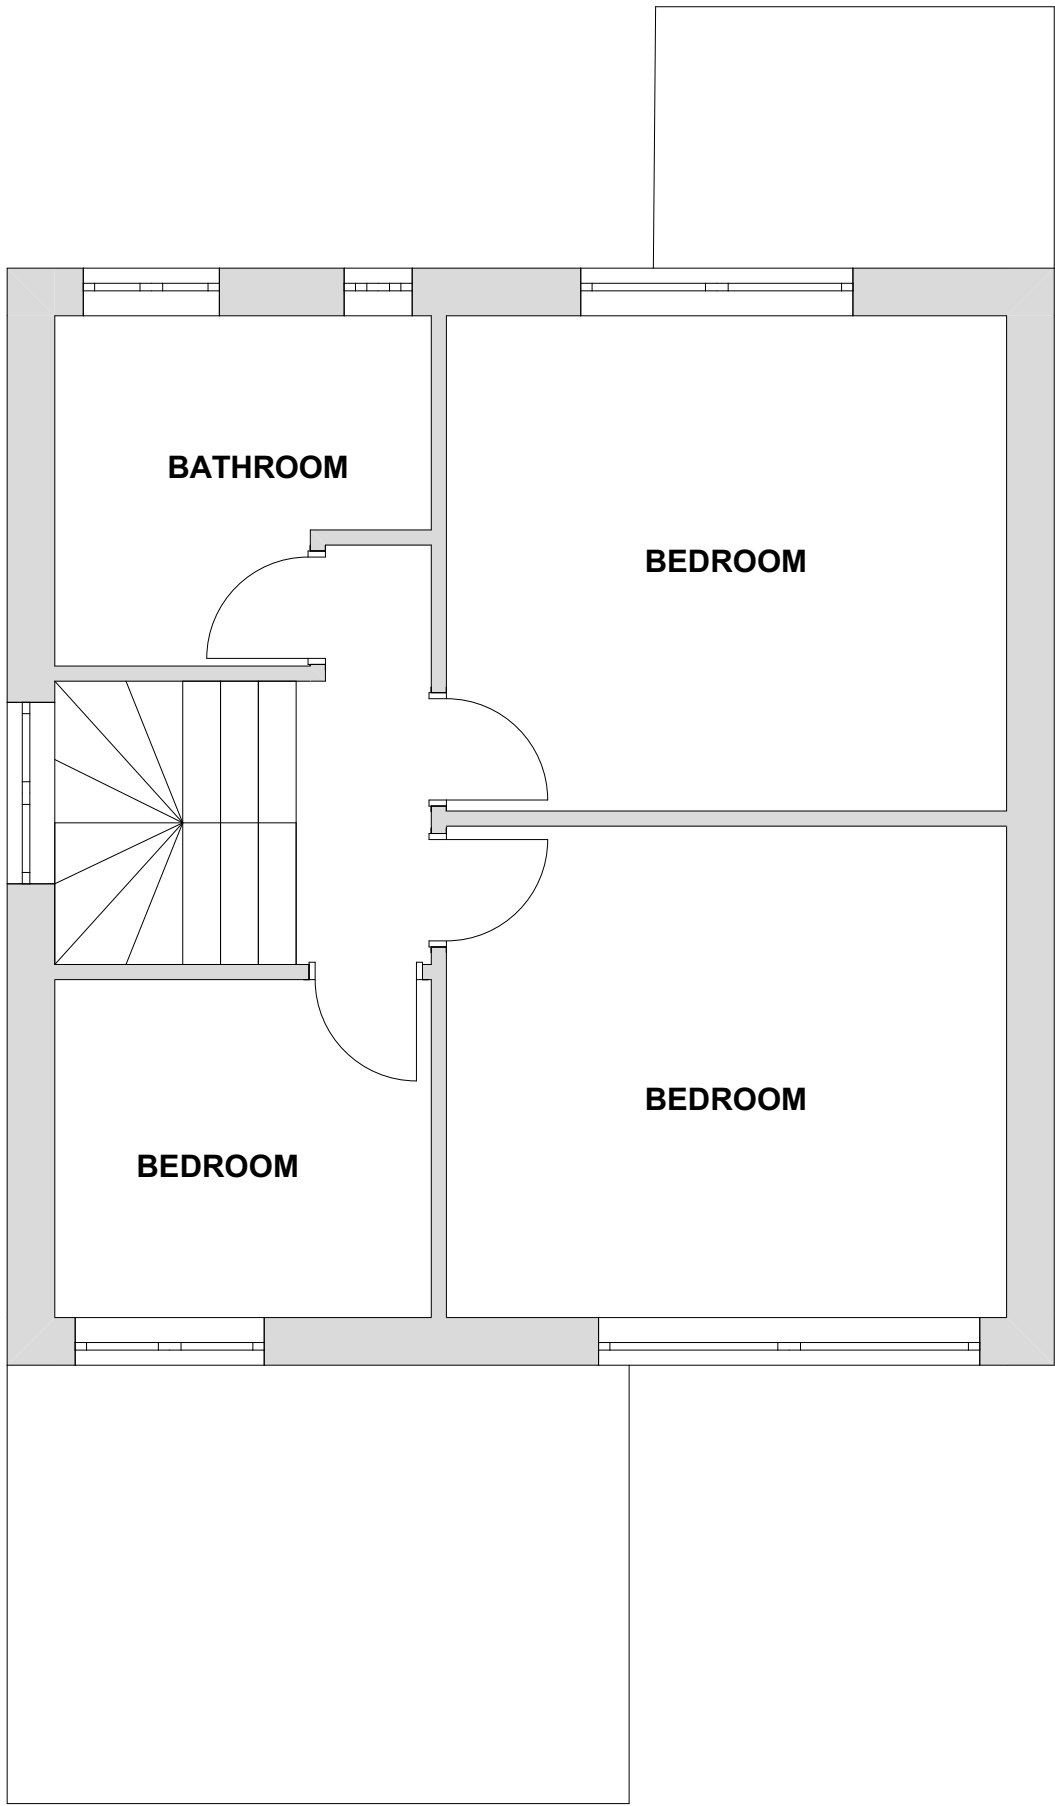


FIRST FLOOR PLAN




FRONT ELEVATION



SIDE ELEVATION

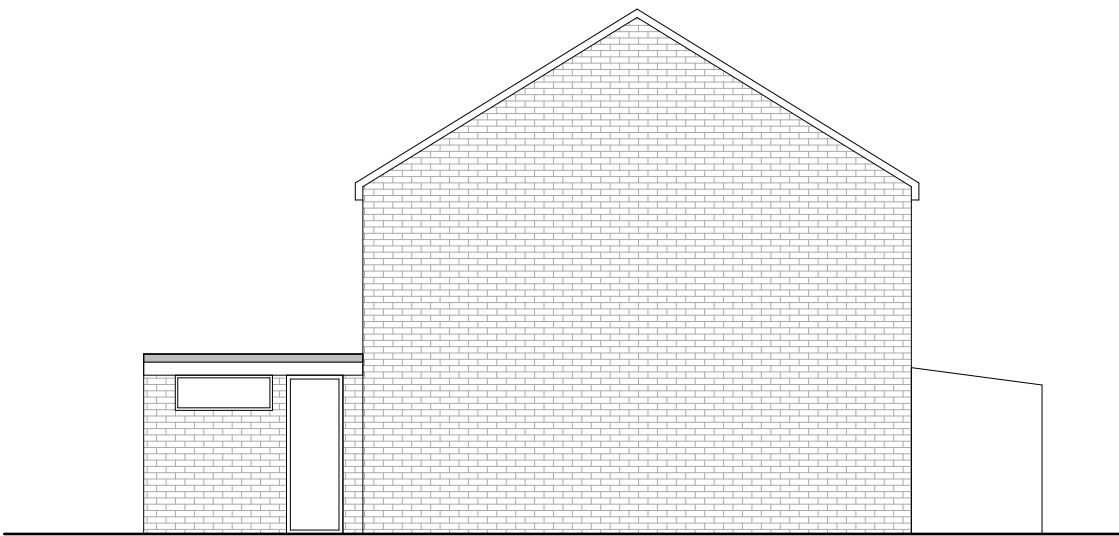

SIDE ELEVATION

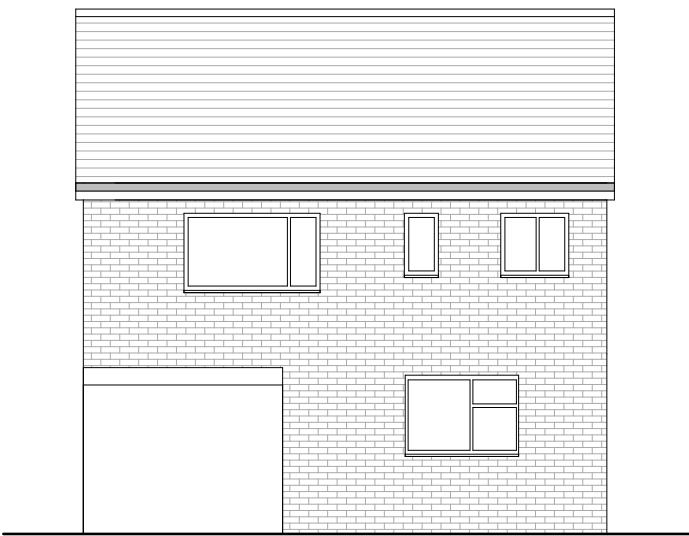

REAR ELEVATION

- Notes**
- 1) This drawing **MUST NOT BE SCALED**. Unless being used for planning purposes.
 - 2) All dimensions to be **CHECKED ON SITE** and any **DISCREPANCY** reported to the Architects.
 - 3) The site boundary shown is the best assumed from available data and does **NOT** represent legal ownership.

Revisions.	
☐ APPROVAL	☐ INFORMATION
☐ PRELIMINARY	☐ FOR CONSTRUCTION

Project
EXTENSION AND ALTERATIONS
7 NOOK CLOSE
RATBY, LE6 0JW

Client
MR AND MRS FAULKNER

Drawing Title
EXISTING INFORMATION

Drawing By PJT	Checked By JHS
--------------------------	--------------------------

Date DECEMBER 2024	Scale 1:50 @ A1
------------------------------	---------------------------

Drawing Number 8045 / 01	Revision
------------------------------------	-----------------

UNIT 4B
FIR TREE LANE
GROBY
LEICESTERSHIRE
LE6 0FH
TEL. 0116 254 7868
www.gwh.co.uk

