



0 1 2 3 4 5cm
0 1 2 3 4 5m
SCALE 1:100


PROPOSED 'BIRDS EYE' BLOCK PLAN

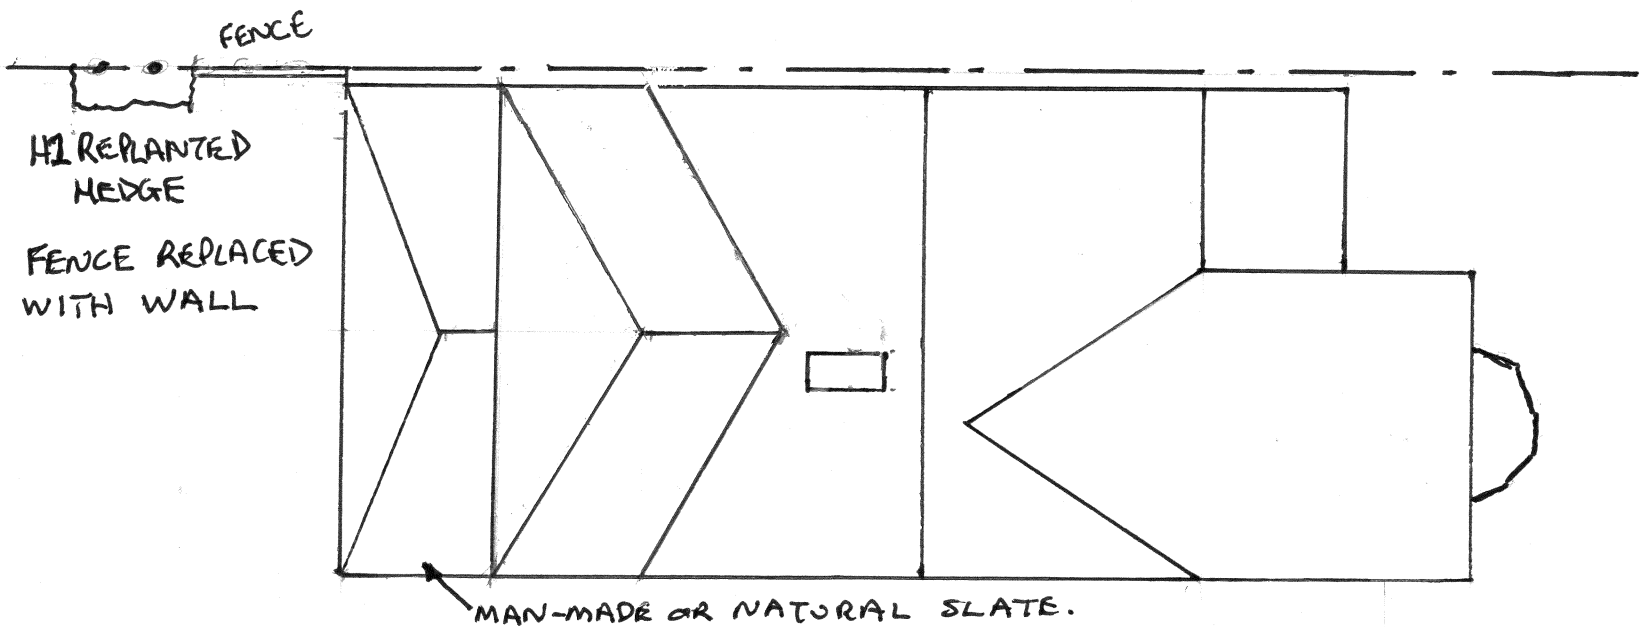

CURRENT 'BIRDS EYE' BLOCK PLAN

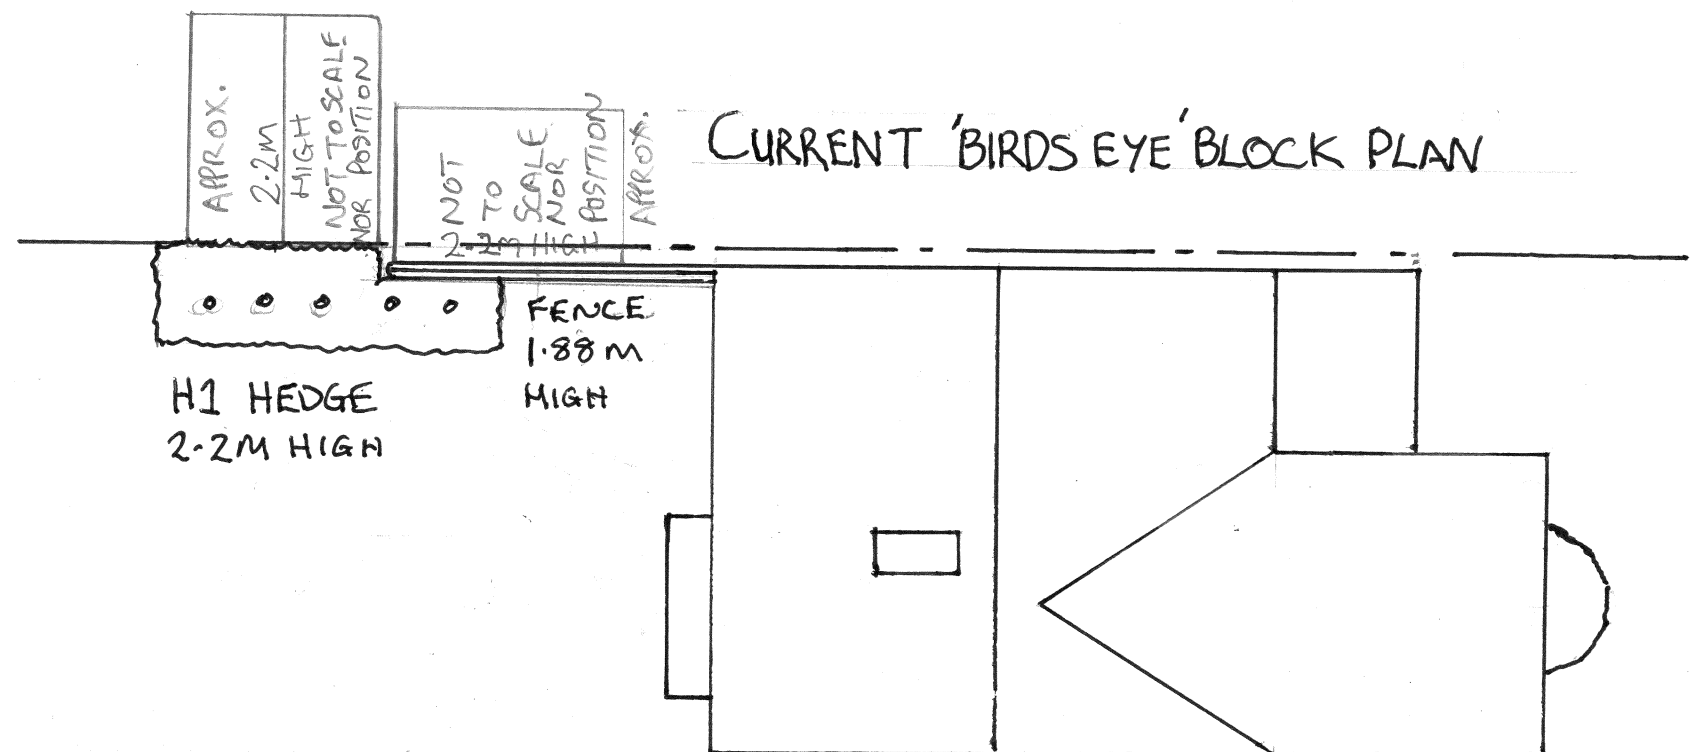


Planning Ref. PP-13586594

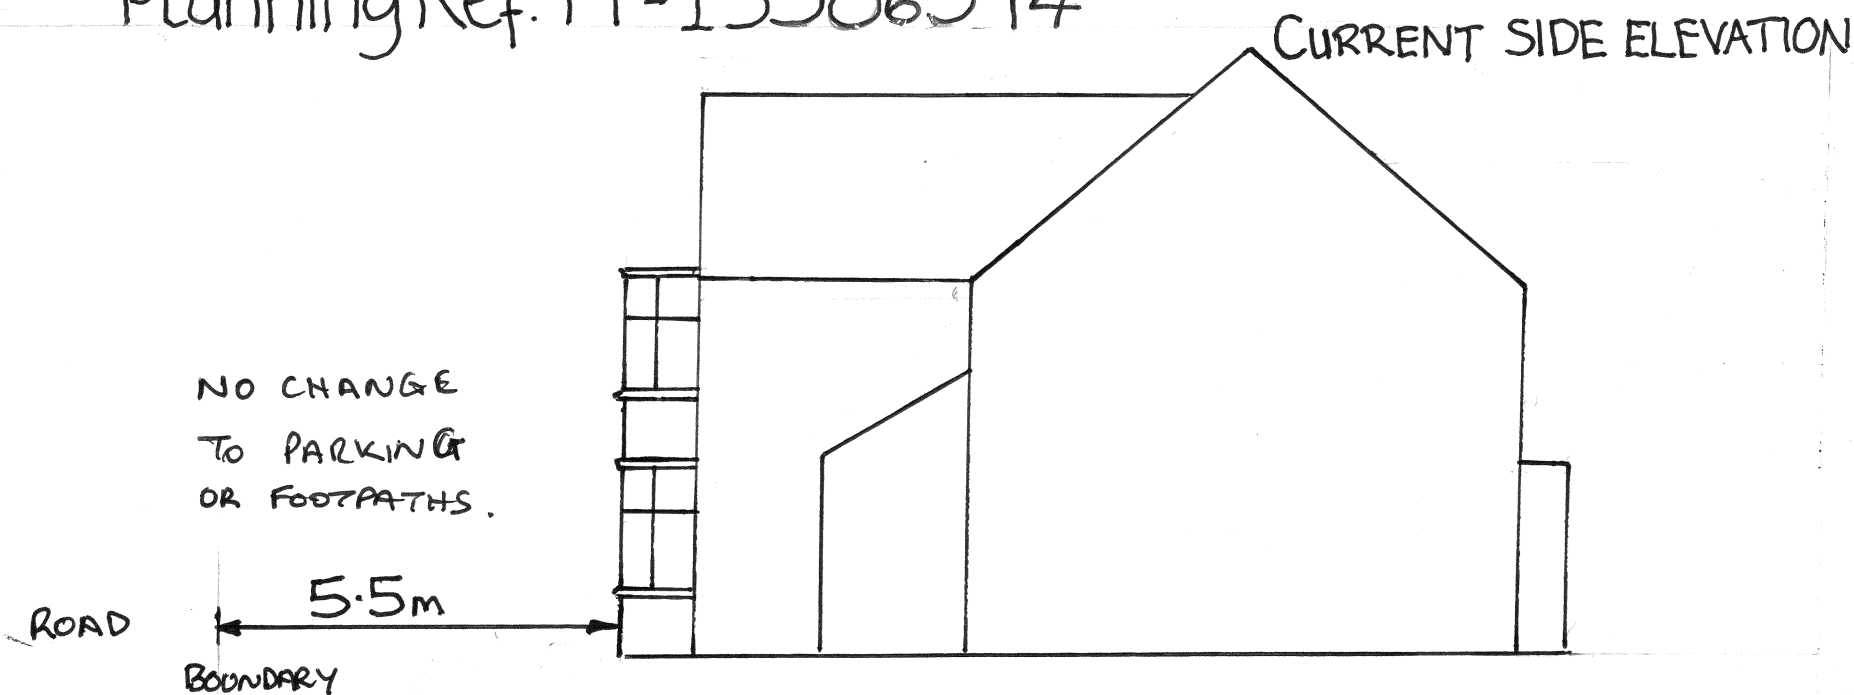


- PROPOSED & EXISTING (NO CHANGE) FRONT (SOUTH EAST) ELEVATION.
- EQUITABLE ACCESS TO LIGHT. GROUND FLOOR.
 - IMPROVED LIVING SPACE.



FRONT-NO CHANGE.

 


SCALE 1:100

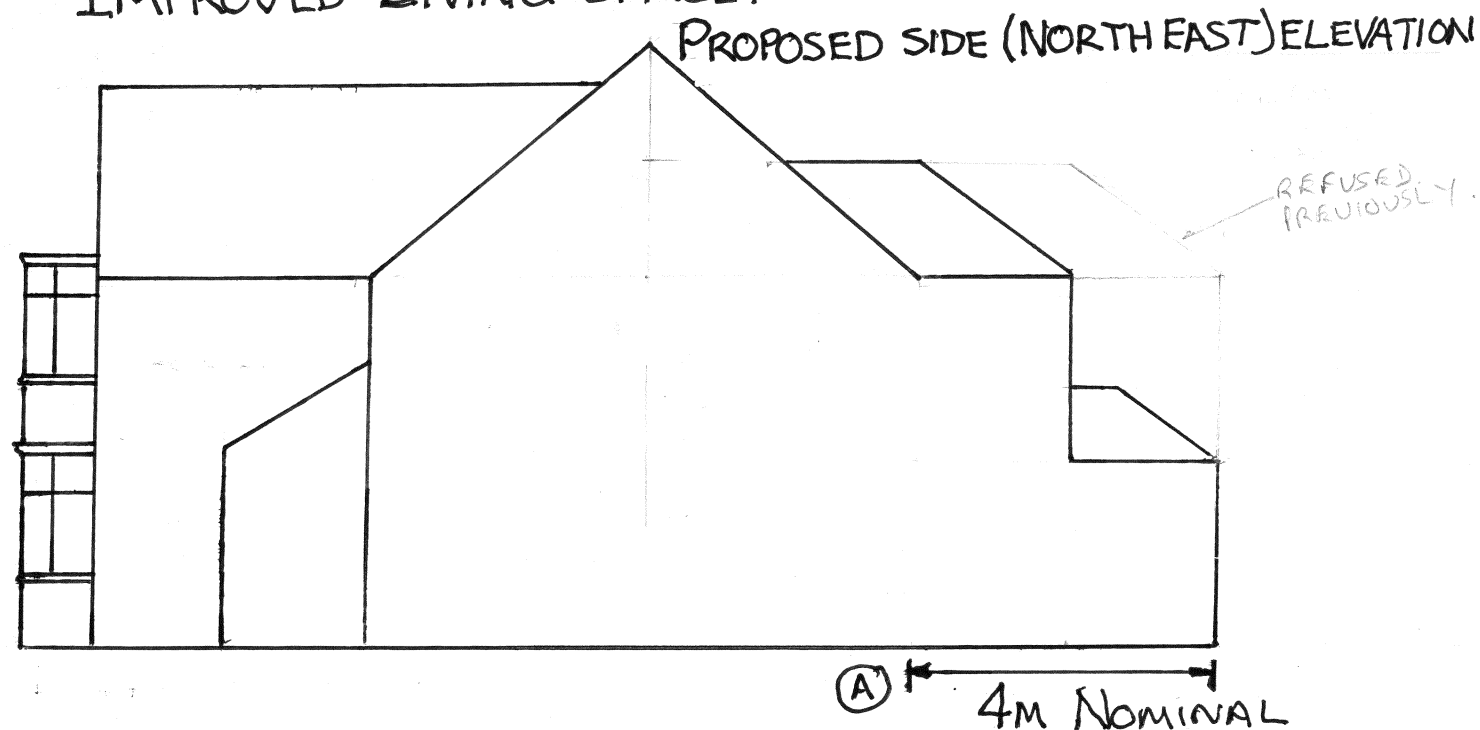


THE PROPOSED EXTENSION PROVIDES MORE OPEN ACCESS TO KITCHEN, DINING ROOM & LIVING ROOM ON THE GROUND FLOOR.

DRAWING 1 A3
CURRENT REAR ELEVATION.

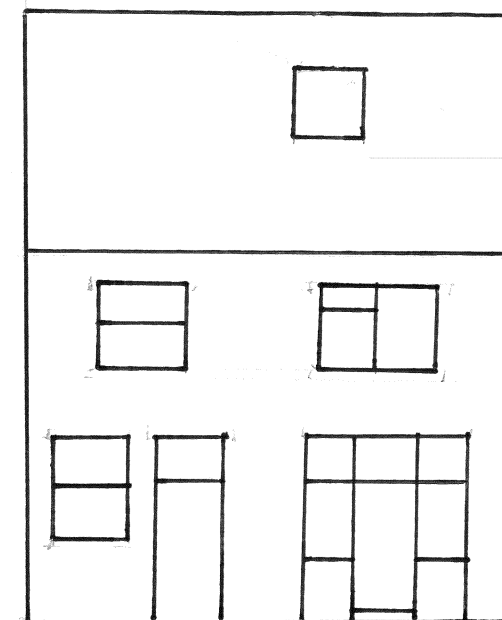

PROPOSED REAR (NORTH WEST) ELEVATION.

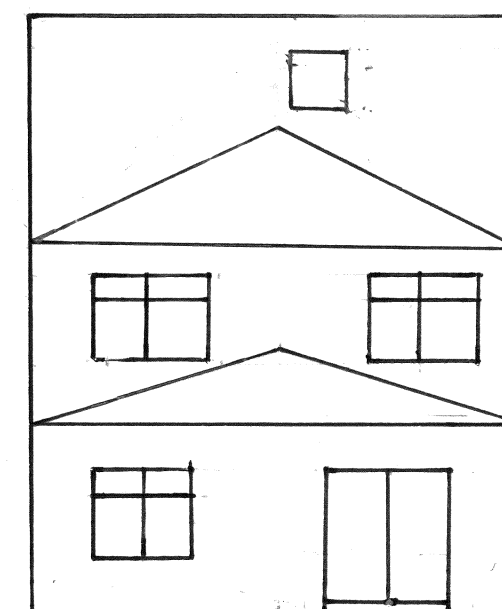

① THE PROPOSED EXTENSION WILL BRING THE REAR OF 132 STANLEY ROAD IN ALIGNMENT WITH 134 STANLEY ROAD ON THE GROUND FLOOR.