


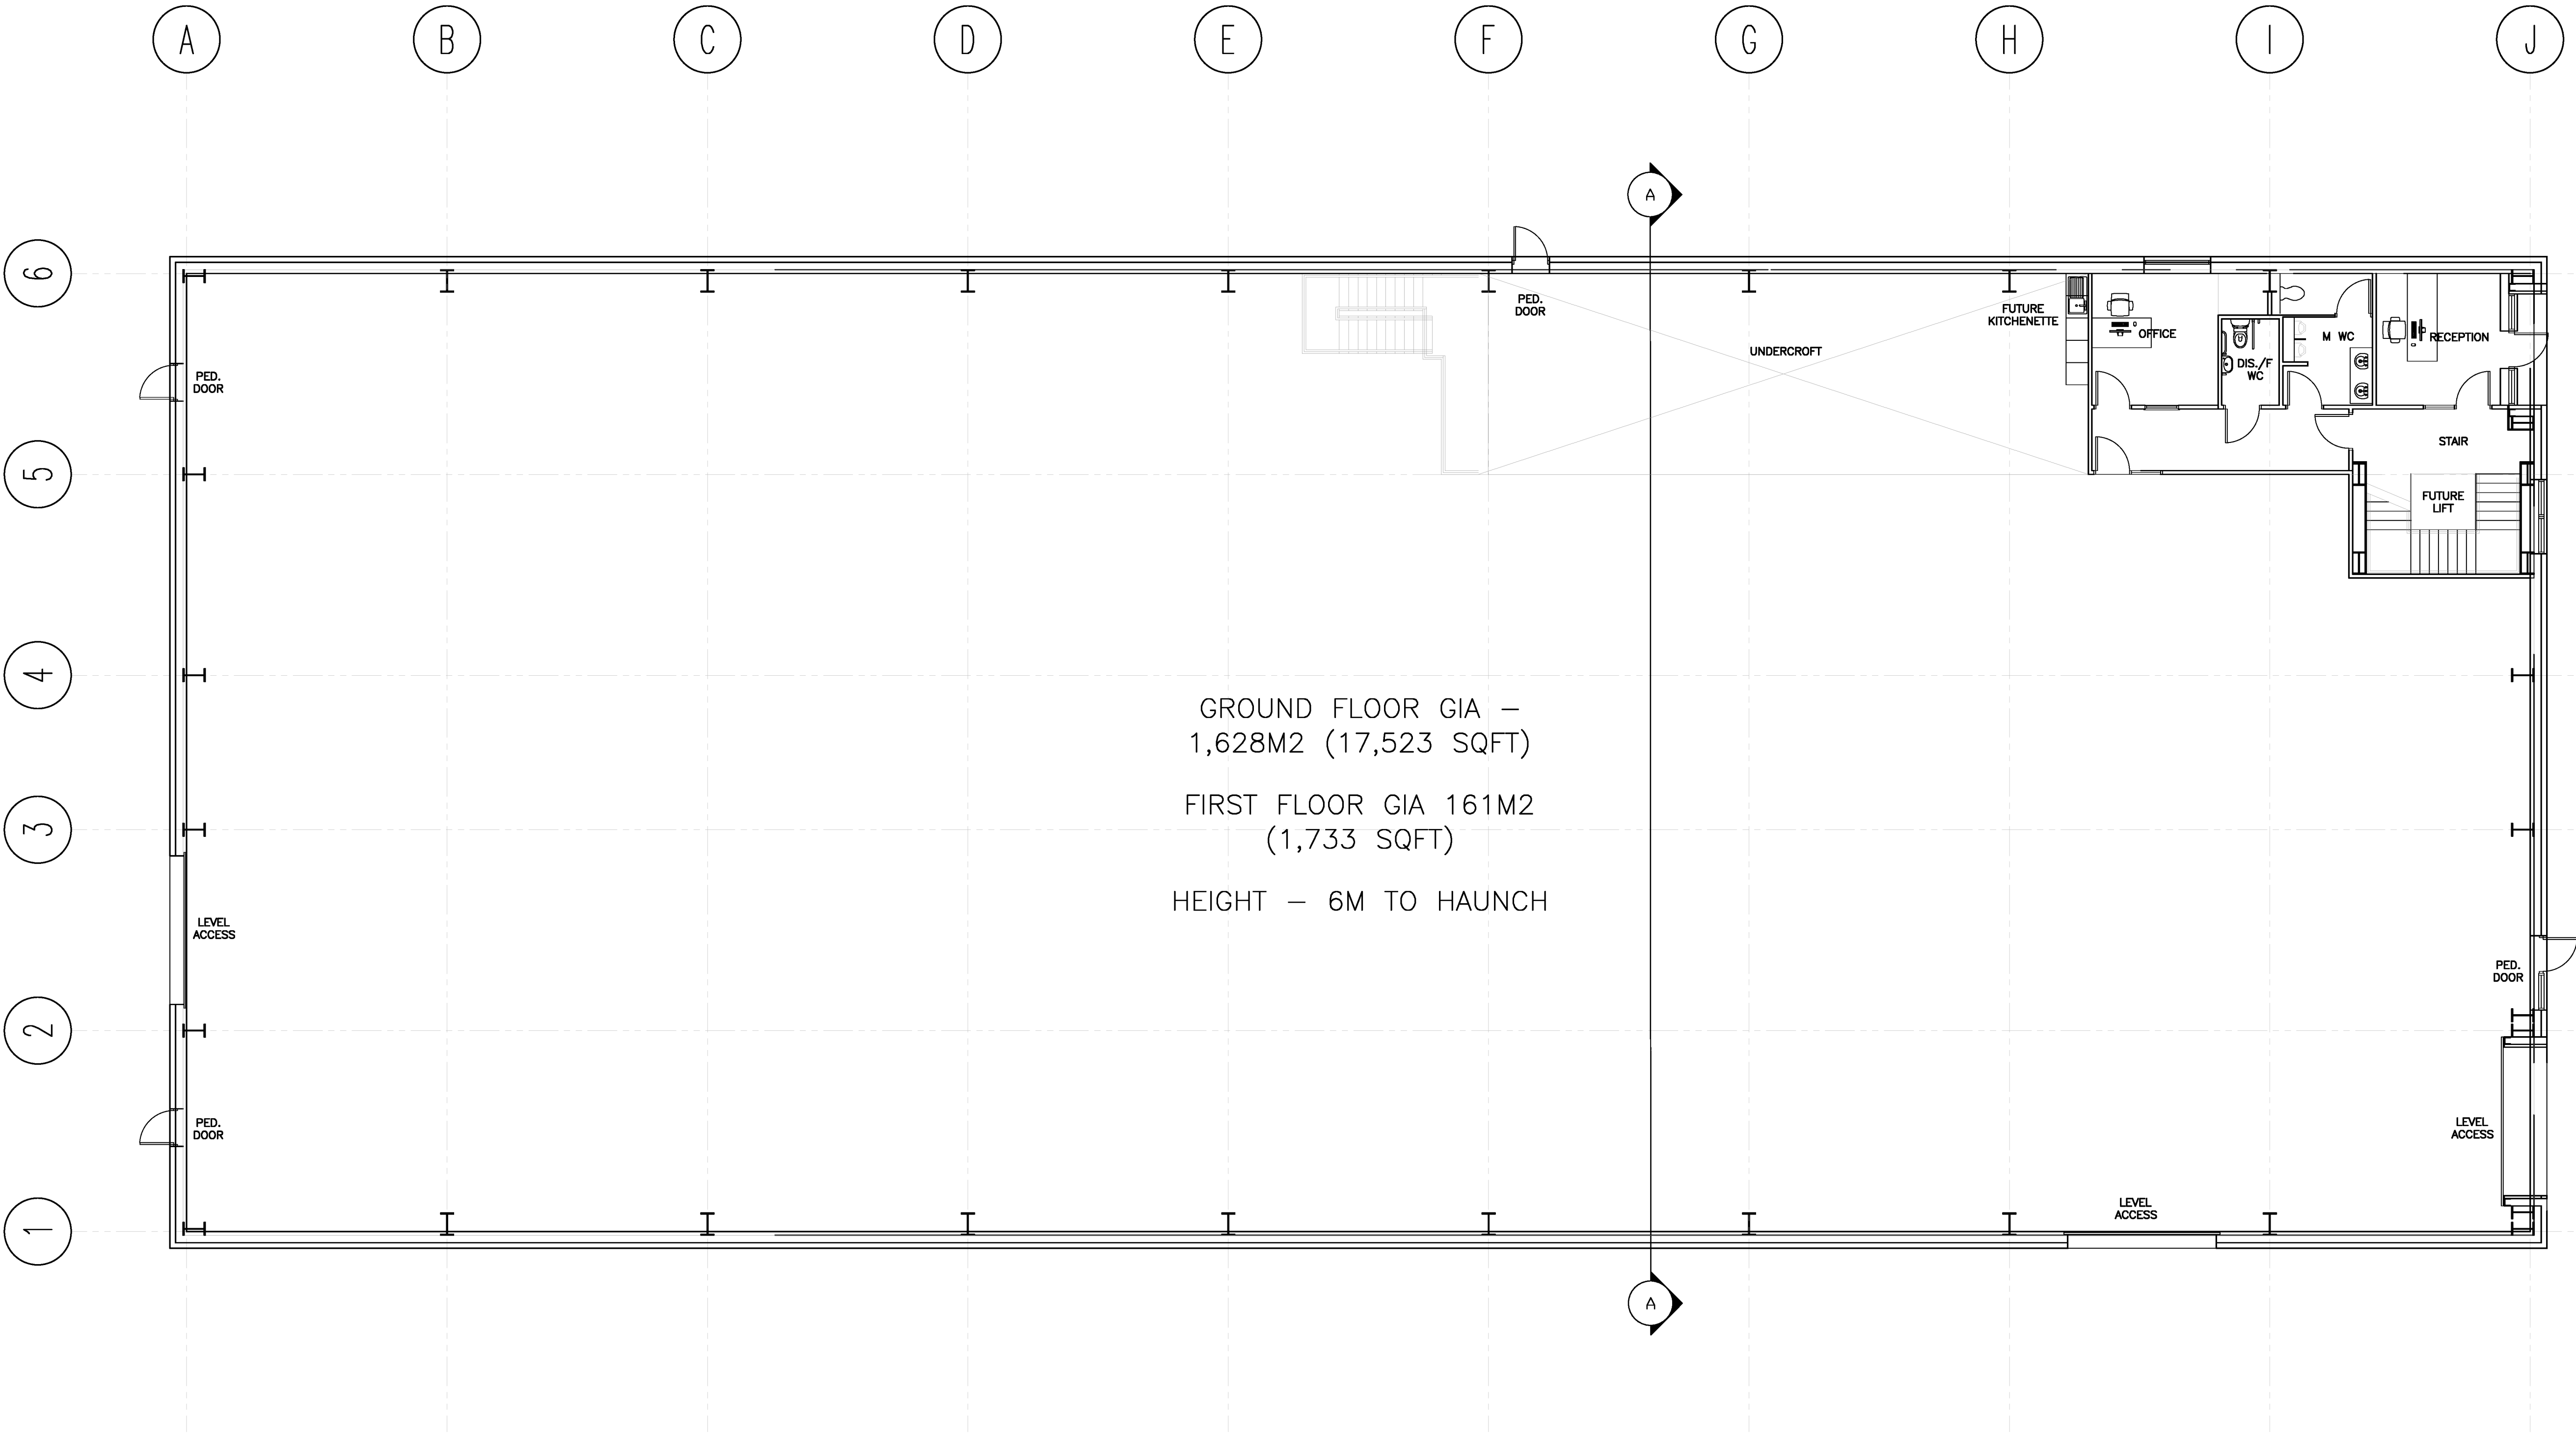

PROPOSED GROUND FLOOR PLAN
SCALE 1:100 AT A1

JJ Churchill Ltd

PRECISION ENGINEERING

CELEBRATING 80 YEARS

ima

ARCHITECTS

0116 2781200

www.ima-architects.co.uk

6 Rose Way

Blaby Business Park

Lutterworth Road

Blaby

Leicester

LE8 4BY

Project	JJ CHURCHILL WAREHOUSE EXTENSION STATION ROAD, MARKET BOSWORTH
IMA Project No.	223008
	223008-IMA -WH- 00-DR-A -050201
Revision	P01
Status	PLANNING
Drawing Title	PROPOSED GROUND FLOOR PLAN
Date	17/02/2023
Scale	1:100
Sheet Size	A1
Drawn By	NO
Checked By	AD