


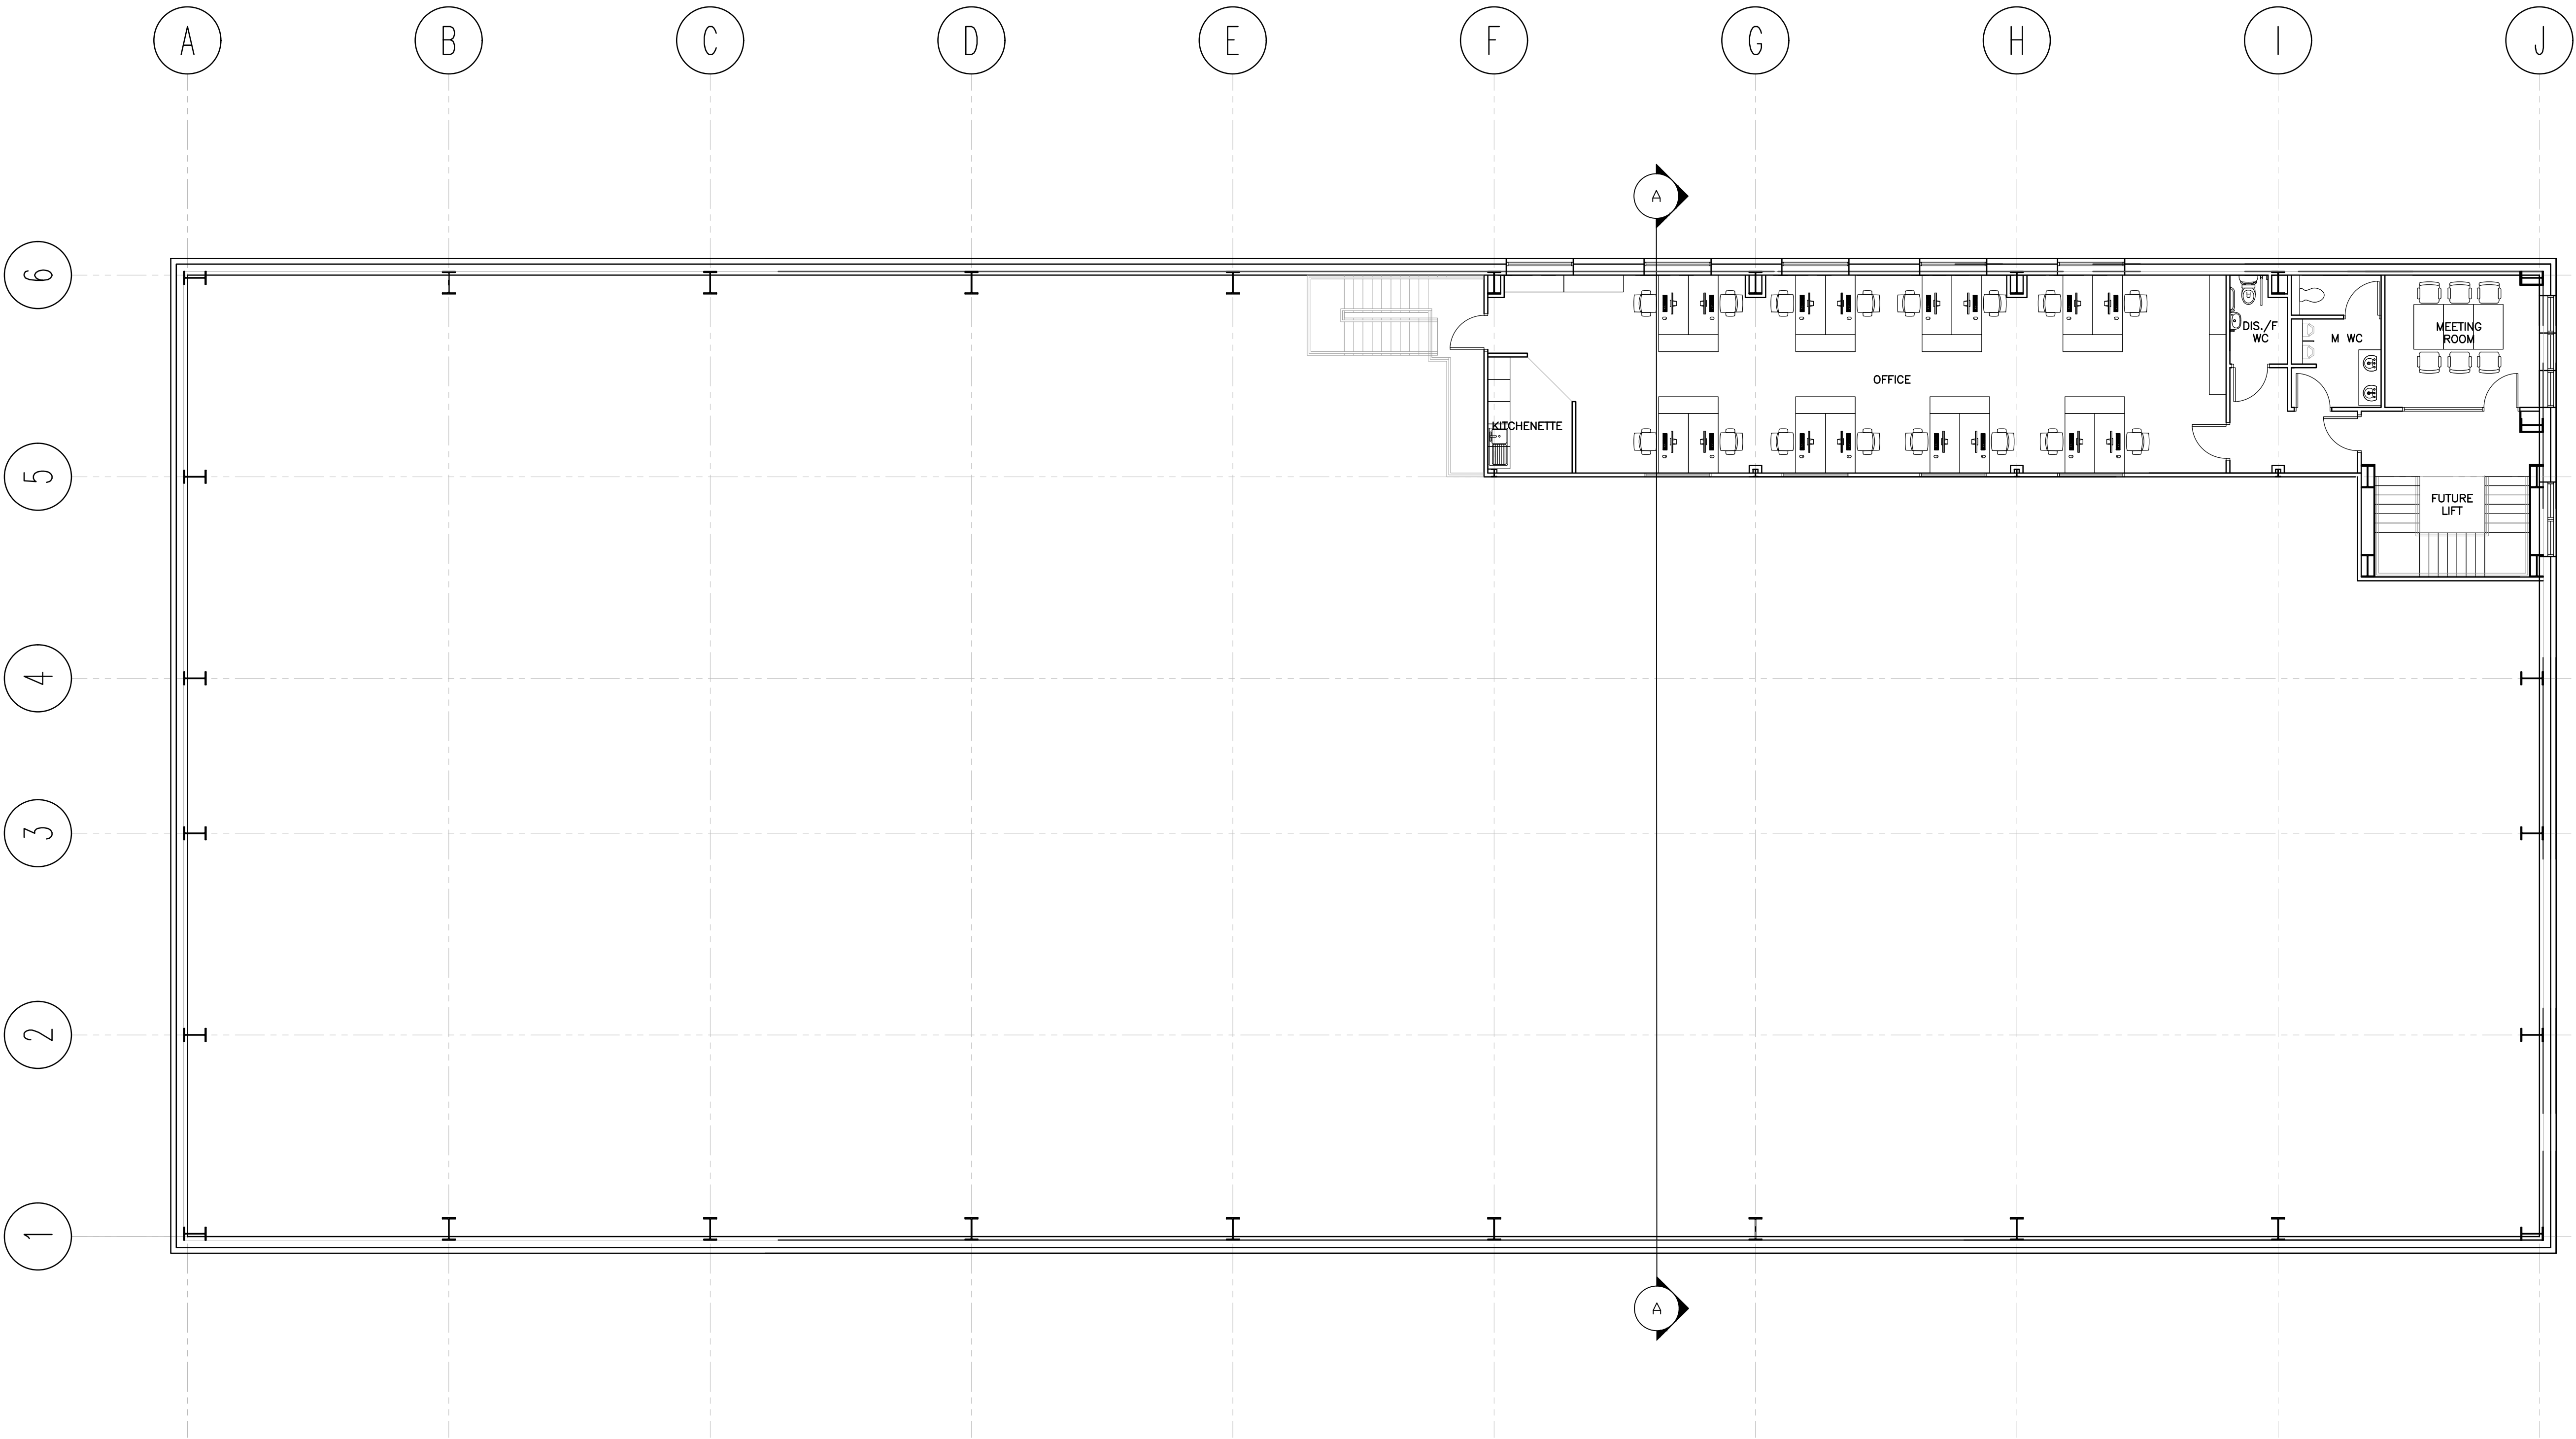

PROPOSED FIRST FLOOR PLAN
SCALE 1:100 AT A1



JJ Churchill Ltd
PRECISION ENGINEERING

ima ARCHITECTS

0116 2781200
www.ima-architects.co.uk

6 Rose Way
Blaby Business Park
Lutterworth Road
Blaby
Leicester
LE8 4BY

Project	JJ CHURCHILL WAREHOUSE EXTENSION STATION ROAD, MARKET BOSWORTH
IMA Project No.	223008
	223008-IMA-WH-01-DR-A-050202
Revision	P01
Status	PLANNING
Drawing Title	PROPOSED FIRST FLOOR PLAN
Date	17/02/2023
Scale	1:100
Sheet Size	A1
Drawn By	NO
Checked By	AD