


NOTE:

CHERRY PICKER ACCESS FOR MAINTENANCE

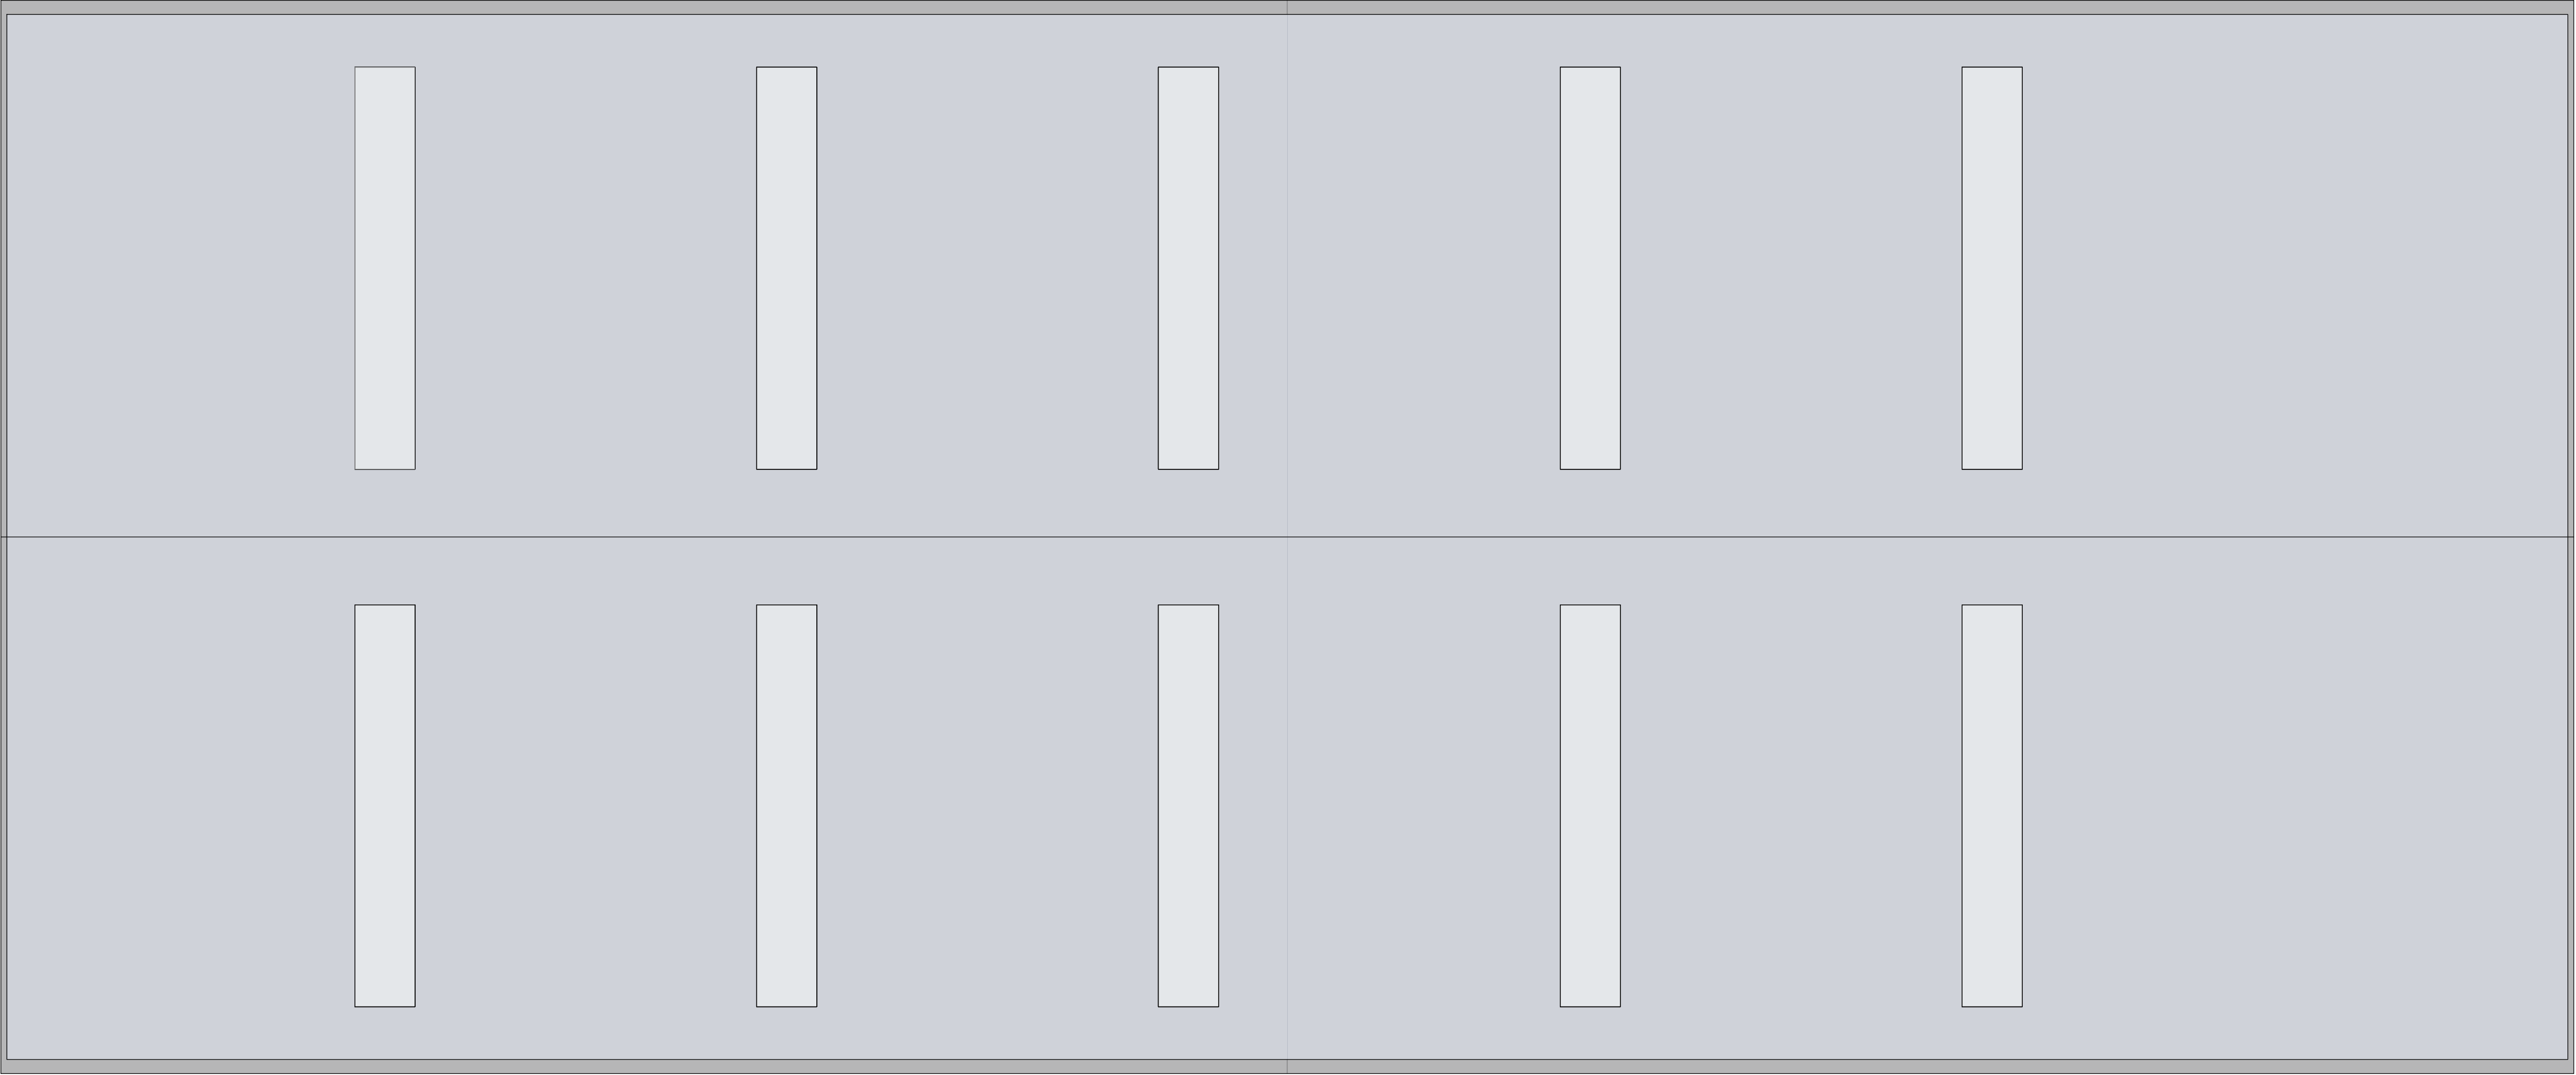

PROPOSED ROOF PLAN
SCALE 1:100 AT A1



Project		JJ CHURCHILL WAREHOUSE EXTENSION STATION ROAD, MARKET BOSWORTH
IMA Project No.	223008	
	223008-IMA-WH-R1-DR-A-050203	
Revision	P01	
Status	PLANNING	
Drawing Title	PROPOSED ROOF PLAN	
Date	17/02/2023	
Scale	1:100	
Sheet Size	A1	
Drawn By	NO	
Checked By	AD	