




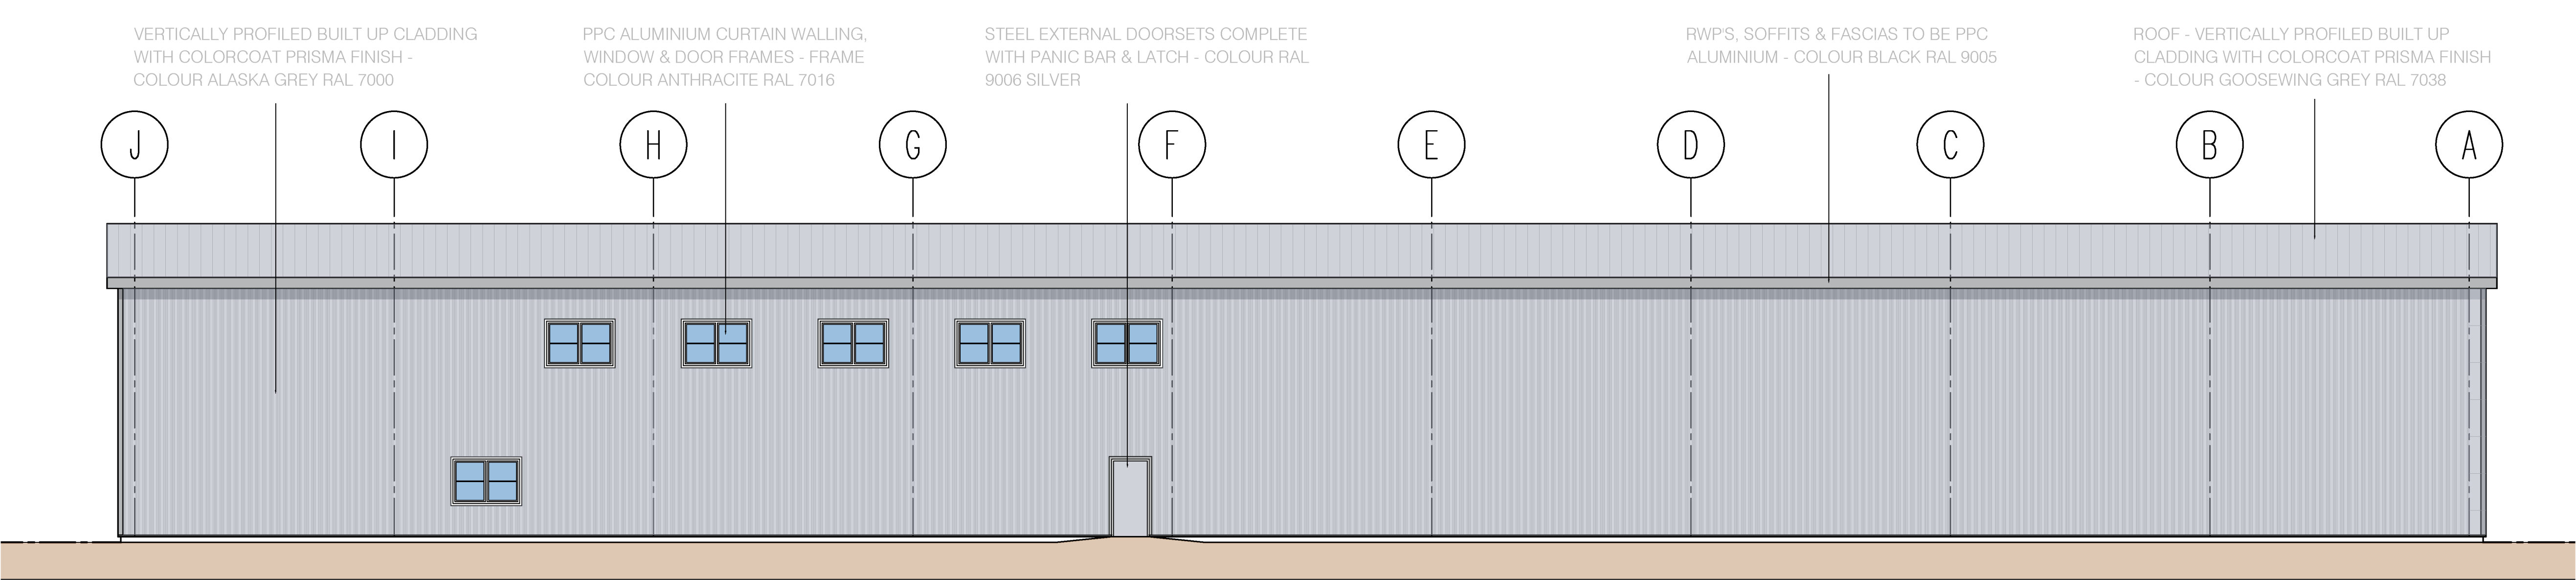


PROPOSED SIDE ELEVATION
SCALE 1:100 AT A1

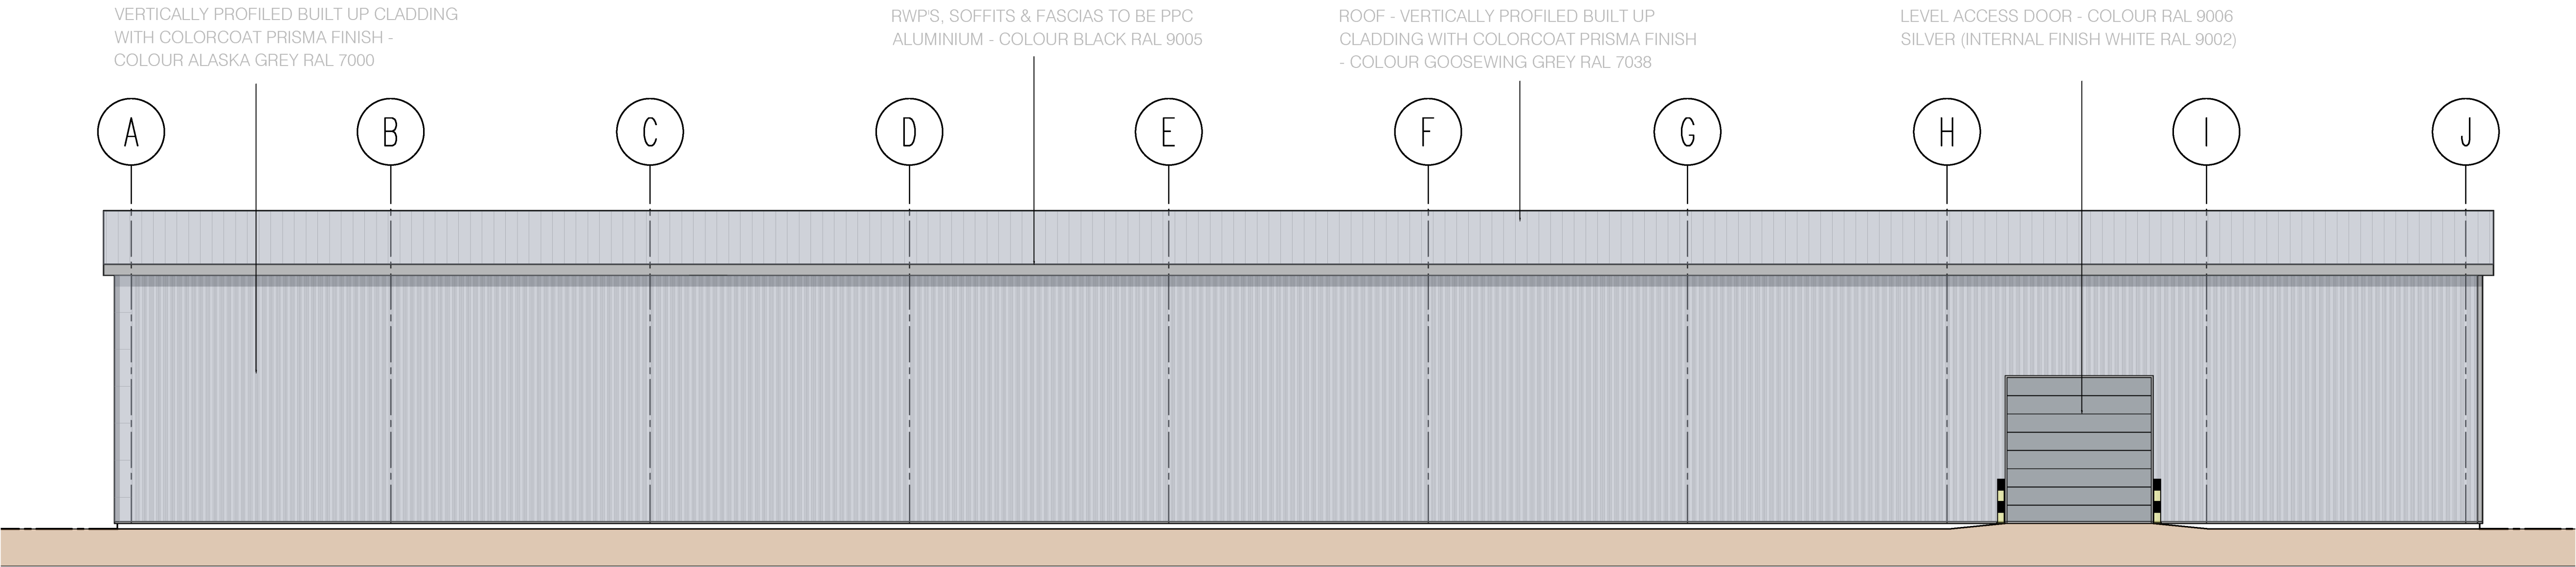

PROPOSED SIDE ELEVATION
SCALE 1:100 AT A1

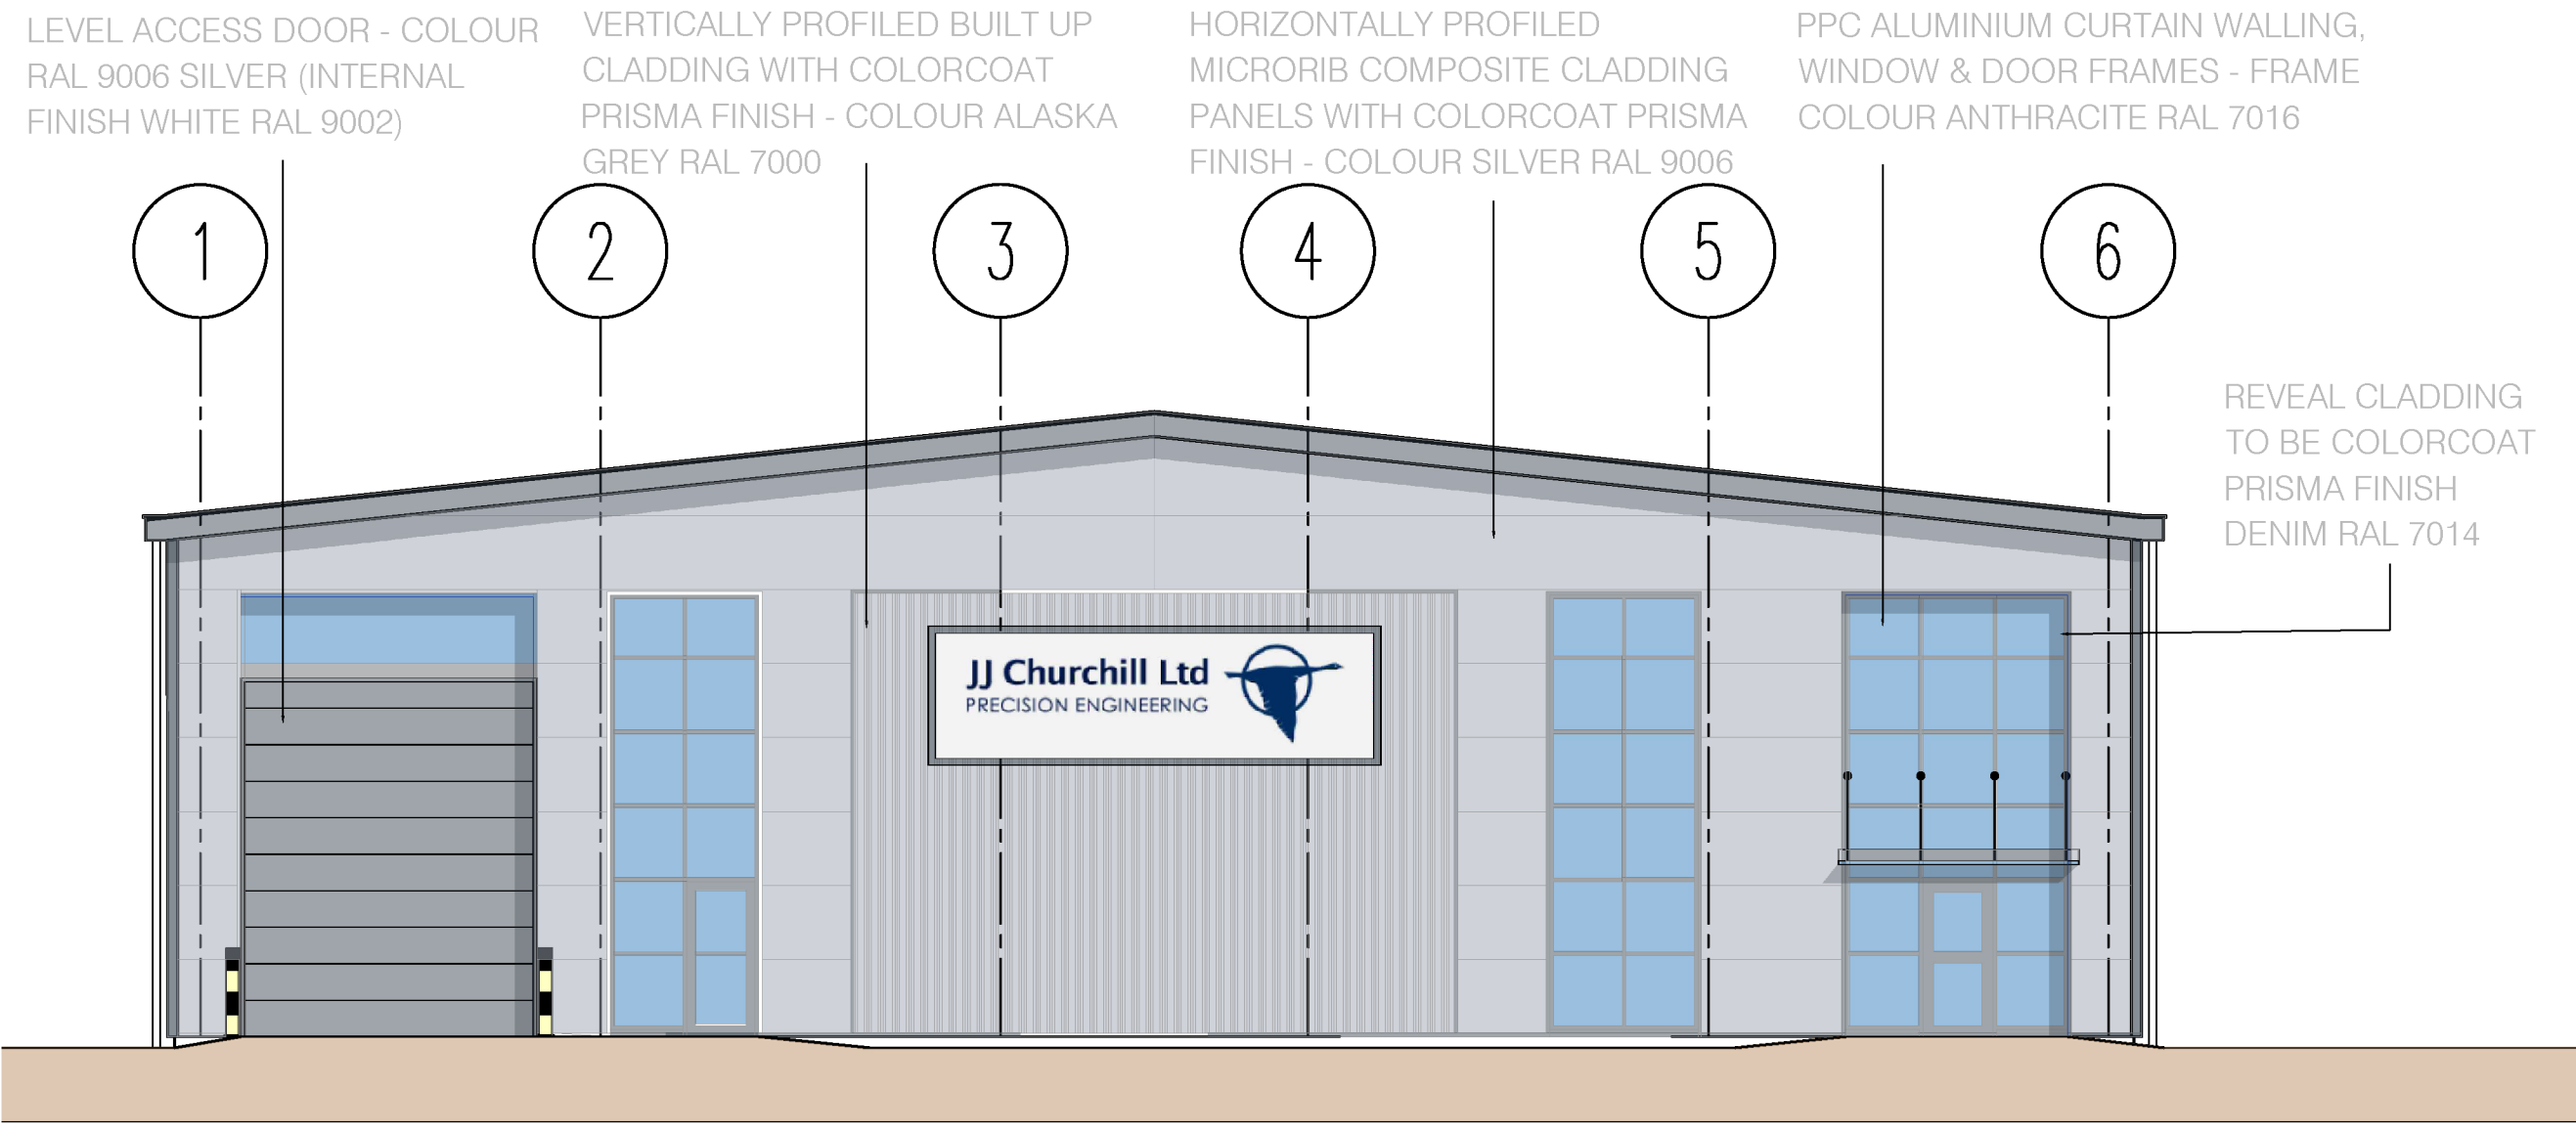


PROPOSED FRONT ELEVATION
SCALE 1:100 AT A1

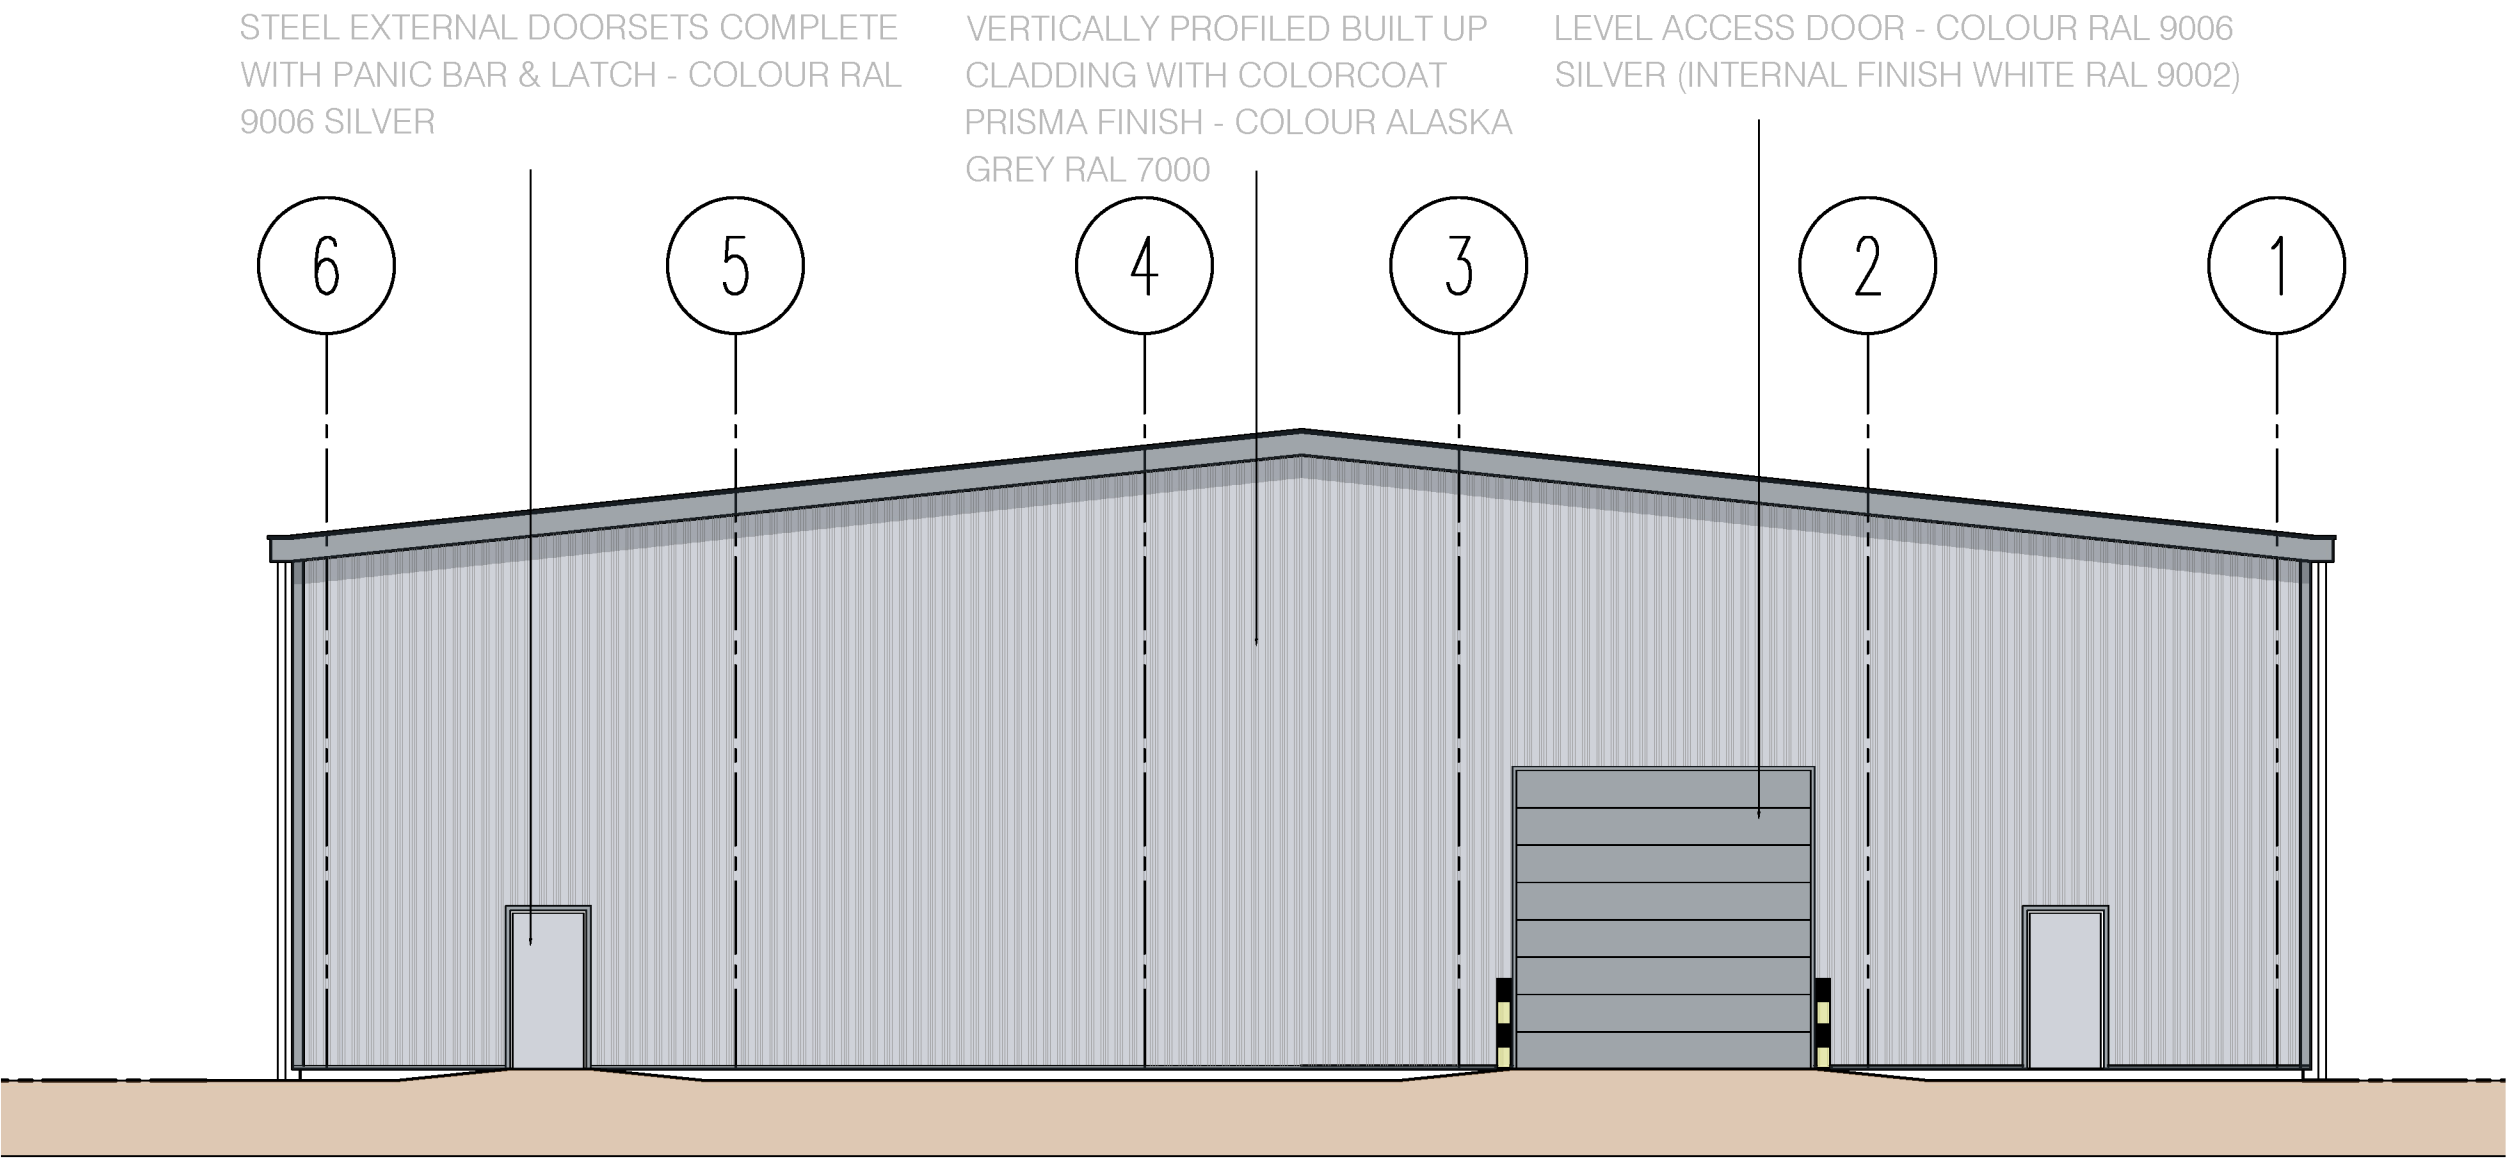

PROPOSED BACK ELEVATION
SCALE 1:100 AT A1

THIS DRAWING IS COPYRIGHT DIMENSIONS ARE NOT TO BE SCALED FROM THIS DRAWING
ELECTRONIC DATA IS NOT TO BE AMENDED/DELETED WITHOUT IMA ARCHITECTS PERMISSION
ALL FIXINGS, TO BE DESIGNED BY APPROPRIATE SPECIALIST SUB-CONTRACTOR
DETAIL DRAWINGS AT LARGER SCALE TAKE PRECEDENCE OVER GENERAL ARRANGEMENT DRAWINGS
P01 17/02/2023 NO FIRST ISSUE

 

Project	JJ CHURCHILL WAREHOUSE EXTENSION STATION ROAD, MARKET BOSWORTH
IMA Project No.	223008
	223008-IMA -WH-XX-DR-A-050301
Revision	P01
Status	PLANNING
Drawing Title	PROPOSED ELEVATIONS
Date	17/02/2023
Scale	1:100
Sheet Size	A1
Drawn By	NO
Checked By	AD