



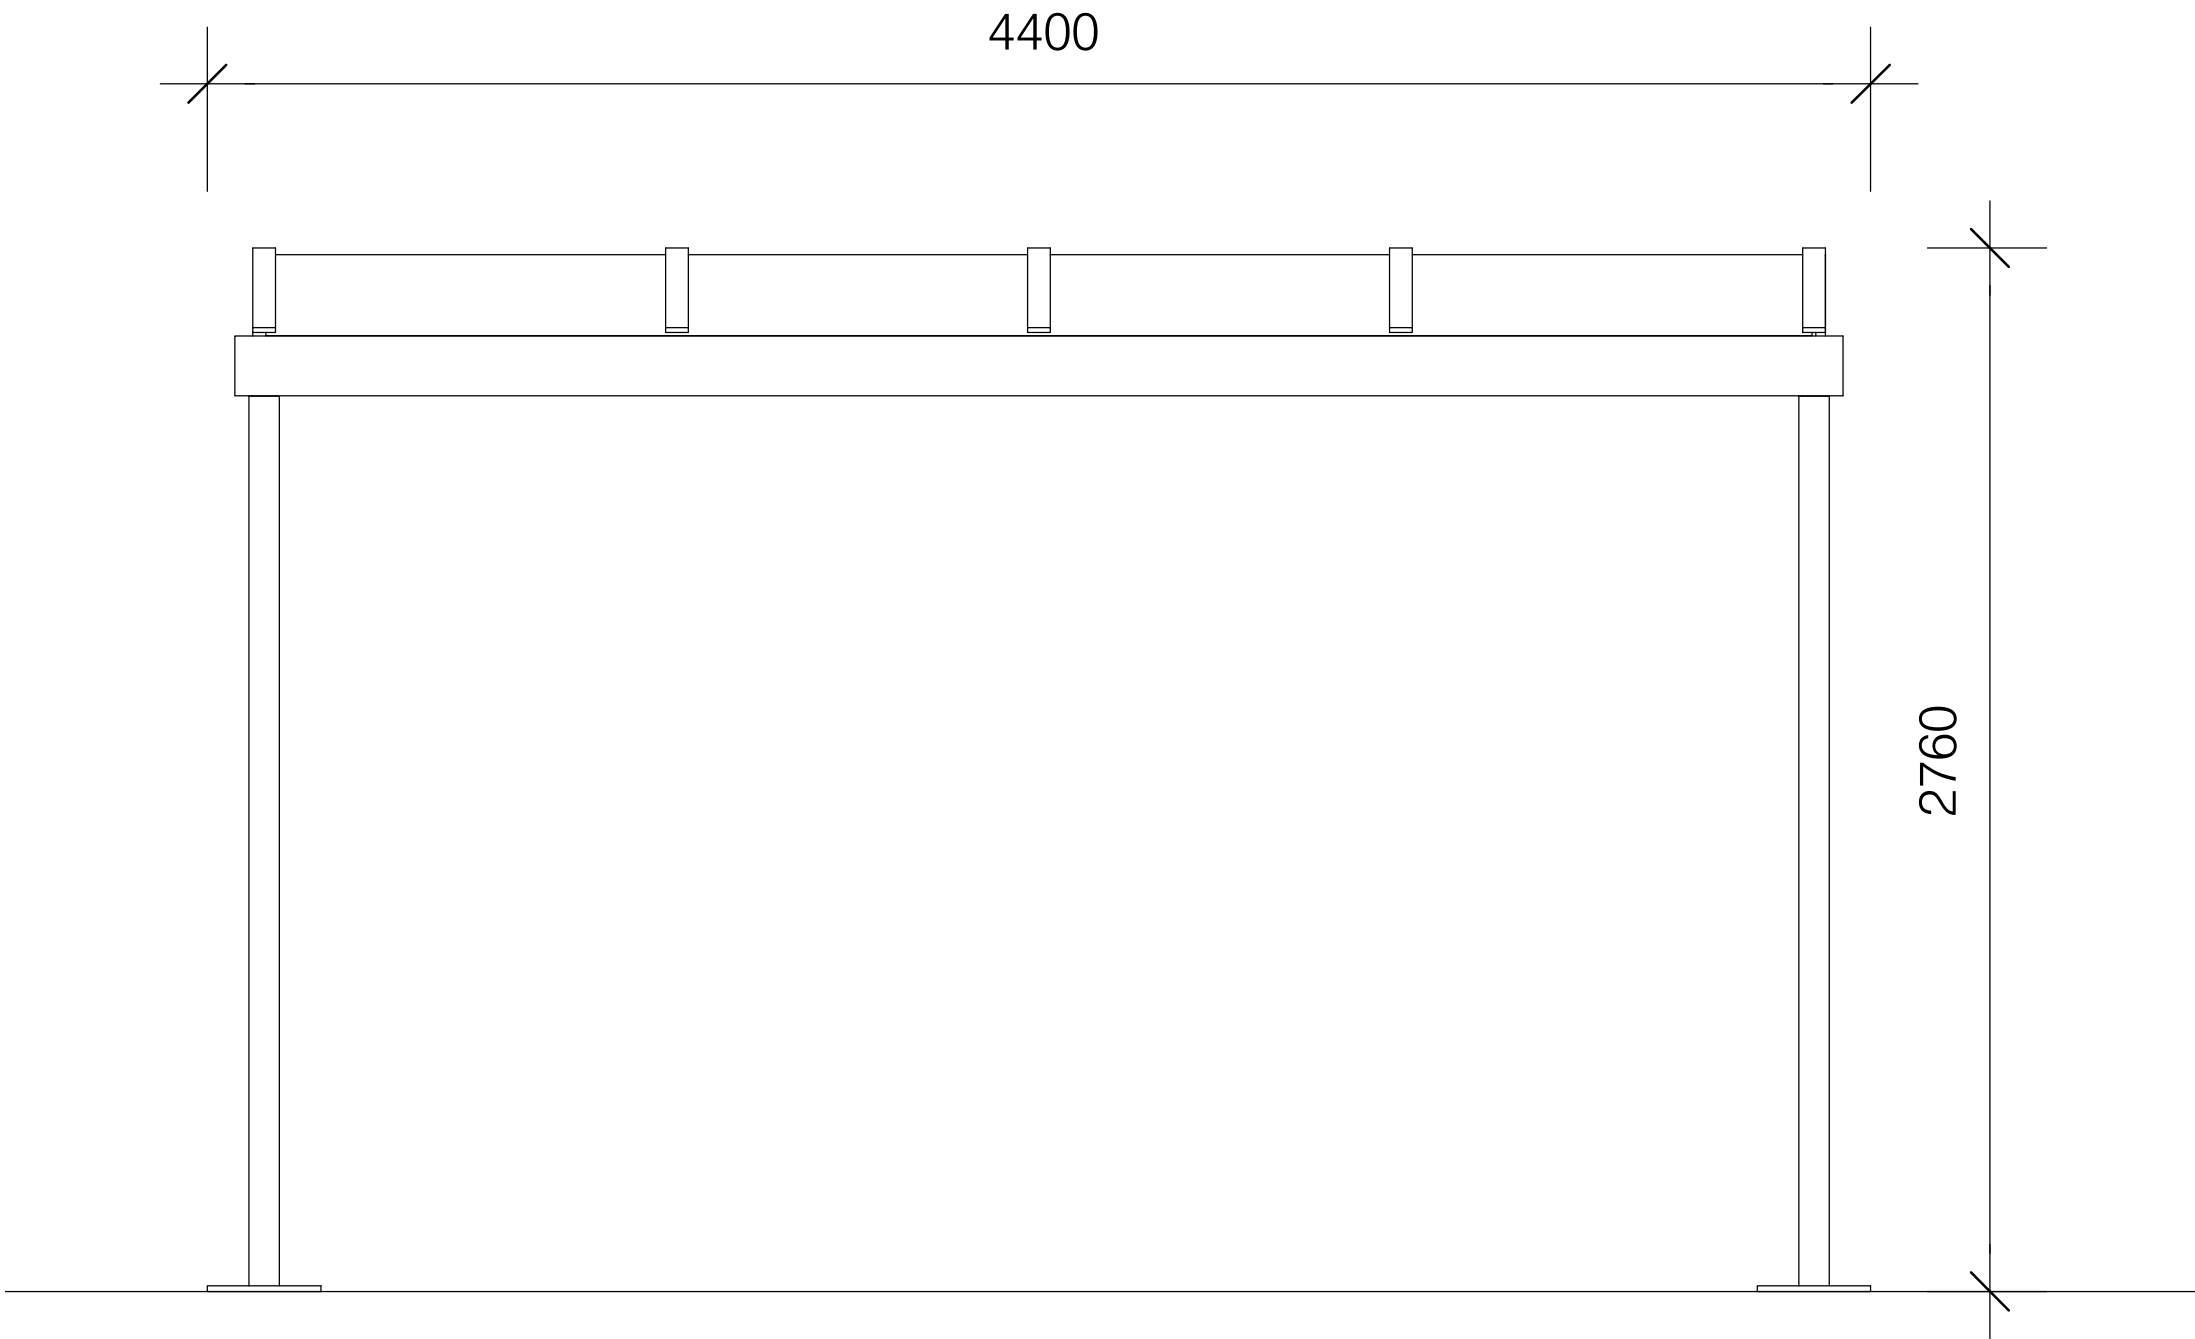


CYCLE STORE SHELTER FRONT ELEVATION
SCALE 1:20 AT A1

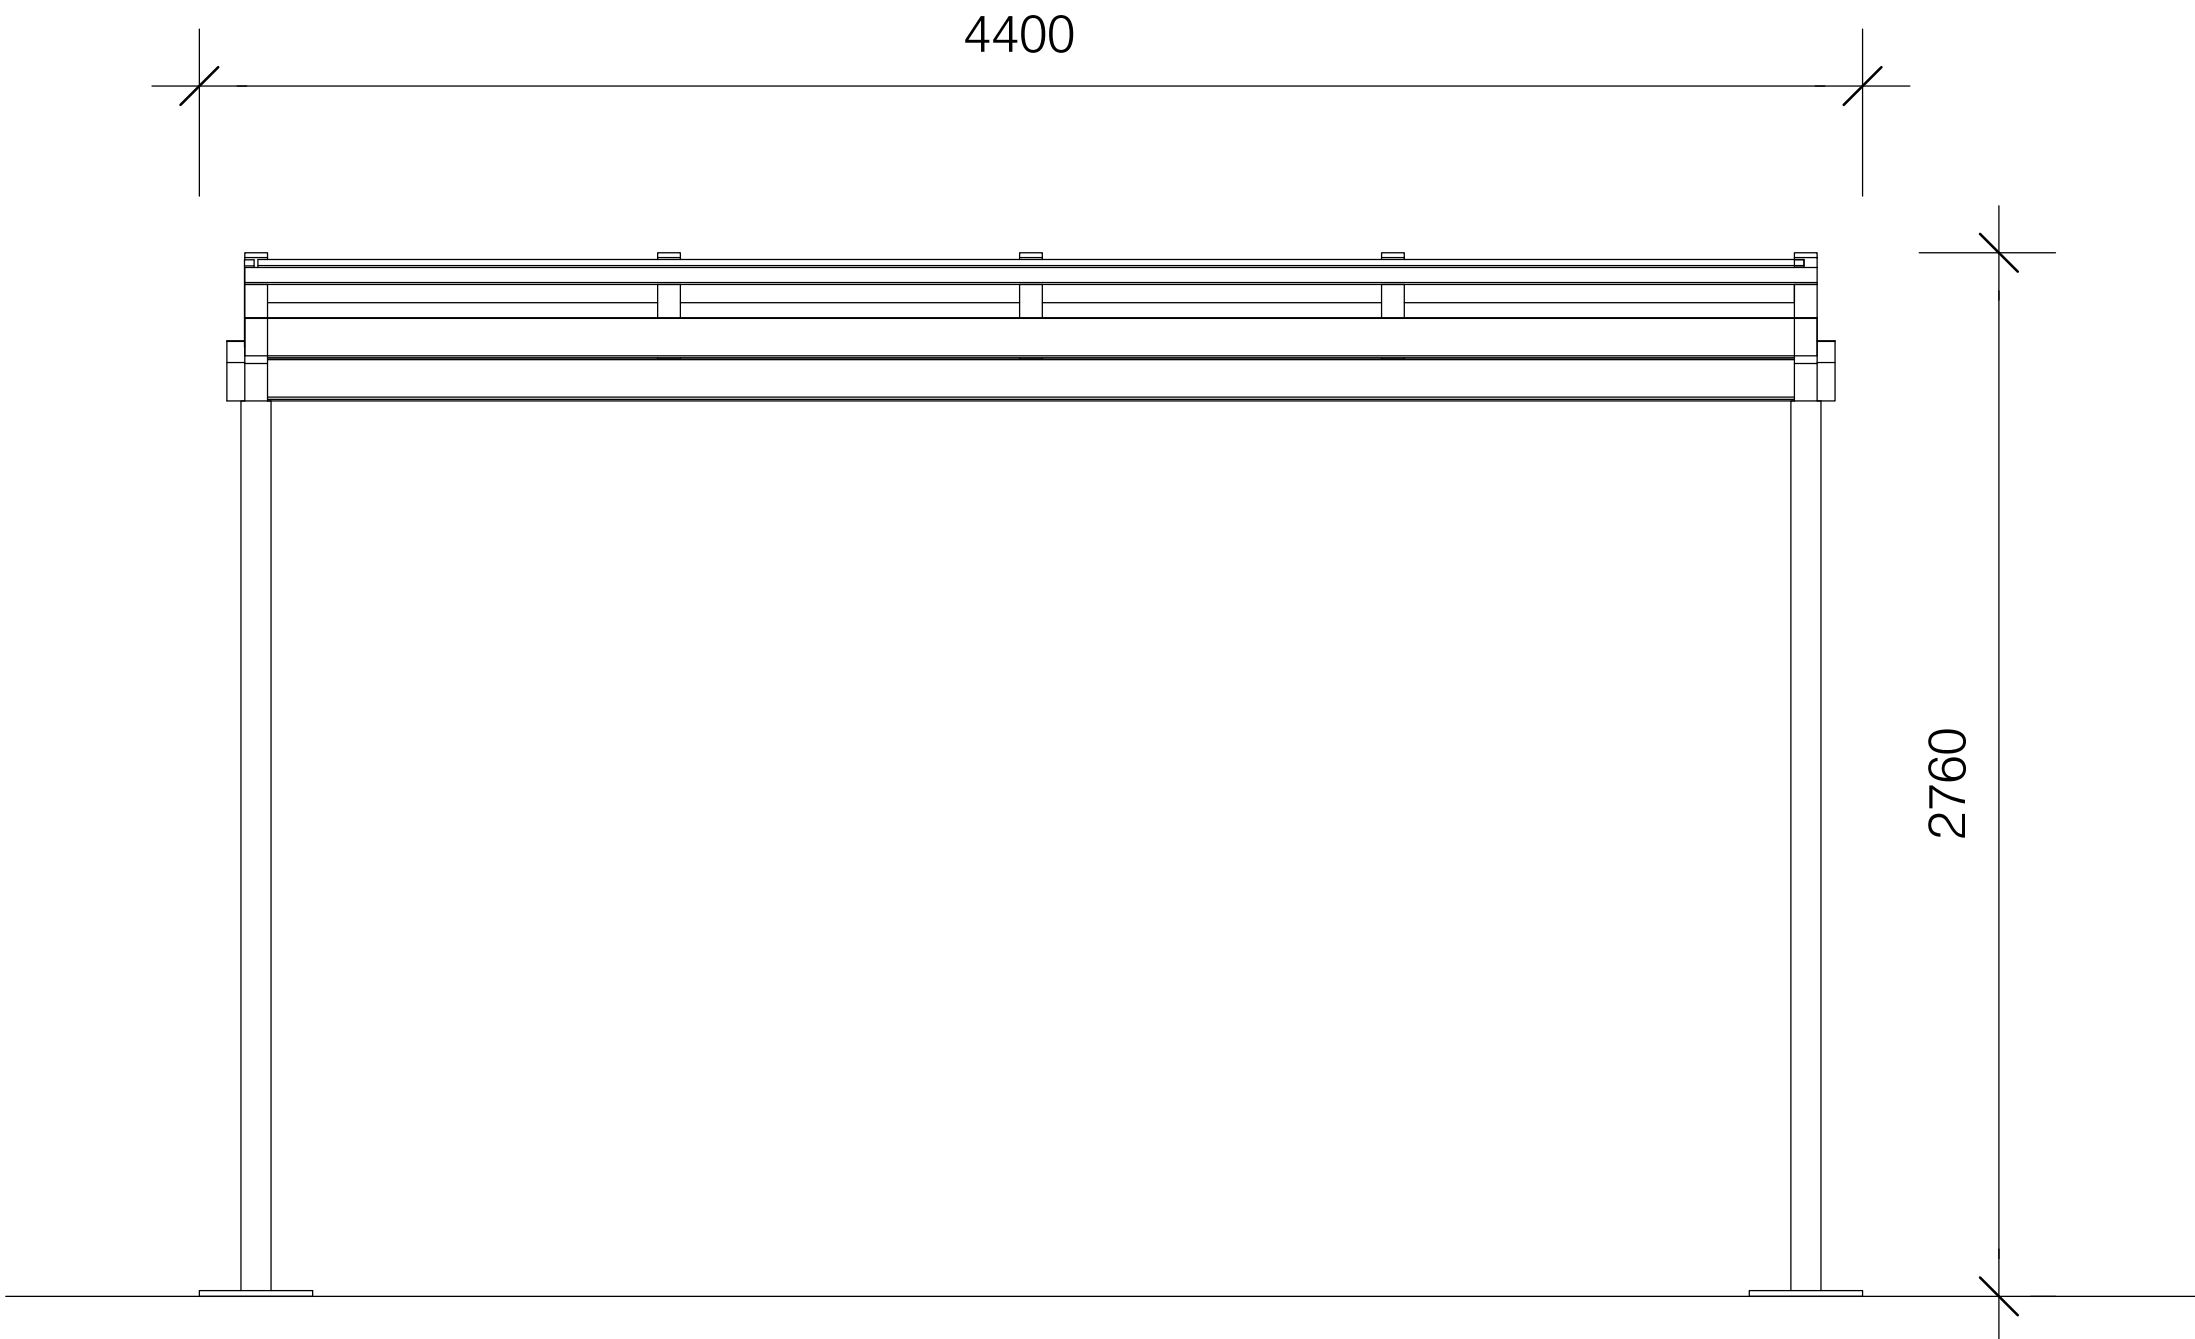


CYCLE STORE SHELTER BACK ELEVATION
SCALE 1:20 AT A1

NOTE:


- Proprietary shelter to be Broxap style or similar
- Metalwork to be galvanized steel with Nimbus Grey finish
- Space for 10 no. cycles
- Foundations to be to structural engineers design and specification

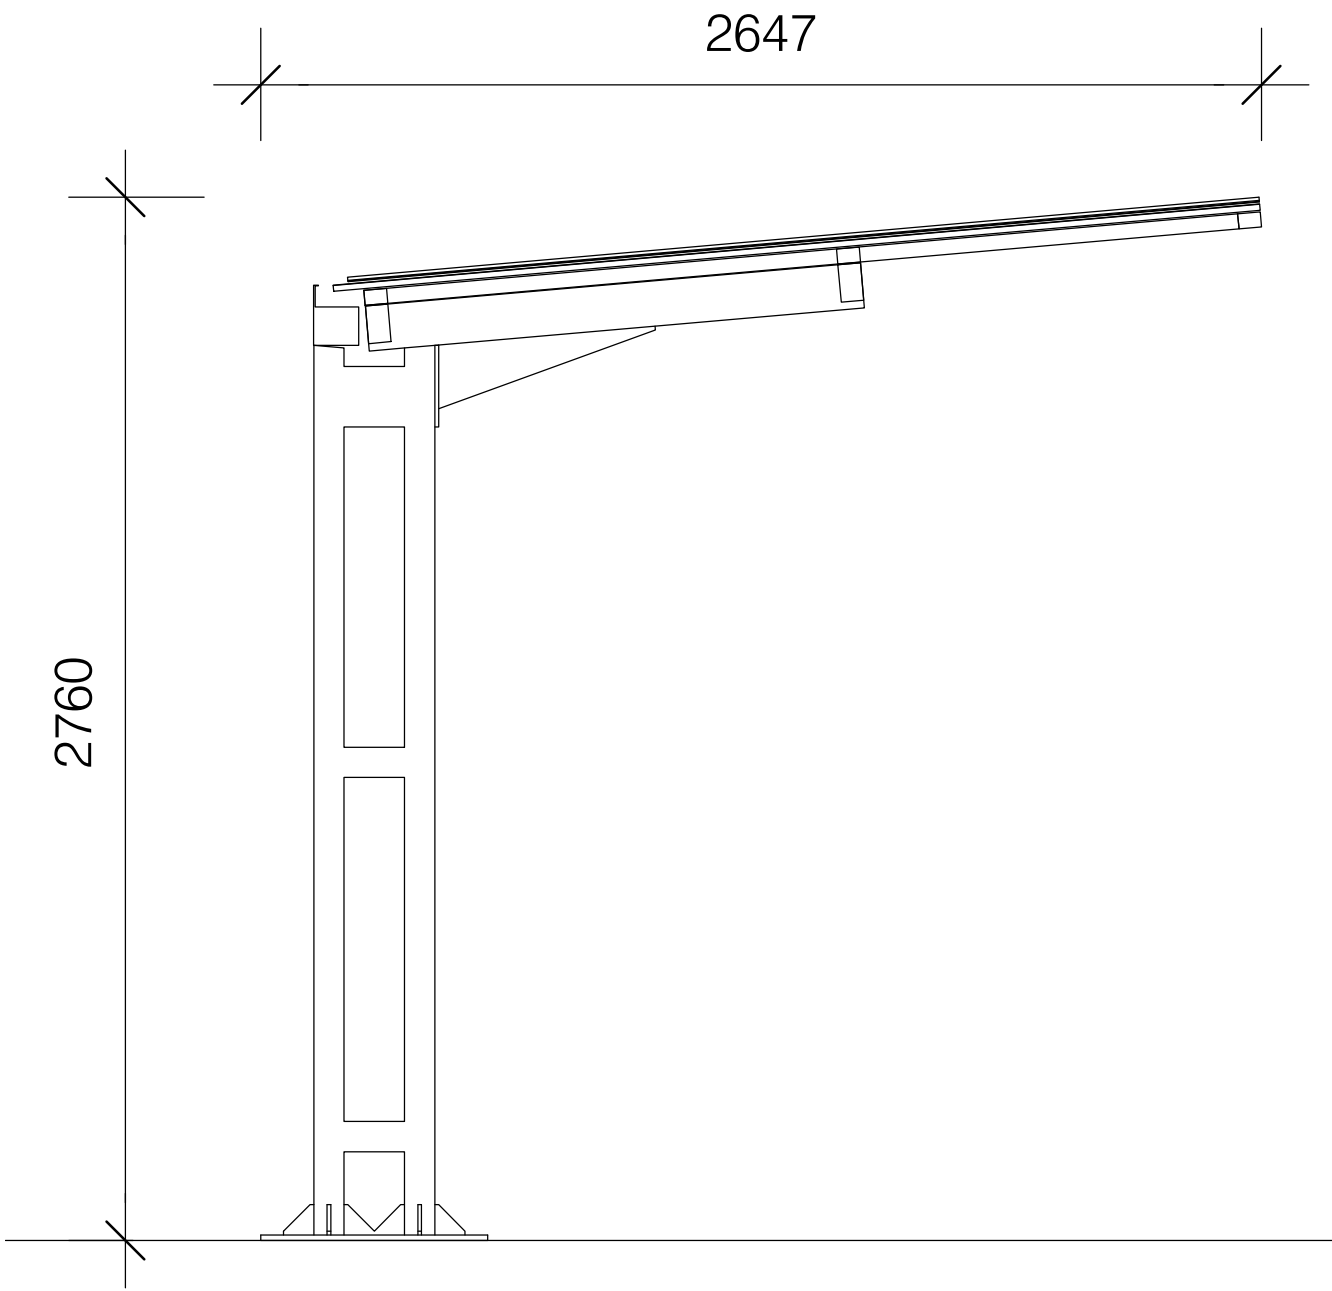

CYCLE STORE SHELTER SIDE ELEVATION
SCALE 1:20 AT A1

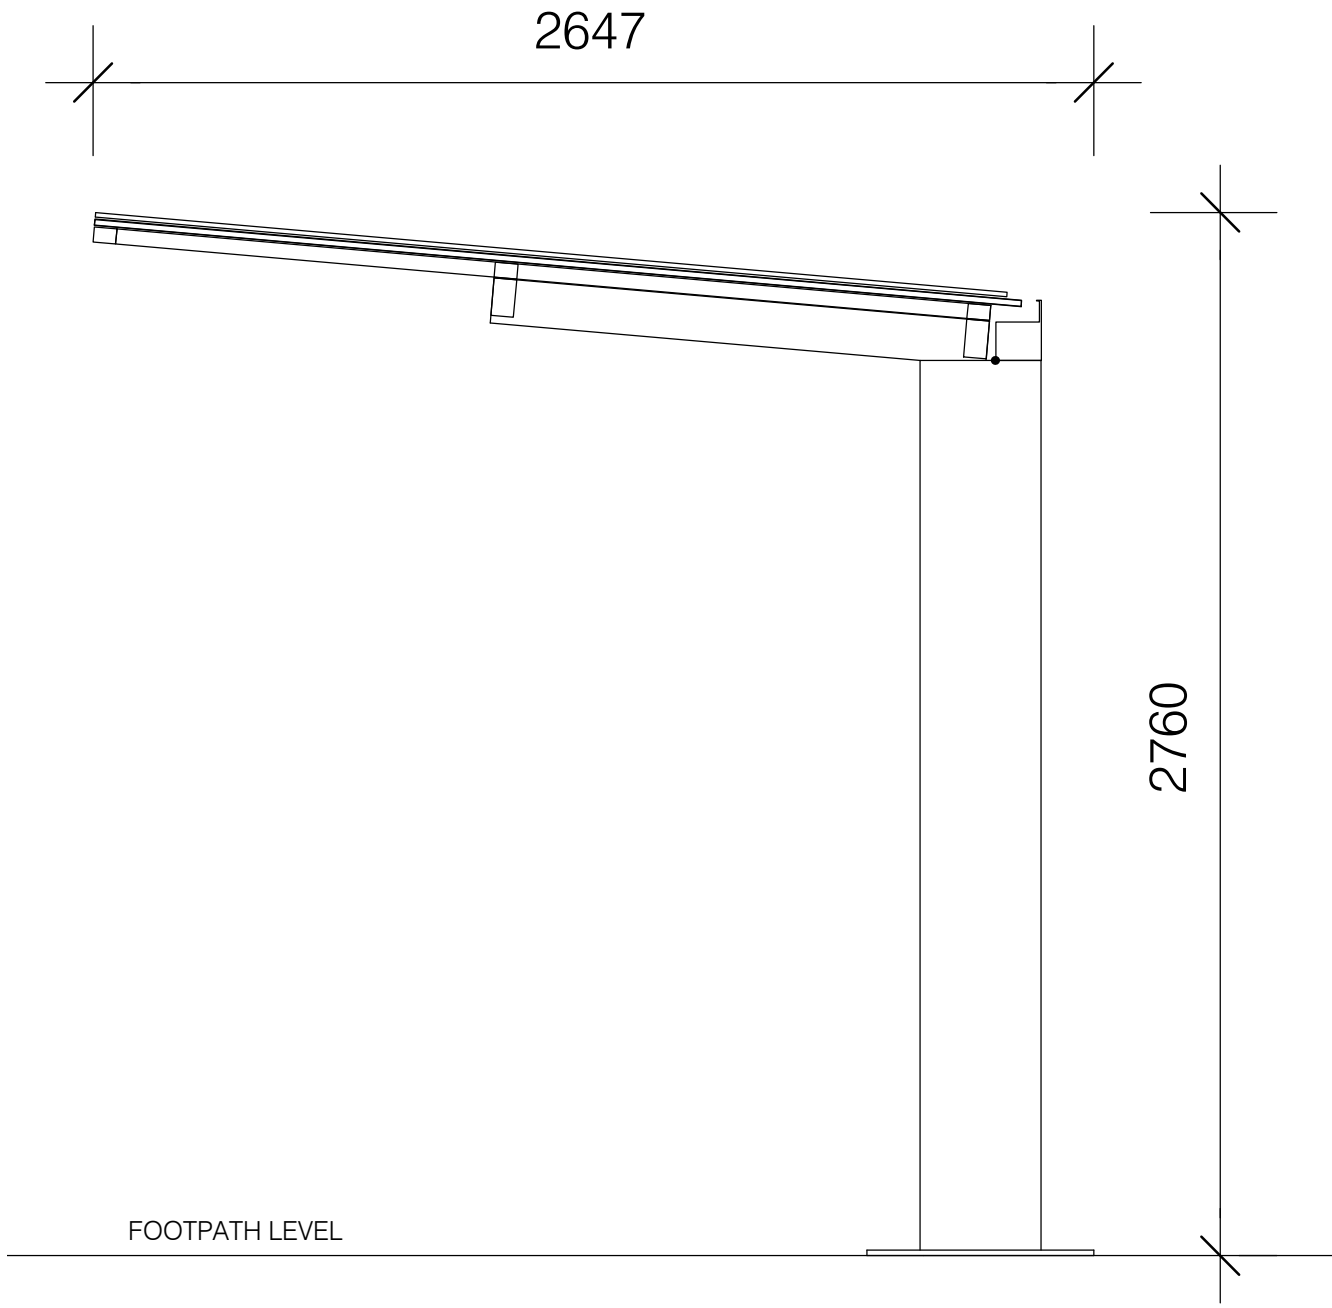

CYCLE STORE SHELTER SIDE ELEVATION
SCALE 1:20 AT A1

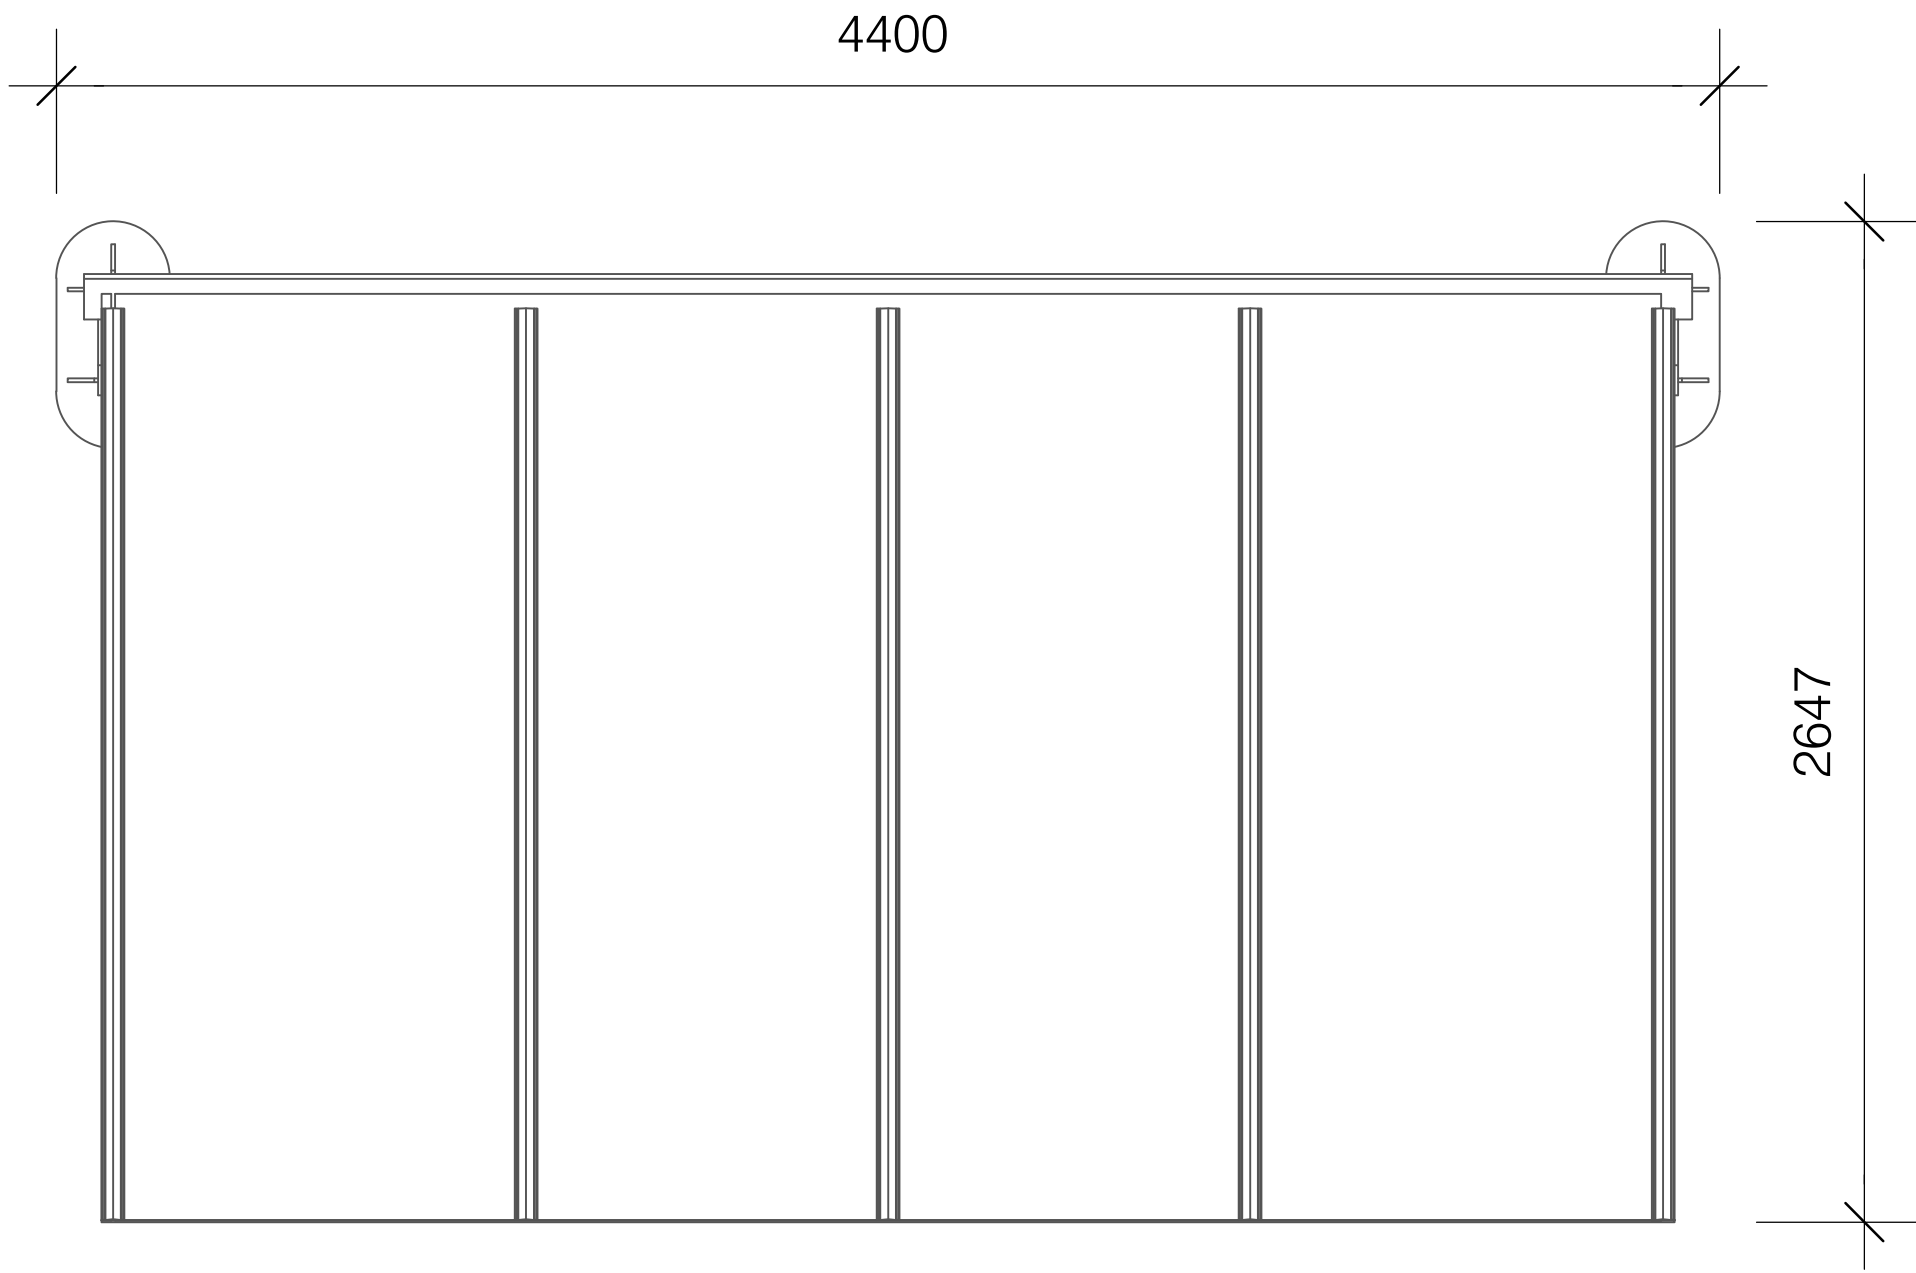

CYCLE STORE SHELTER FLOOR PLAN
SCALE 1:20 AT A1

Project	JJ CHURCHILL WAREHOUSE EXTENSION STATION ROAD, MARKET BOSWORTH
IMA Project No.	223008
	223008-IMA-WH-XX-DR-A-050001
Revision	P01
Status	PLANNING
Drawing Title	PROPOSED CYCLE SHELTER DETAILS
Date	17/02/2023
Scale	1:20
Sheet Size	A1
Drawn By	NO
Checked By	AD