



EXISTING FRONT ELEVATION
Scale 1:50



EXISTING GROUND FLOOR PLAN
Scale 1:50

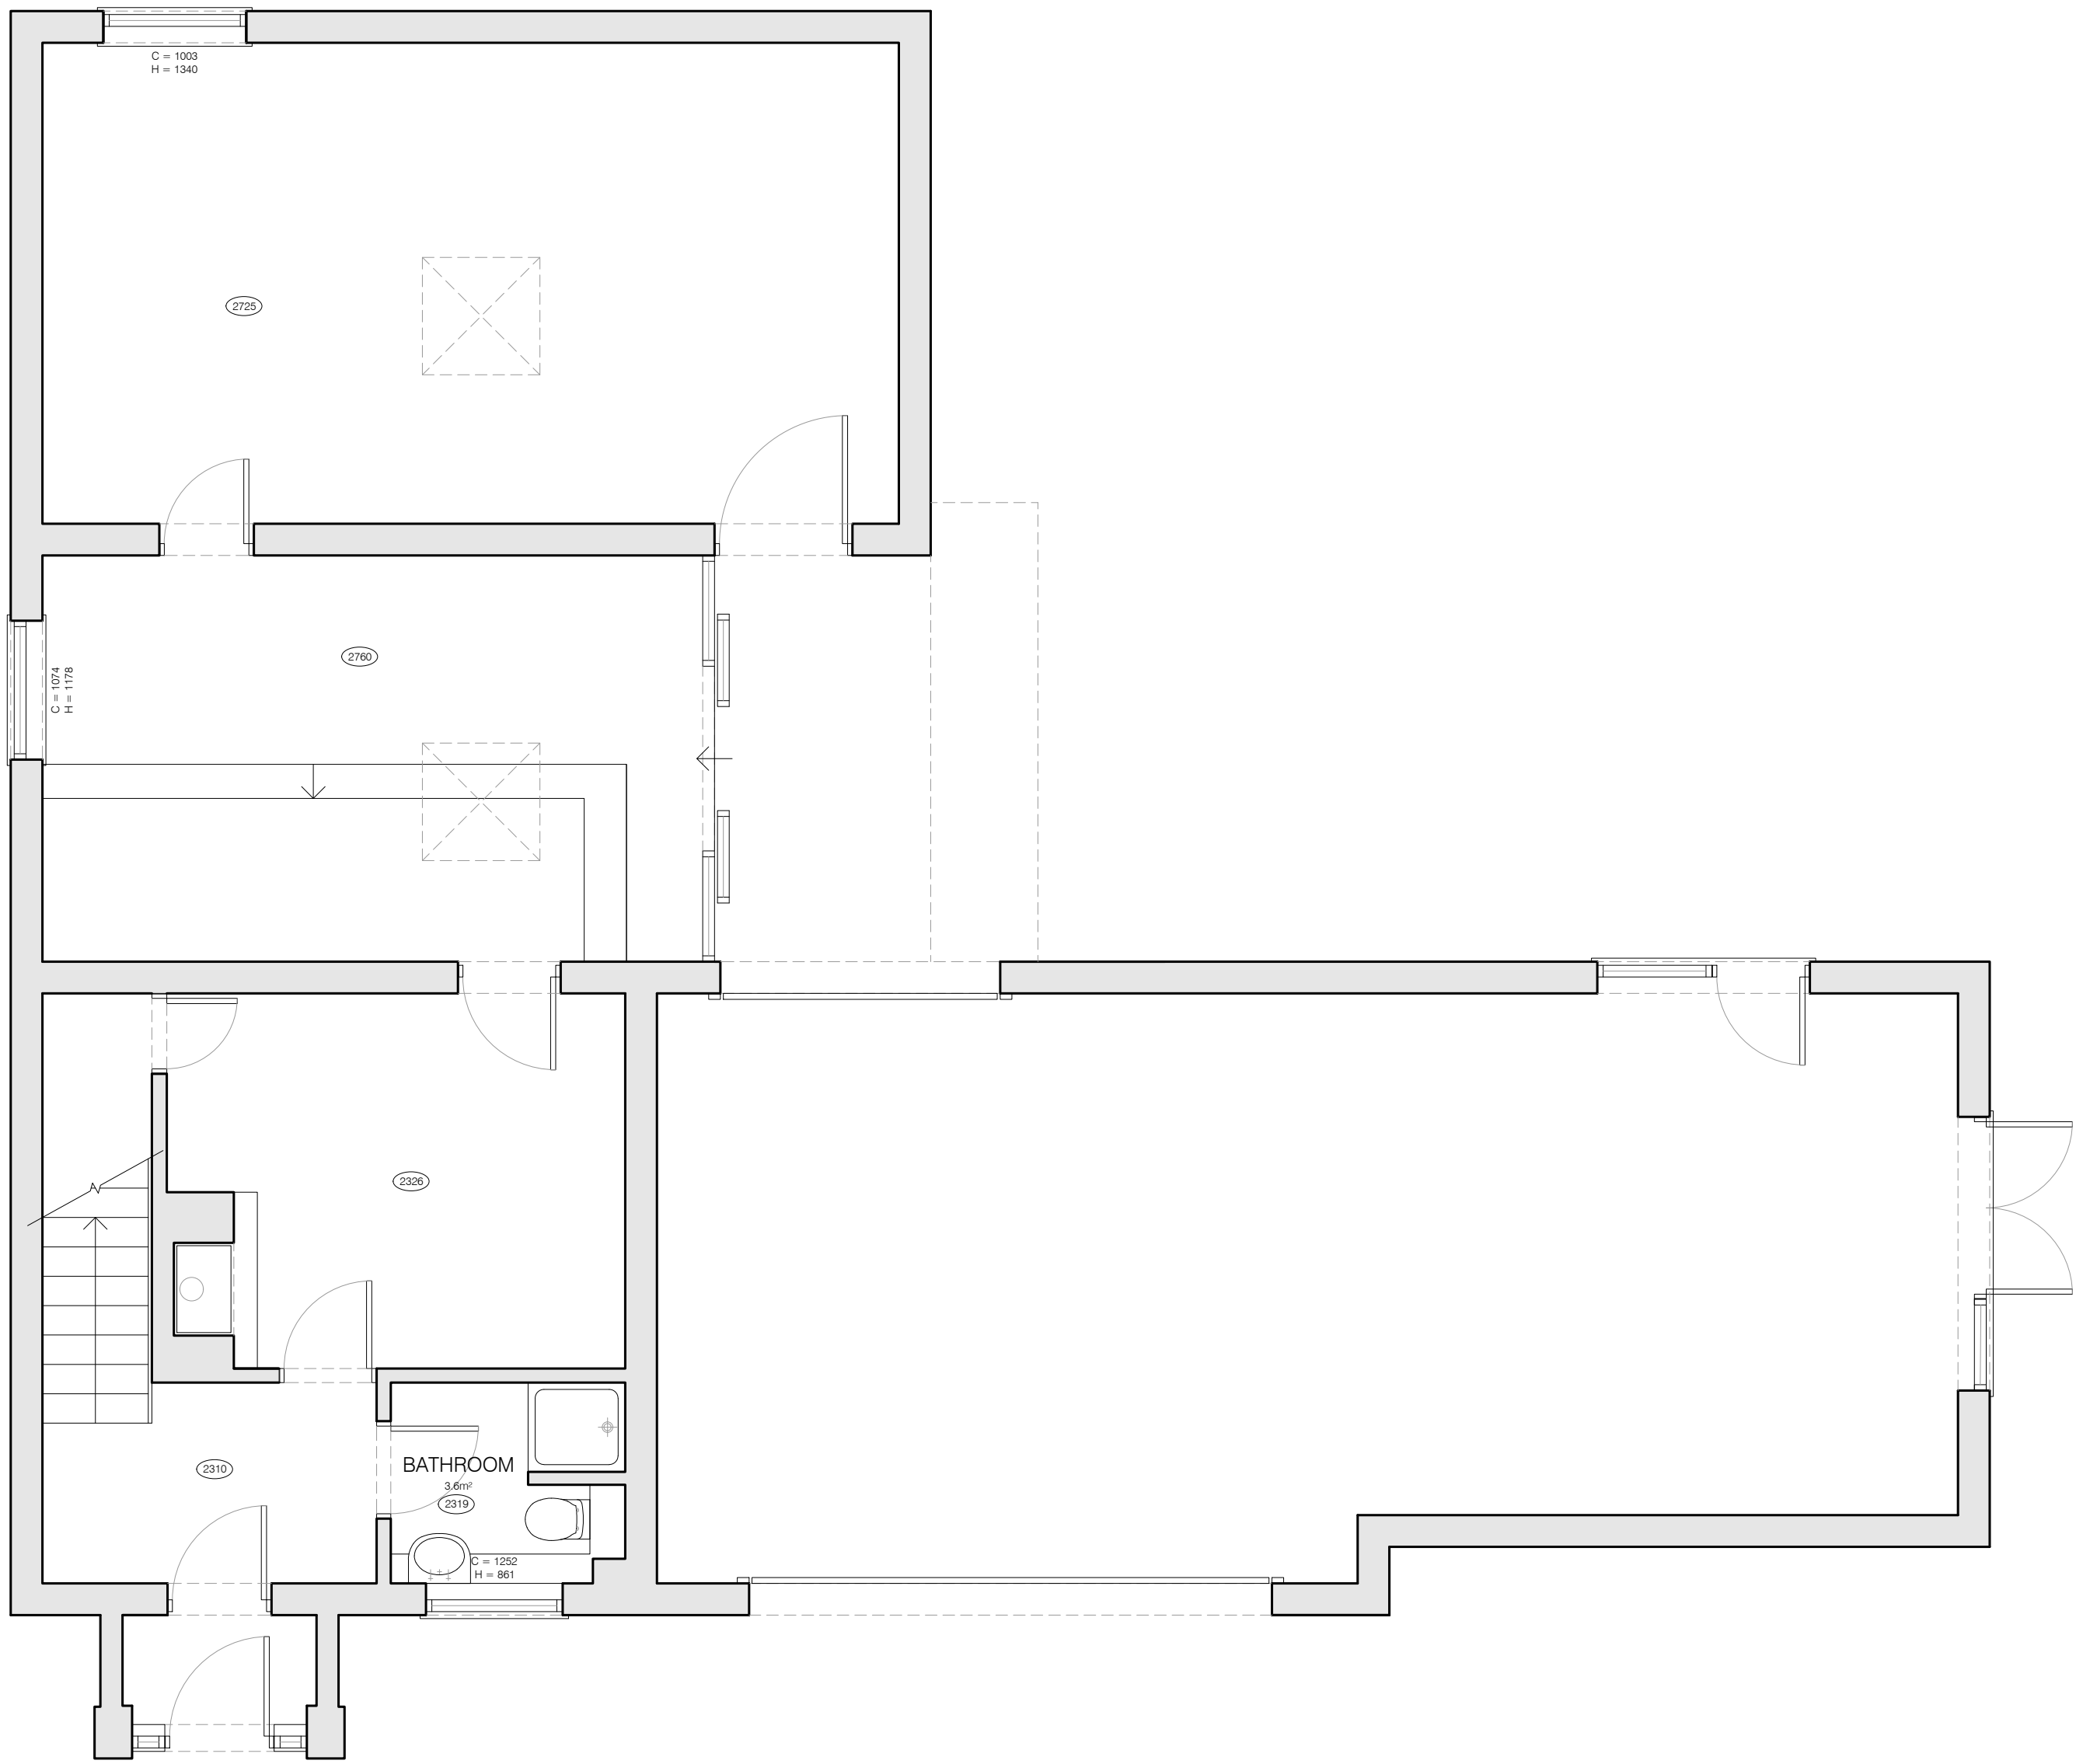

EXISTING SIDE ELEVATION
Scale 1:50

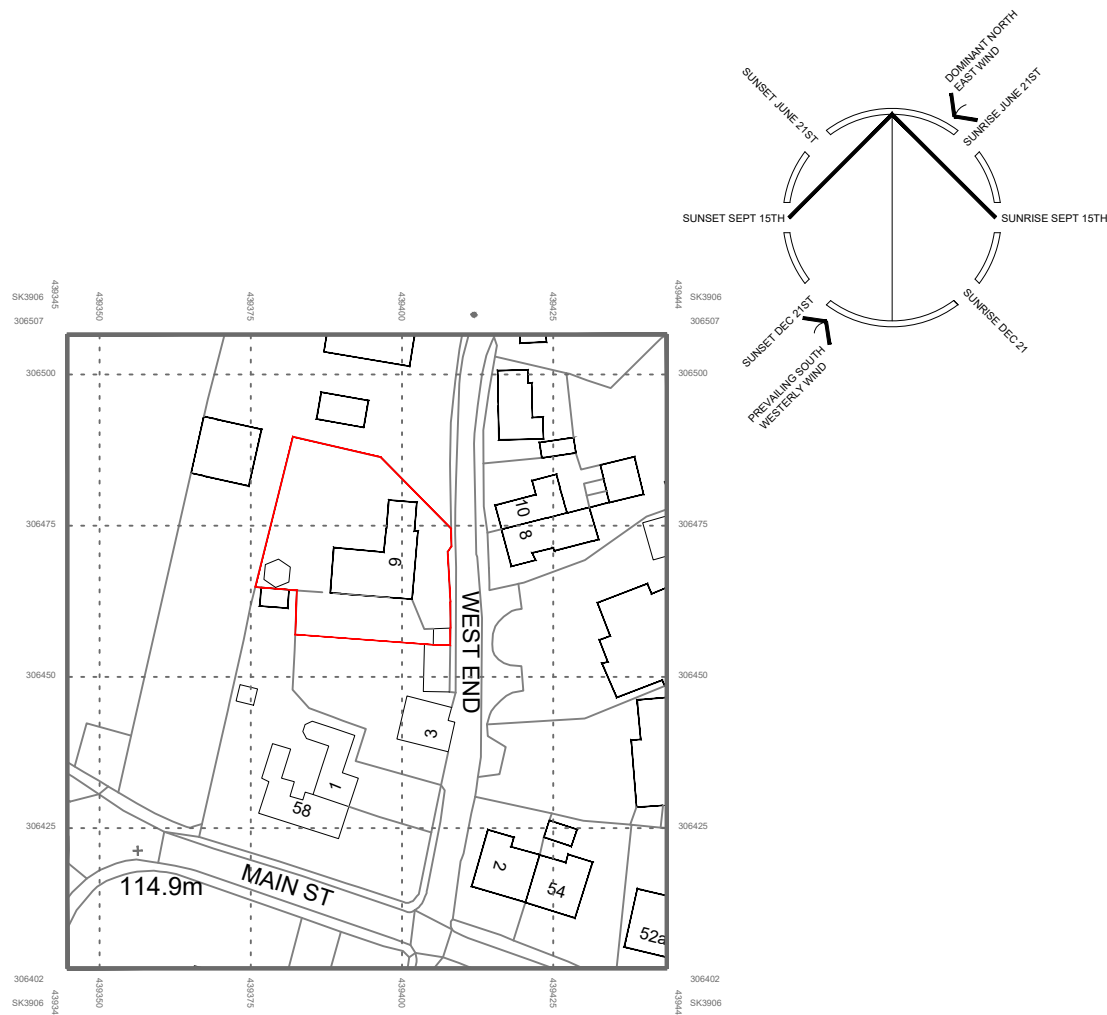

LOCATION PLAN
Scale 1:1250

NOTES:-

- All drawings to be read in conjunction with Structural Engineer's details & any relevant sub-contractor's details. All works to comply with current Building Regulations, British Standards & Codes of Practice.
- All dimensions to be checked on site prior to any works commence.
- Contractor to ensure that all work meets the requirements of the EHO, Building Control, Fire Authority and all other statutory bodies.

REV	BY	DATE	DESCRIPTION
SKETCH			
DESIGN + PLANNING			
CLIENT	Nigel Shirley		
PROJECT	9 West End, Barton in the Beans, CV13 0DG		
DRG NAME	Existing Plans & Elevations		
SCALE	1:50 @ A1		
DATE	14.04.24		
JOB#	2073		
DWG#	01		
STATUS	Planning		
CONTACT	jonathan@sketchplanningstudio.co.uk		

©This drawing is the property of SKETCH Studio. Copyright is reserved by them and the drawing issued on condition that it is not copied either wholly or part without the consent in writing of SKETCH Studio. Figured dimensions to take precedence over those scaled. All dimensions to be checked on site before commencement of any work or shop drawings. This drawing is to be read in conjunction with the specification when existing.

© SKETCH 2020