






NORTH ELEVATION
Scale 1:100 @ A3

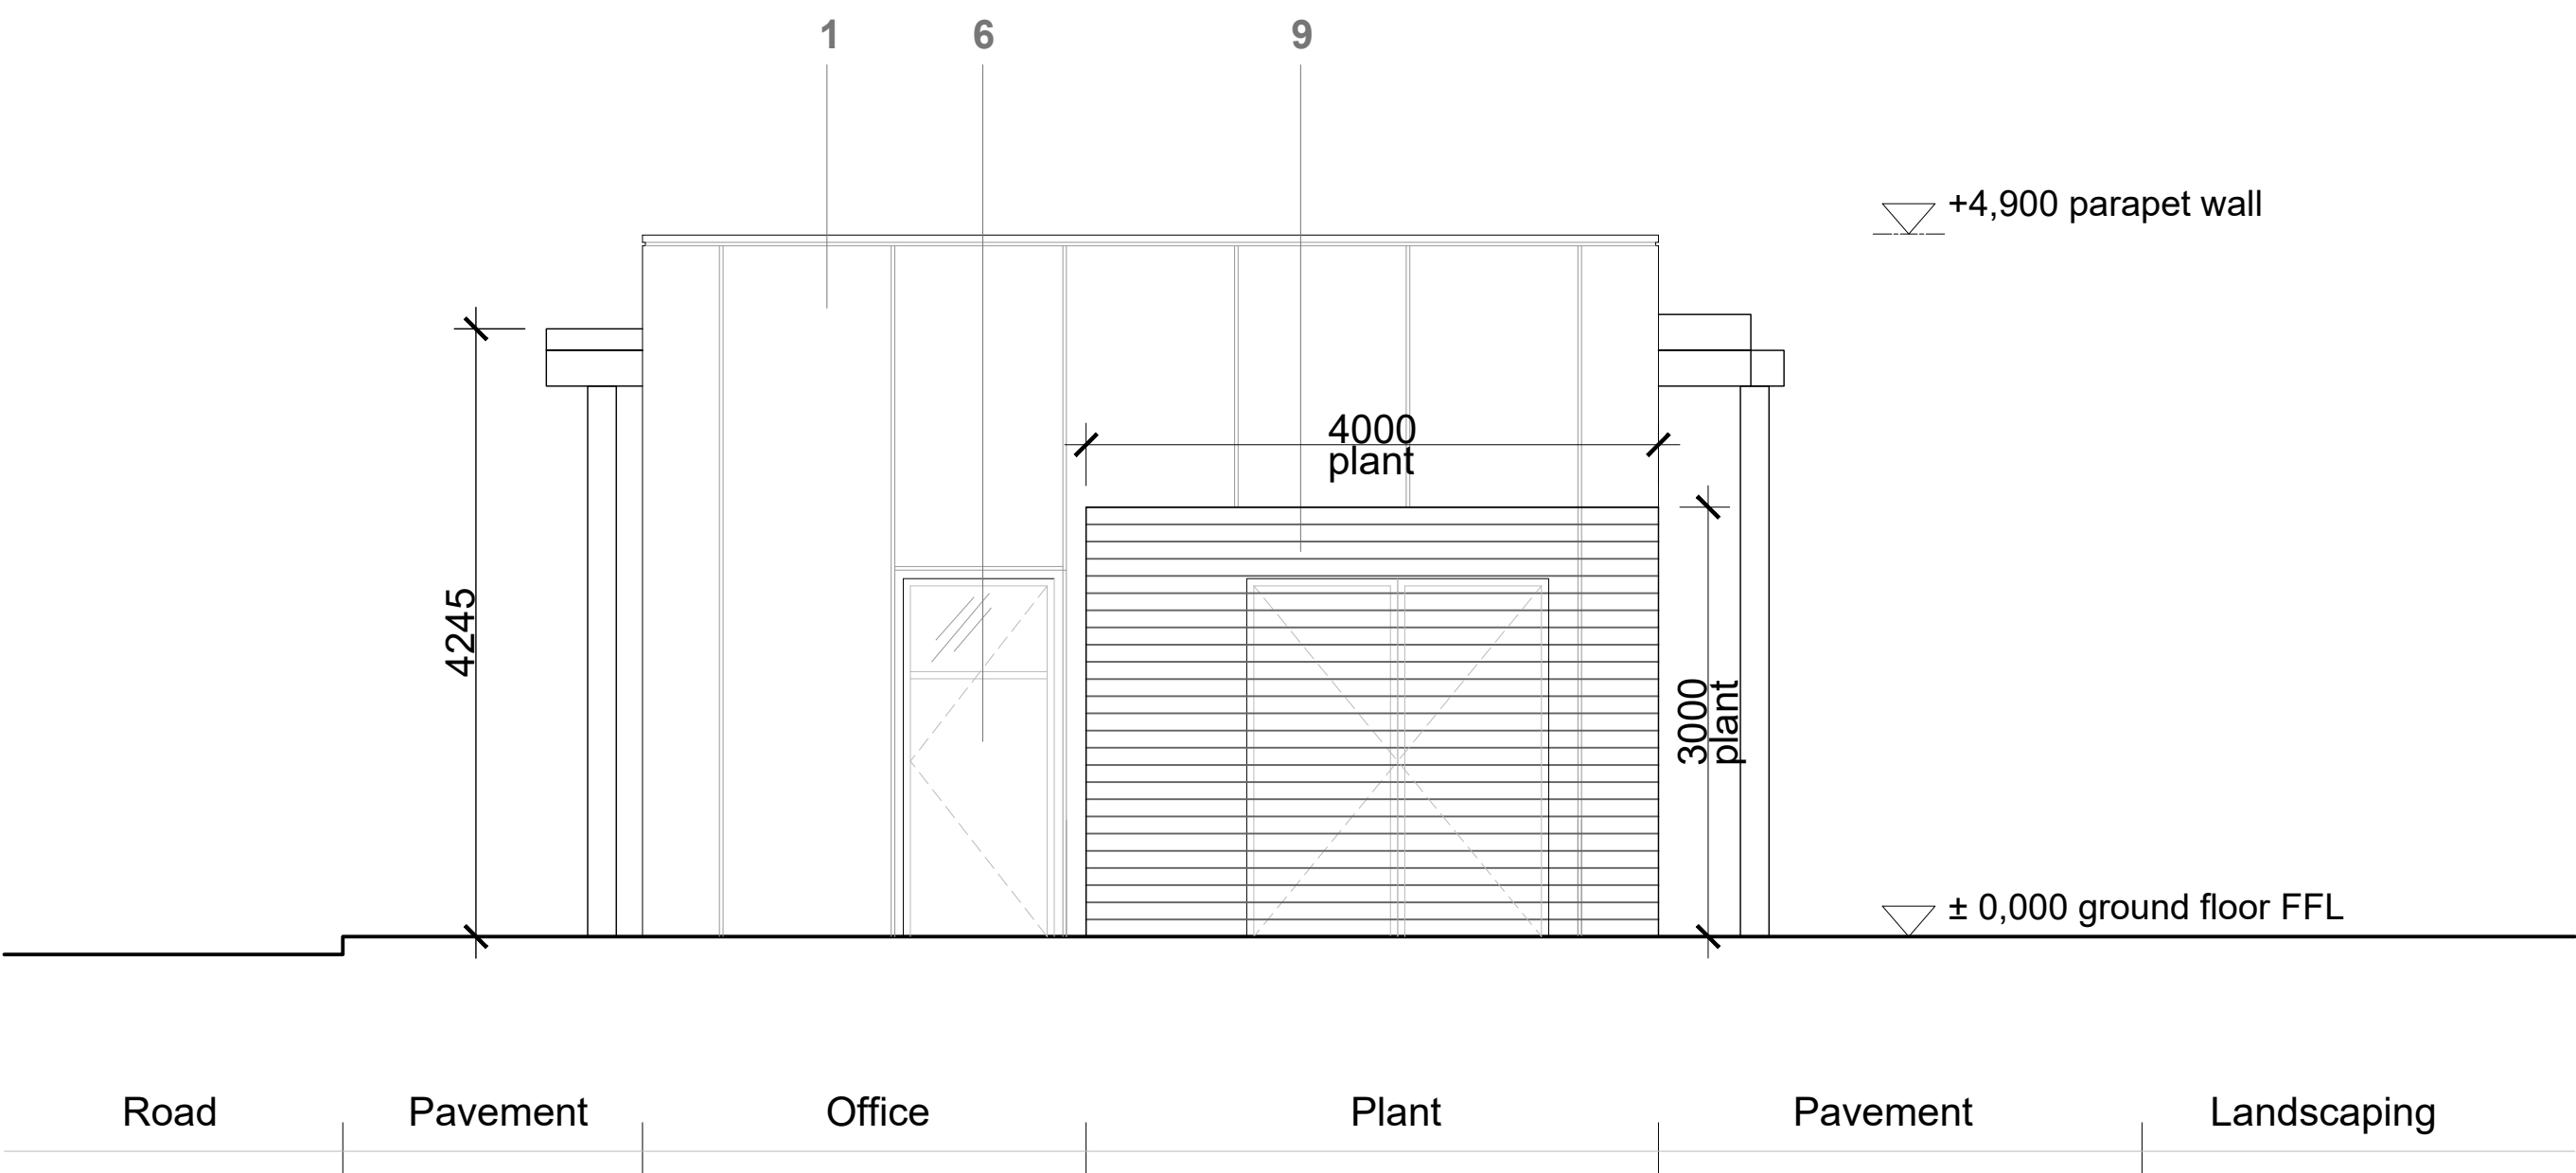

SOUTH ELEVATION
Scale 1:100 @ A3

KEY

- 1. Metal cladding
- 2. Glazed Curtain wall
- 3. Fixed Windows
- 4. Brise Soleil
- 5. Main Access - Sliding Doors
- 6. Employees Access/ Escape Door
- 7. Deliveries Access
- 8. Signage
- 9. Metal louvers

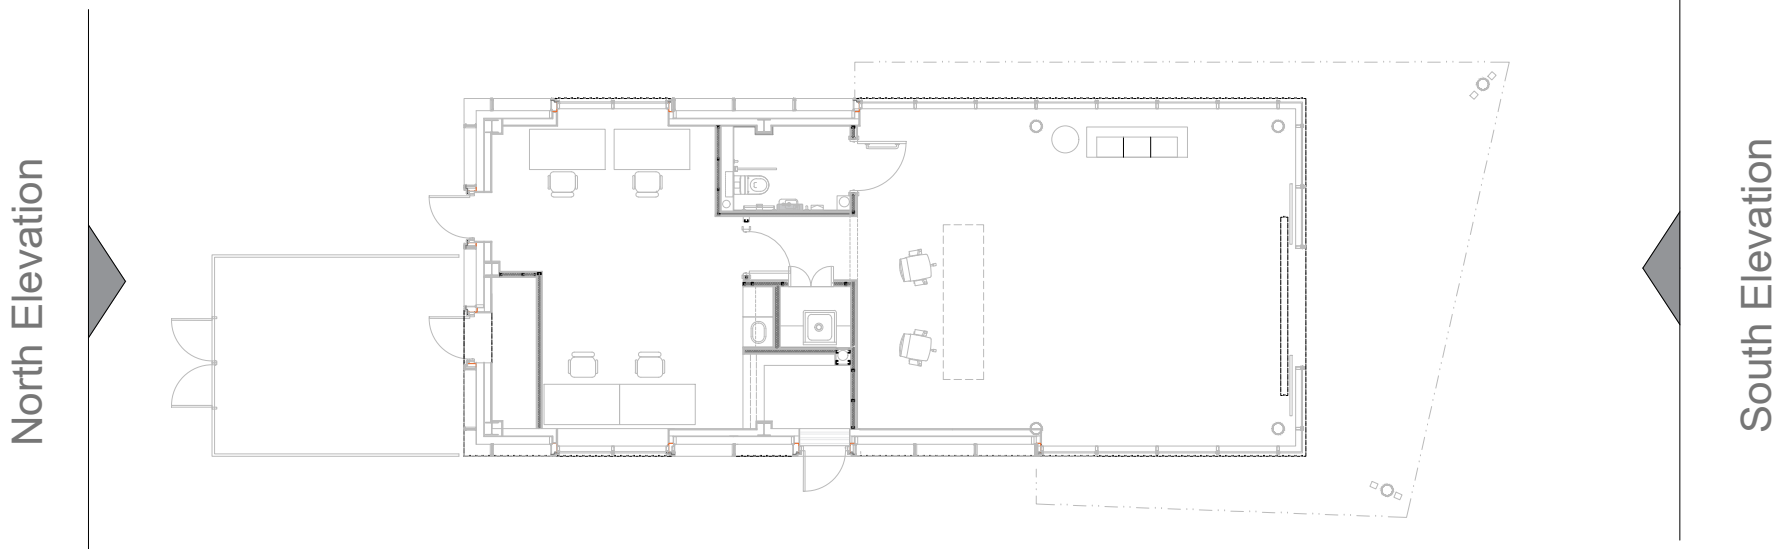 

Rev.	Description	Drawn	Date
A	Issued as planning submission drawings	NG	19.04.22
B	Minor material amendments	SP	06.04.23
C	Plant relocated to ground floor; building height and length reduced	HK	NYI

Geddes Architects

GA

Studio 3.31 · Canterbury Court · Kennington Park
1-3 Brixton Road · London · SW9 6DE
www.geddesarchitects.com · T +44 203 150 4605

Client	ERI MTP LTD		
Project	Gatehouse		
Title	North and South Elevations		
DATE	20.03.2023	CHECK STAGE	PLANNING
DRAWN	SP	CHECK DATE	.
SCALE	1:50@A1	CHECKED BY	.
22.001 (P)200			C

© · Geddes Architects Limited