


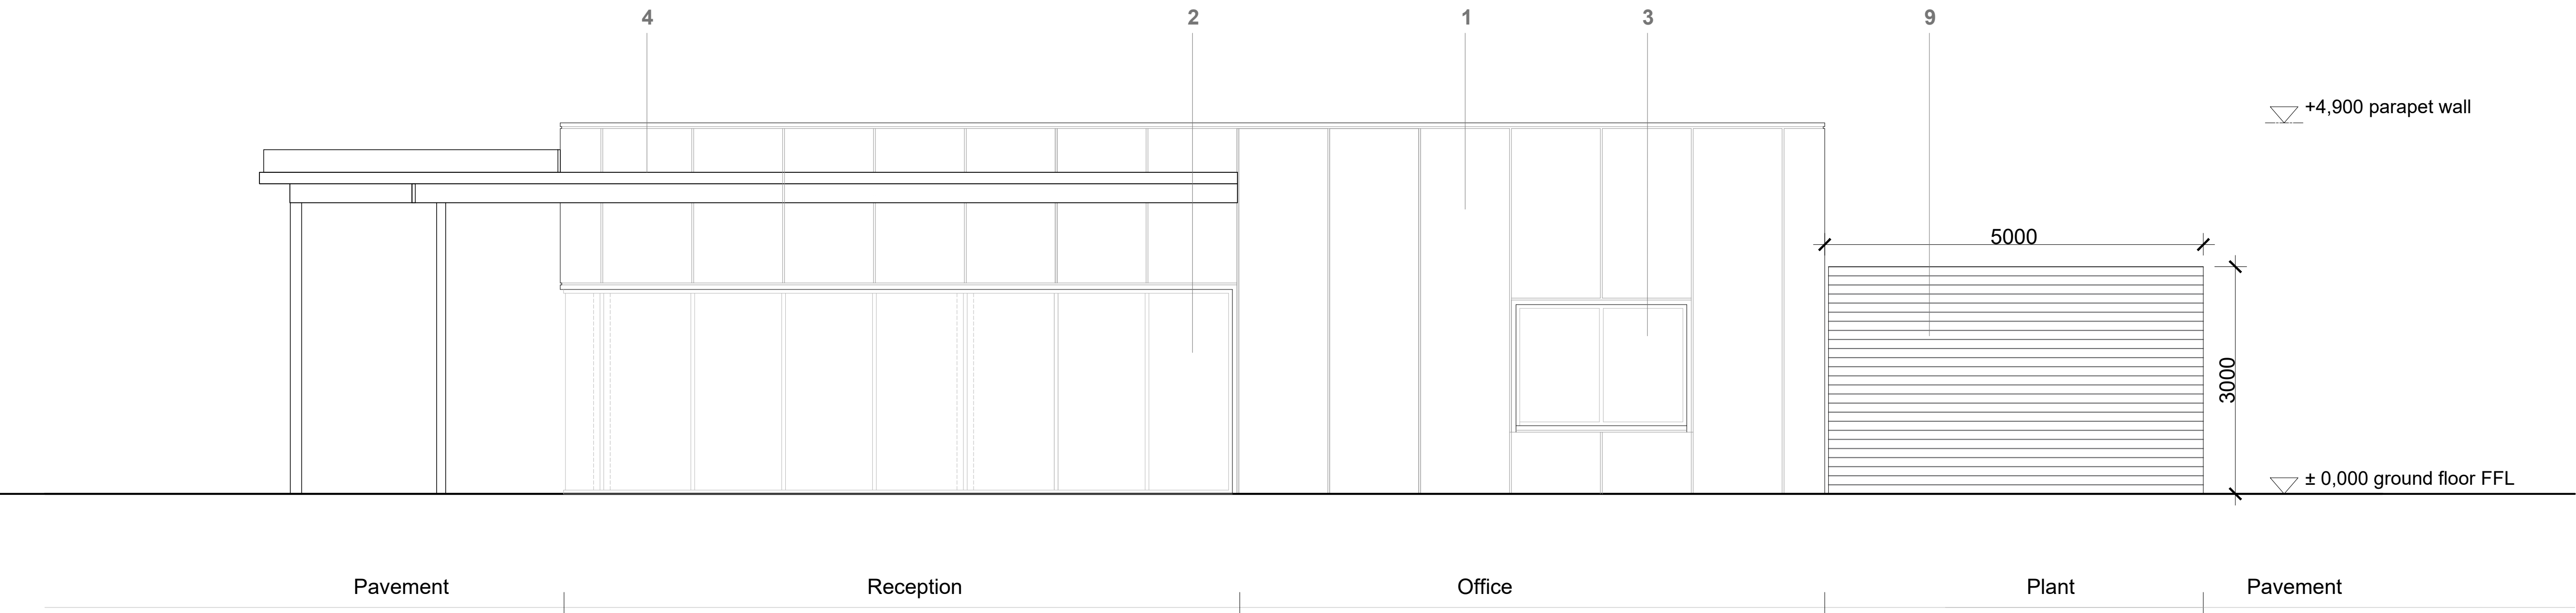


EAST ELEVATION
Scale 1:100 @ A3



WEST ELEVATION
Scale 1:100 @ A3

- KEY**
- 1. Metal cladding
 - 2. Glazed Curtain wall
 - 3. Fixed Windows
 - 4. Brise Soleil
 - 5. Main Access - Sliding Doors
 - 6. Employees Access/ Escape Door
 - 7. Deliveries Access
 - 8. Signage
 - 9. Metal louvers

 

Rev.	Description	Drawn	Date
A	Issued as planning submission drawings	NG	19.04.22
B	Minor material amendments	SP	06.04.23
C	Plant relocated to ground floor; building height and length reduced	HK	NYI

Geddes Architects	
Studio 3.31 Canterbury Court Kennington Park 1-3 Brixton Road London SW9 6DE www.geddesarchitects.com T +44 203 150 4605	

Client	ERI MTP LTD
Project	Gatehouse
Title	East and West Elevations

DATE	20.03.2023	CHECK STAGE	PLANNING
DRAWN	SP	CHECK DATE	.
SCALE	1:50@A1	CHECKED BY	.

22.001 (P)201	C
---------------	---

© Geddes Architects Limited