


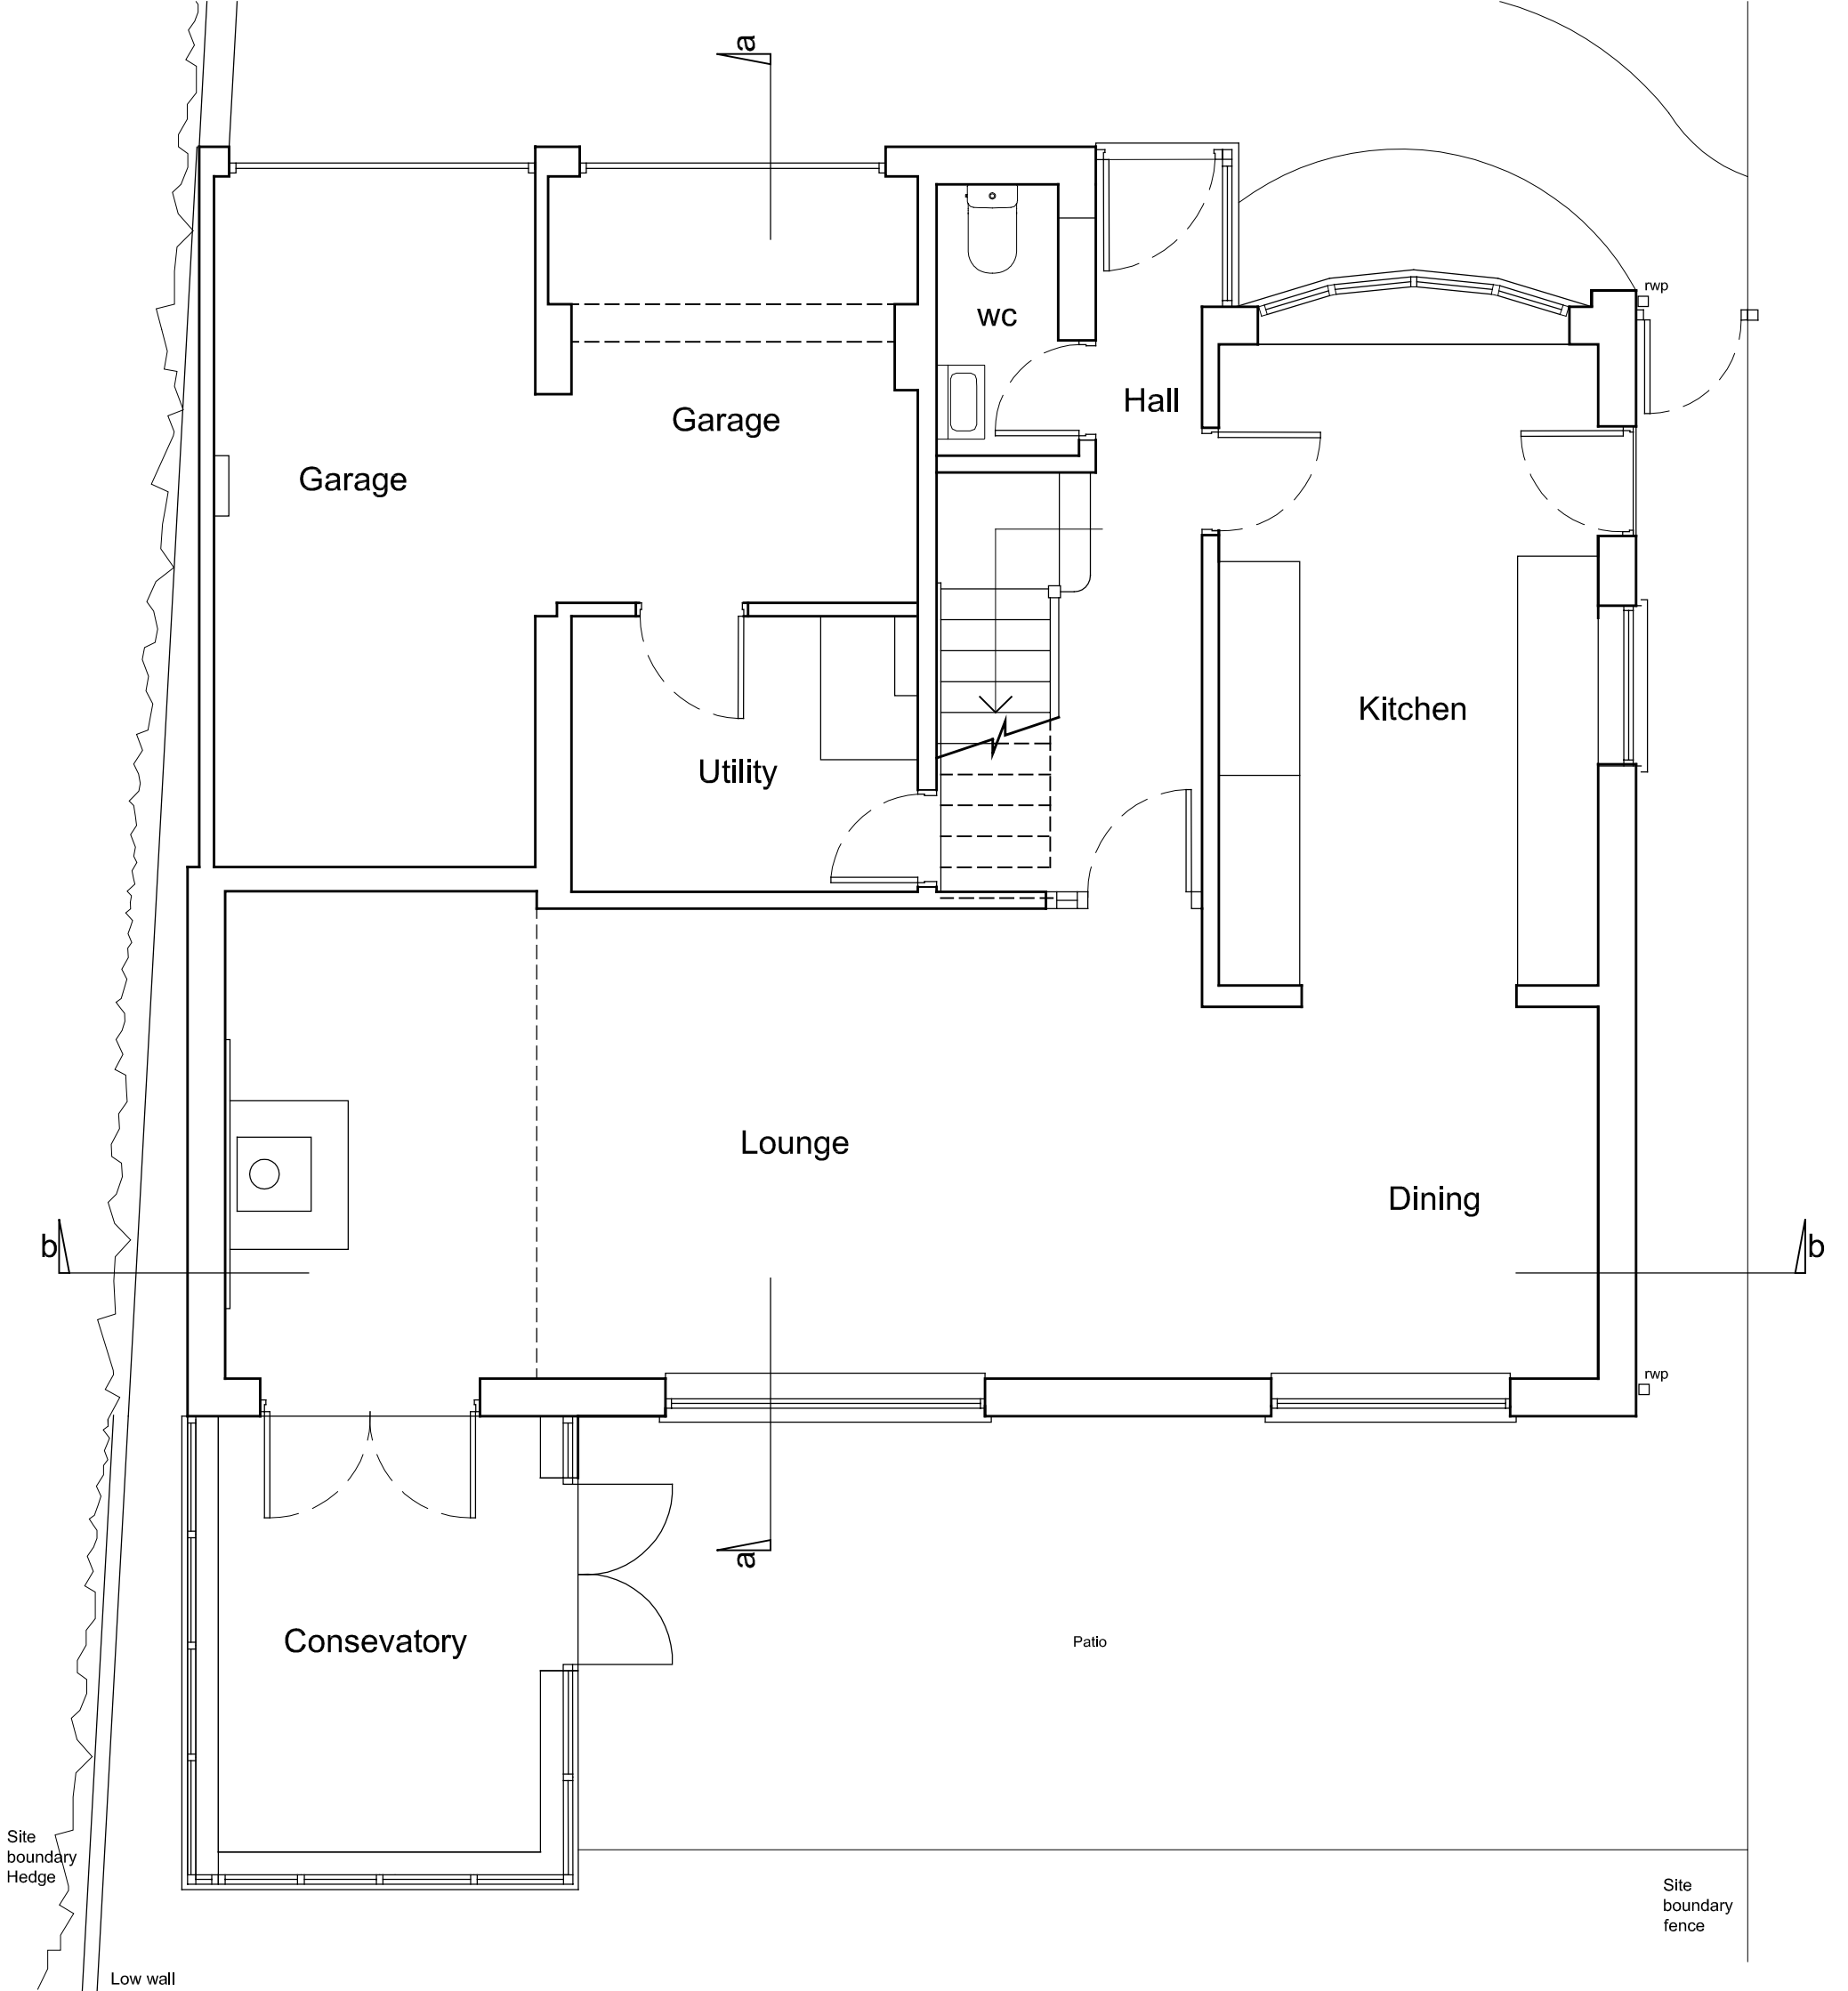

Existing Ground Floor Plan

rev	date	description	by
15 Swains Green, Burbage, Hinckley LE10 2QX Mr W Carter			
Proposed Rear Extension Ground Floor Plan - As Existing			
project. no.	drg. no.	rev.	
C126	03	-	
scale	date	ref	
1:50 @A3	17/04/26	lrg	



Note
All dimensions shown are preliminary and are to be checked and confirmed on site.
The proposals should be discussed and agreed with neighbouring property owners to avoid any dispute arising from the Party Wall Act 1996 as applicable.