


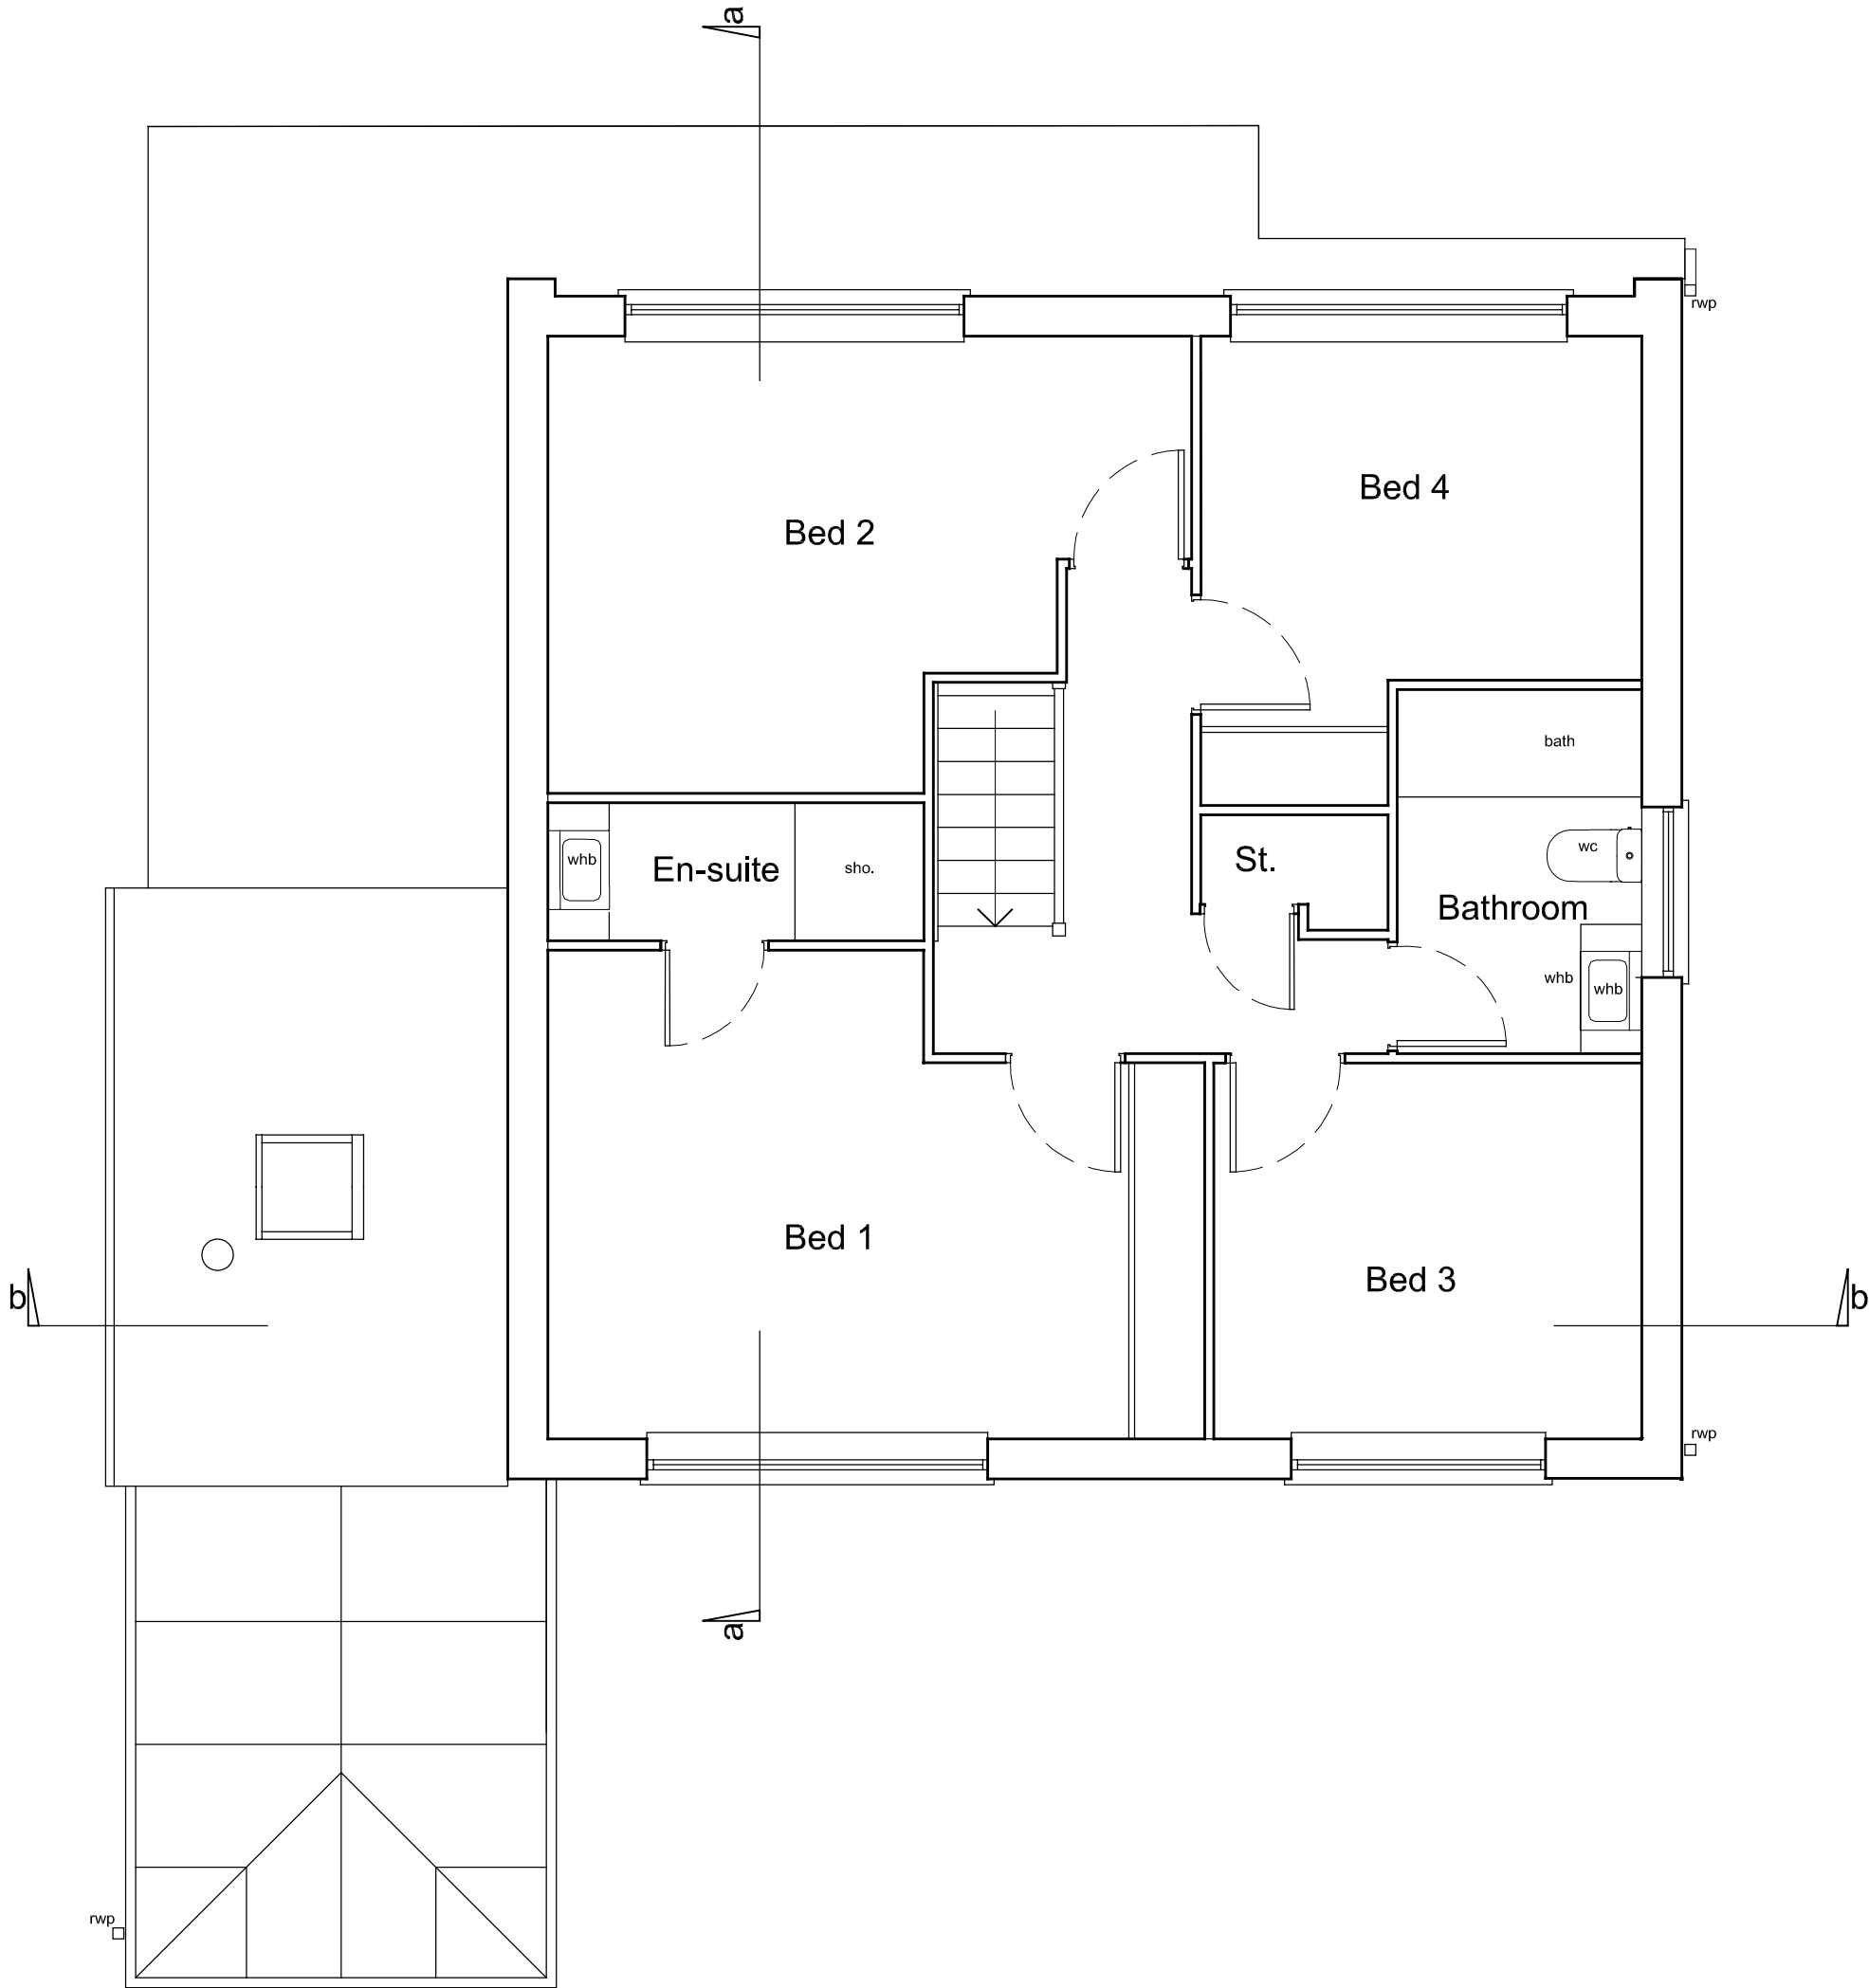

Existing First Floor Plan

rev	date	description	by
-----	------	-------------	----

15 Swains Green, Burbage,
Hinckley LE10 2QX
Mr W Carter

Proposed Rear Extension
First Floor Plan - As Existing

project. no.	drg. no.	rev.
C126	04	-
scale	date	ref
1:50 @A3	17/04/26	lrg



Note

All dimensions shown are preliminary and are to be checked and confirmed on site.

The proposals should be discussed and agreed with neighbouring property owners to avoid any dispute arising from the Party Wall Act 1996 as applicable.