


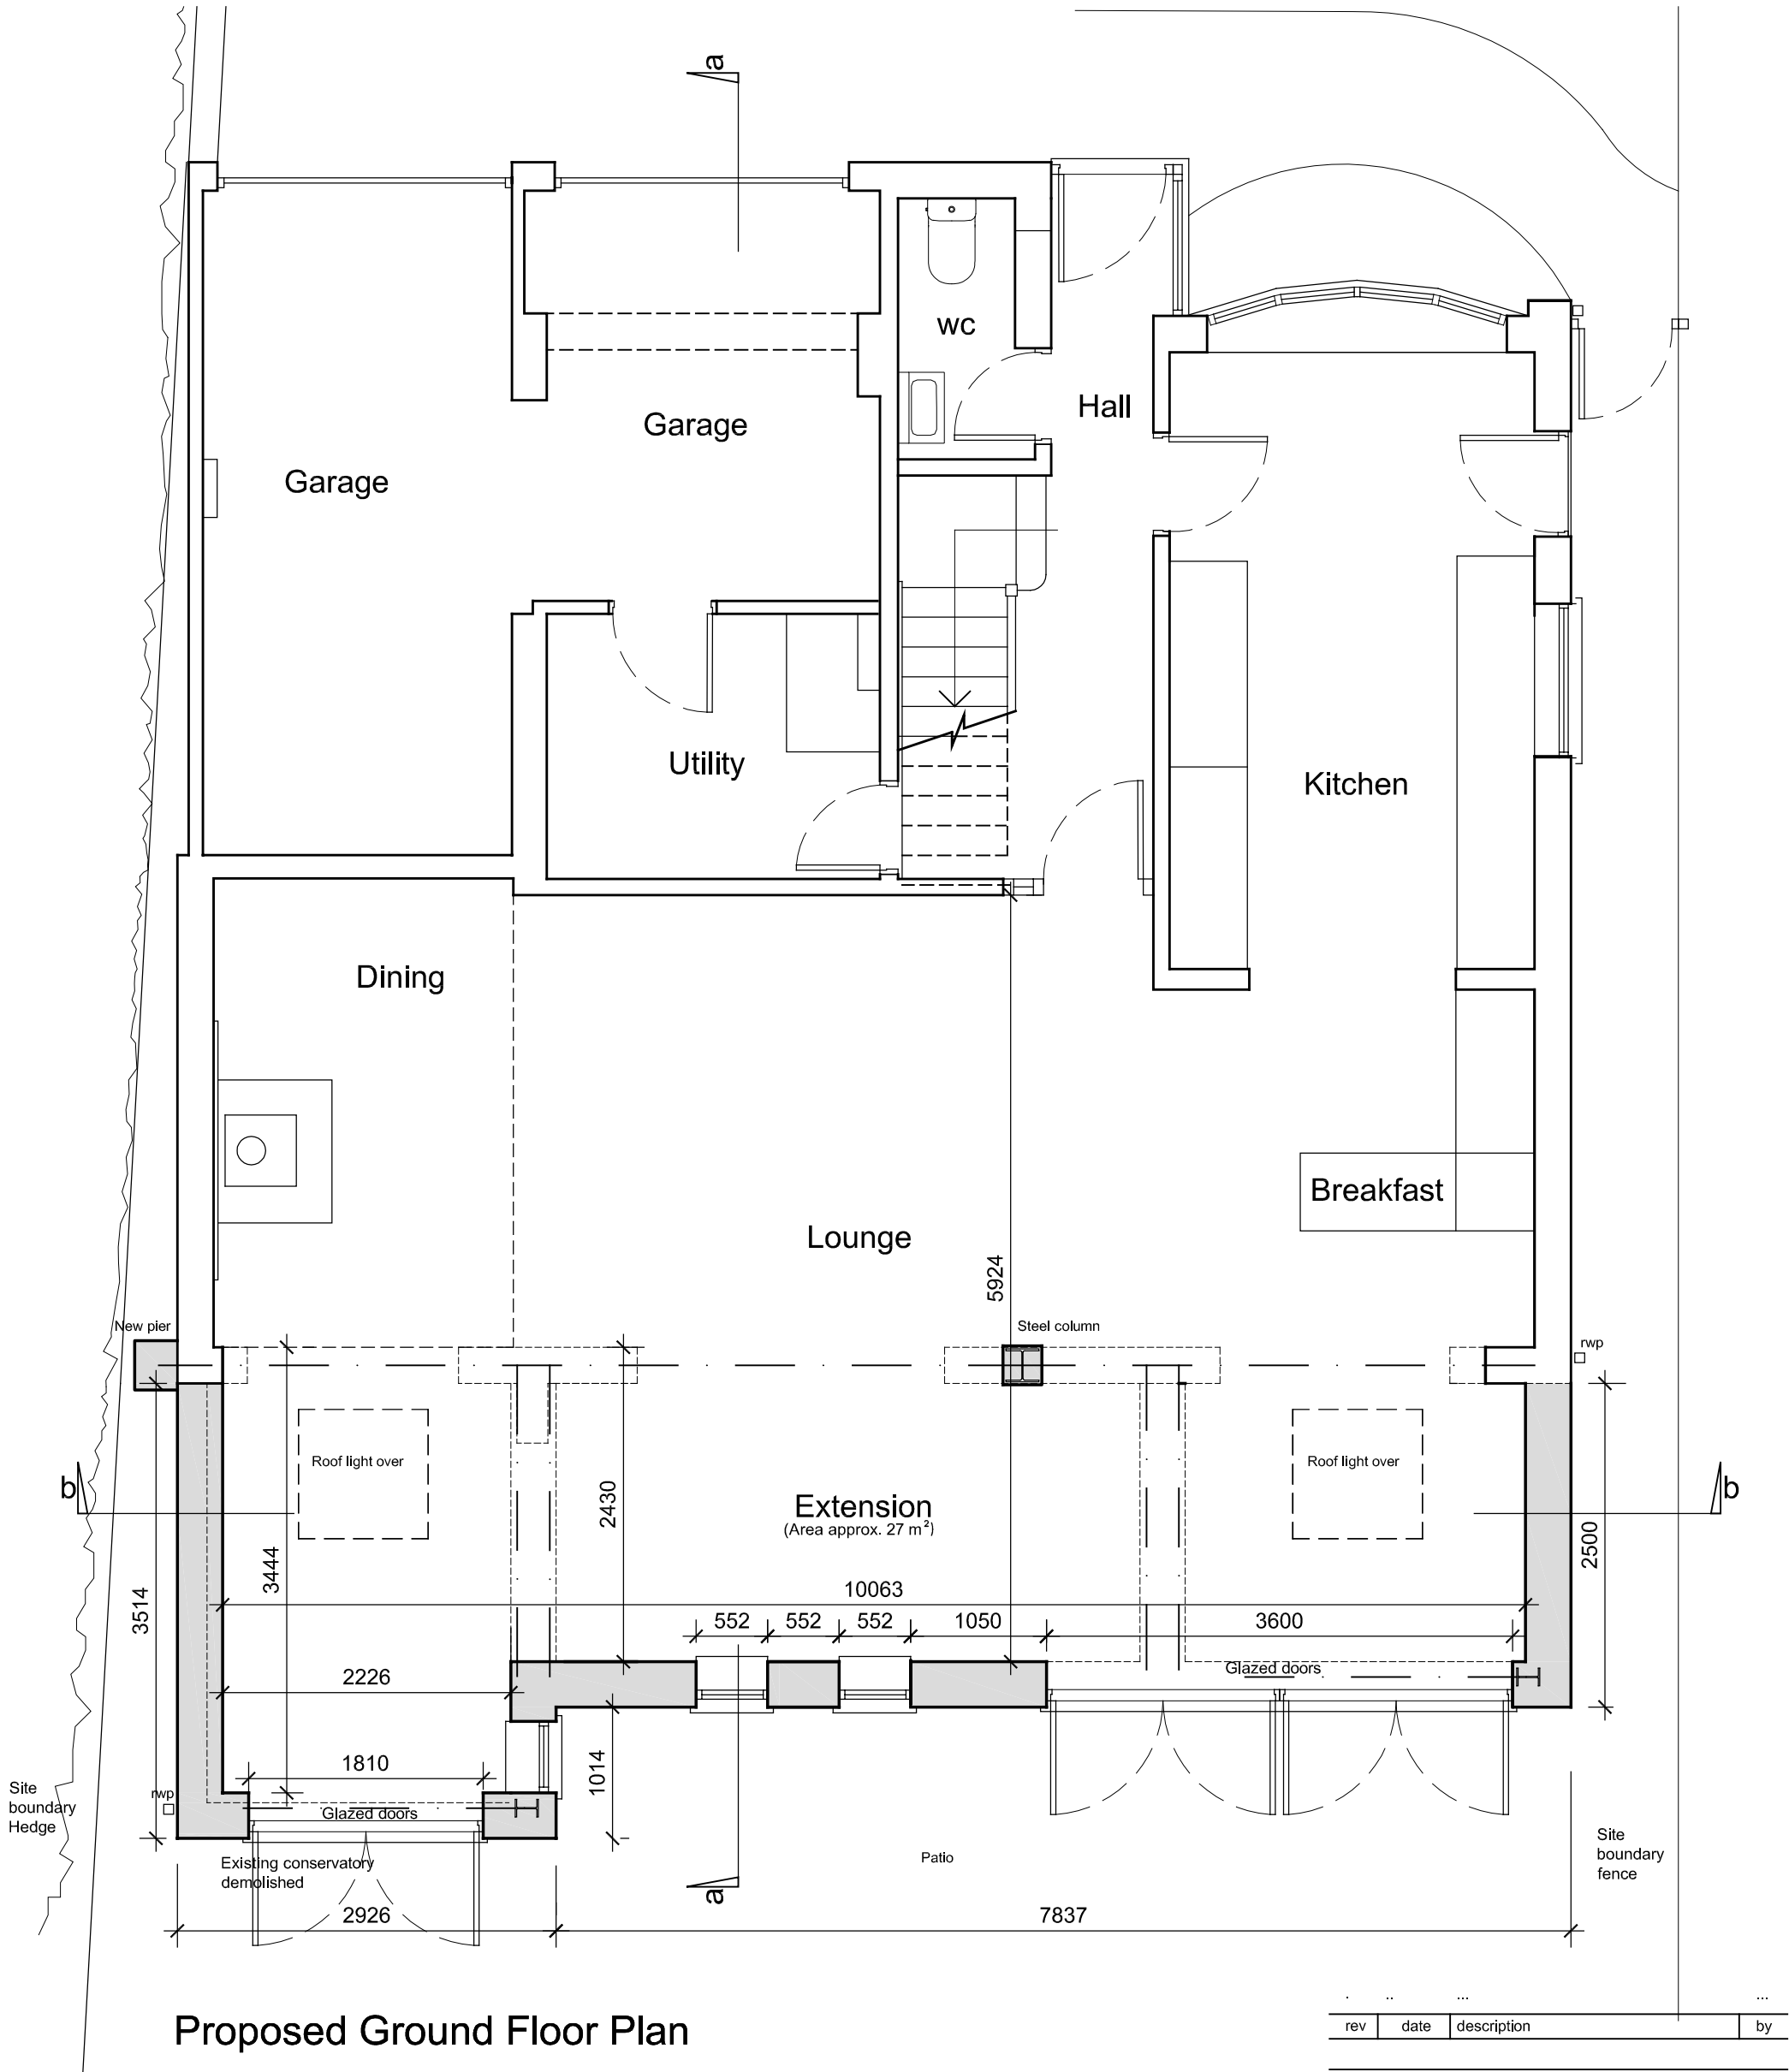

Proposed Ground Floor Plan

rev	date	description	by
-----	------	-------------	----

15 Swains Green, Burbage,
Hinckley LE10 2QX
Mr W Carter

Proposed Rear Extension
Ground Floor Plan - As Proposed

project. no.	drg. no.	rev.
C126	06	-
scale	date	ref
1:50 @A3	17/04/26	lrg