


Scale Bar:

A horizontal scale bar with major tick marks at 0, 1, 2.5, 5, and 10. The segment between 0 and 1 is further divided into 10 equal sub-ticks. The label '1:100' is positioned below the first sub-tick mark.

Revision	Date	Description	Checked

Drawings were provided by 3rd party. Therefore Domus Architecture Ltd cannot guarantee the accuracy the information, or take any responsibility for them. Domus Architecture Ltd should be notified immediately of any discrepancies.

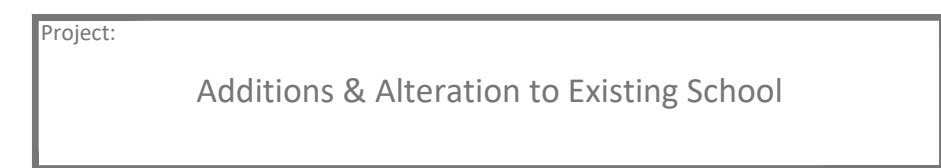

Client: St Margaret's Church of England Primary School

Title: Existing Ground Floor Plan

Date: March 2025	Scale: 1:100 @ A1	Checked: JT
Project: 2100	Dwg No: A2-02	Revision: -

