



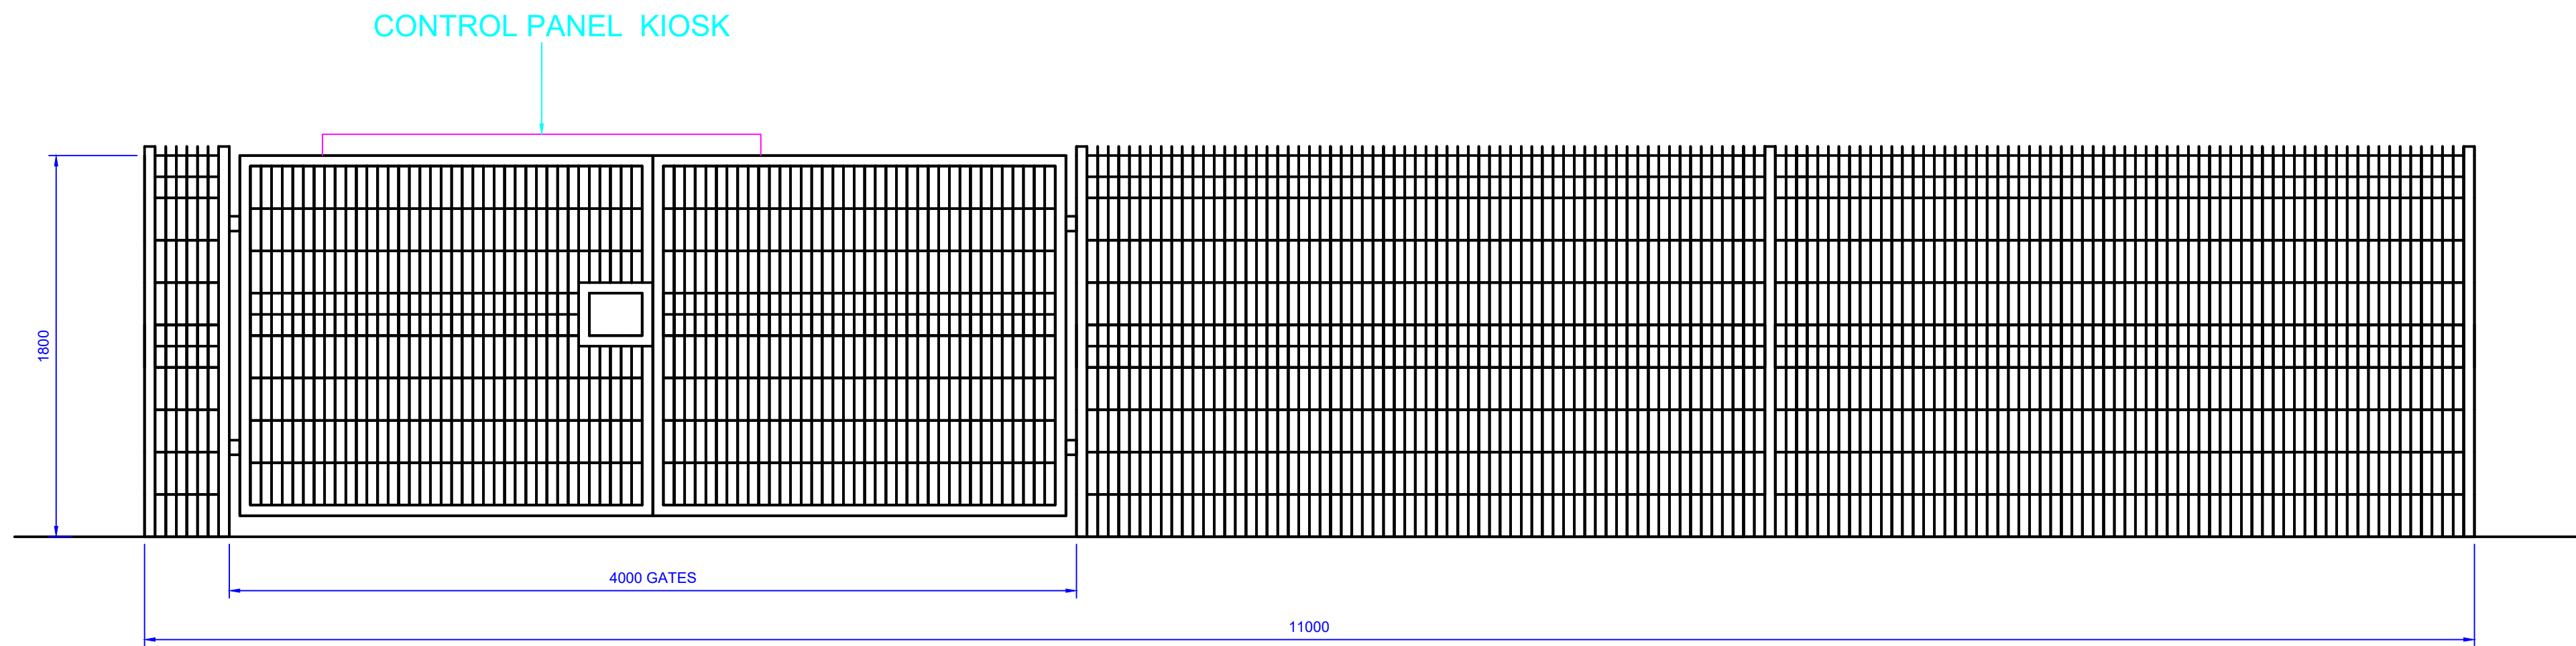

FRONT ELEVATION ON PUMPING STATION COMPOUND

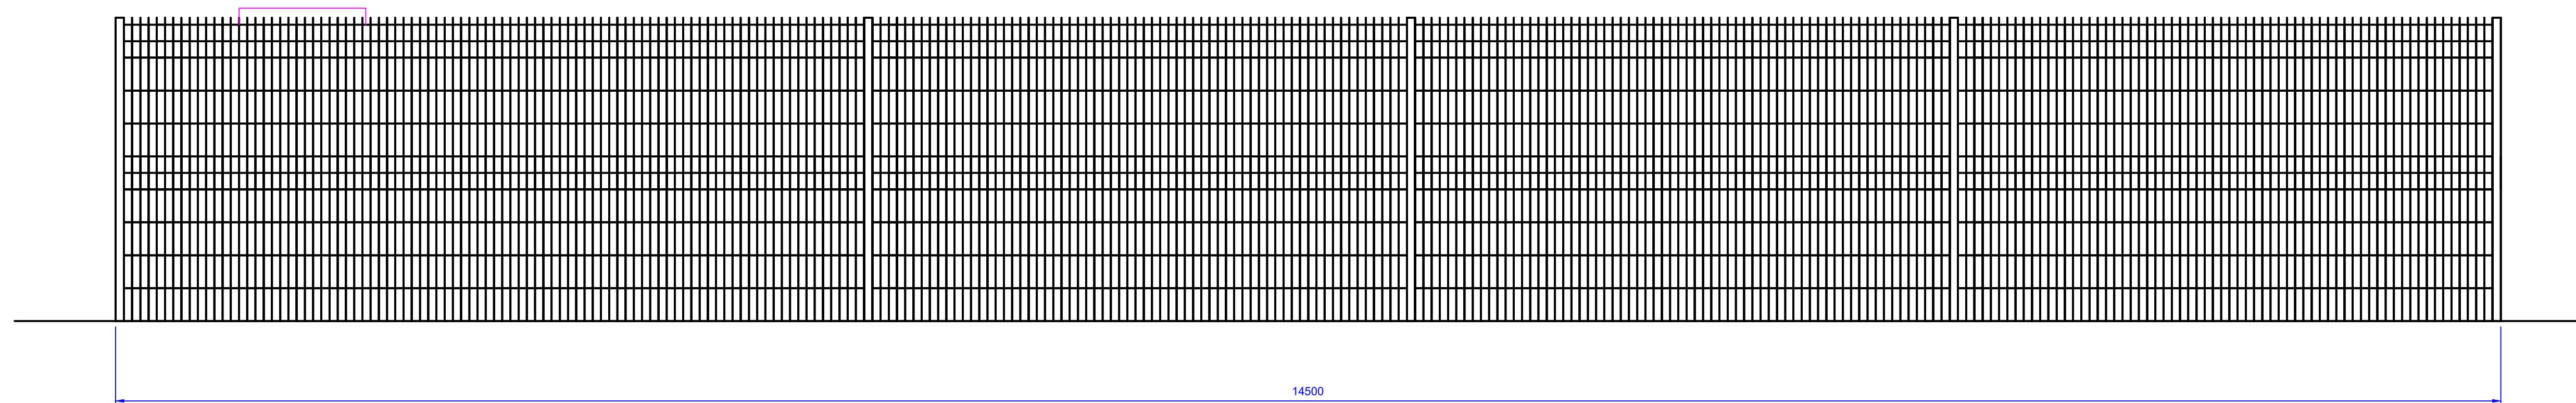

SIDE ELEVATION ON PUMPING STATION COMPOUND

A01	FOR INFORMATION			10/04/2025
REV	DESCRIPTION	BY	CHK'D	DATE
CLIENT:				
PERSIMMON HOMES				
PROJECT:				
BRASCOTE LANE, NEWBOLD VERDON				
DRAWING TITLE:				
PUMPING STATION COMPOUND ELEVATIONS				
SCALE:	DRAWN:	CHECKED:	DATE:	
NTS			10/04/2025	
DRAWING NUMBER:			REVISION:	
46907/SL/0011			A01	
This drawing and any article produced according to the details hereon is the property of Advantage Pumping Solutions, Hull. It is supplied on the express terms that it is to be treated as Private and Confidential and is not to be copied or communicated to a Third Party without this Company's written consent				