



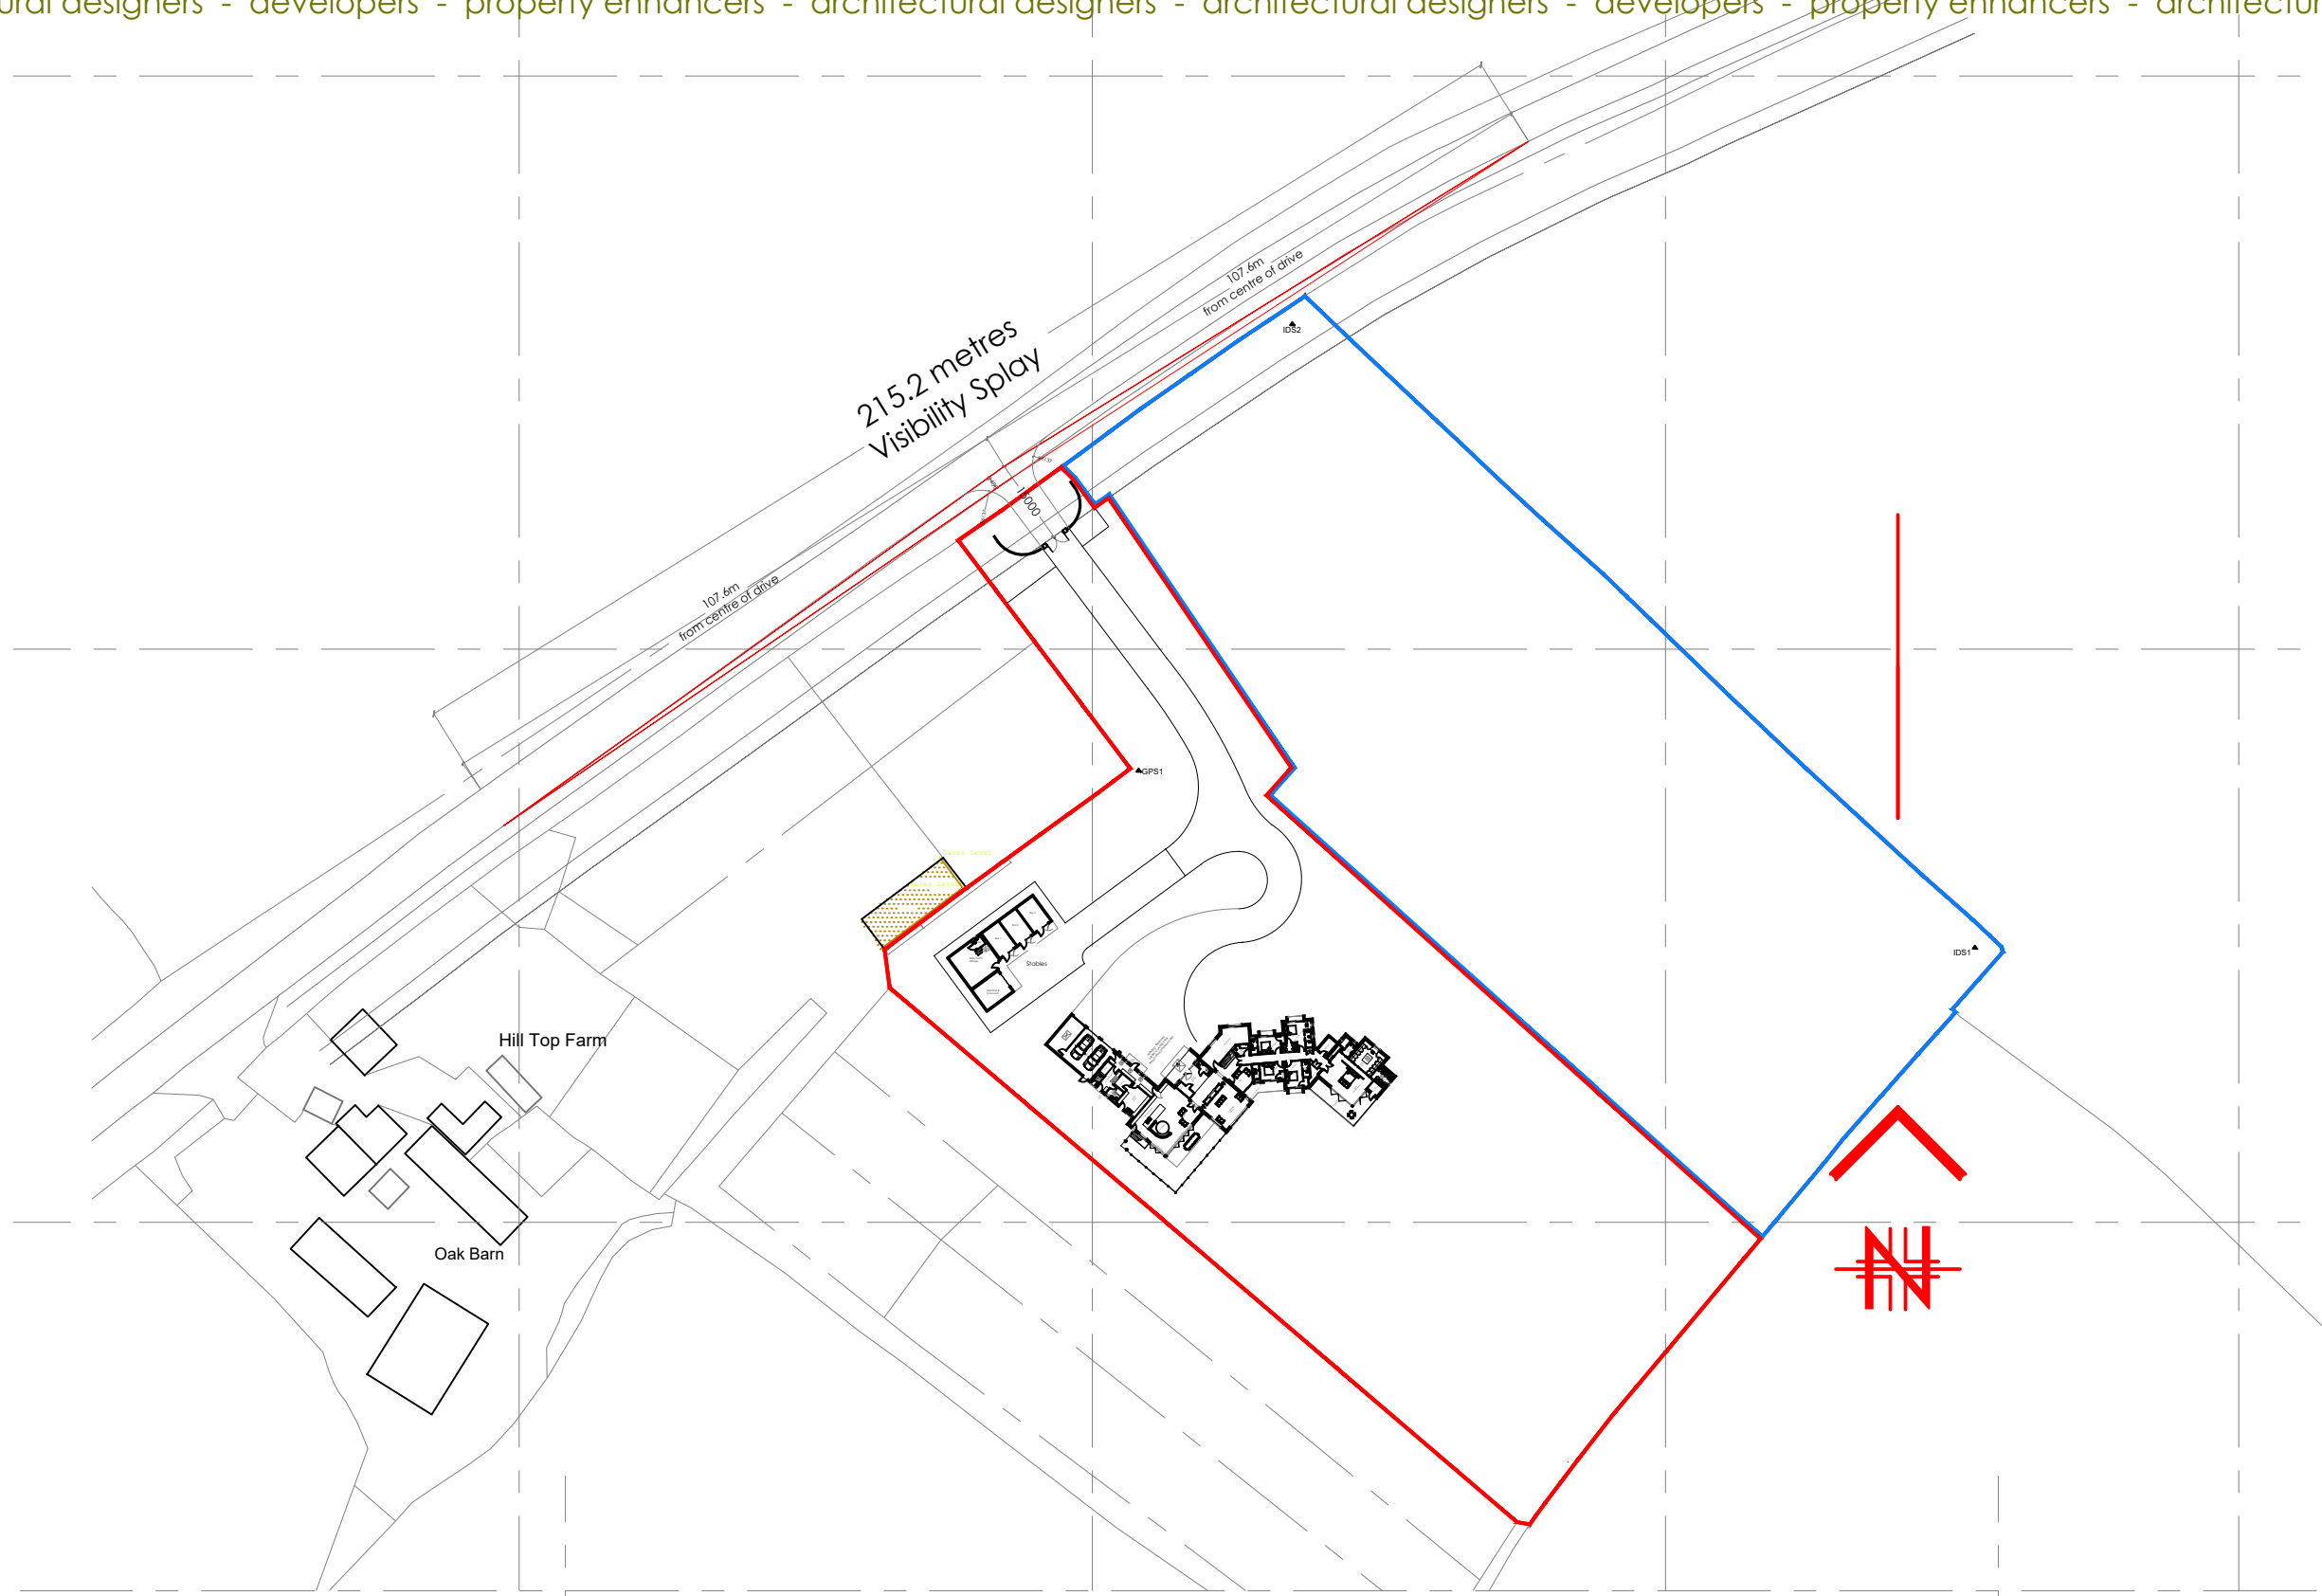


Proposed Site Plan
Scale 1:1250 @ A1

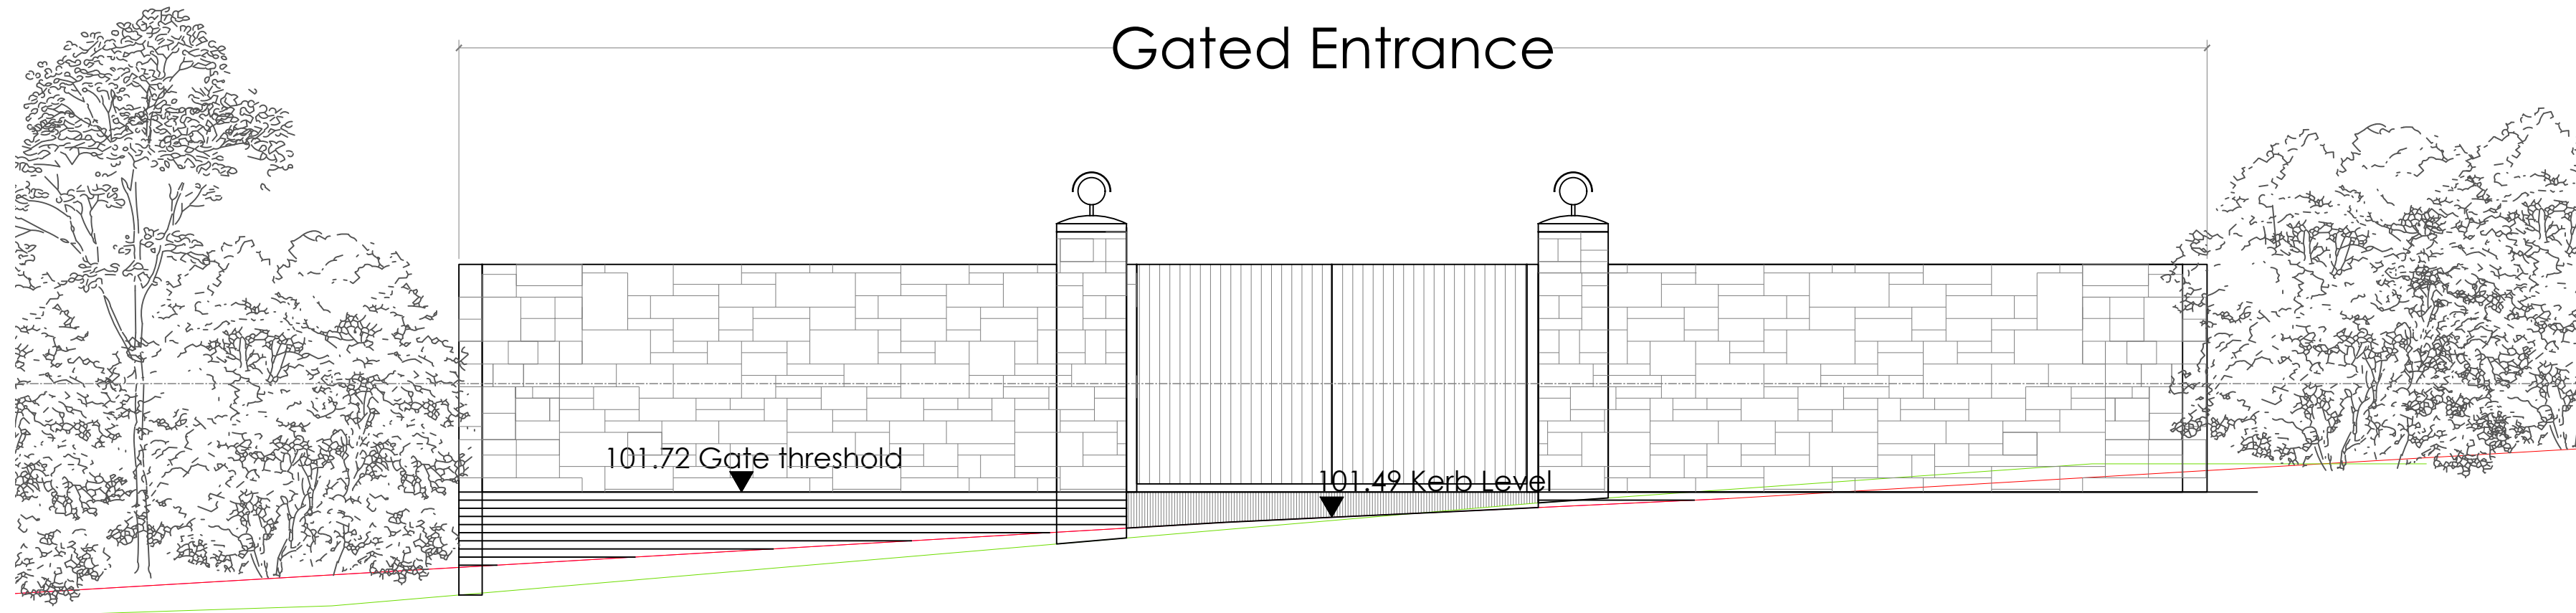

Proposed North West View of Gated Entrance
Scale 1:50 @ A1



Proposed Visibility Splay to Highway
Scale 1:500 @ A1

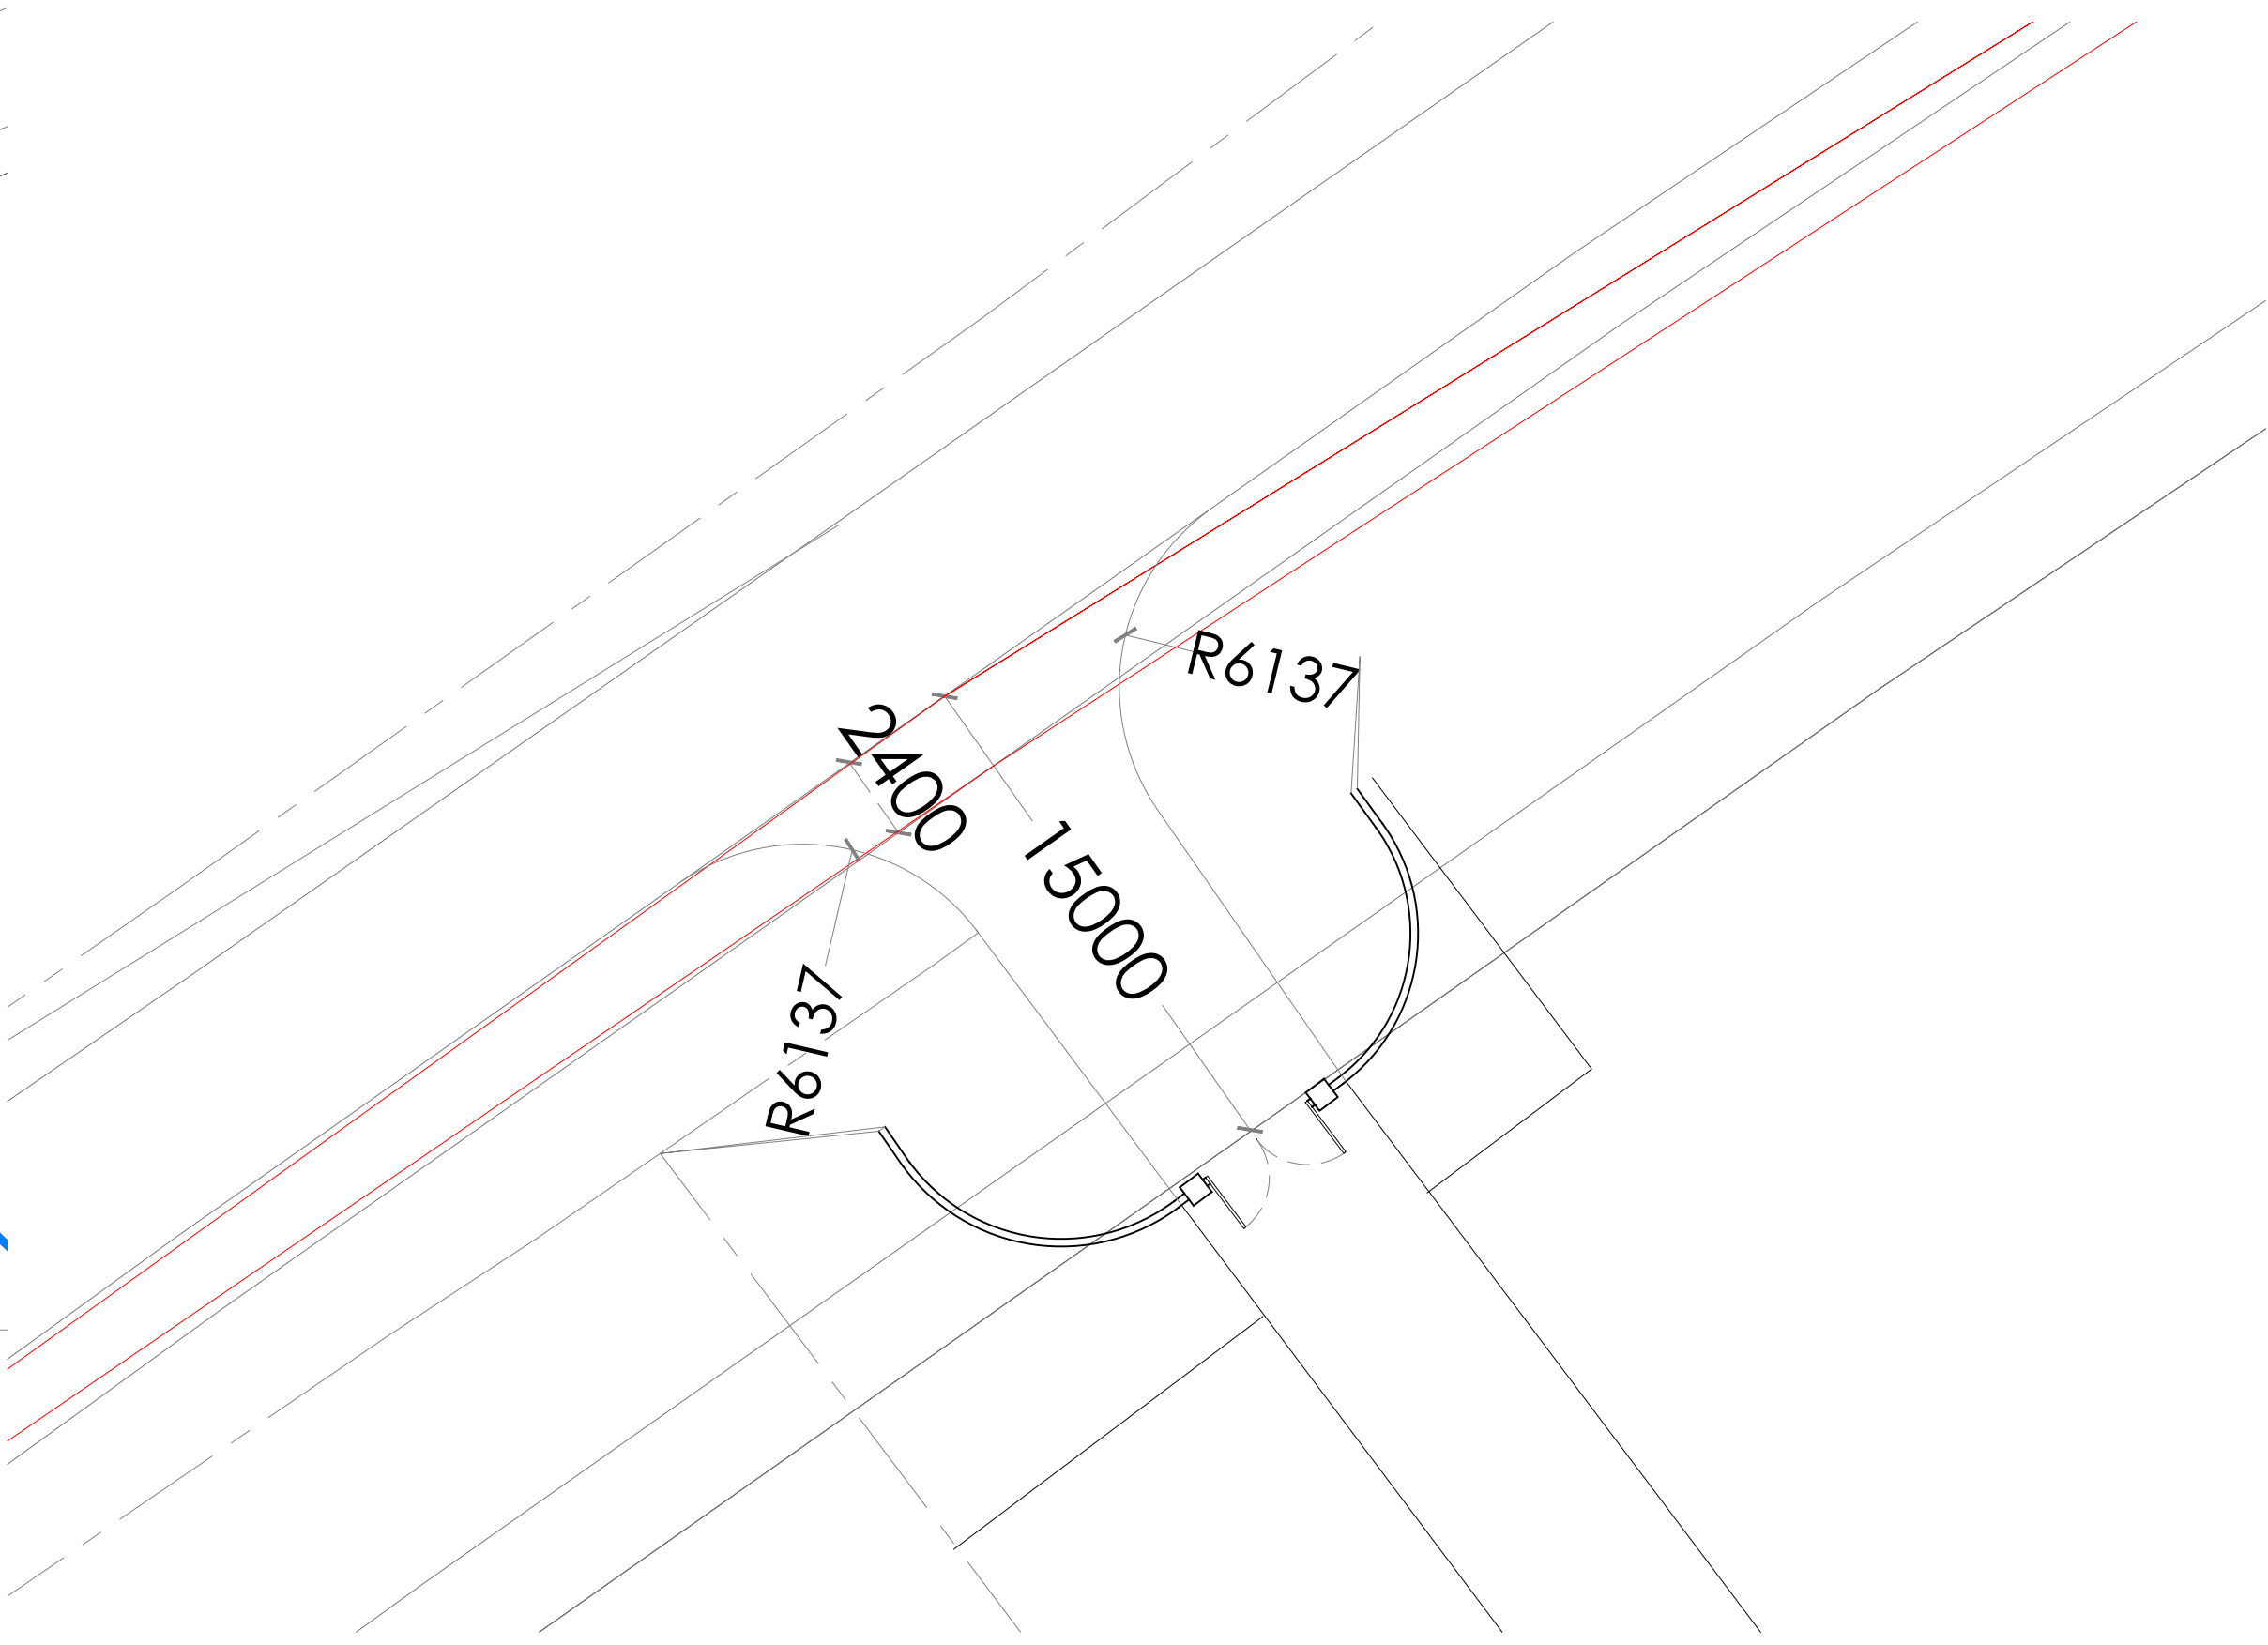

Proposed Gated Entrance & Drive to Highway
Scale 1:200 @ A1

