



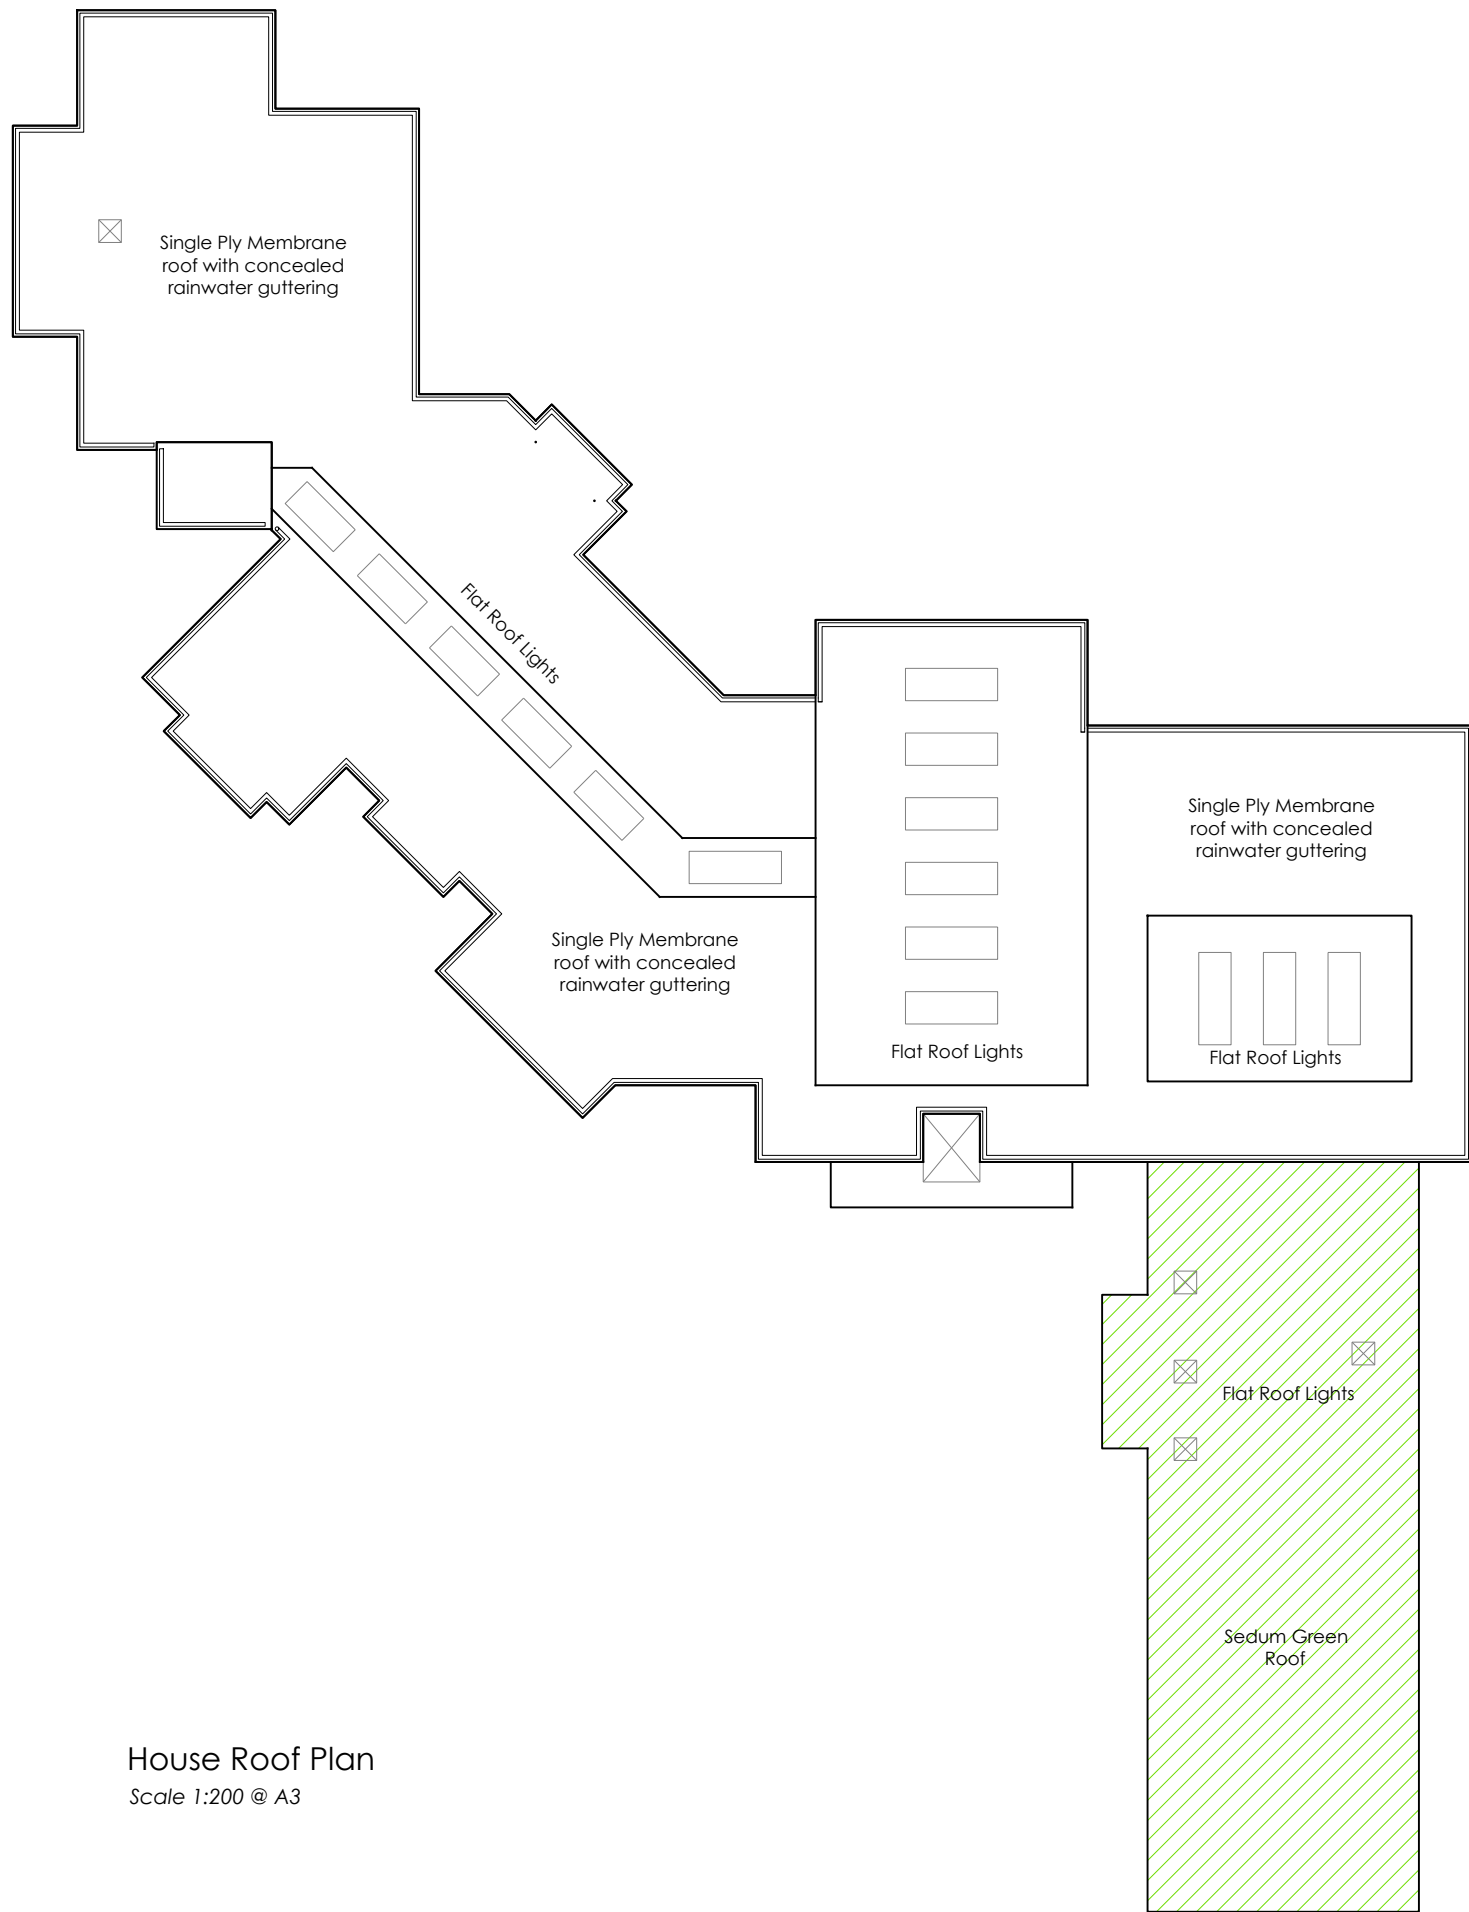

House Roof Plan
Scale 1:200 @ A3

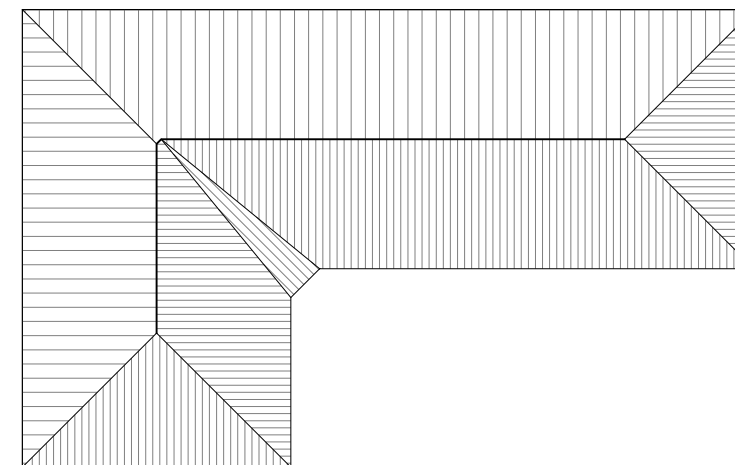

Stables Roof Plan
Scale 1:200 @ A3

