




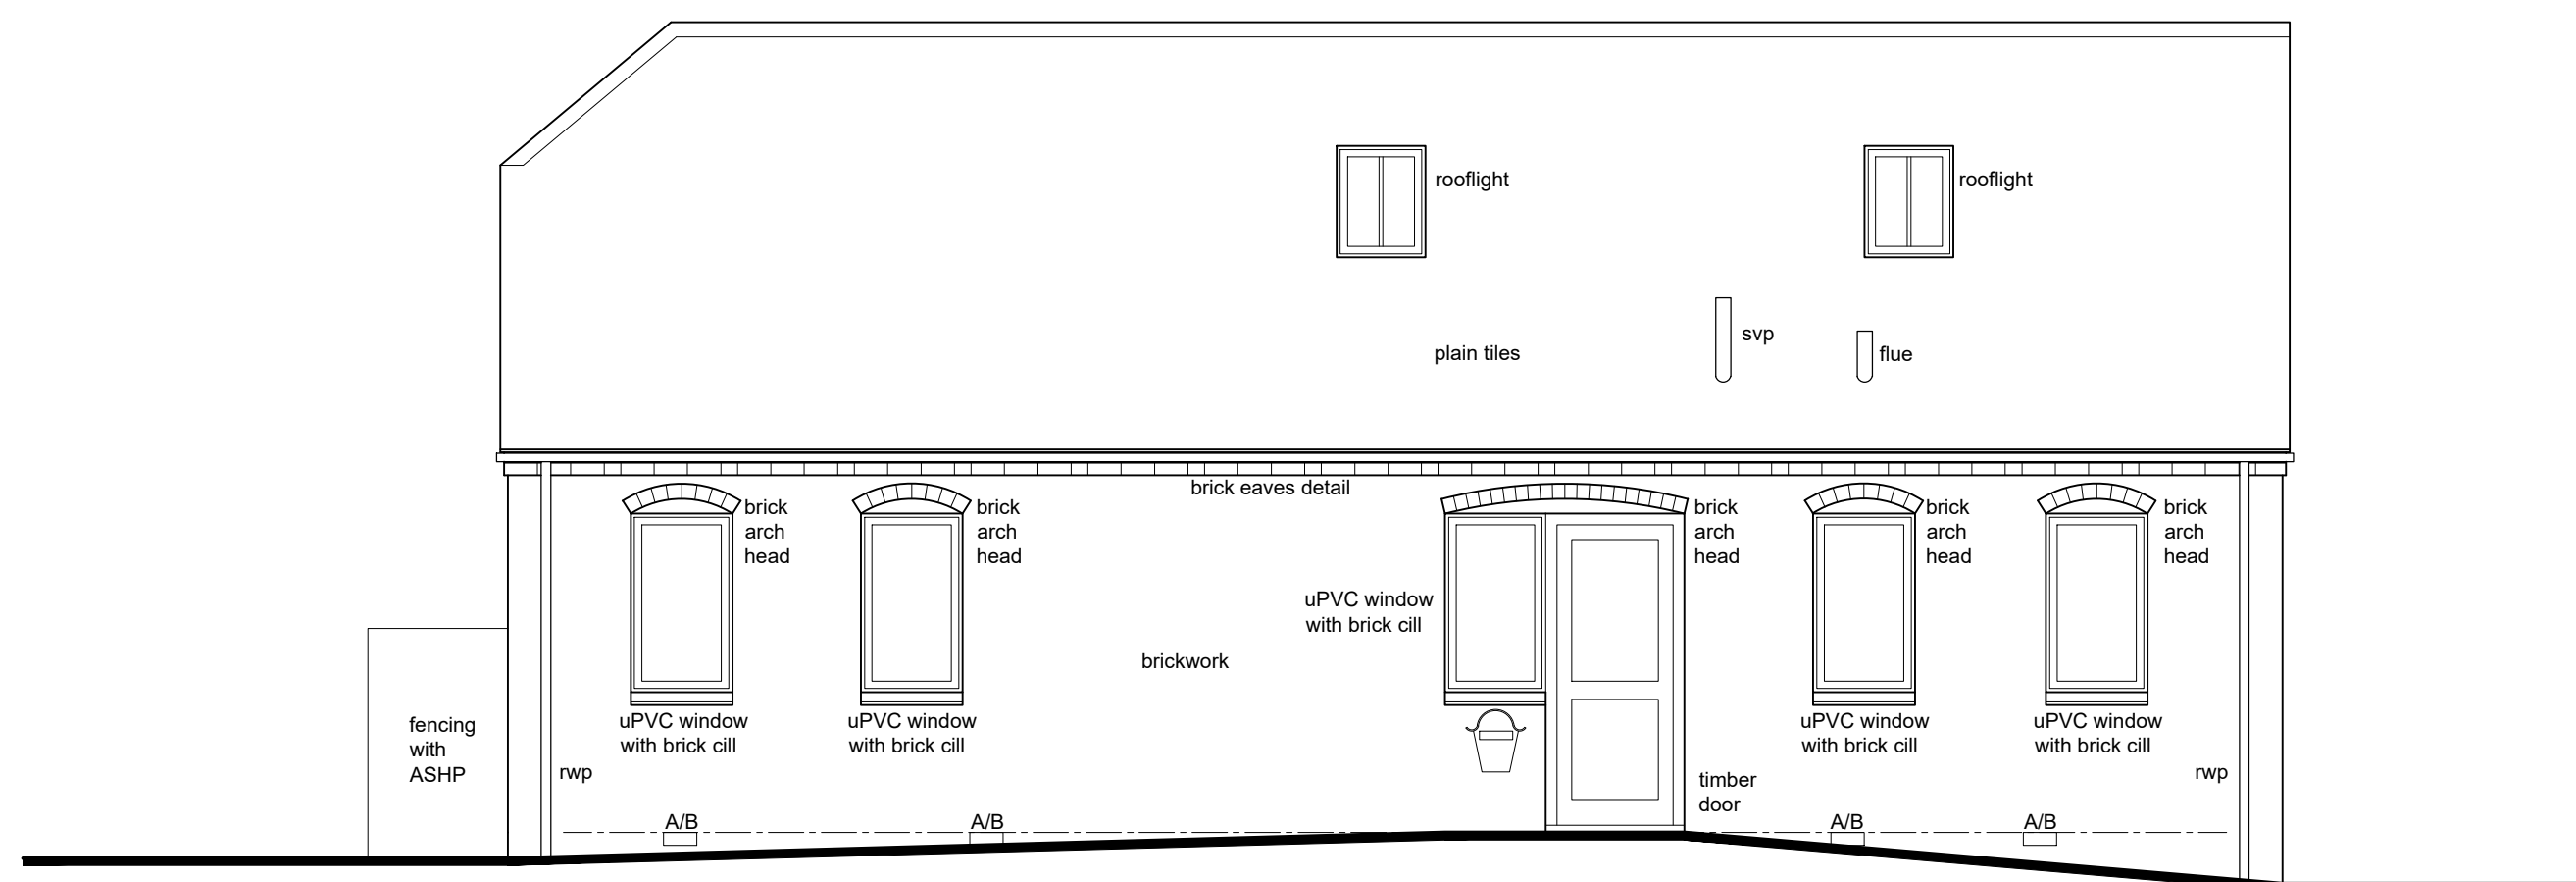


Existing Front Elevation
Scale 1:50

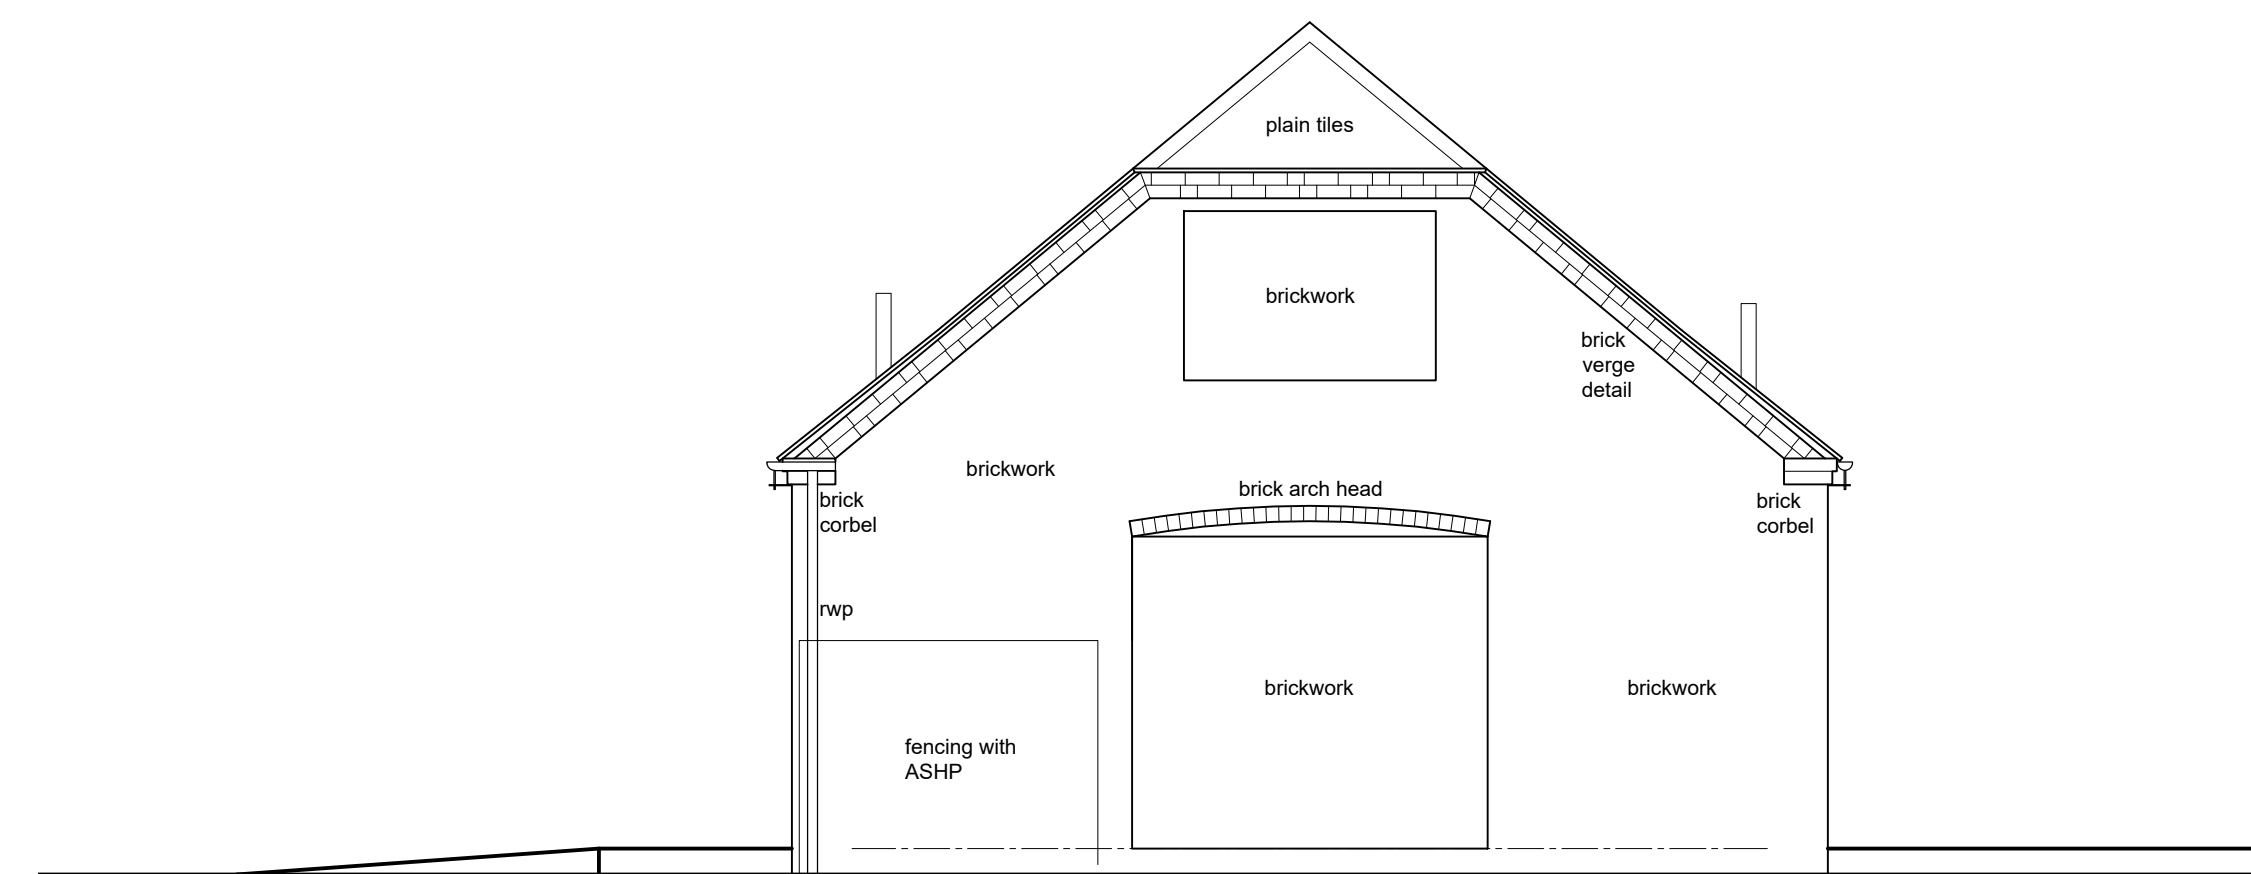


Existing Side Elevation
Scale 1:50

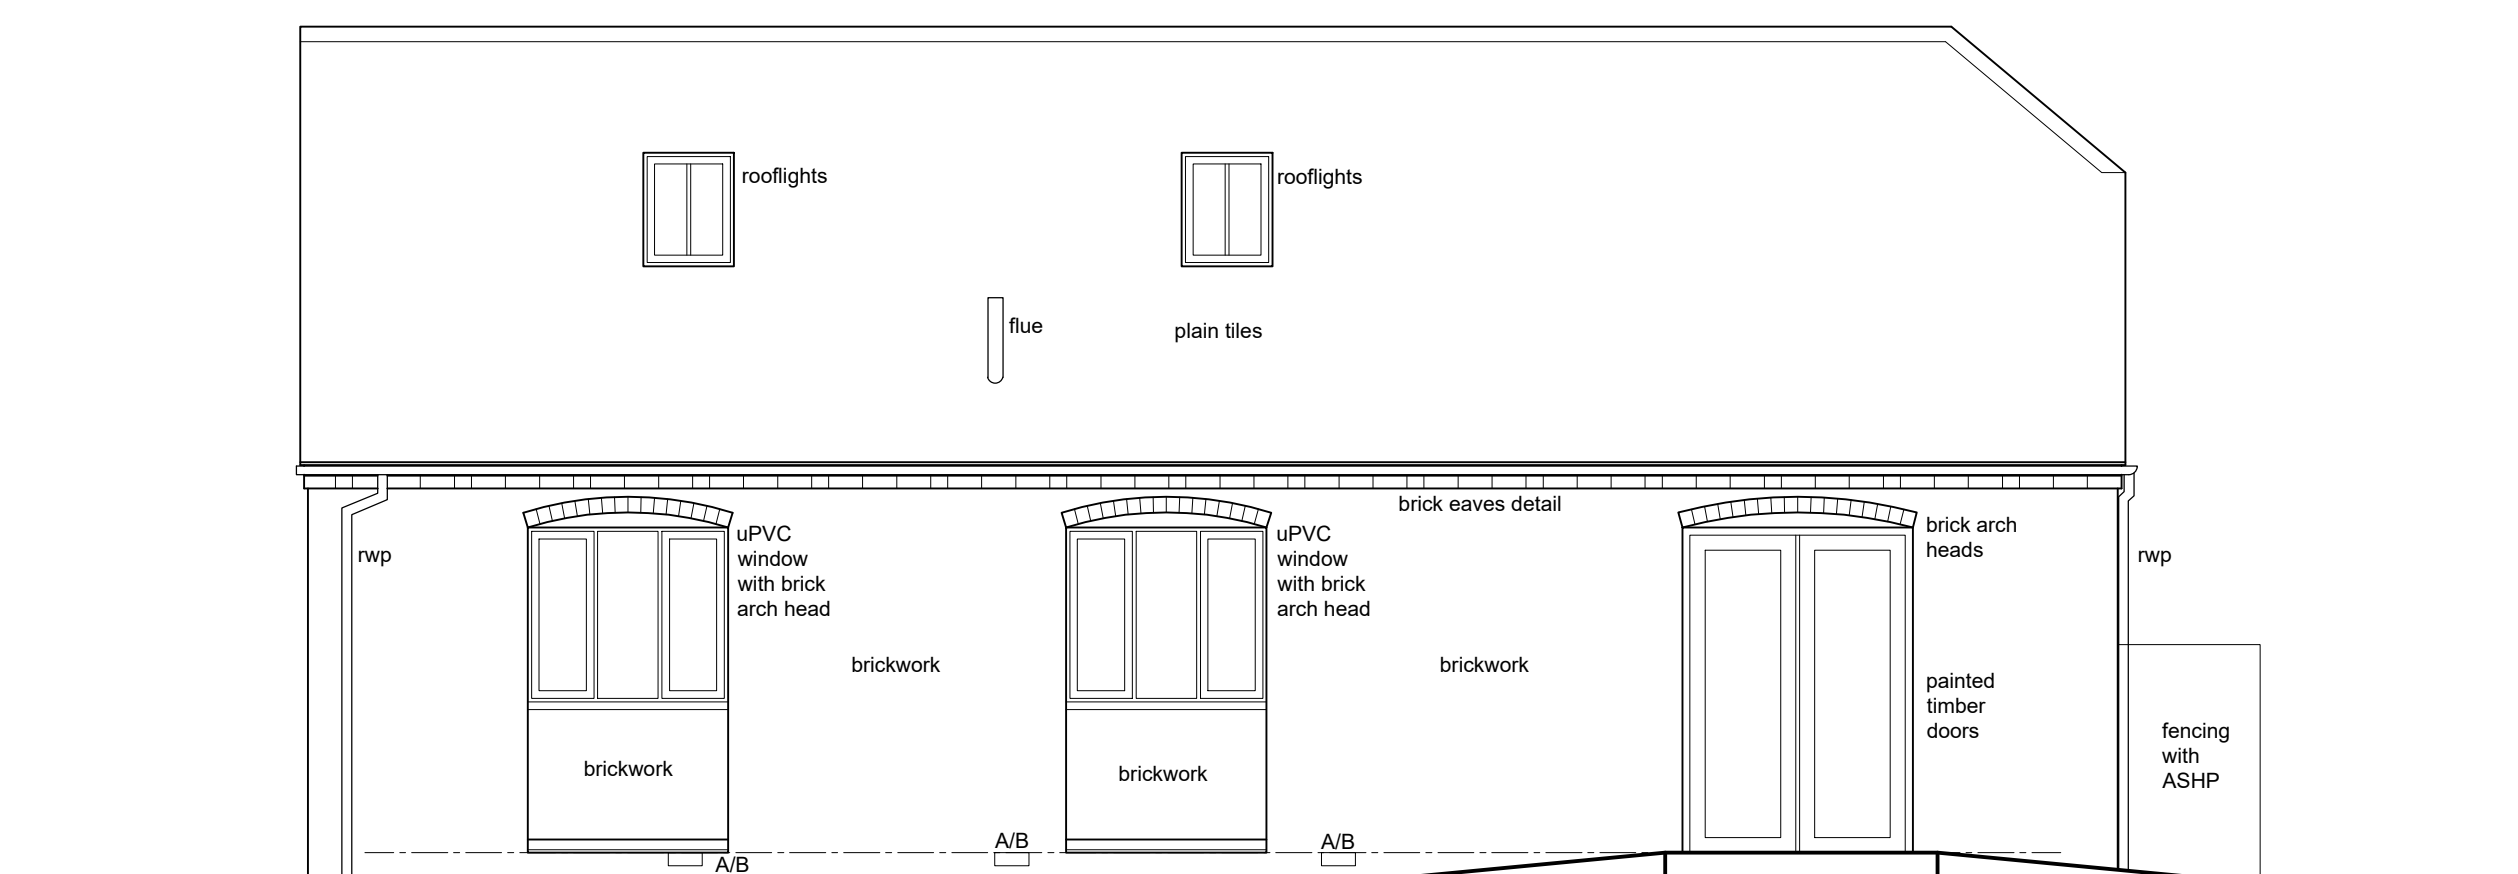


Existing Rear Elevation
Scale 1:50

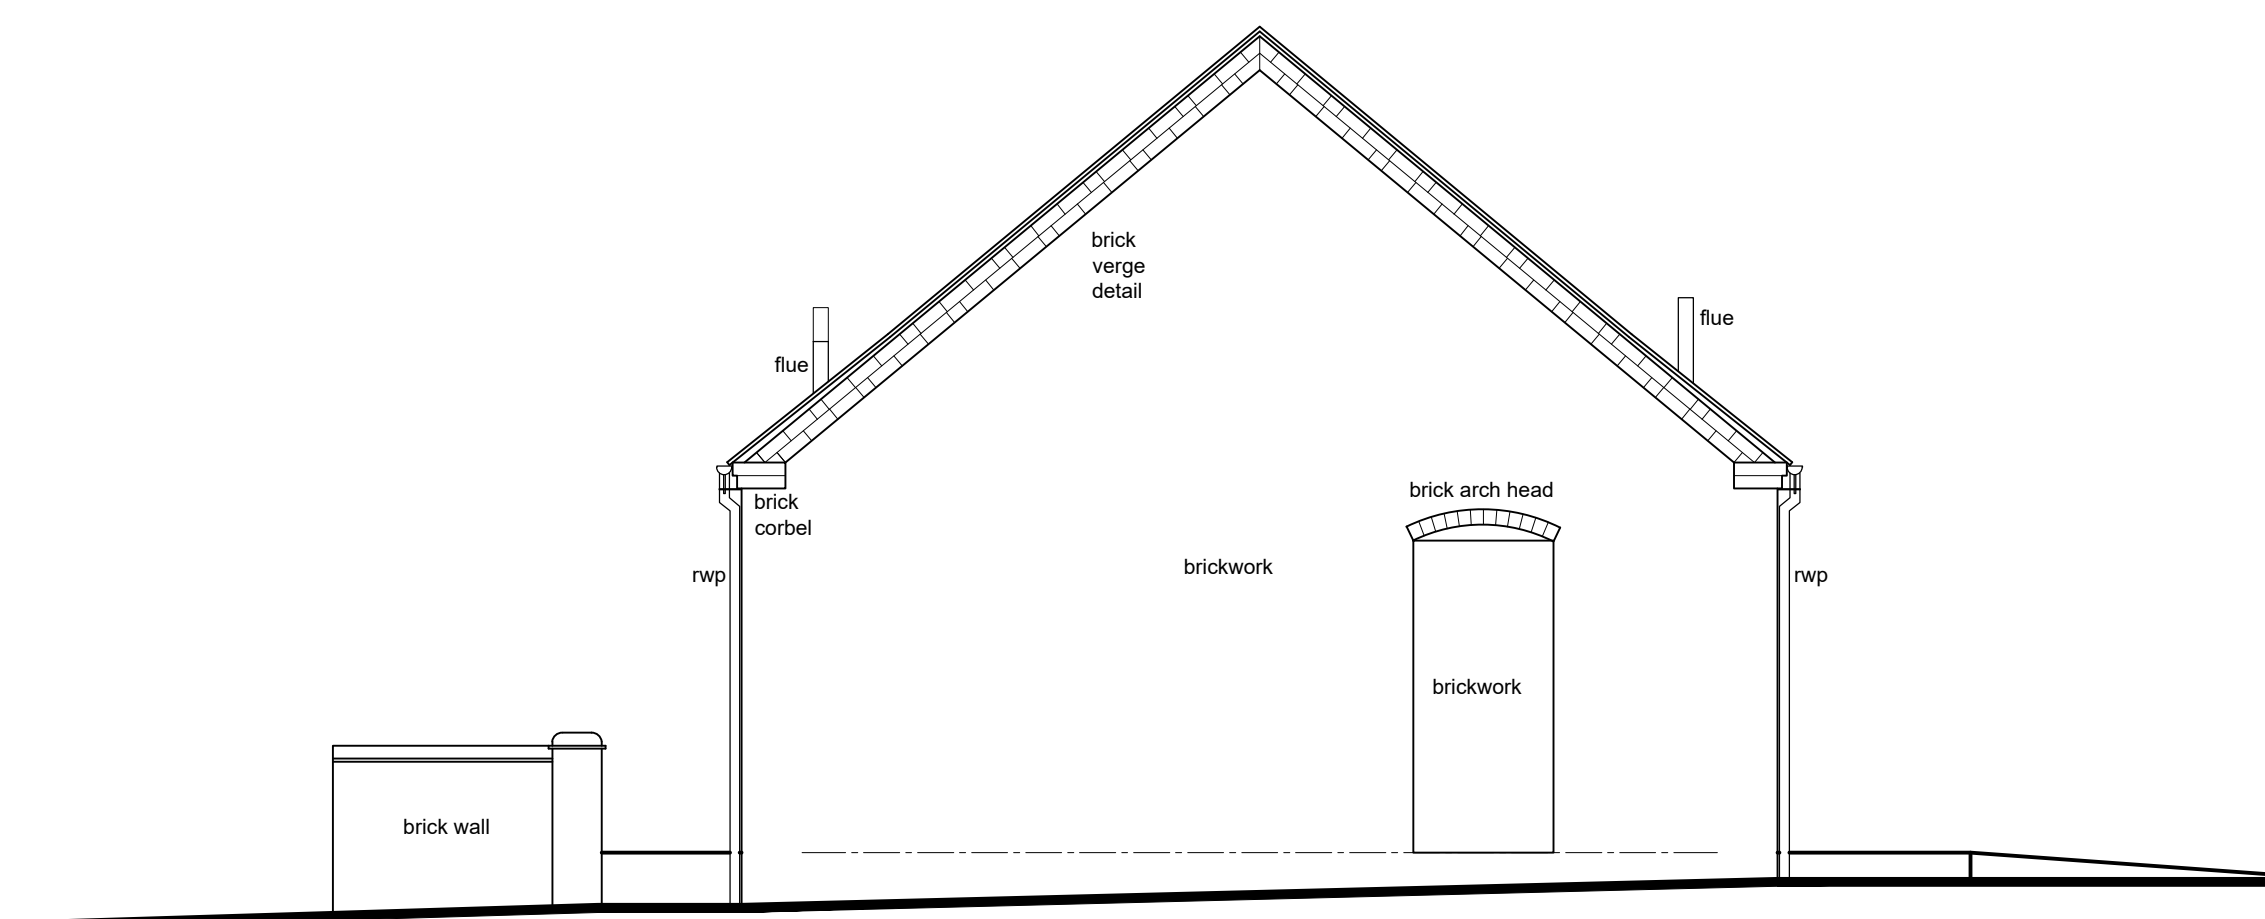


Existing Side Elevation
Scale 1:50

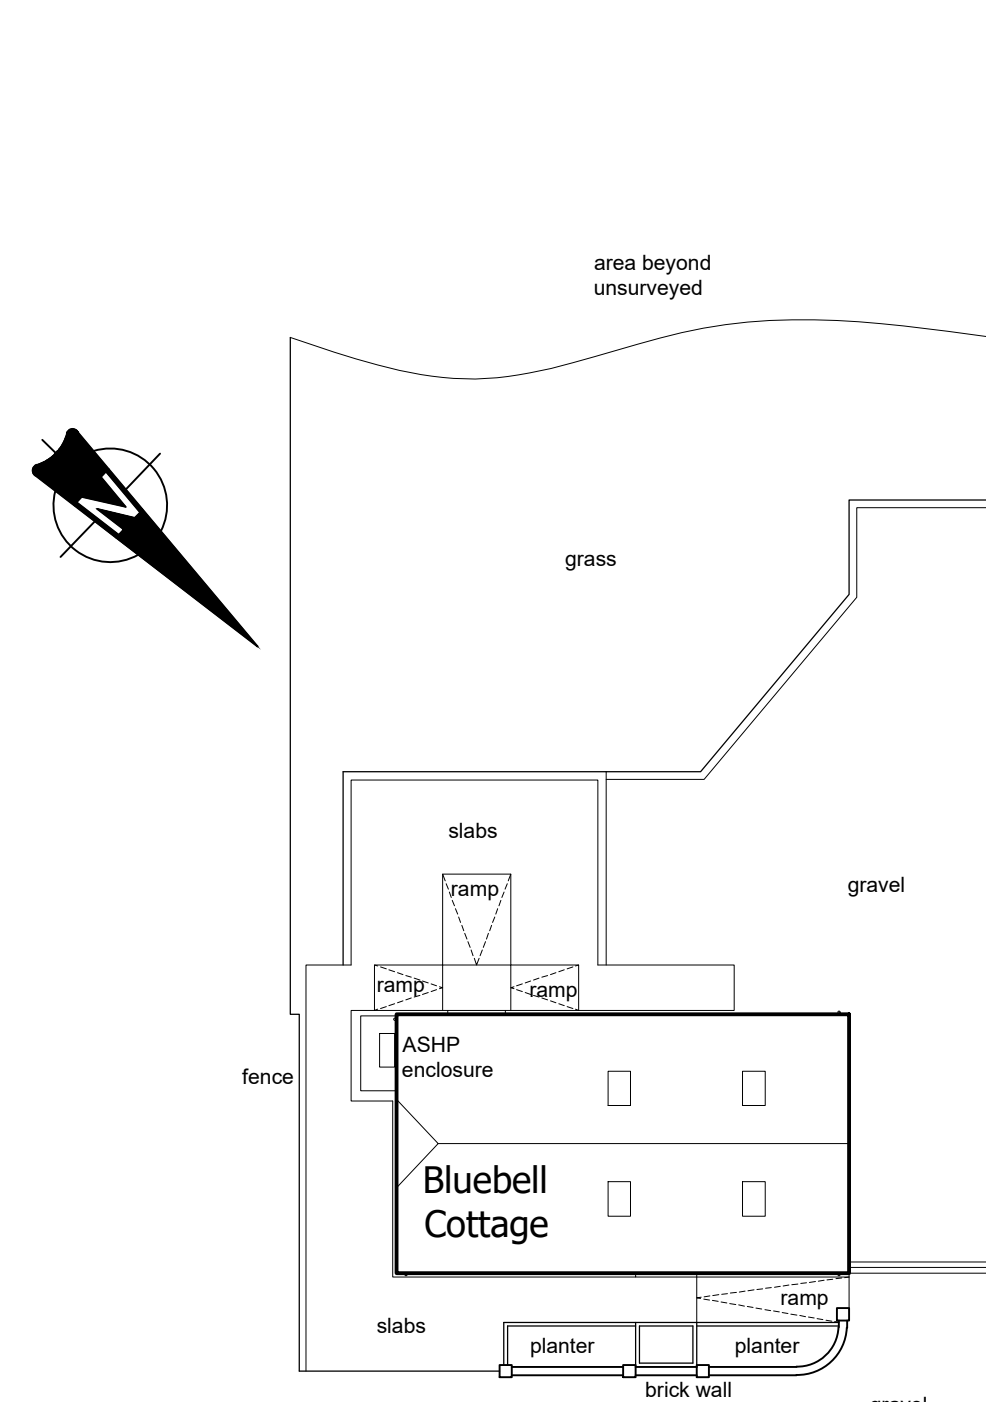


Existing Site Plan
Scale 1:200

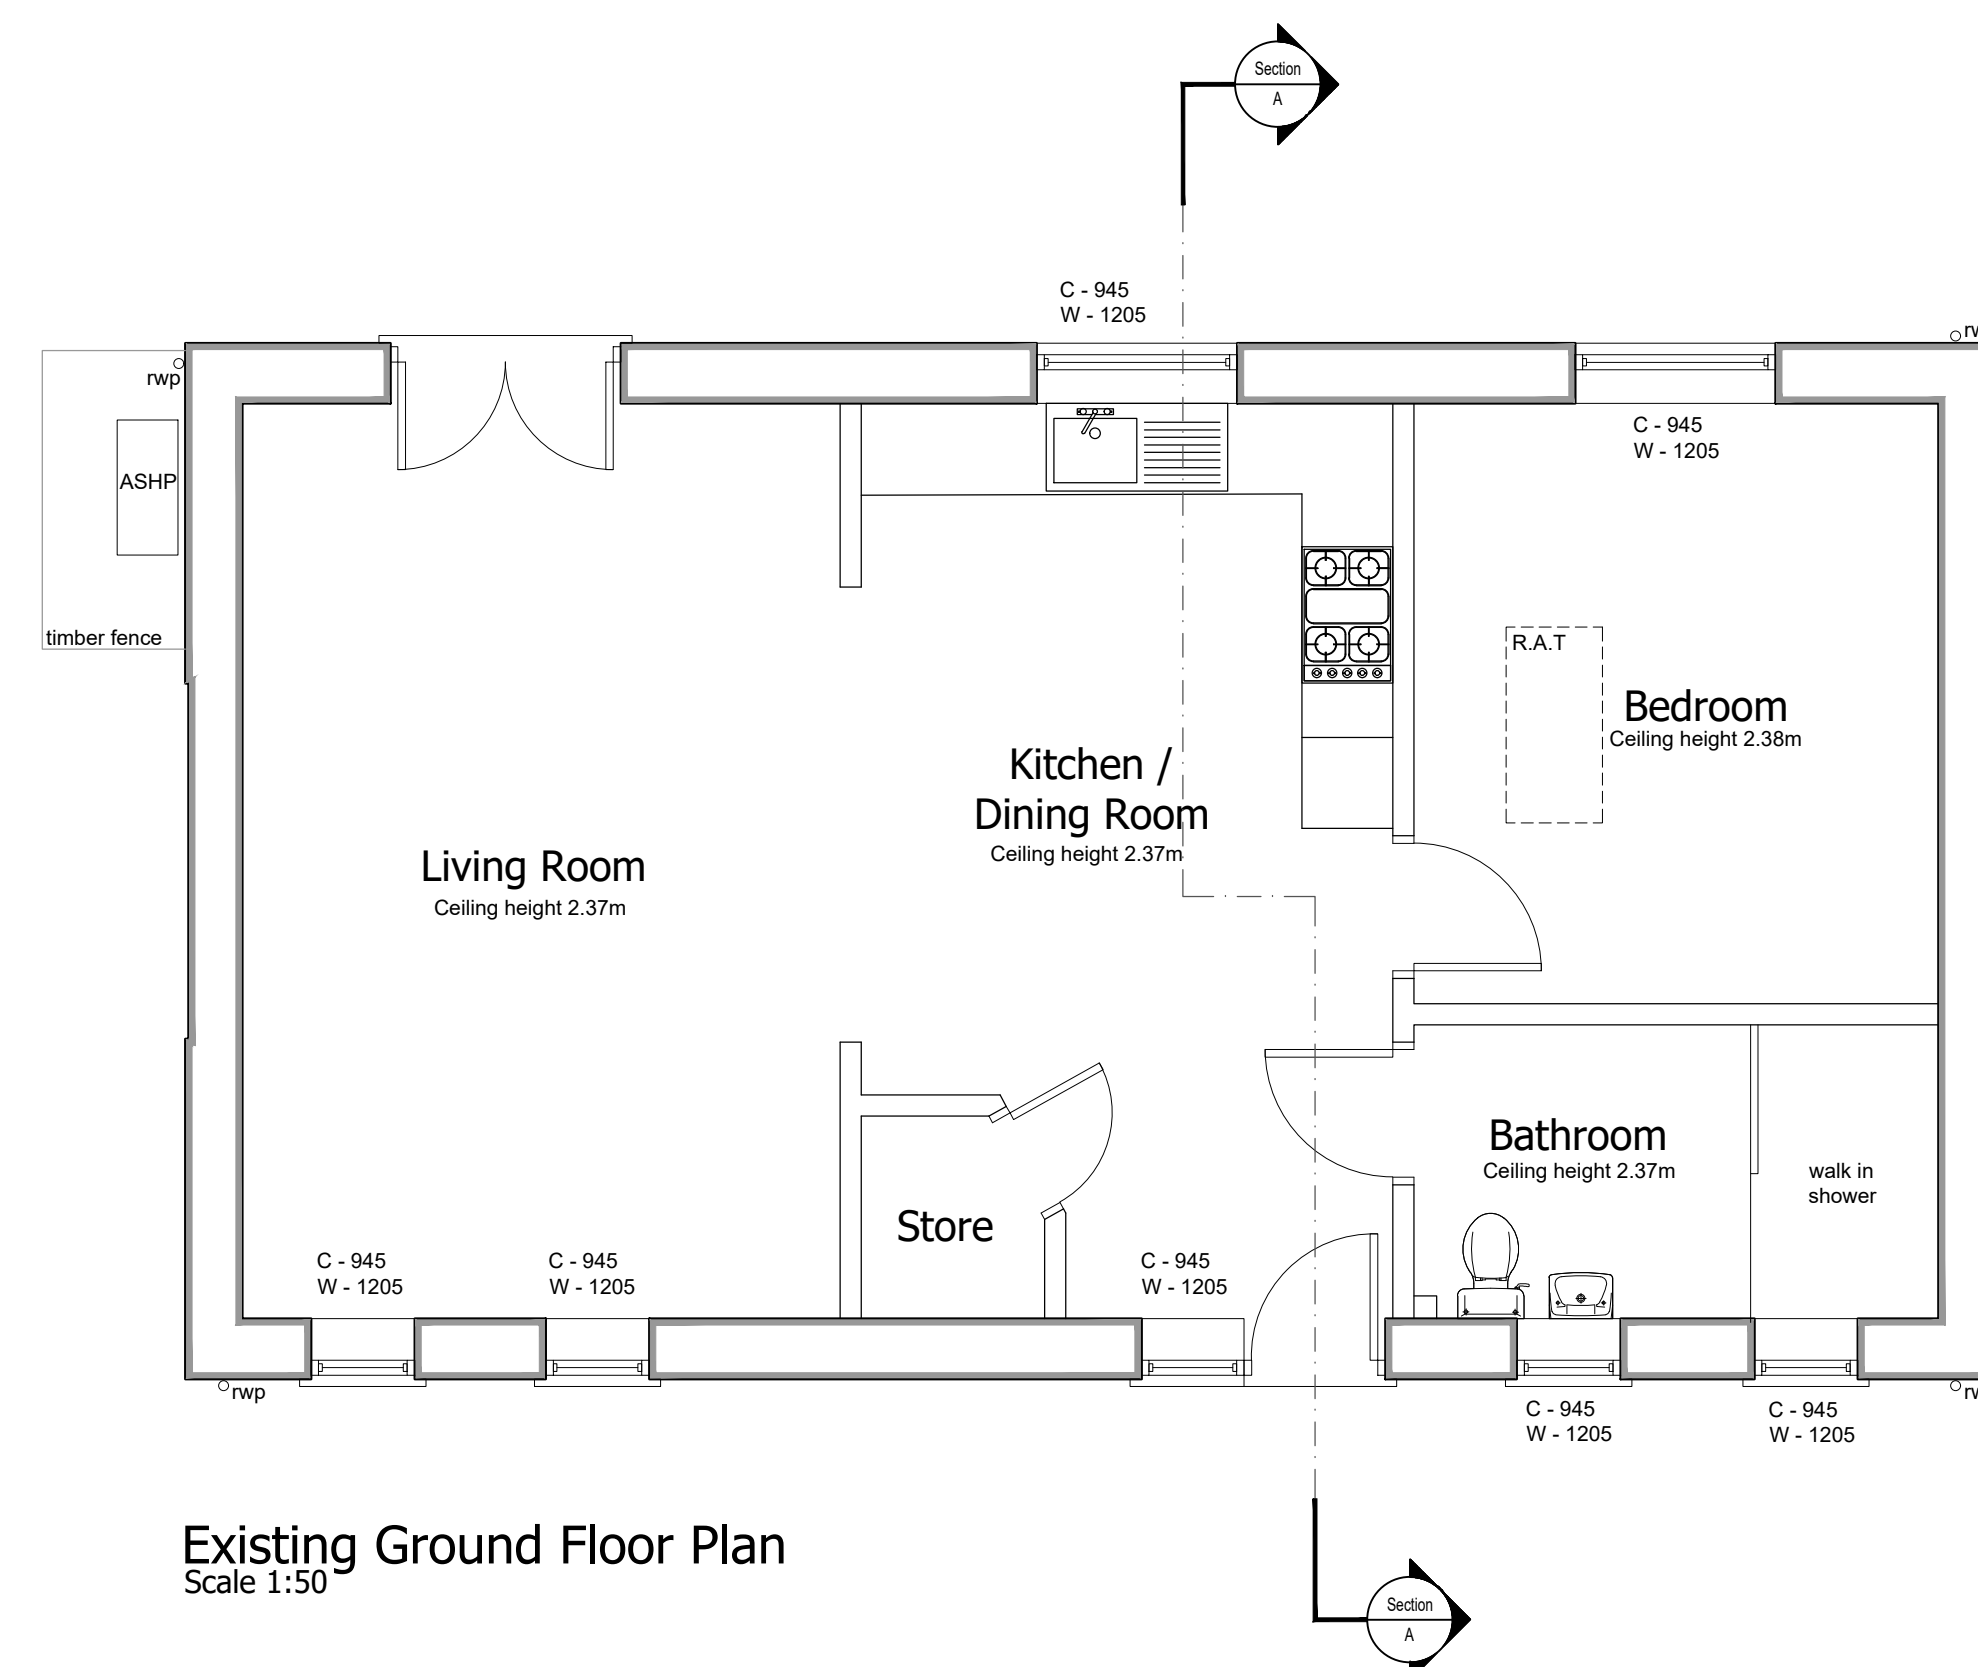

Existing Ground Floor Plan
Scale 1:50

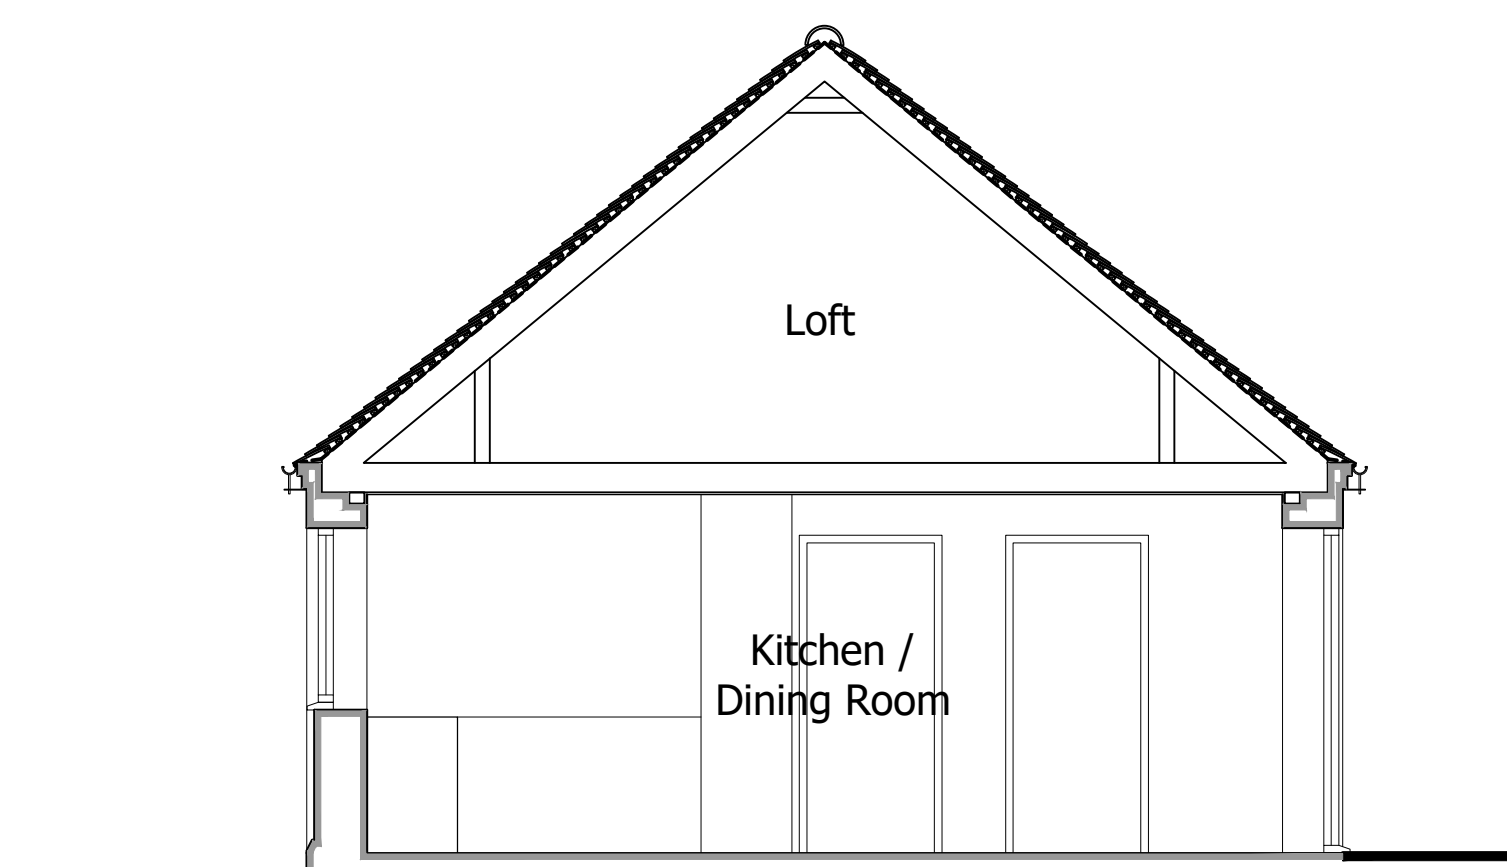

Existing Section A-A
Scale 1:50

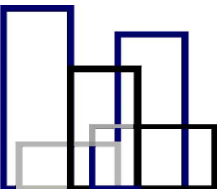A		CW 28.04.25		Ground Floor Plan amended	
Rev	By	Date	Details		
Drawing Status			Existings		
 Construction Design Solutions Consulting Civil, Structural, Highway & Drainage Engineers 78 Wollaton Road, Beeston, Nottingham. NG9 2NZ. Tel: 0115 922 9491 Fax: 0115 922 7451 General E-mail : design @ cdsconsulting . co . uk Web Site : www . cdsconsulting . co . uk					
Client					
Mr S. Condon					
Project					
Bluebell Cottage, Nailstone Nuneaton, CV13 0QG					
Title					
Existing Drawings					
Scale (A1) As Shown		Drawn by: CW		Drg. No. 2025-10679-01A	
Date: April 2025		Checked by:			