


PREVIOUSLY APPROVED ELEVATIONS (DH200VE)



FRONT ELEVATION  
Scale 1:100

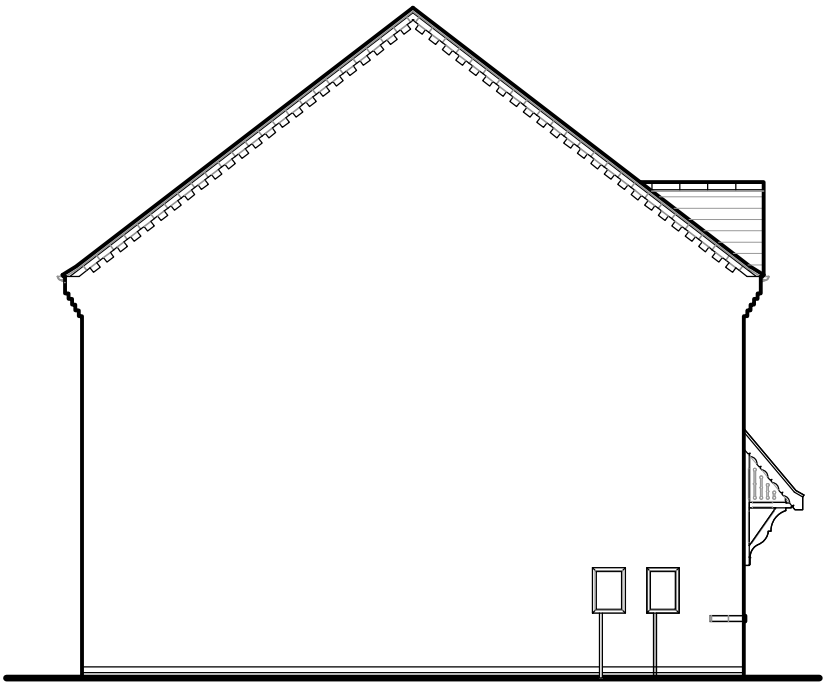


SIDE ELEVATION  
Scale 1:100




REAR ELEVATION  
Scale 1:100

PROPOSED ELEVATIONS (DH360BE)

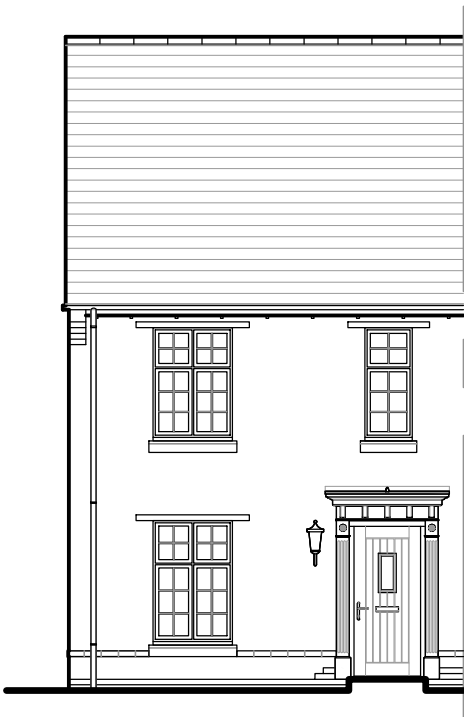


FRONT ELEVATION  
Scale 1:100

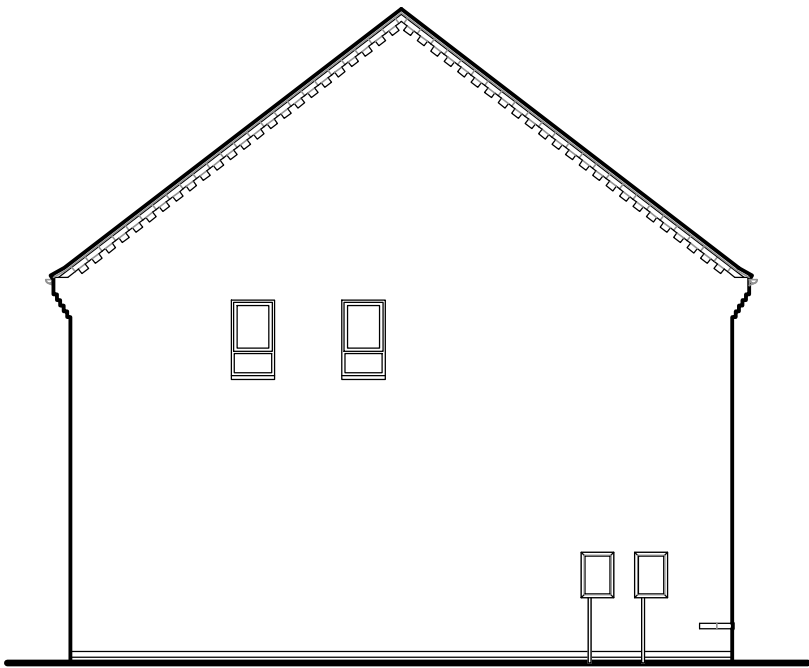

SIDE ELEVATION  
Scale 1:100



REAR ELEVATION  
Scale 1:100
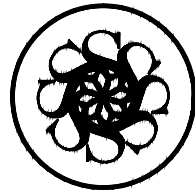
|                                                                                     |                                                       |
|-------------------------------------------------------------------------------------|-------------------------------------------------------|
|  |                                                       |
| DAVIDSONS                                                                           |                                                       |
| Notes:<br>Number of PV panels and PV orientations are indicative only.              |                                                       |
| Rev:<br>.                                                                           |                                                       |
| Drawing Number: 1186_141-144                                                        | Description: Comparison of Elevations (Plots 141-144) |
| Scale: 1:100                                                                        | Date: 27/08/2025 Drawn: SW                            |