
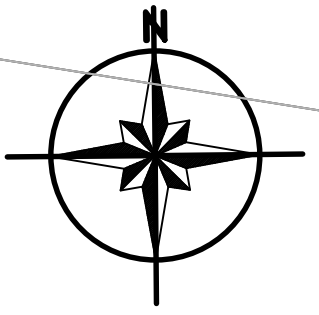


96.4m

White
Cottage

Hall

Stone
Ash

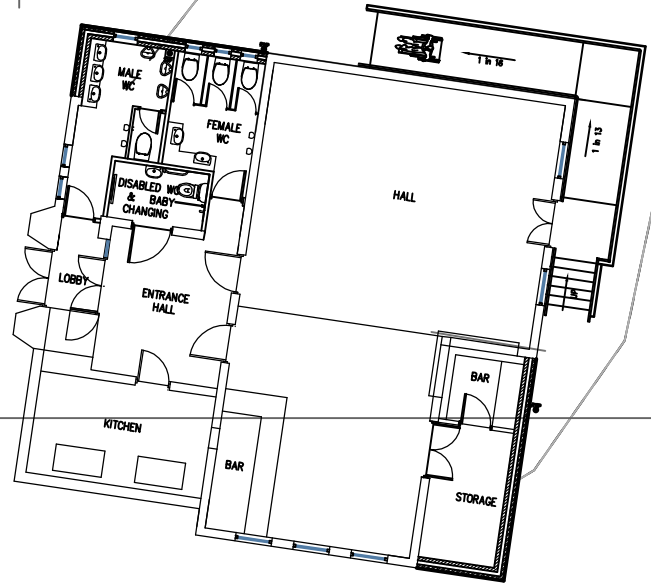

Project Extensions to Botcheston Village Hall Main Street Botcheston Leicestershire, LE9 9QF For Desford Parish Council		
Title Site Plan		
FUTURE DESIGN CONSULTING LTD 42 Woodland Road Hinckley Leicestershire LE11 1JG Tel: 01979 792530		
Drawn		Date 02-12-2021
Checked		Drawing Number 21250/P04
Scale 1:200 @ A3		
REV.	DATE	DESCRIPTION
-	07/12/21	PRELIMINARY ISSUE