


ALL DIMENSIONS TO BE CHECKED ON SITE PRIOR TO ORDERING OF MATERIALS.

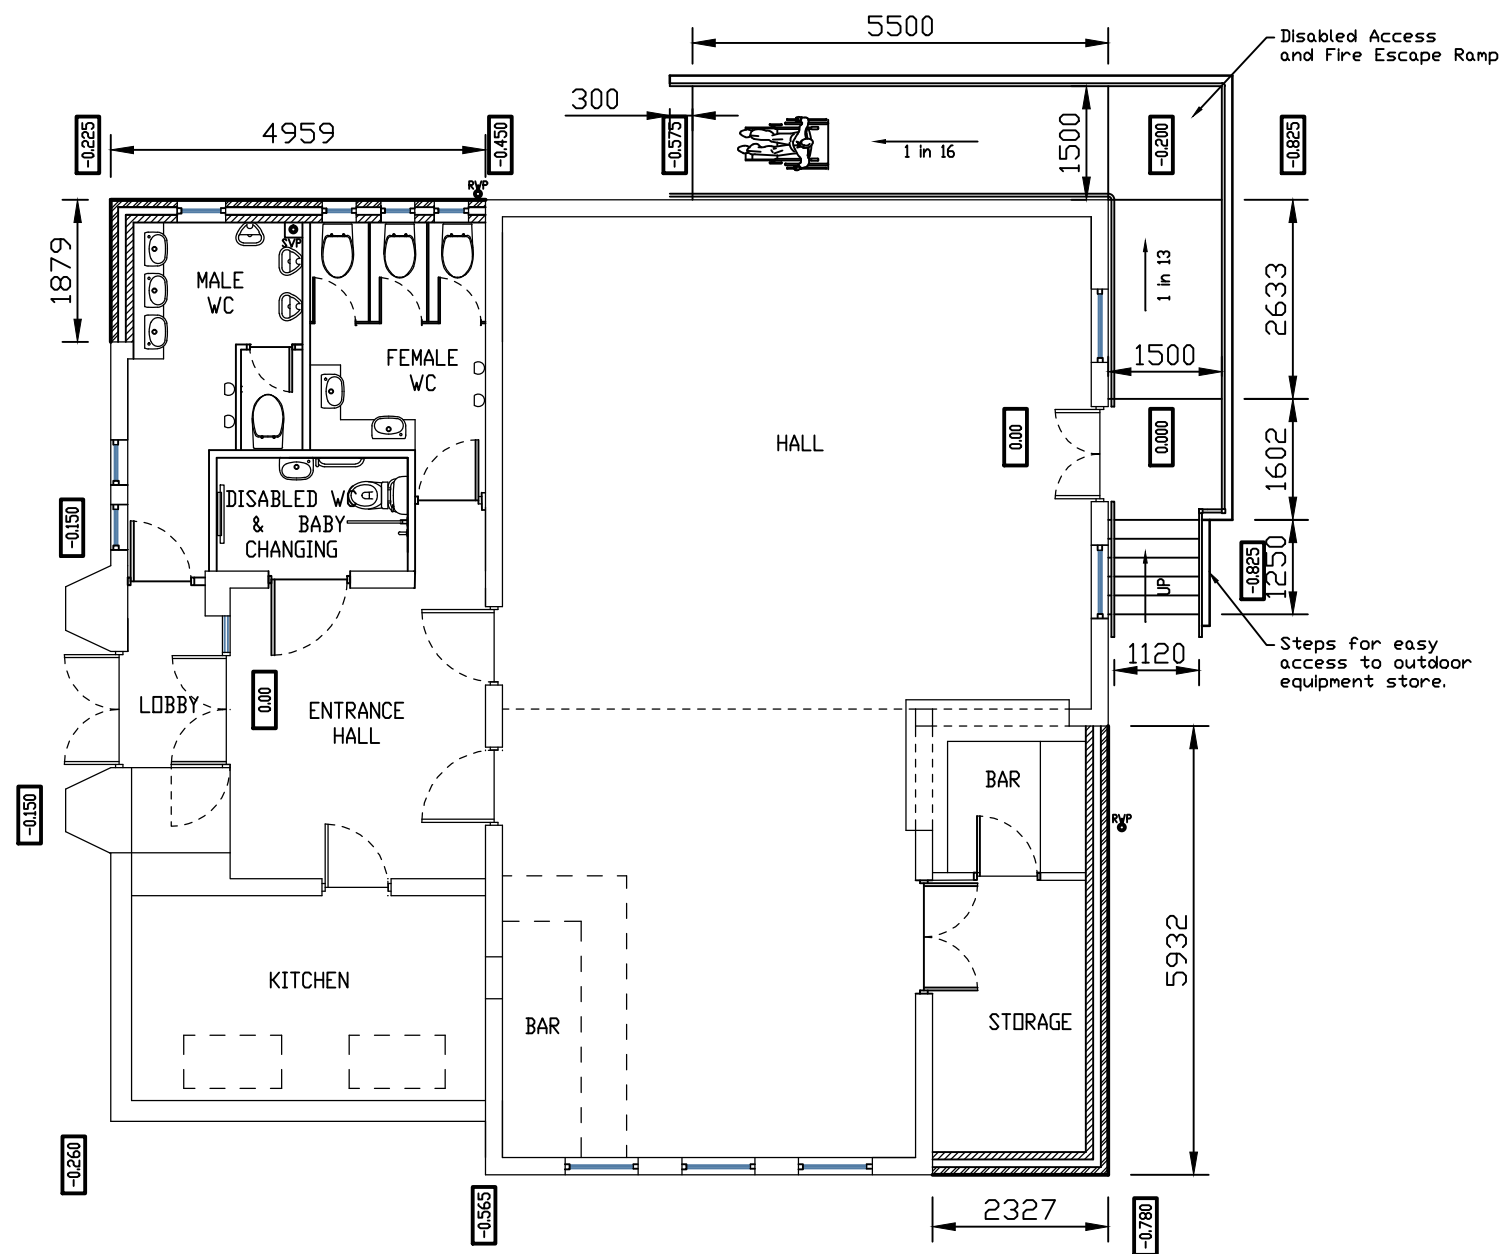

PROPOSED GROUND FLOOR PLAN

Project Extensions to Botcheston Village Hall
Main Street
Botcheston
Leicestershire, LE9 9QF
For Desford Parish Council

Title **Proposed Plans**



REV.	DATE:	DESCRIPTION:
B	16/02/22	STEPS ADDED TO RAMP
A	01/02/22	CHANGES TO RAMP
-	07/12/21	PRELIMINARY ISSUE

Drawn 	Date 03/12/21
Checked 	
Scale 1:100	Drawing Number 21250/P02B