




ALL DIMENSIONS TO BE CHECKED ON SITE PRIOR TO ORDERING OF MATERIALS.

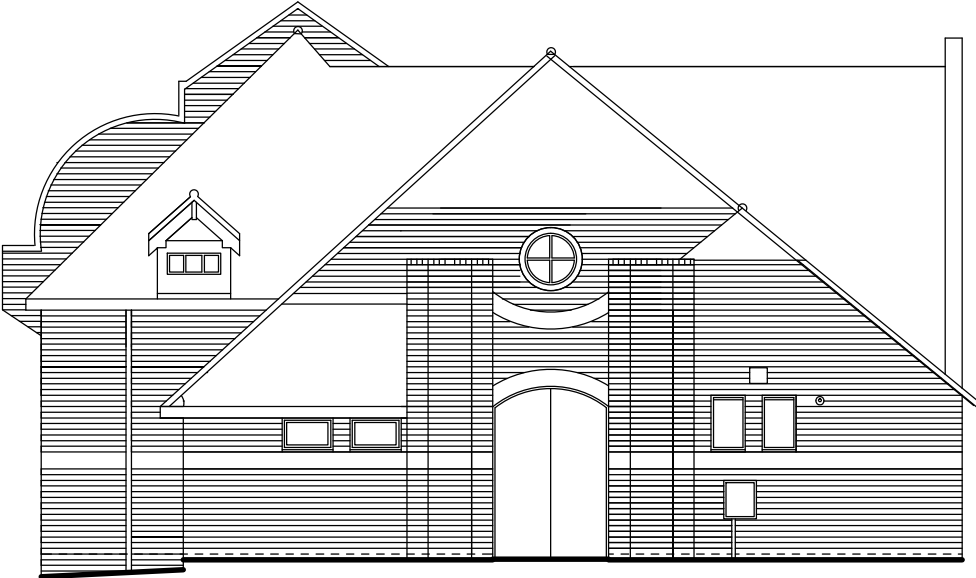


EXISTING WEST ELEVATION

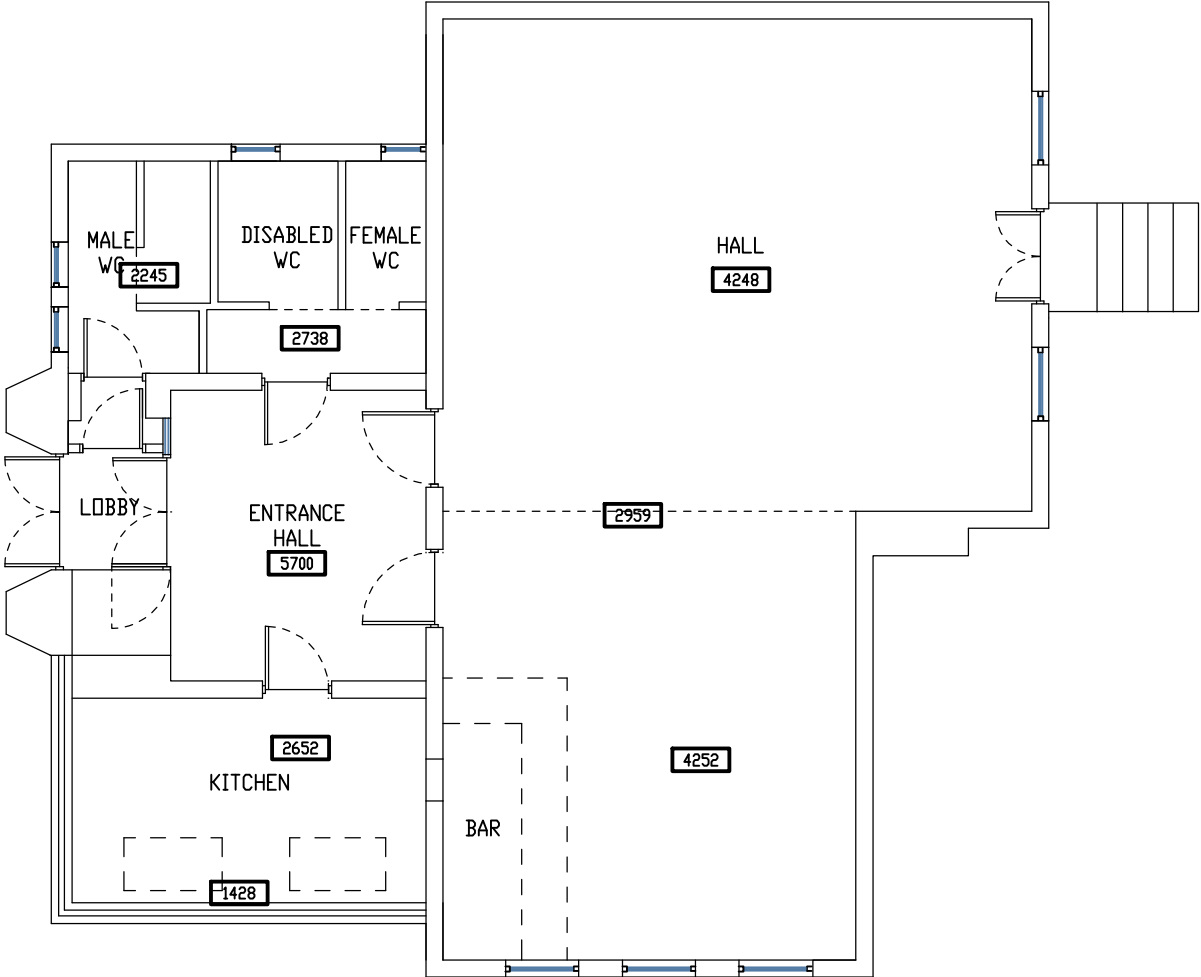


EXISTING GROUND FLOOR PLAN

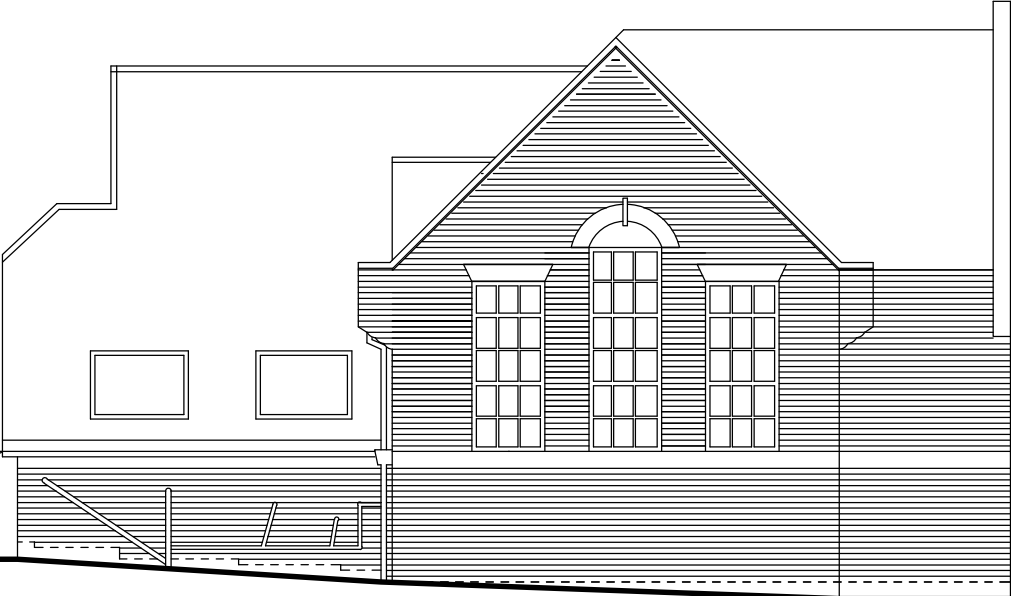

EXISTING SOUTH ELEVATION

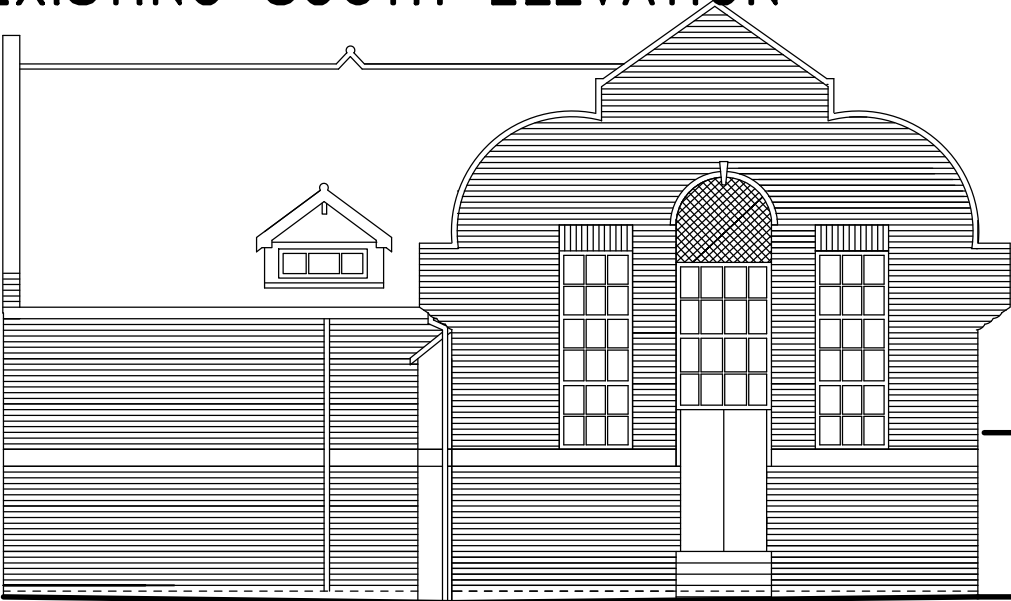

EXISTING EAST ELEVATION

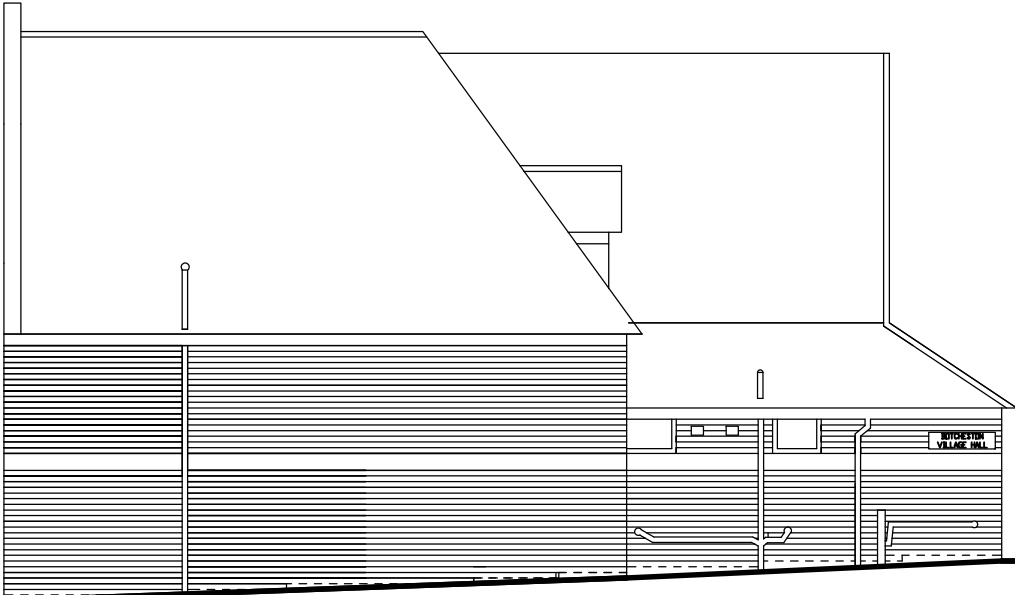

EXISTING NORTH ELEVATION

Project Extensions to Botcheston Village Hall
Main Street
Botcheston
Leicestershire, LE9 9QF
For Desford Parish Council

Title Existing Plans & Elevations



Drawn 
Checked 

Date 03/12/21

REV.	DATE:	DESCRIPTION:
-	07/12/21	PRELIMINARY ISSUE

Scale 1:100

Drawing Number 21250/P01