



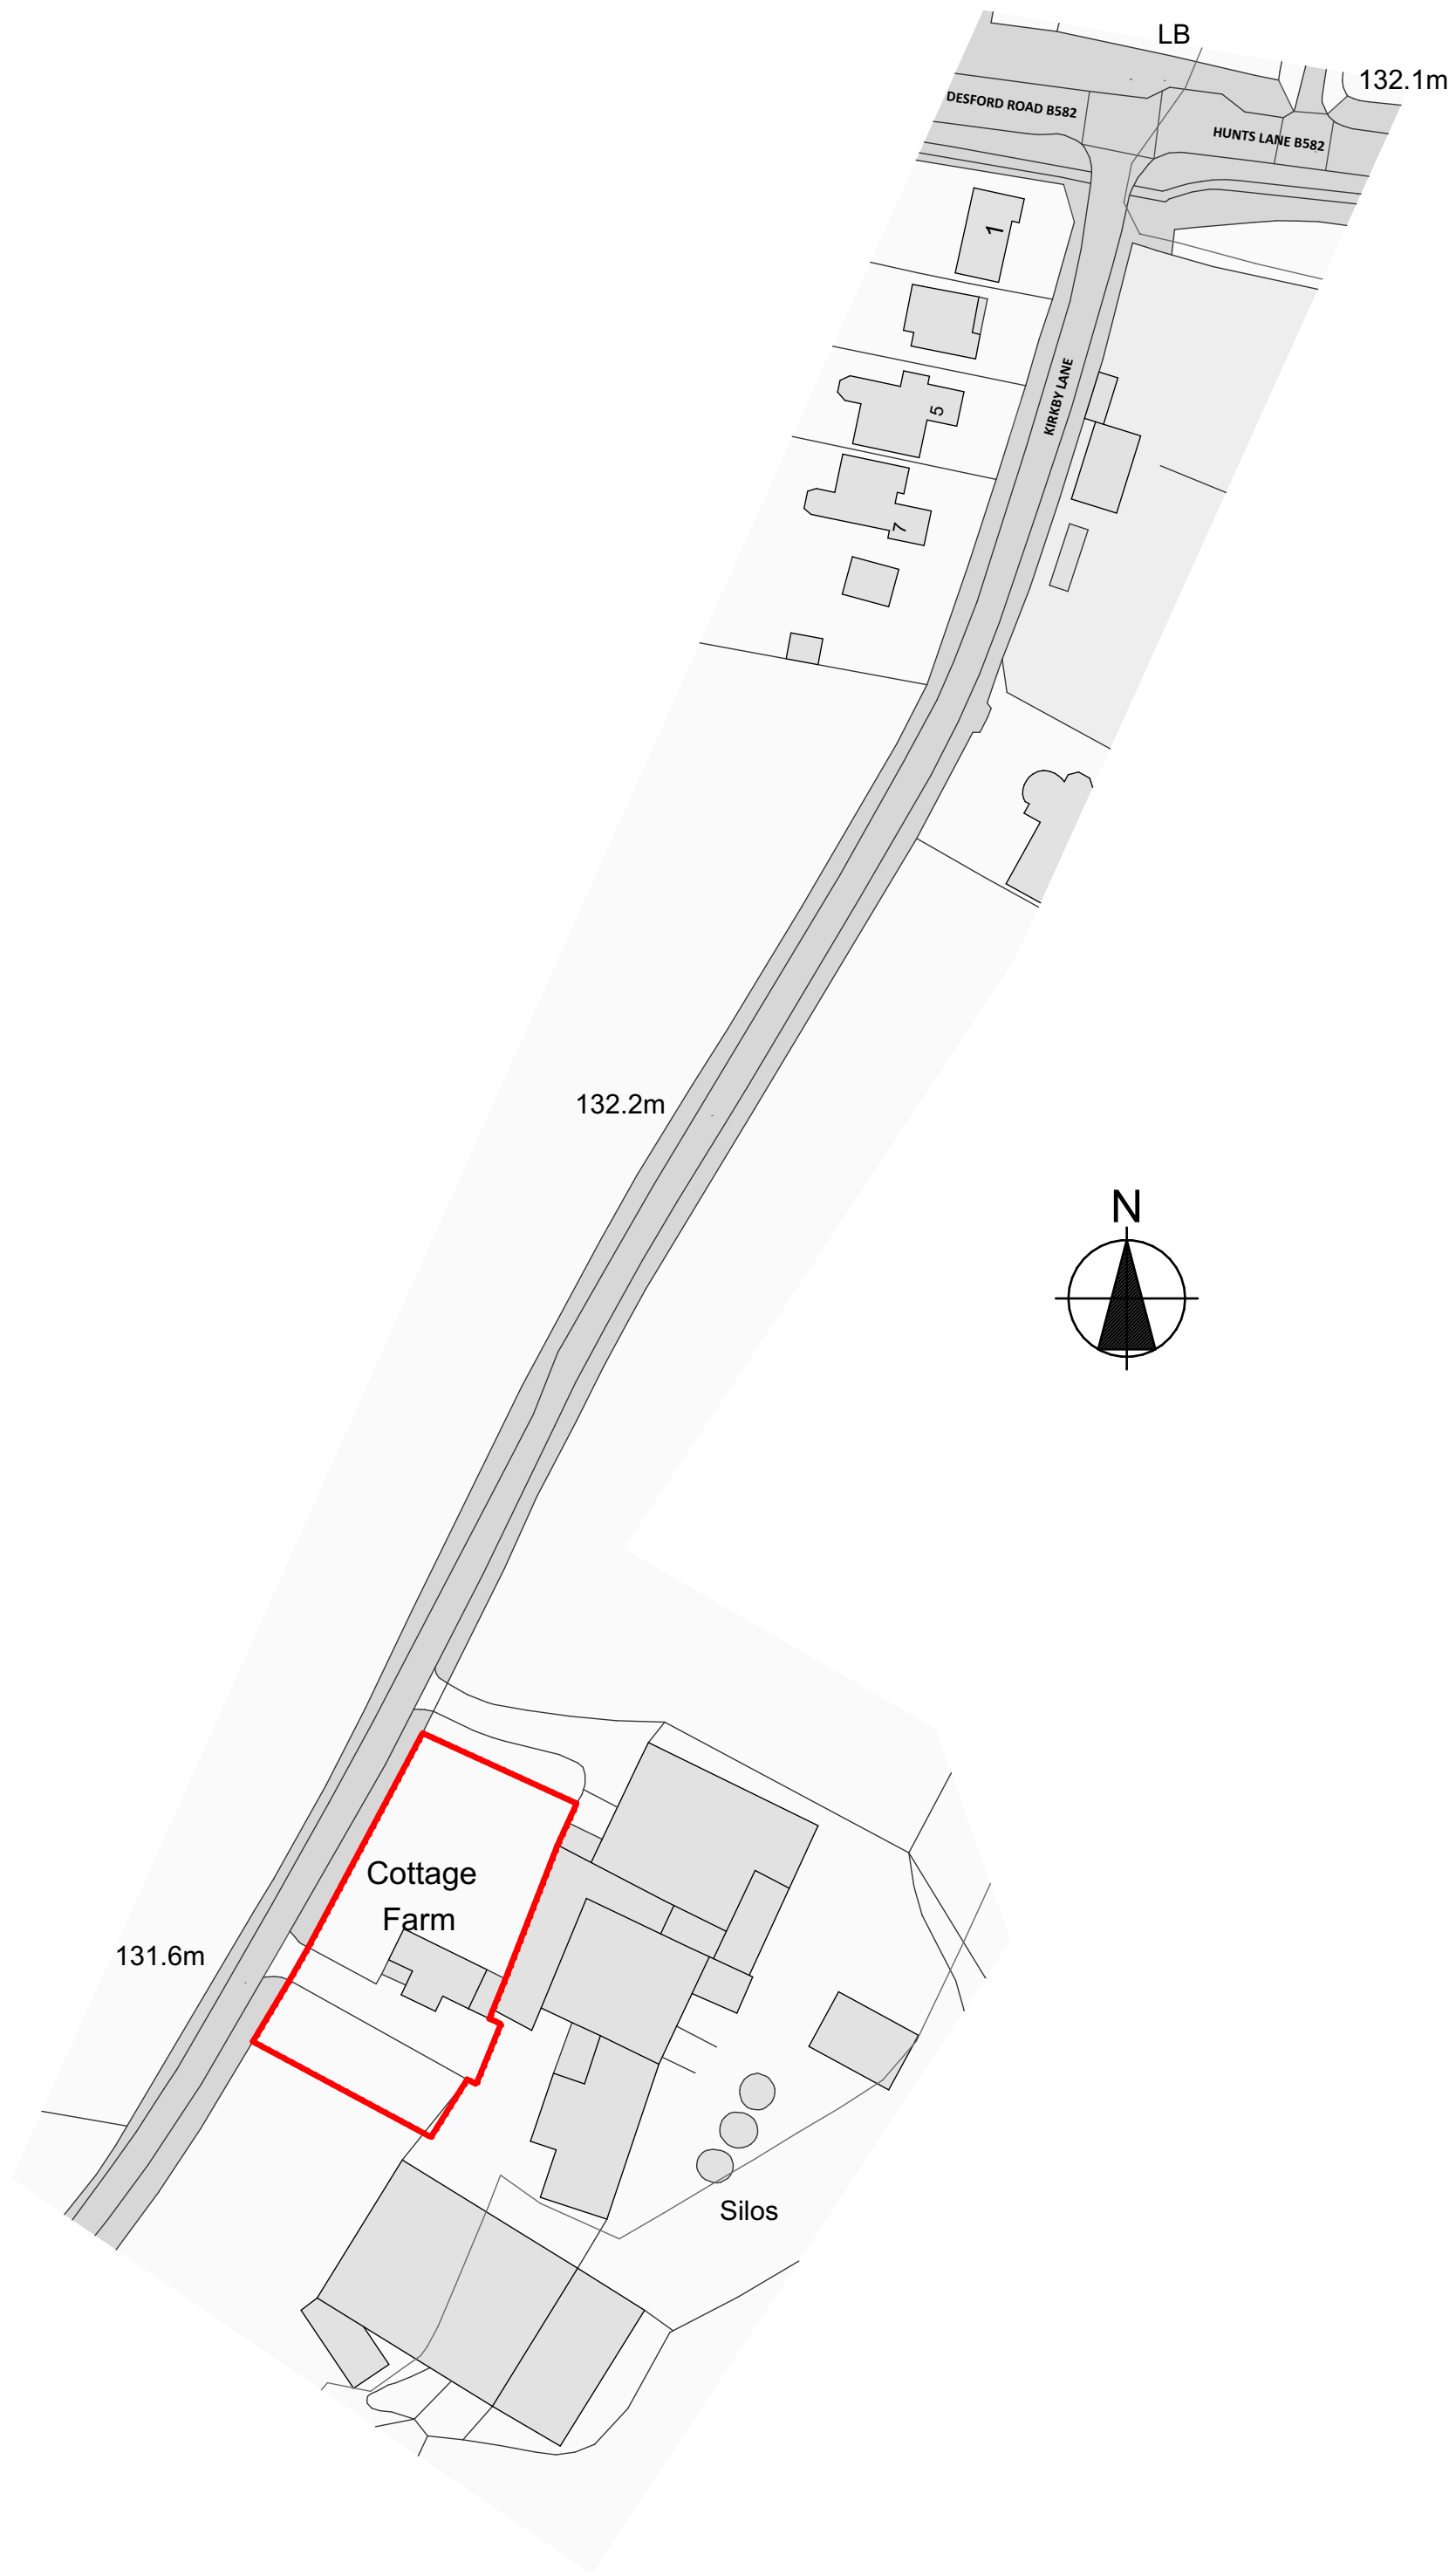

SITE LOCATION PLAN 1:1000

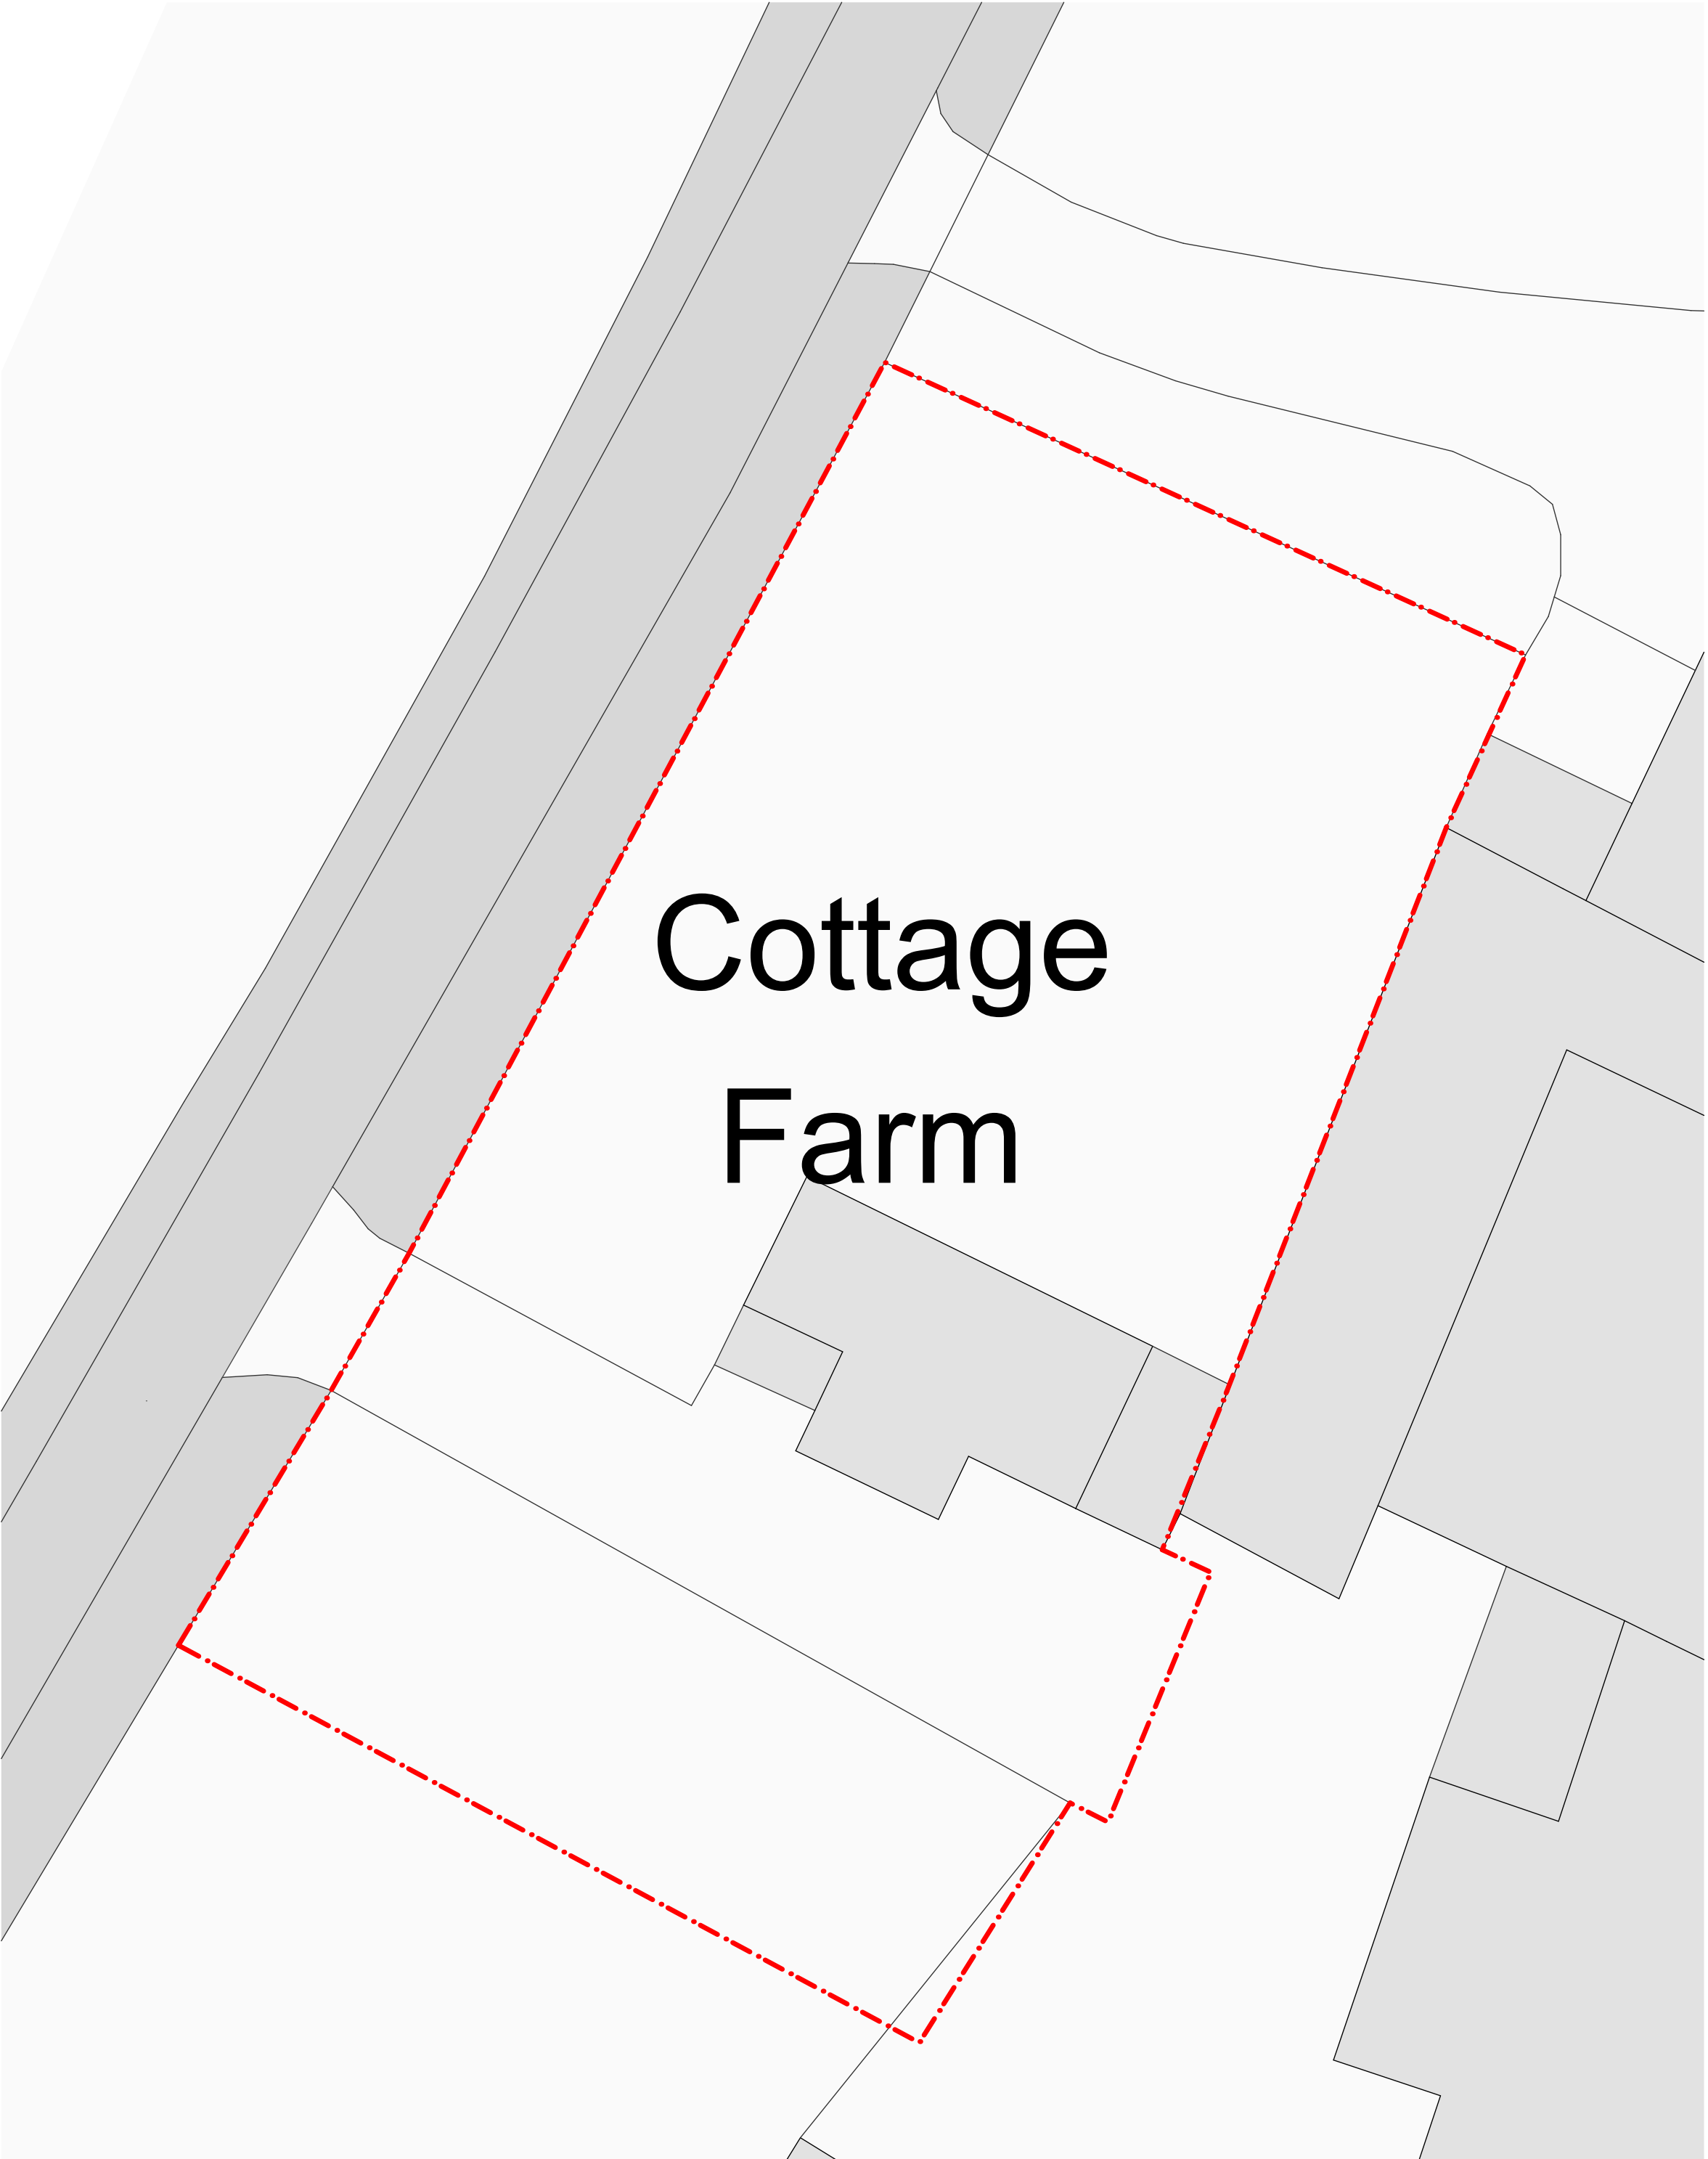

EXISTING SITE PLAN 1:200

Notes 1) This drawing MUST NOT BE SCALED. Unless being used for planning purposes. 2) All dimensions to be CHECKED ON SITE and any DISCREPANCY reported to the Architects. 3) The site boundary shown is the best assumed from available data and does NOT represent legal ownership.	
Revisions.	
☐ APPROVAL	☐ INFORMATION
☐ PRELIMINARY	☐ FOR CONSTRUCTION
Project Cottage Farm Kirkby Lane, Newbold Verdon Leicester LE9 9LN	
Client MR AND MRS HARVEY	
Drawing Title SITE LOCATION PLAN	
Drawing By HTW	Checked By PJT
Date JANUARY 2023	Scale 1:250 @ A1
Drawing Number 7757 / 50	Revision
UNIT 4B FIR TREE LANE GROBY LEICESTERSHIRE LE6 0PH TEL: 0116 254 7868 EMAIL: enquiries@gwh.co.uk www.gwh.co.uk gwh Gordon White & Hood Ltd Registered In England No.4088022	