


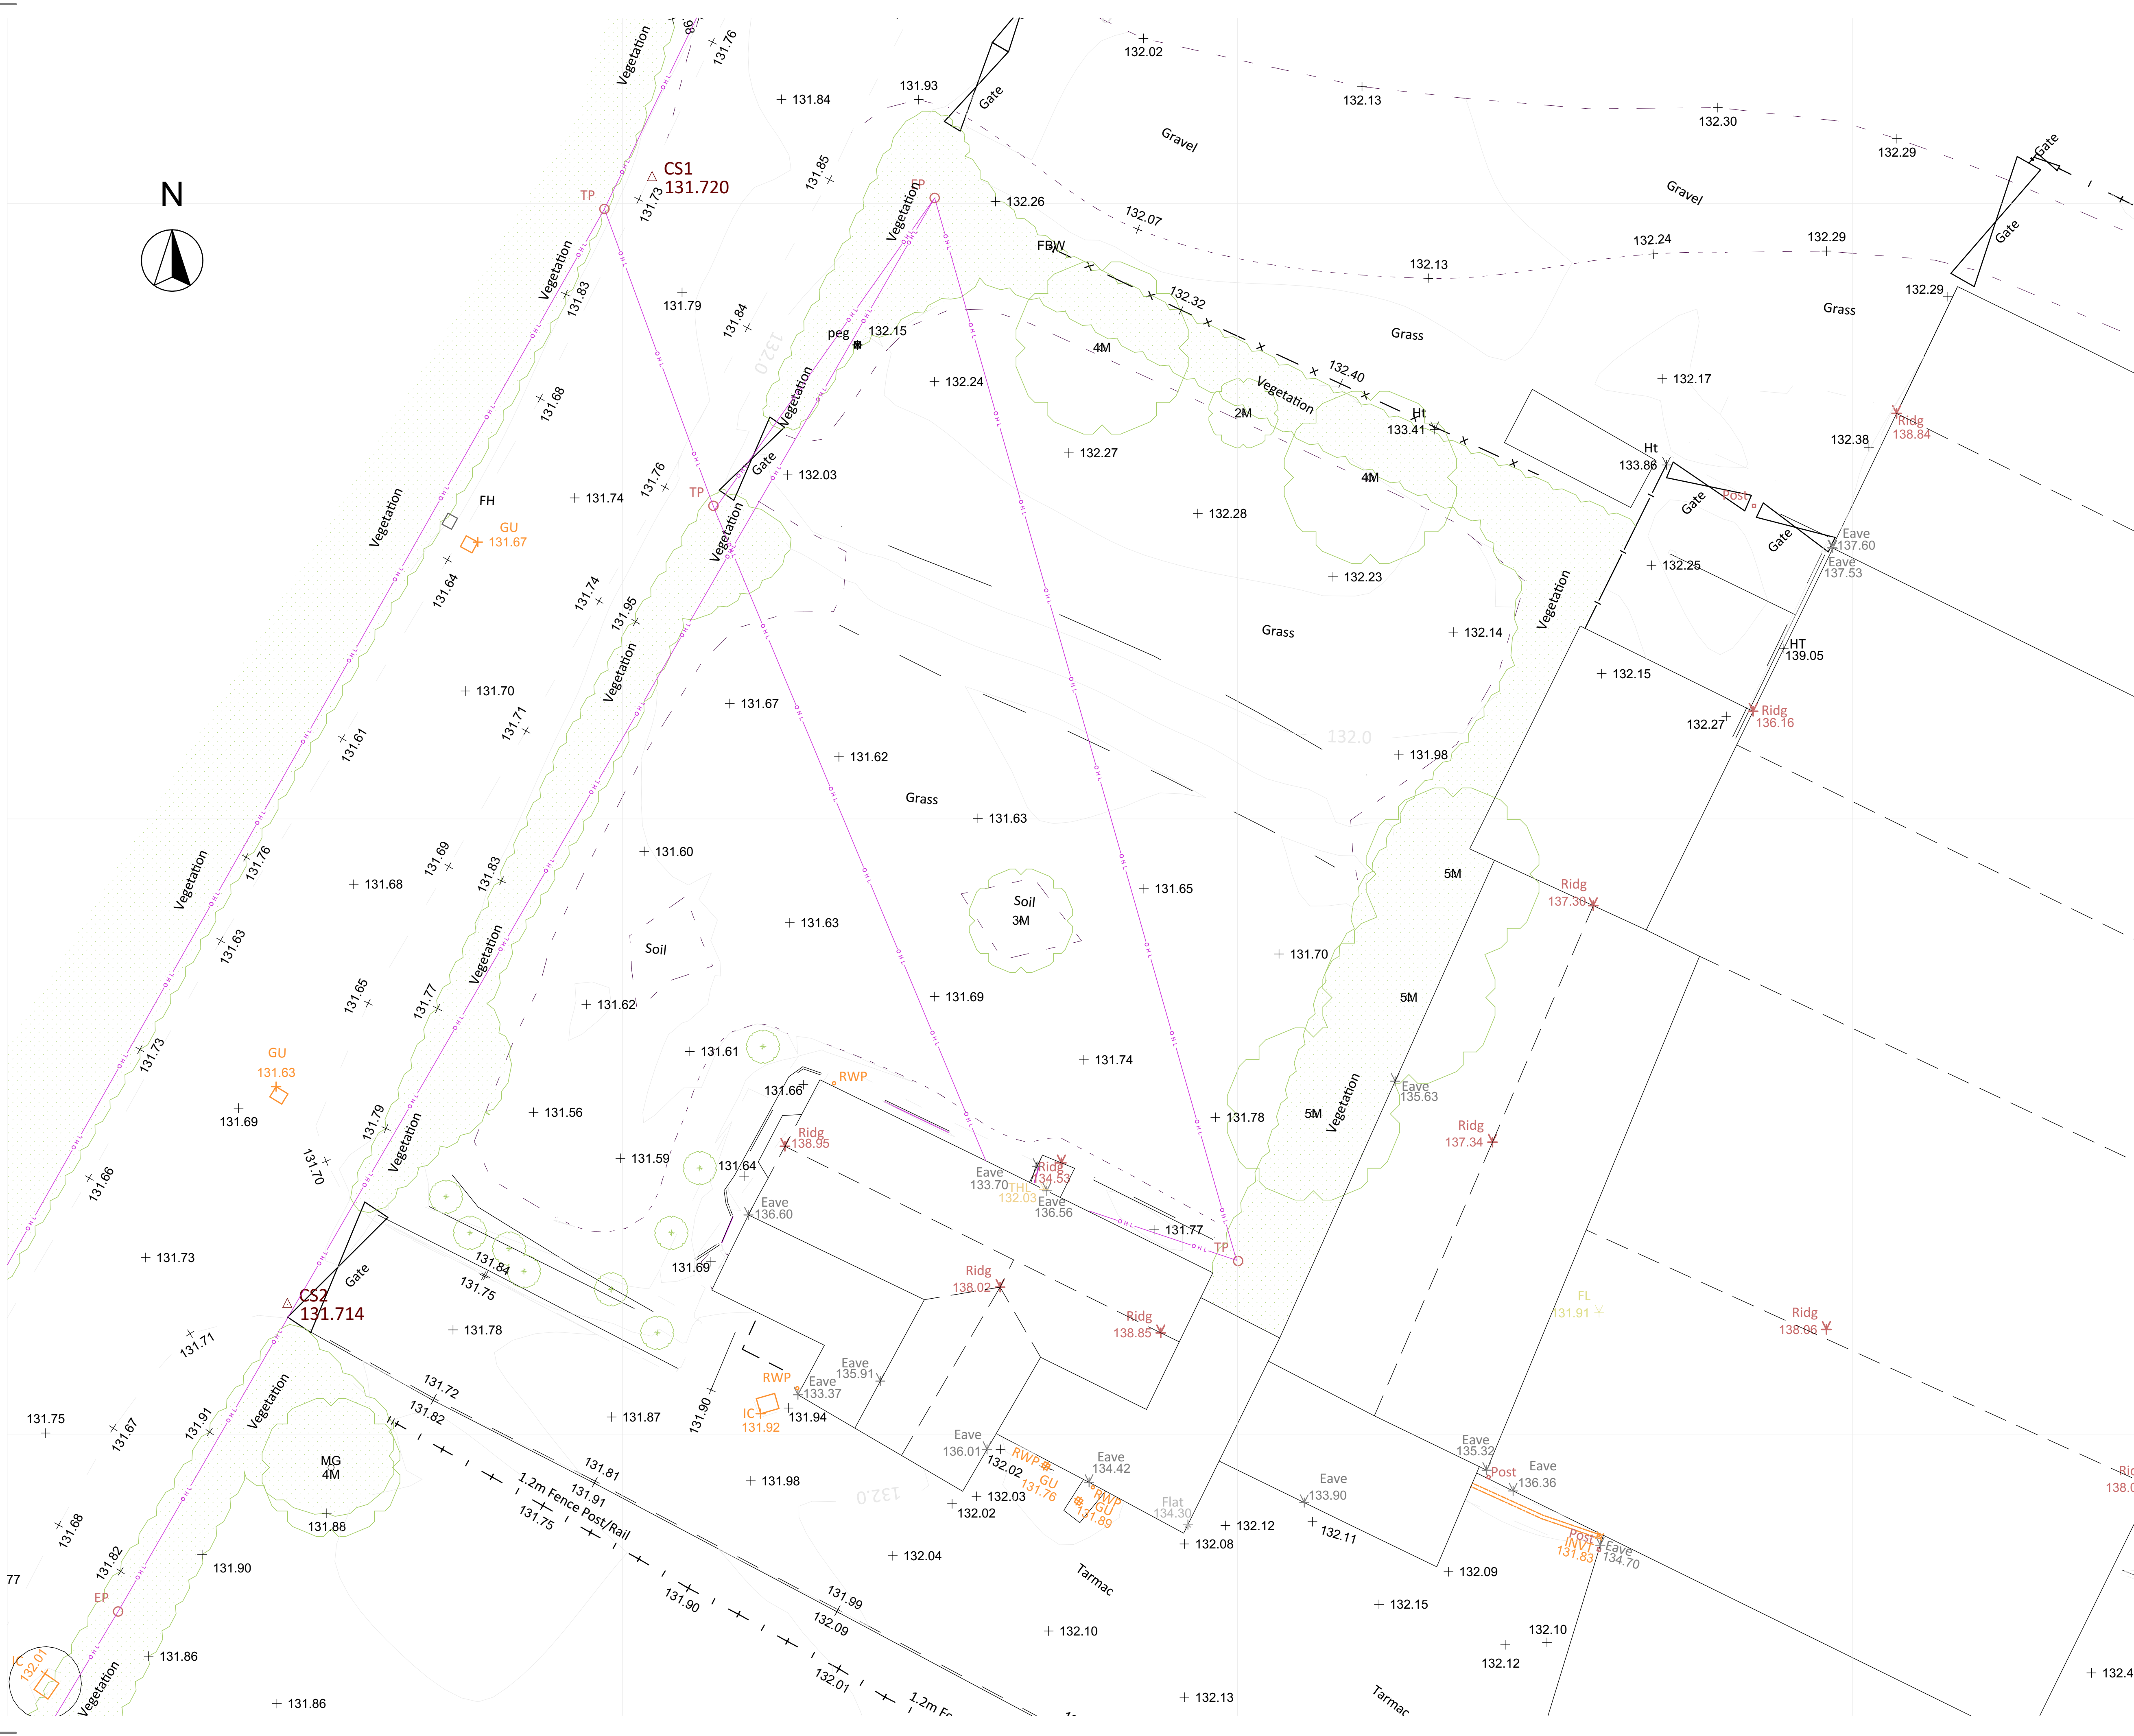

Notes

- 1) This drawing MUST NOT BE SCALED. Unless being used for planning purposes.
- 2) All dimensions to be CHECKED ON SITE and any DISCREPANCY reported to the Architects.
- 3) The site boundary shown is the best assumed from available data and does NOT represent legal ownership.

Revisions.

☐ APPROVAL	☐ INFORMATION
☐ PRELIMINARY	☐ FOR CONSTRUCTION

Project

Cottage Farm
Kirkby Lane, Newbold Verdon
Leicester
LE9 9LN

Client

MR AND MRS HARVEY

Drawing Title

SITE PLAN EXISTING HOUSE

Drawing By HTW	Checked By PJT
Date JANUARY 2023	Scale 1:100 @ A1
Drawing Number 7757 / 52	Revision

UNIT 4B
FIR TREE LANE
GROBY
LEICESTERSHIRE
LE6 0PH
TEL: 0166 254 7868
EMAIL: enquiries@gwh.co.uk
www.gwh.co.uk

Gordon White & Hood Ltd Registered In England No.4088022