




EXISTING NORTH ELEVATION 1:50



EXISTING EAST ELEVATION 1:50



EXISTING SOUTH ELEVATION 1:50

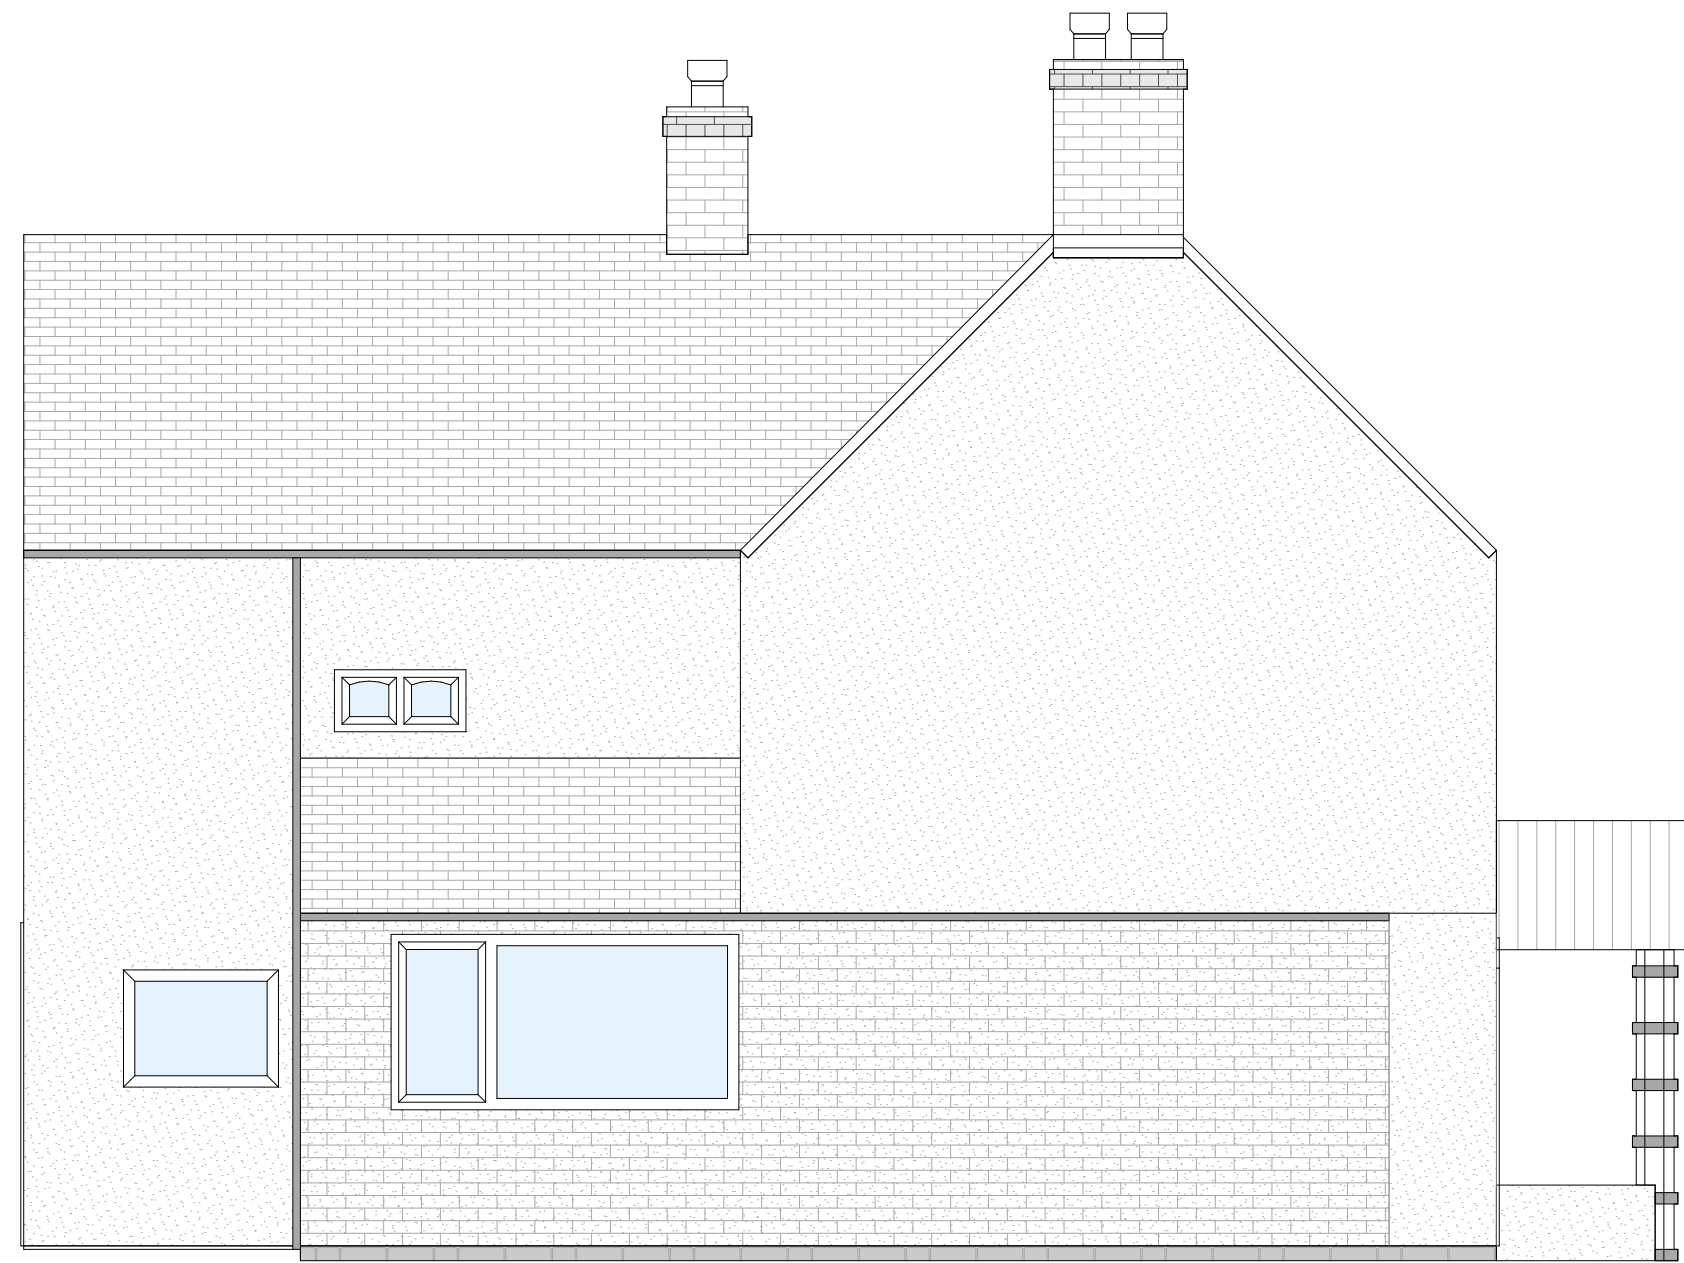

EXISTING WEST ELEVATION 1:50

Notes

1) This drawing MUST NOT BE SCALED. Unless being used for planning purposes.

2) All dimensions to be CHECKED ON SITE and any DISCREPANCY reported to the Architects.

3) The site boundary shown is the best assumed from available data and does NOT represent legal ownership.

Revisions.

APPROVAL

PRELIMINARY

INFORMATION

FOR CONSTRUCTION

Project

Cottage Farm
Kirkby Lane, Newbold Verdon
Leicester
LE9 9LN

Client

MR AND MRS HARVEY

Drawing Title

EXISTING HOUSE ELEVATIONS

Drawing By

HTW

Checked By

PJT

Date

JANUARY 2023

Scale

1:50 @ A1

Drawing Number

7757 / 54

Revision

UNIT 4B
FIR TREE LANE
GROBY
LEICESTERSHIRE
LE6 0FH
TEL. 016 254 7868
EMAIL. enquiries@gwh.co.uk
www.gwh.co.uk

gwh

Gordon White & Hood Ltd Registered In England No.4088022