

GENERAL NOTES

This drawing has been produced for Planning Purposes only.

Site boundaries are taken from information provided by Ordinance Survey in addition to local dimensional survey information.

Drainage indicated is indicative and based on assumed drainage runs. All drainage to be ascertained.

All setting out dimensions to be checked on site prior to the commencement of any works.


All dimensions are in millimetres and levels in metres unless specified otherwise.

For construction purposes scaled dimensions cannot be relied upon, actual site dimensions to be taken prior to the order/manufacture of any materials.


All workmanship & materials to be to current British Standards.

All services to be located & protected as necessary by the contractor prior to commencement of works.

Due to accessibility, elements of this drawing are based on visual survey only, any discrepancies are to be recorded and reported to the architect immediately.

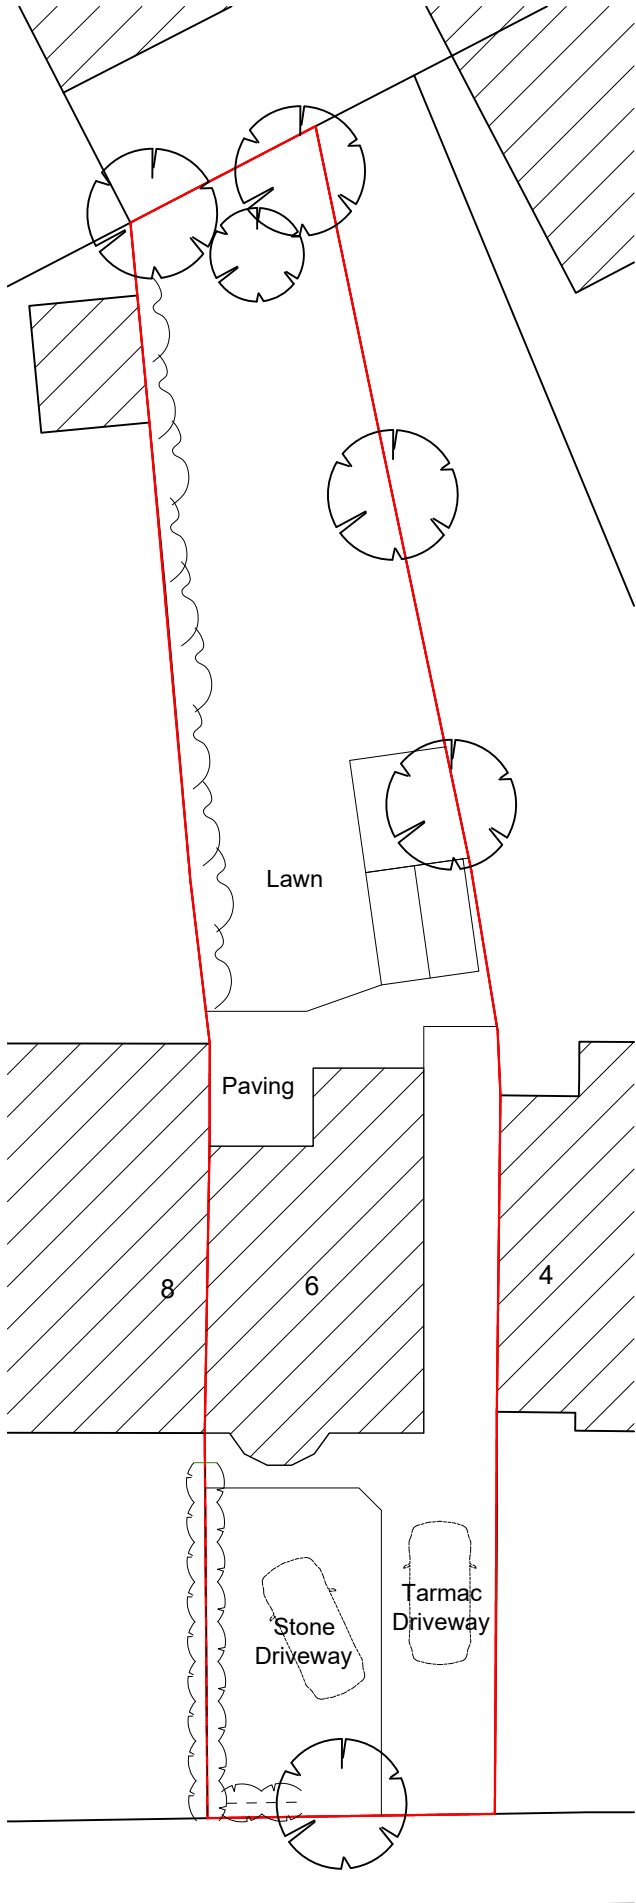

COWPER ROAD
EXISTING SITE PLAN

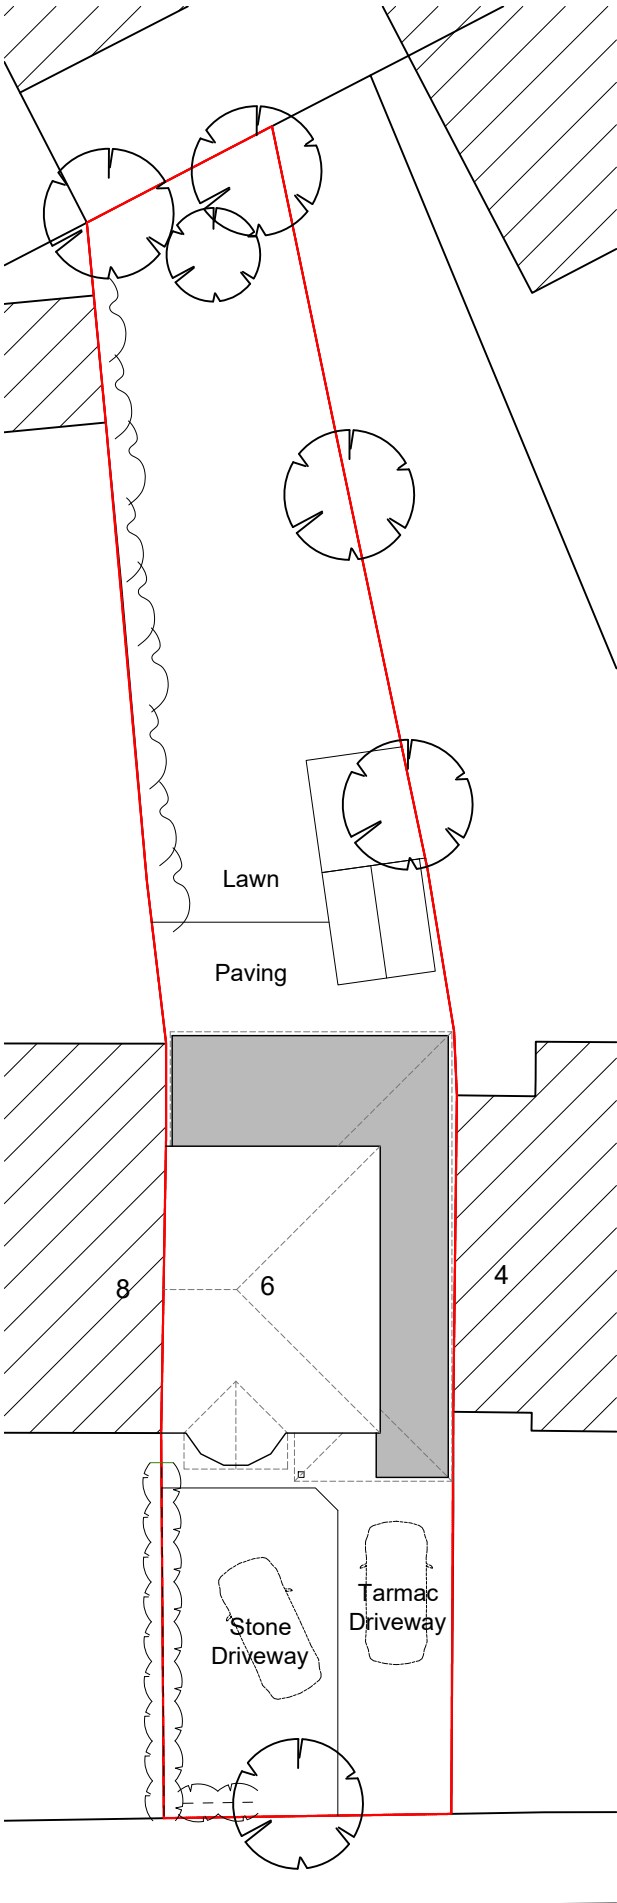

COWPER ROAD
PROPOSED SITE PLAN

REVISIONS		
revision a	Updated in accordance with revised single storey scheme.	
drawn: ms	checked:	date: Apr 24

ARCHITECTURAL
DESIGN LIMITED

Aplan Architectural Design Limited
The Hall, Priory Hill, Rugby Rd,
Wolston, Coventry, Warwickshire, CV8 3FZ
t:024 76 937 380 e:office@aplan.uk.com

PROPOSED

L Kirchin and L Dunkerley
6 Cowper Road, Burbage, Leicestershire, LE10 2LP

Extension and Alterations
Existing & Proposed Site Plans

scale 1:200 @ A3	22.2476.GA.102a
drawn ms	checked date Oct 22

© the copyright of this drawing is vested with aplan ARCHITECTURAL DESIGN LIMITED and must not be copied or reproduced without written consent. Scaled dimensions cannot be relied upon, contractors/specialists must use actual site dimensions.