



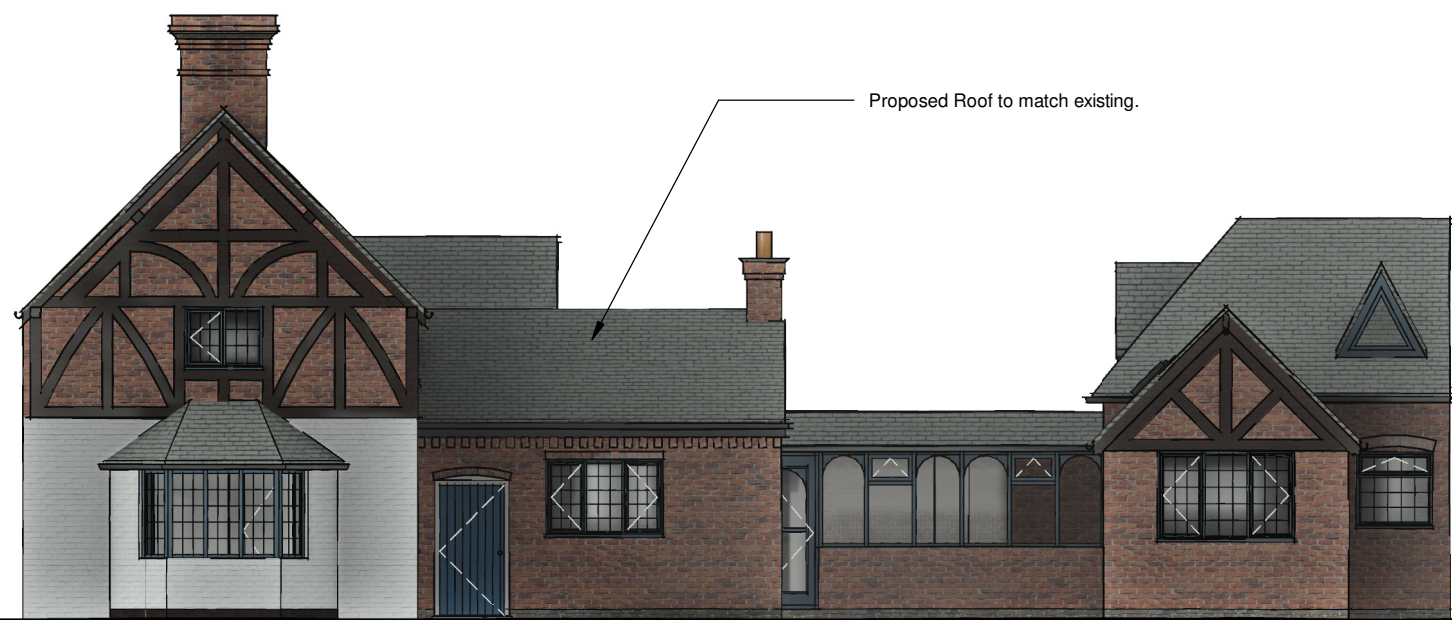

1 - Sutton Lane Elevation
@ Scale 1:100

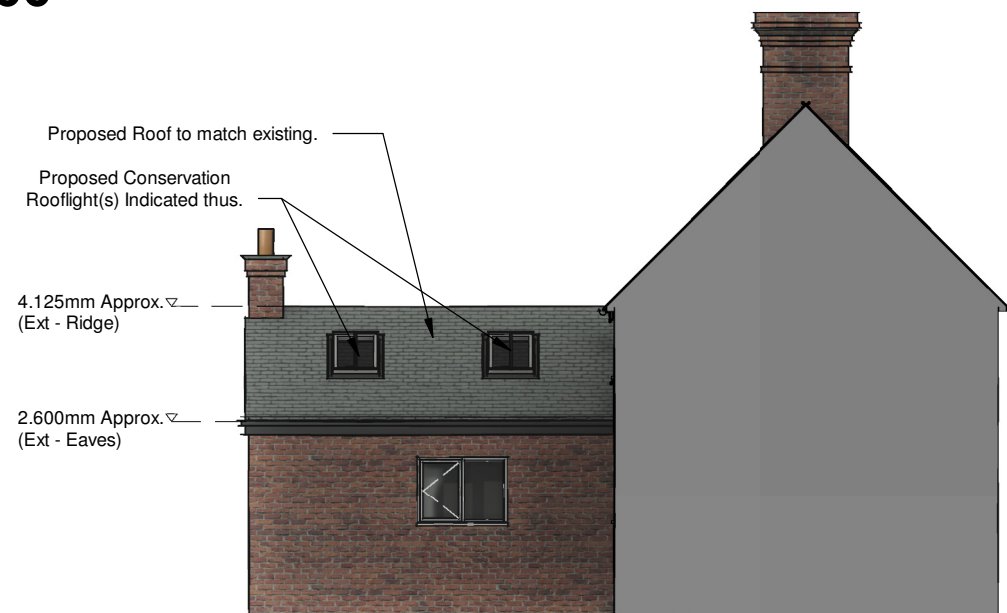


2 - South Elevation
@ Scale 1:100



3 - Courtyard - East Elevation
@ Scale 1:100



4 - Courtyard - South Elevation
@ Scale 1:100

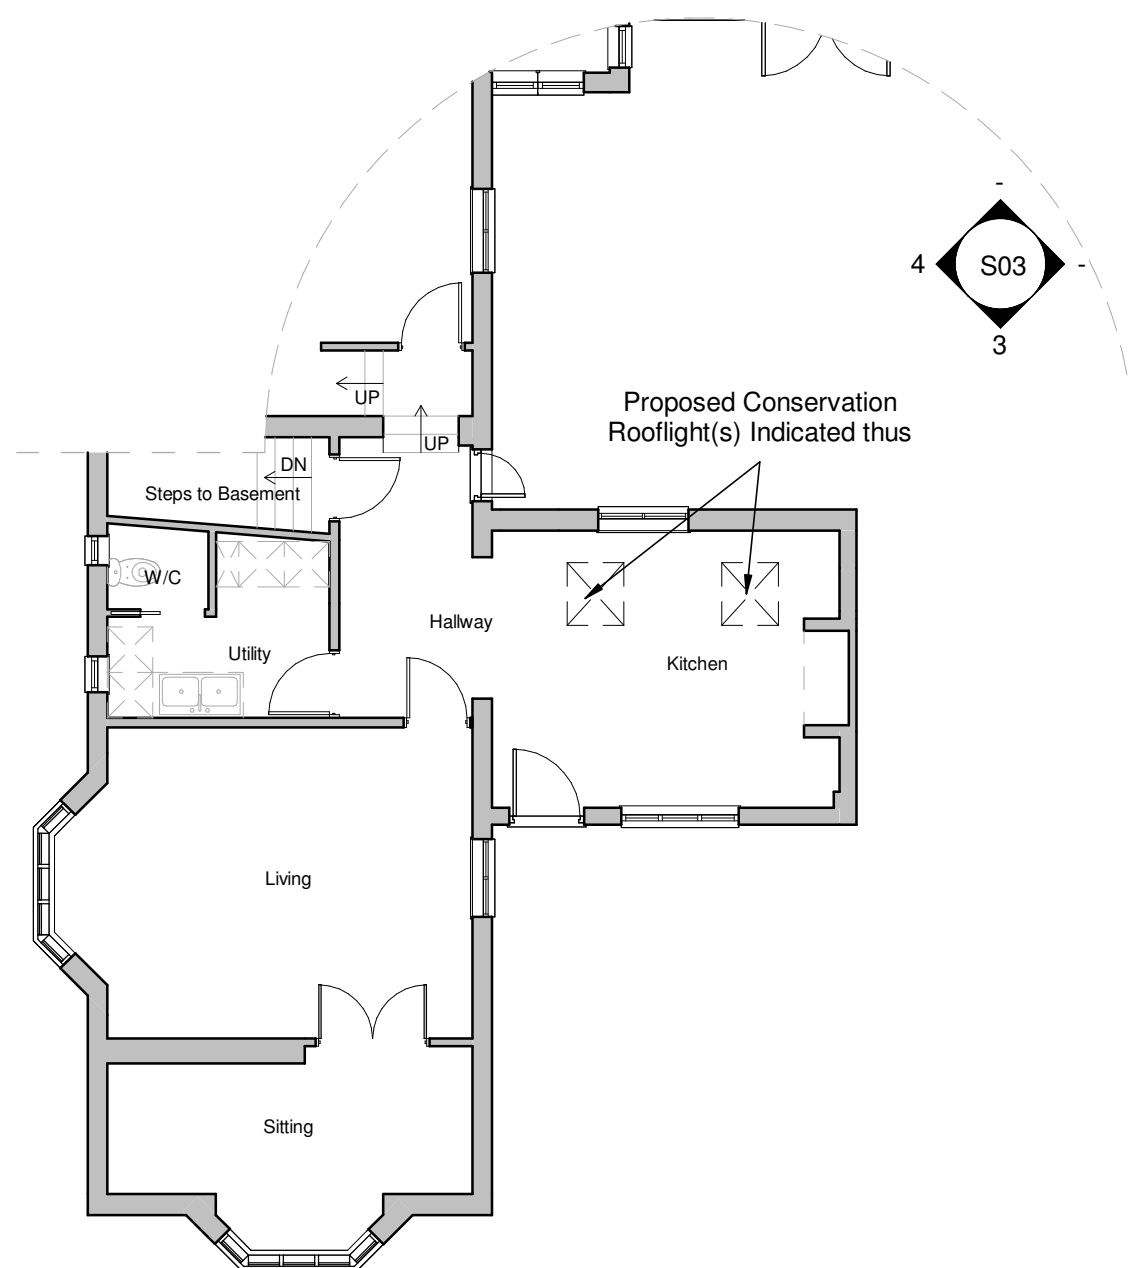

Part Ground Floor
@ Scale 1:100



3D-Perspective View @ Scale N/A



hayward
ARCHITECTS LTD

19 Station Road
Hinckley
Leicestershire
LE10 1AW
Tel: 01455 635 665
Fax: 01455 618 971
www.hayward-architects.co.uk

Client	Mr & Mrs Hitchcock		
Project Title	Proposed Alterations 2 Rectory Lane Market Bosworth		
Drawing Title	As Proposed		
Scale	As Indicated	Date	JAN 25
Author	MS	Checked by	CB
Job No.	24/105	Drawing No.	02
Status	Planning		

THE COPYRIGHT OF THIS DRAWING IS VESTED IN HAYWARD ARCHITECTS LTD.
REPRODUCTION IN ANY FORM, EITHER IN WHOLE OR IN PART IS FORBIDDEN WITHOUT
THE PRIOR WRITTEN PERMISSION OF THE COPYRIGHT HOLDER. DO NOT SCALE FROM
DRAWING AND ONLY FIGURED DIMENSIONS ARE TO BE USED