




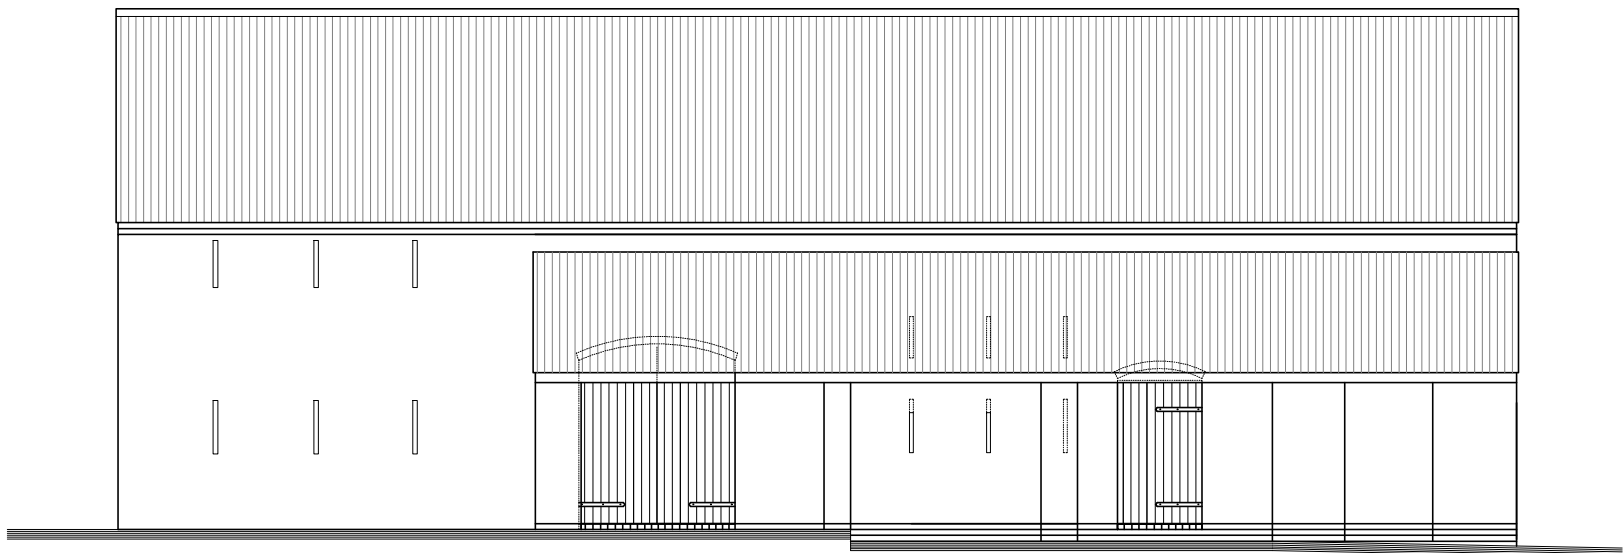


EXISTING FRONT ELEVATION
SCALE 1:100

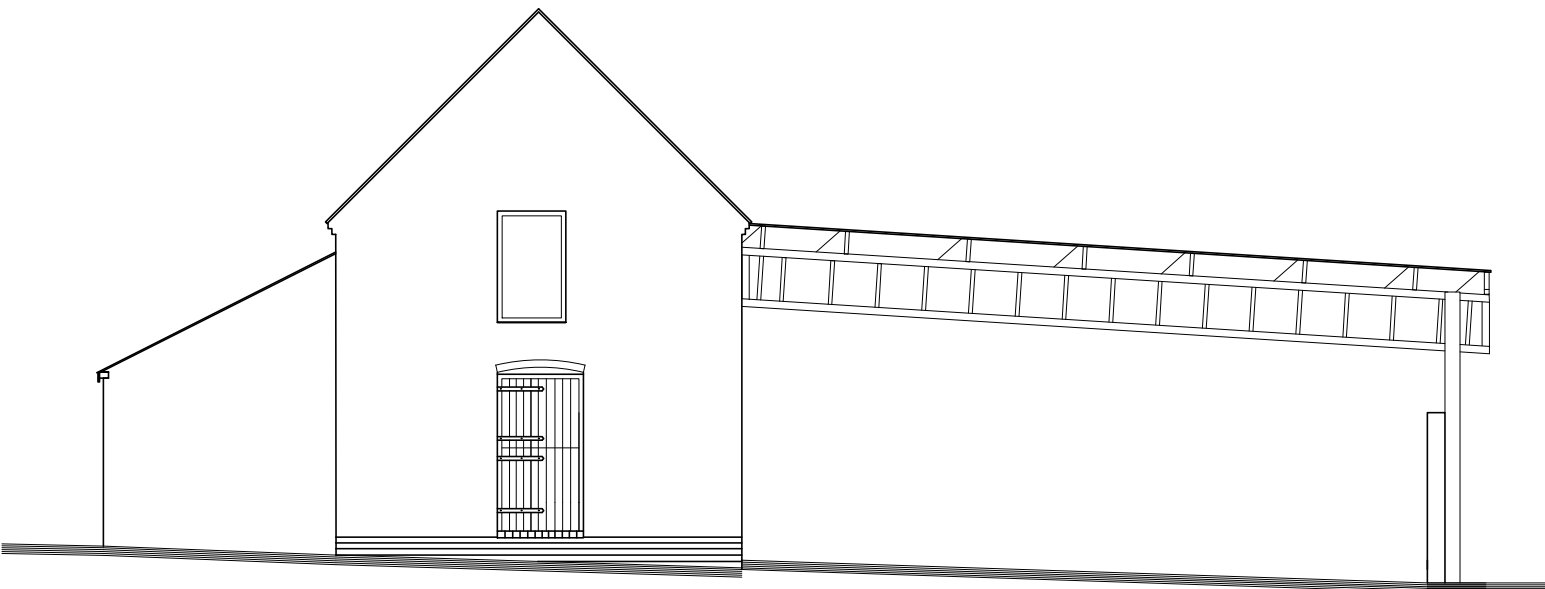


EXISTING SIDE ELEVATION
SCALE 1:100

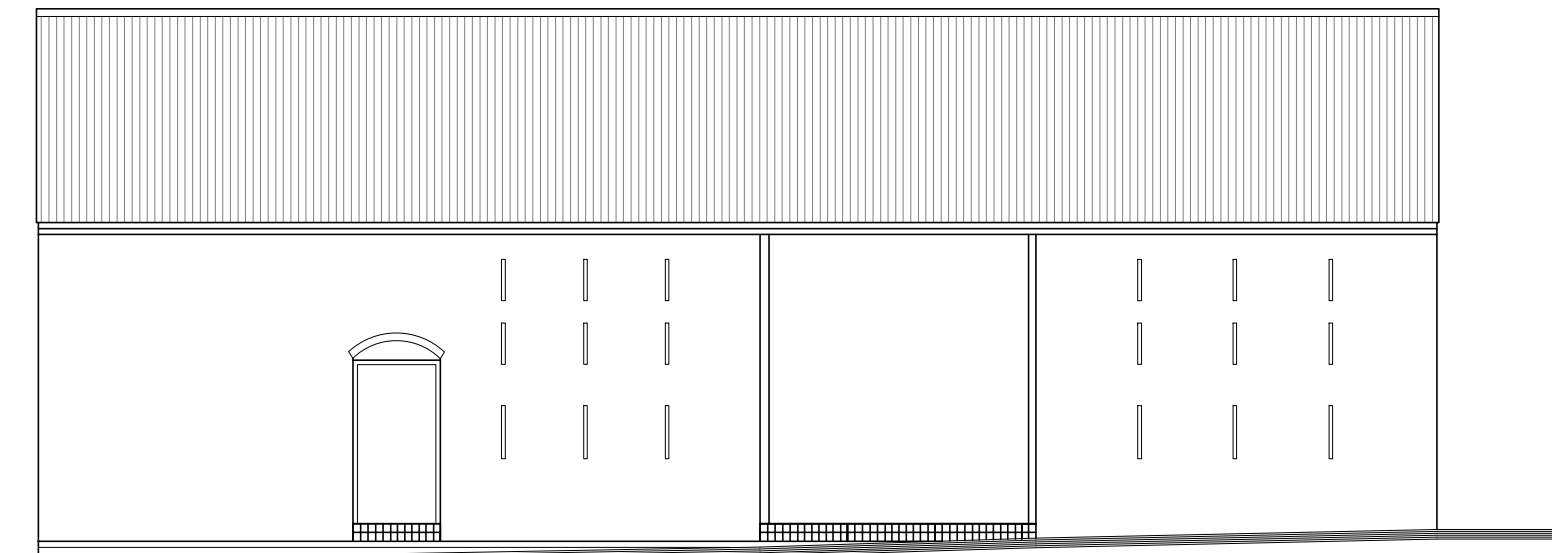

EXISTING REAR ELEVATION
SCALE 1:100

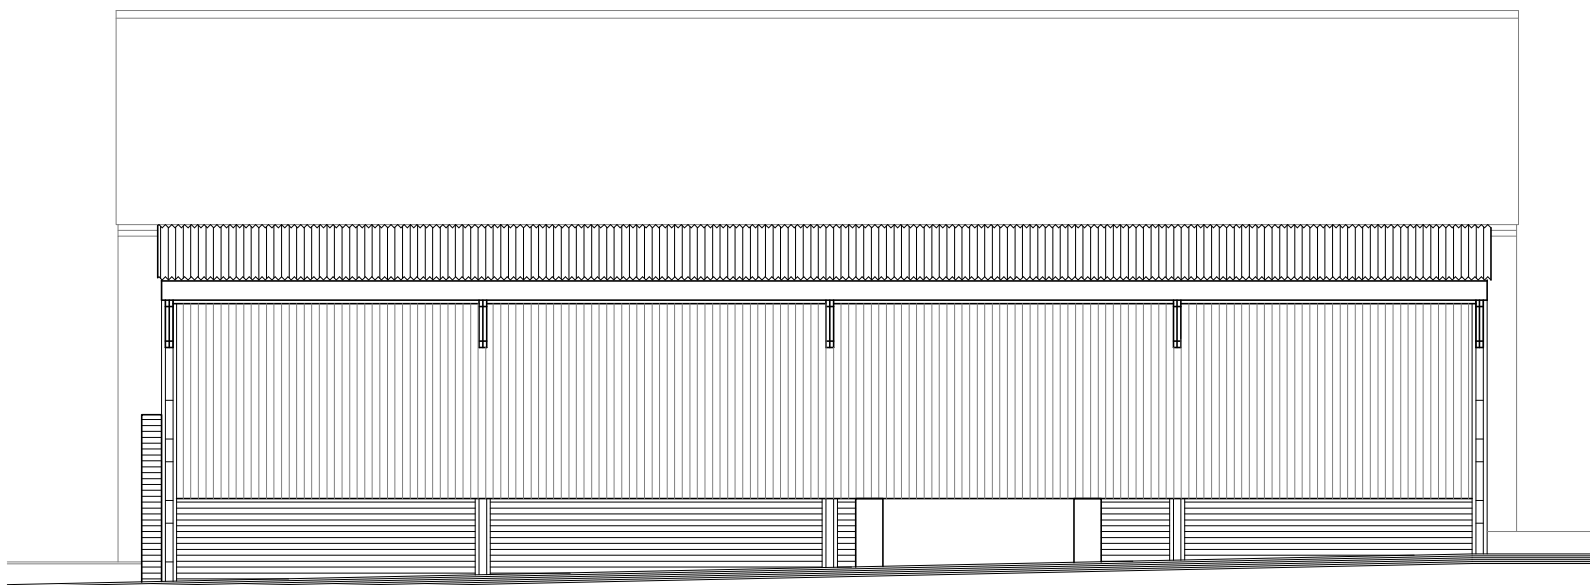

EXISTING REAR ELEVATION
SCALE 1:100

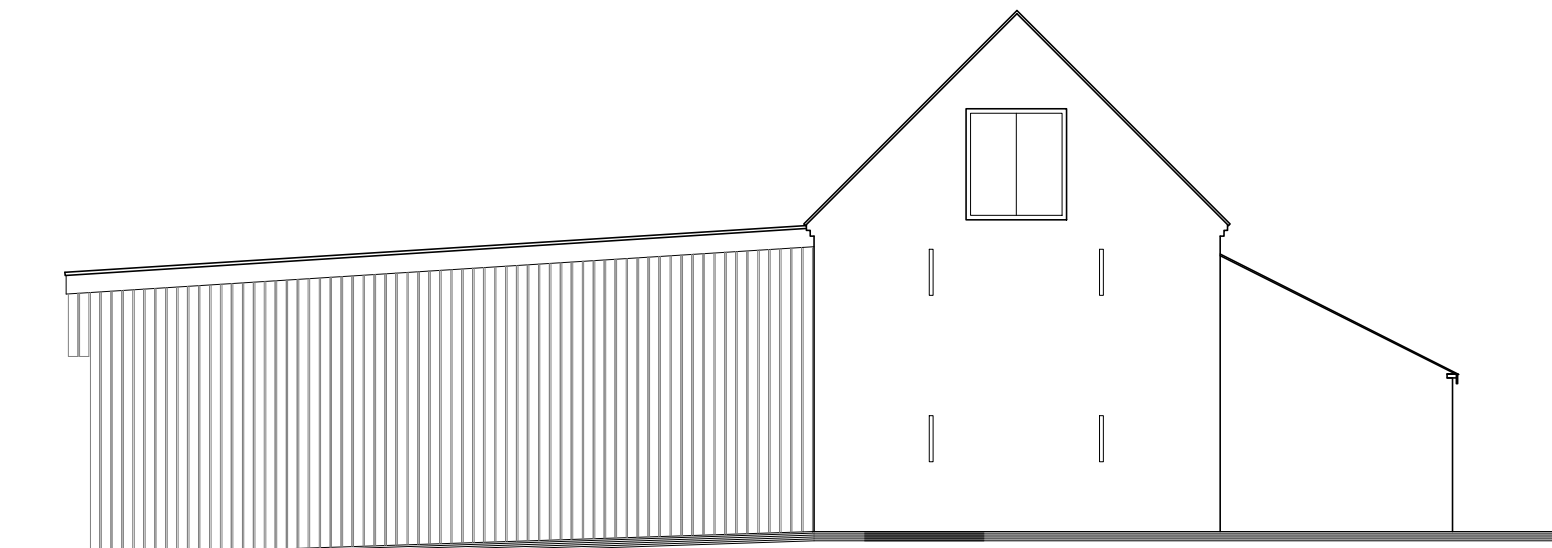

EXISTING SIDE ELEVATION
SCALE 1:100

Elegance Architecture & Design	
t - +44 7907159459 e- info@elegancearchitecture.co.uk www.elegancearchitecture.co.uk Company Reg. No. 10169163	
This drawing and the building works depicted are the copyright of Elegance Architecture and Design Ltd. and may not be reproduced except by written permission. This drawing must be read and checked against any specialist drawings and information provided. Do not scale from this drawing when using this for construction purposes. Use figured dimensions only. © Elegance Architecture and Design Ltd. 2016	
Client; Mr & Mrs Hughes	Date of first issue; April 2022
Project; The Barn, Sheepy Road, Twycross, Atherstone, CV9 3PG	Scale / Paper size; 1:100 / A1
Drawing name; Existing Elevations	Drawing number; 22003-01